

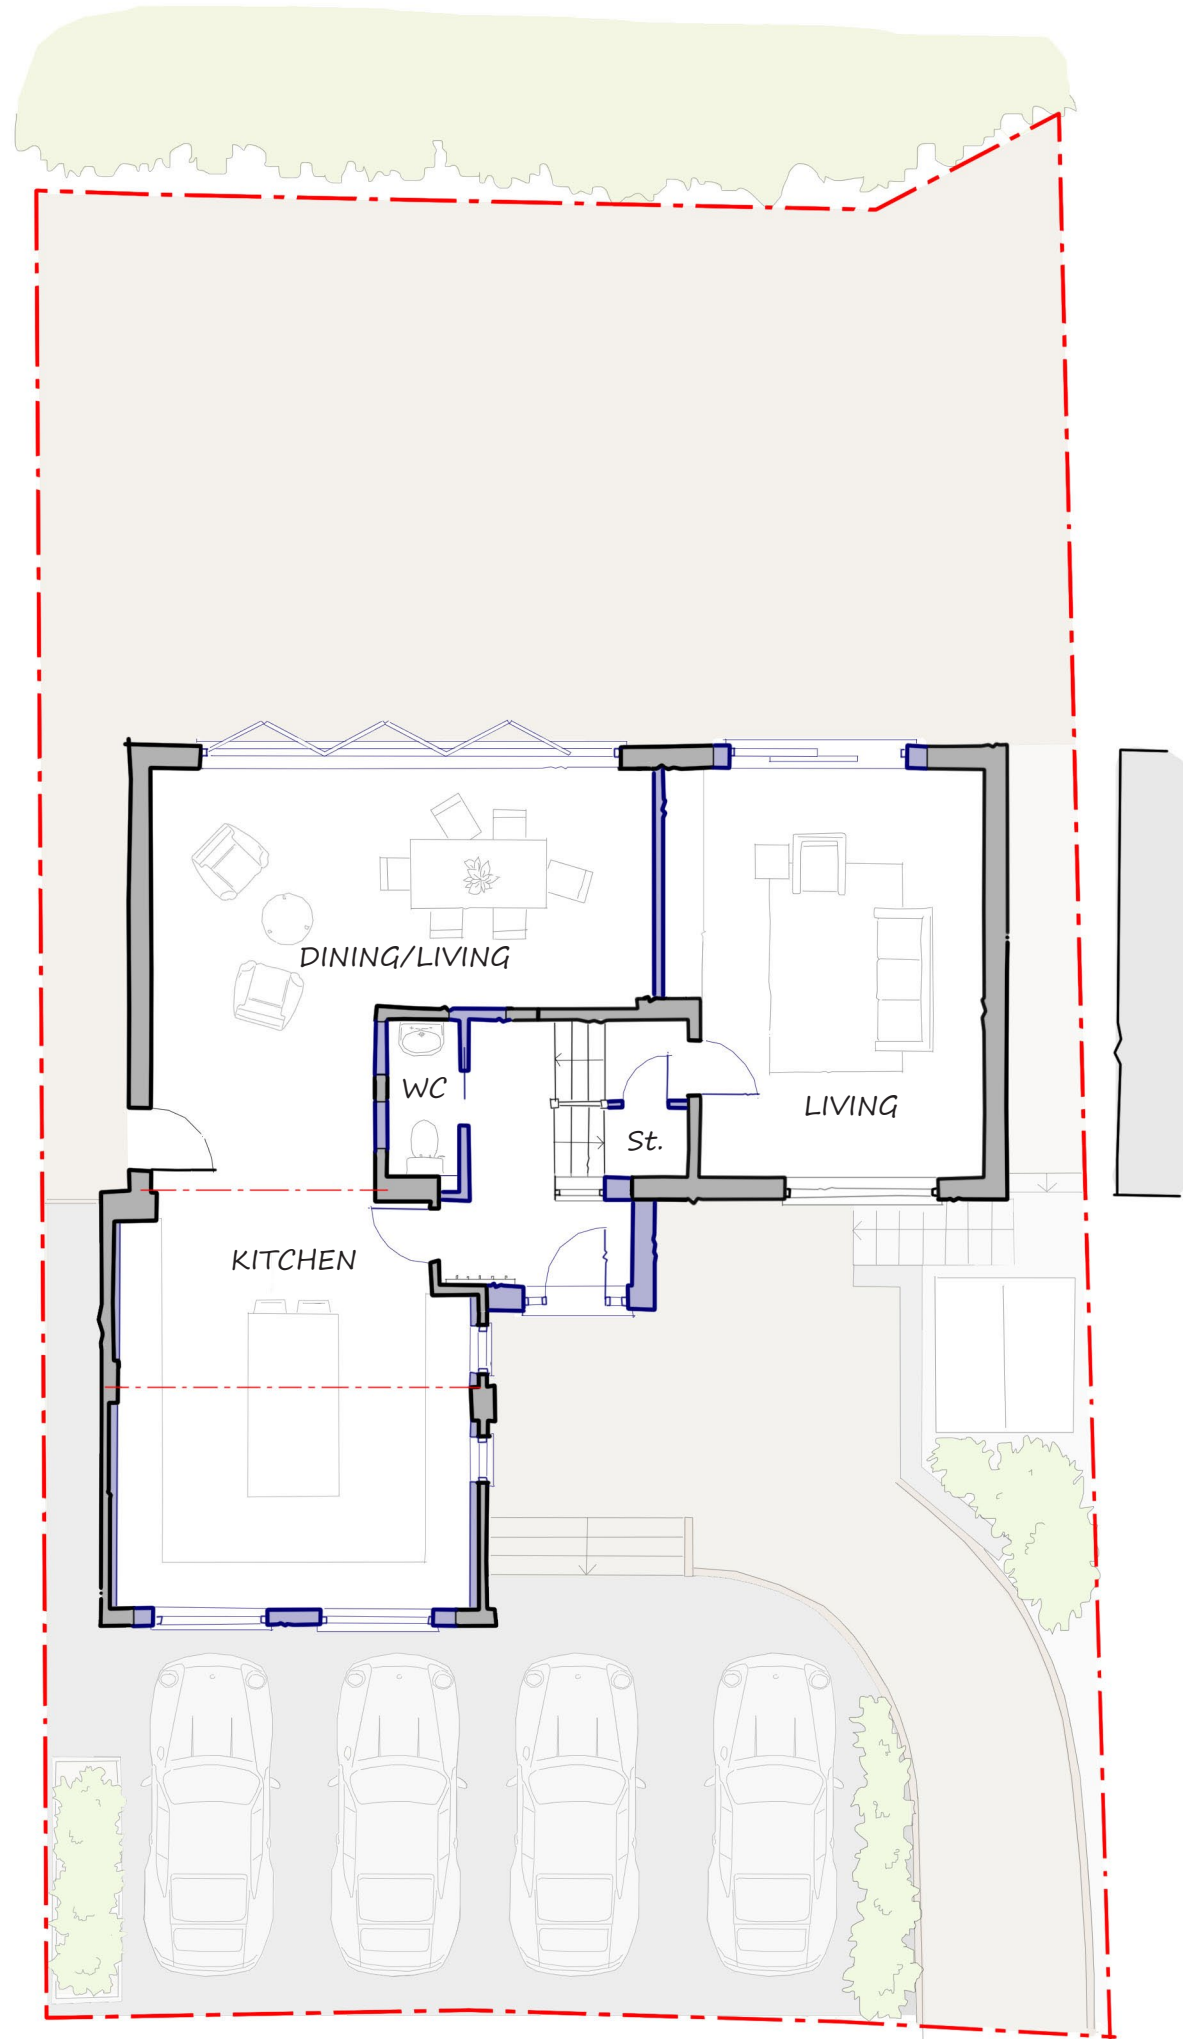


THIS DRAWING MAY ONLY BE SCALED FOR THE PURPOSE OF PLANNING PERMISSION

THIS IS A PLANNING DRAWING AND IS NOT SUITABLE FOR CONSTRUCTION PURPOSES

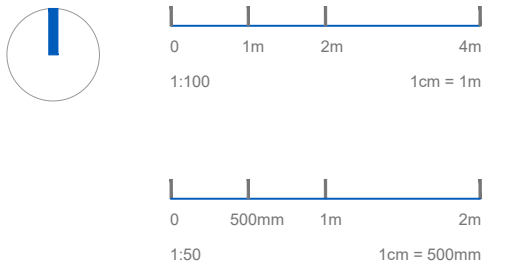


Proposed Ground Floor Plan

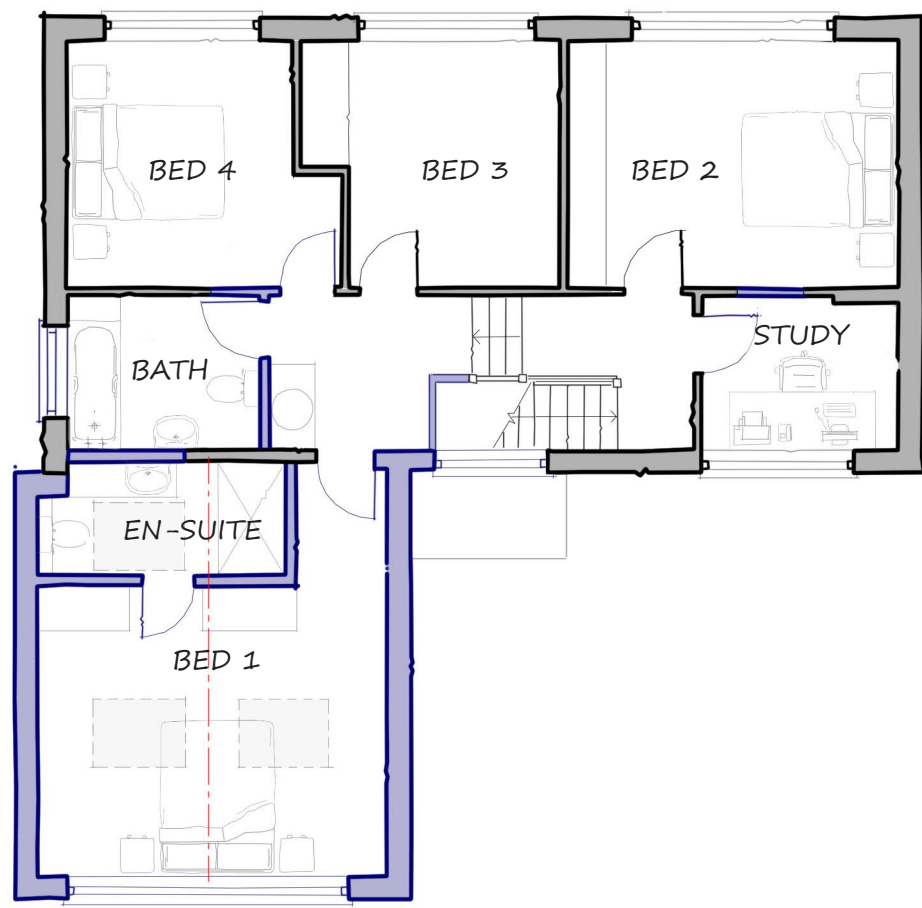


Proposed First Floor Plan



Proposed Front Elevation

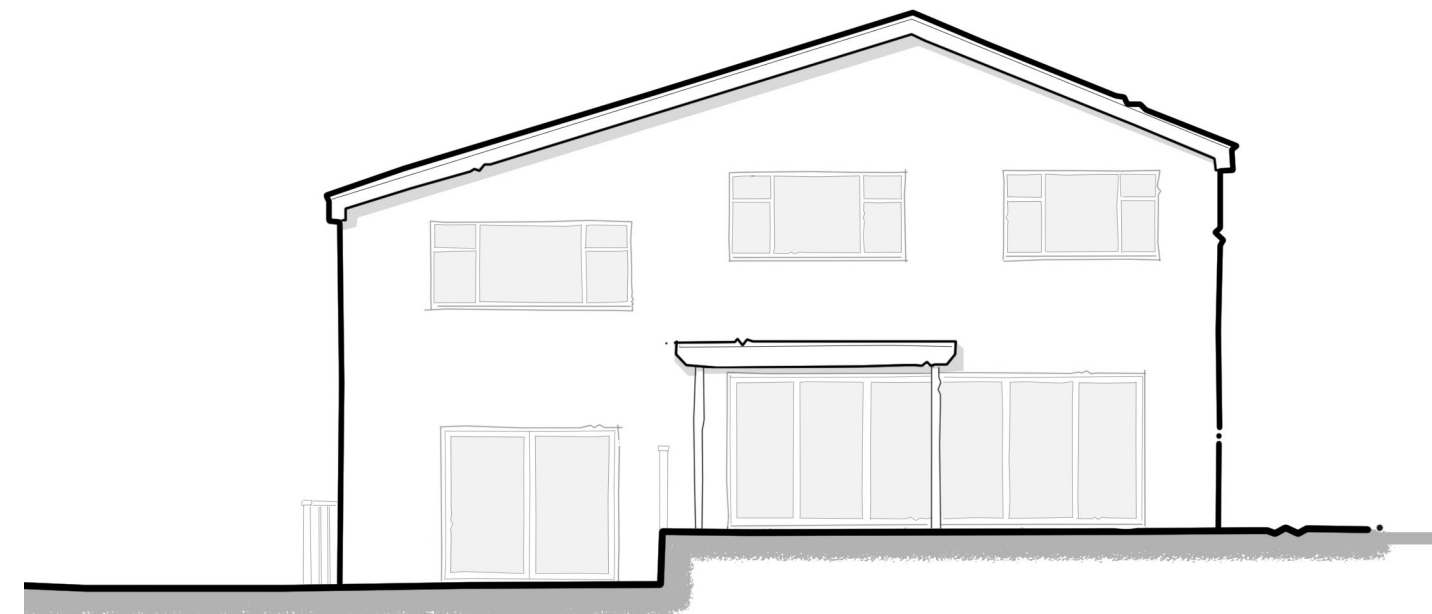

Proposed Rear Elevation

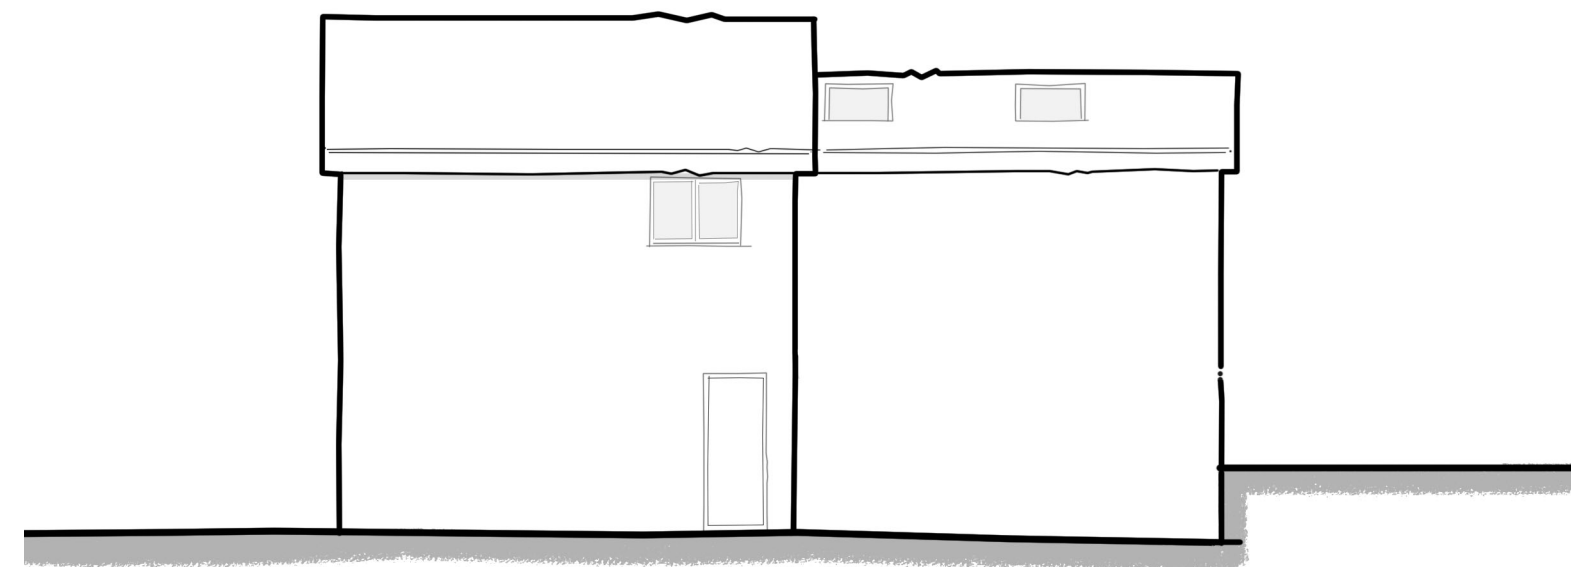

Proposed Side Elevation



Proposed Side Elevation

REVISION	DESCRIPTION	DATE
----------	-------------	------

2 Charnwood Gardens
Chandlers Ford
SO53 5QR

PROJECT

CLIENT Mr & Mrs Cooke

PROPOSED
PLANS & ELEVATIONS

NO. 1691/P/10

DATE OCTOBER 2022

SCALE 1:50 / 1:100

DRAWN BY: MH CHECKED BY: LW

bbd

ARCHITECTS

bizzy blue design ltd
riba chartered architects

horsefair arch
the horsefair
romsey
SO51 8EZ

t : 01794 524200
e: enquiries@bizzybluedesign.com