



General Notes:
This drawing is the copyright of N & J Design Limited and may not be copied in whole or in part without prior permission.
It is the clients/developers responsibility to ensure all relevant approvals are in place and conditions satisfied prior to commencement of works, including, but not limited to:
The Party Wall etc Act 1996
Local Authority Planning Consent
Highways (Road opening permit)
Local Water Authority
Building Regulations (Local Authority, NHBC etc)
Environment Agency

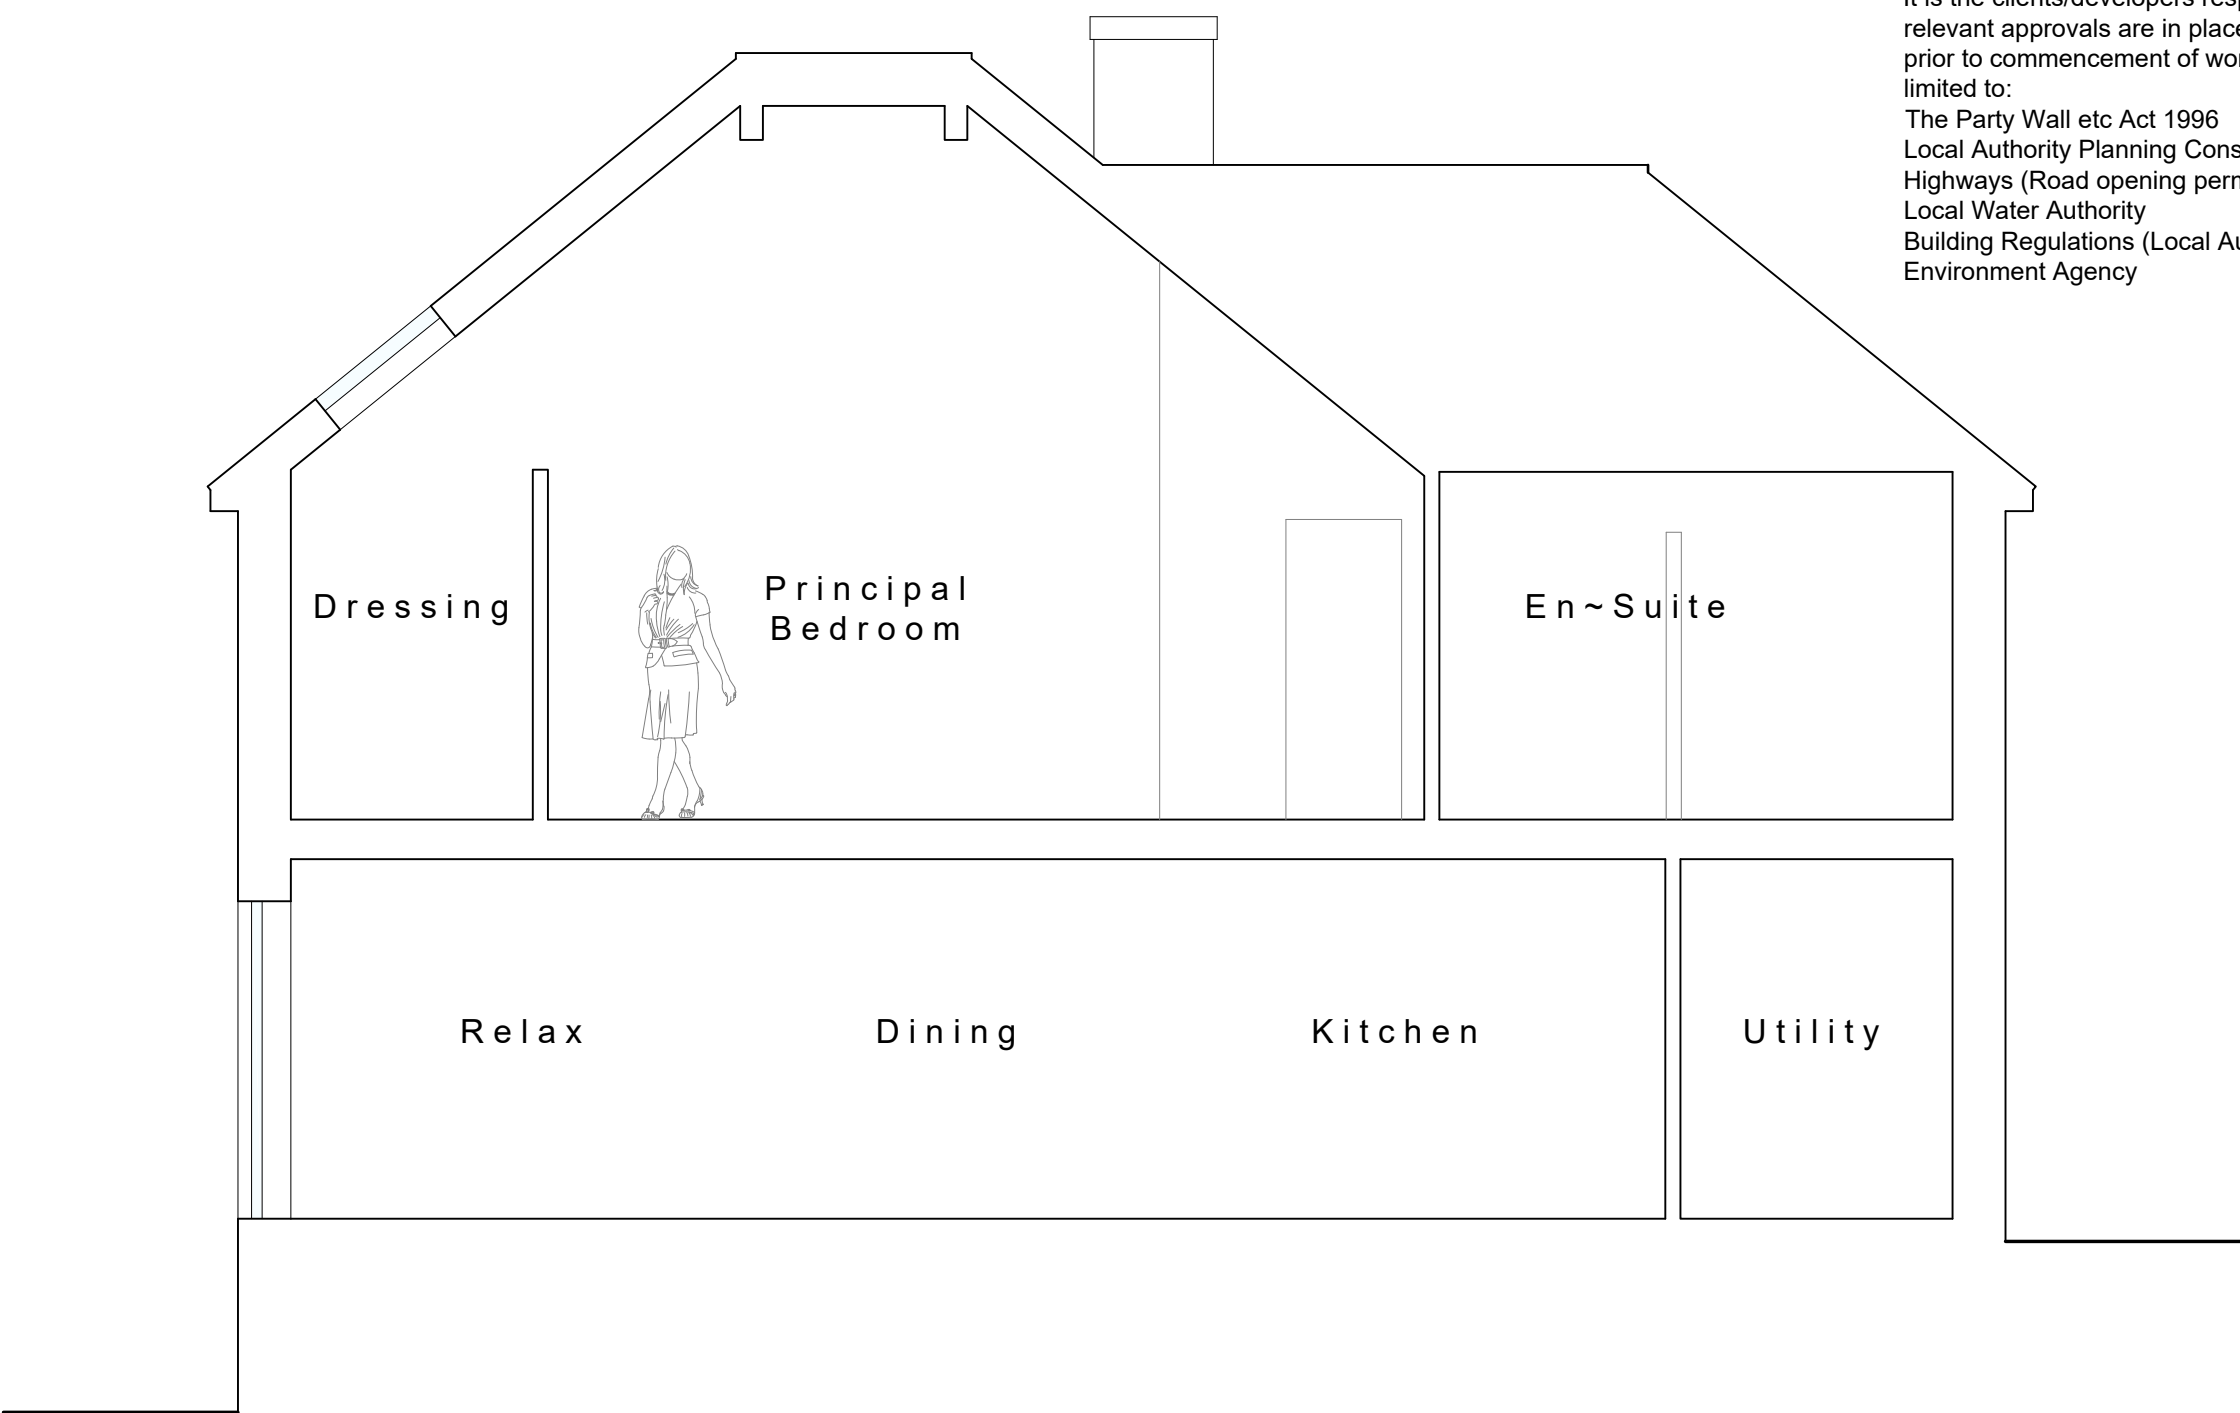

Section A~A scale 1:50

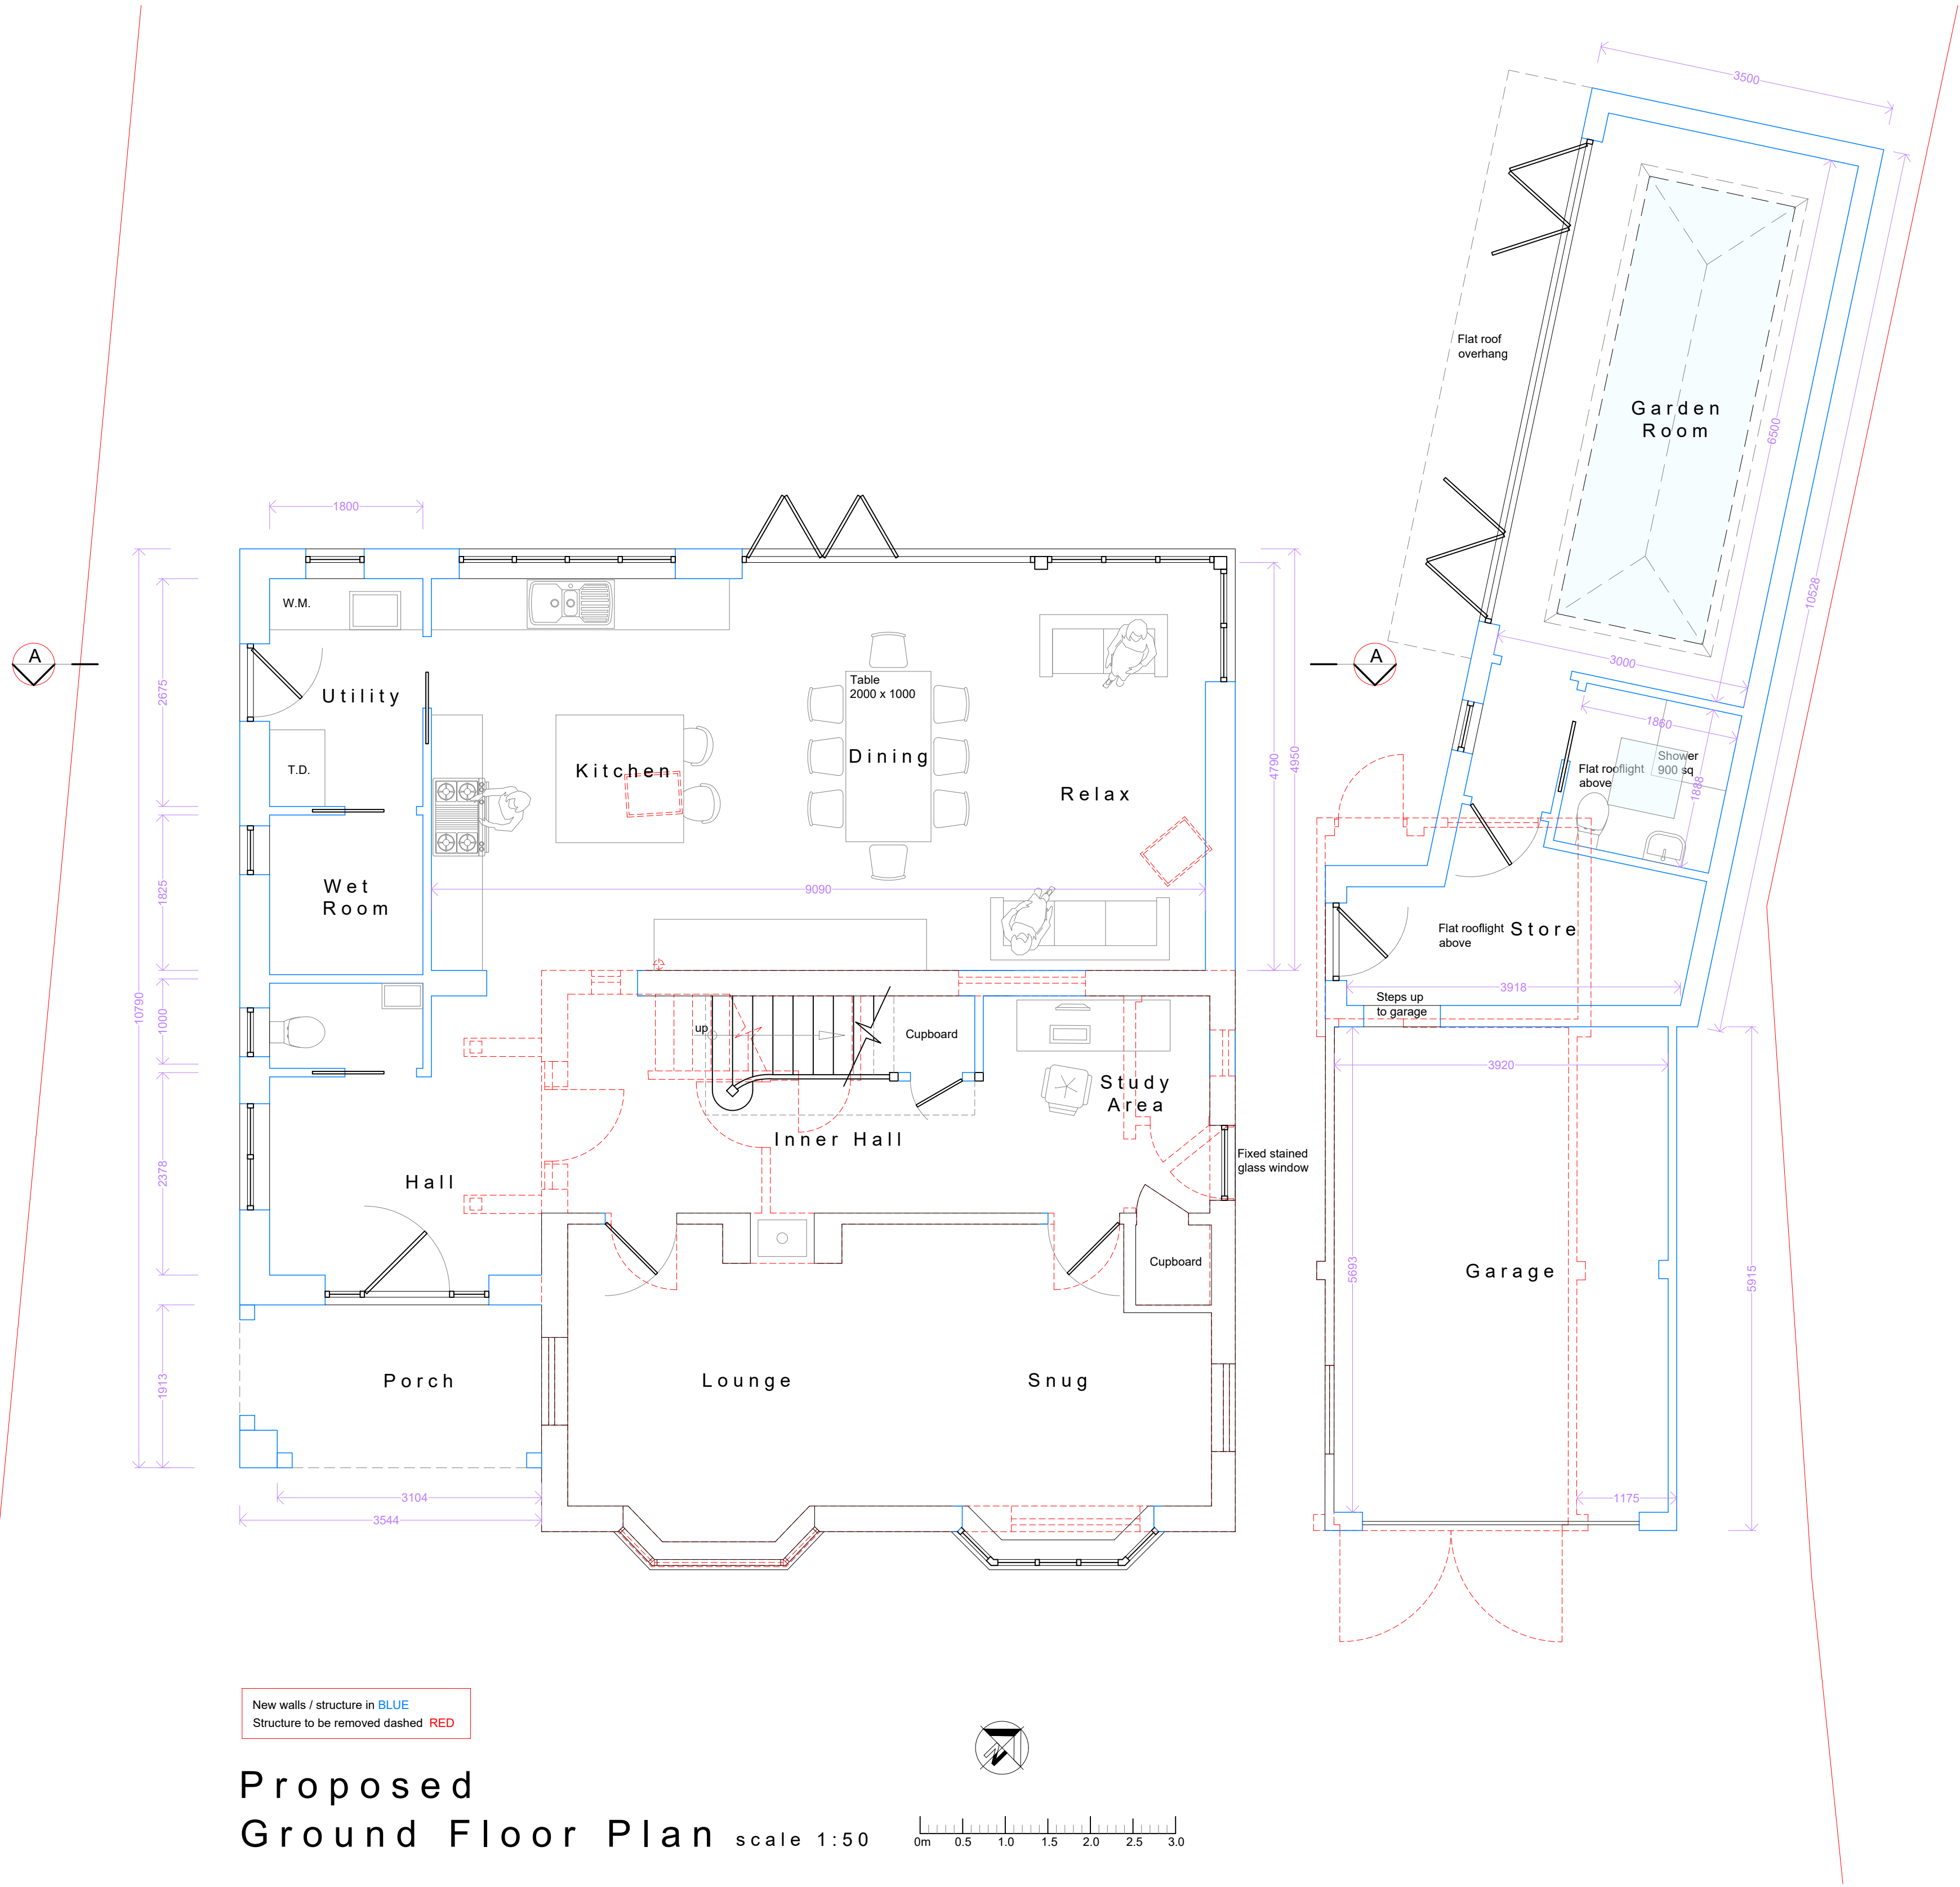

B 24.10.22 Amended and prepared for planning application
A 15.09.22 Amended following meeting with client

Rev: Date: Description:

Status:

Planning

Title:

Proposed:
Ground Floor Plan &
Section A-A

Project:

14 Southern Road
West End
Southampton
SO30 3ER



N & J Design Ltd
7 Hedley Gardens
Hedge End
Southampton
SO30 2WT
t: 07840 404620 www.nandjdesign.co.uk

Drawn: N. Keatley Date: 31.08.22
Checked: Date:
Scale: 1:50 Revision: B
Drawing no:
2022.05.02/02