

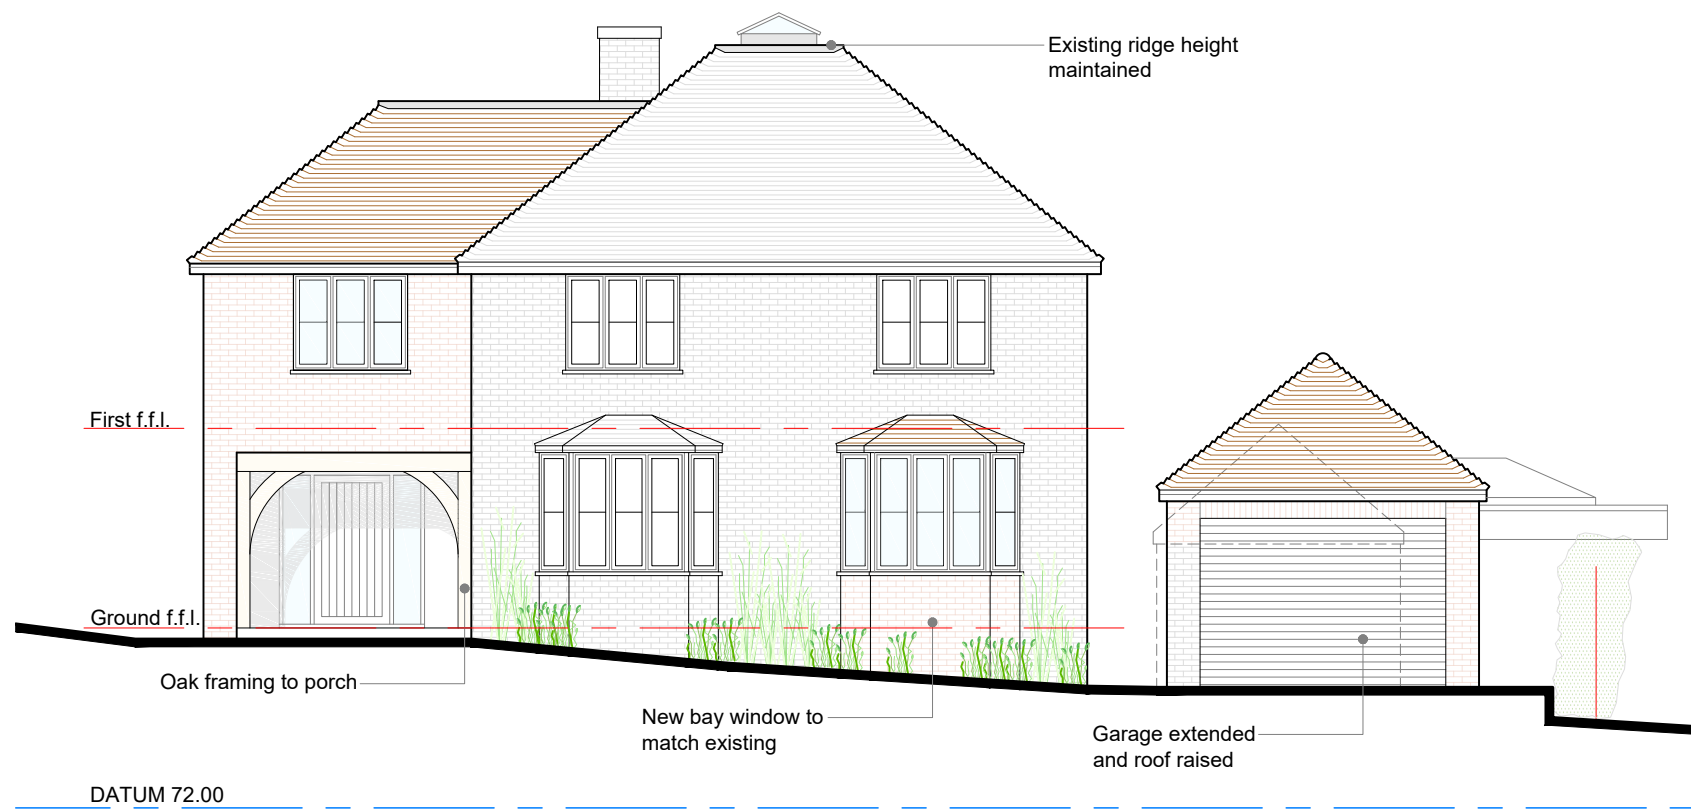


Proposed Elevations


scale 1:100

 

Front South East

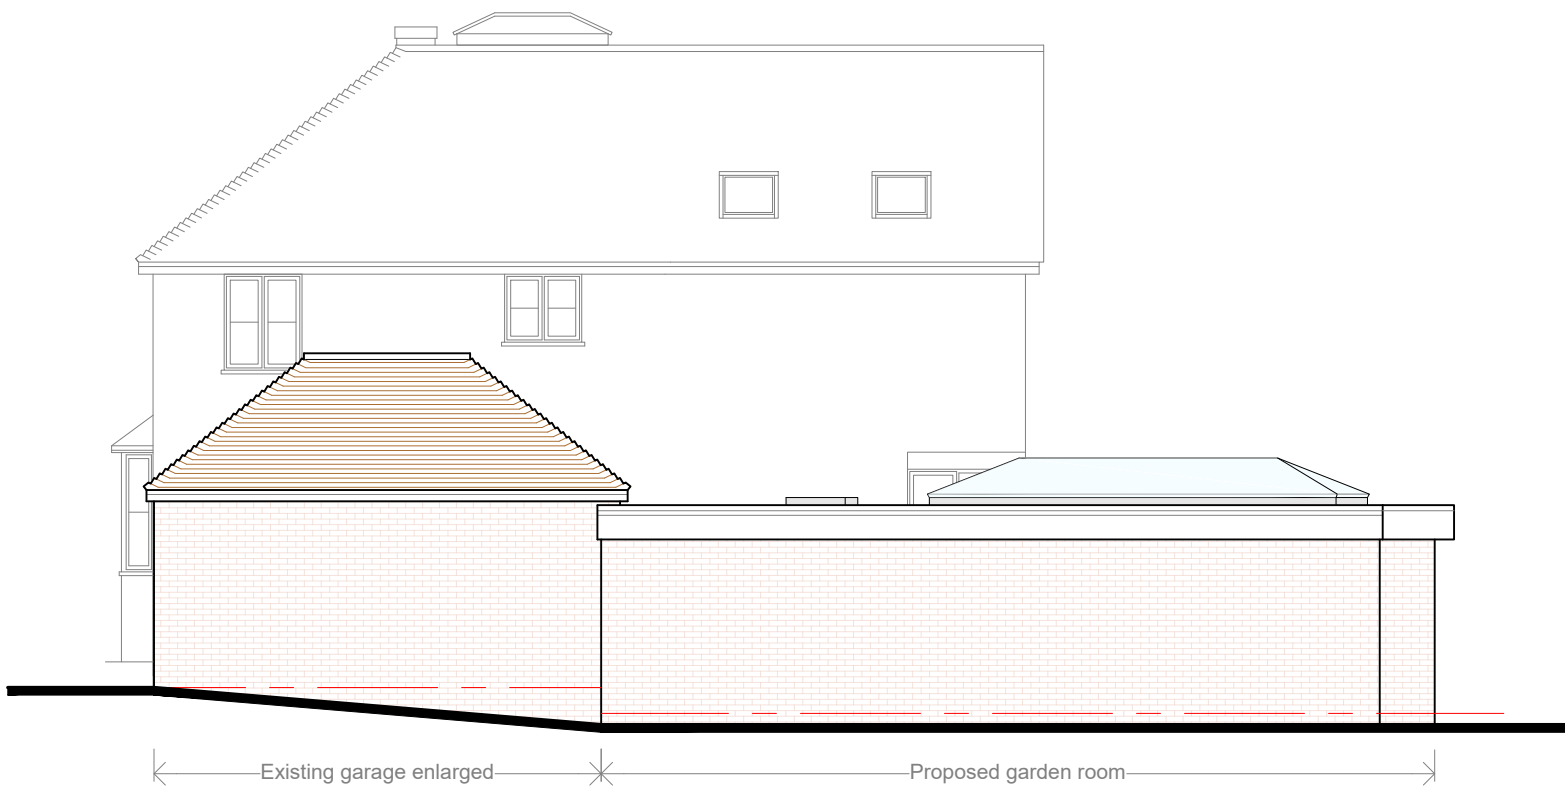

Side North East: Showing garage and outbuilding

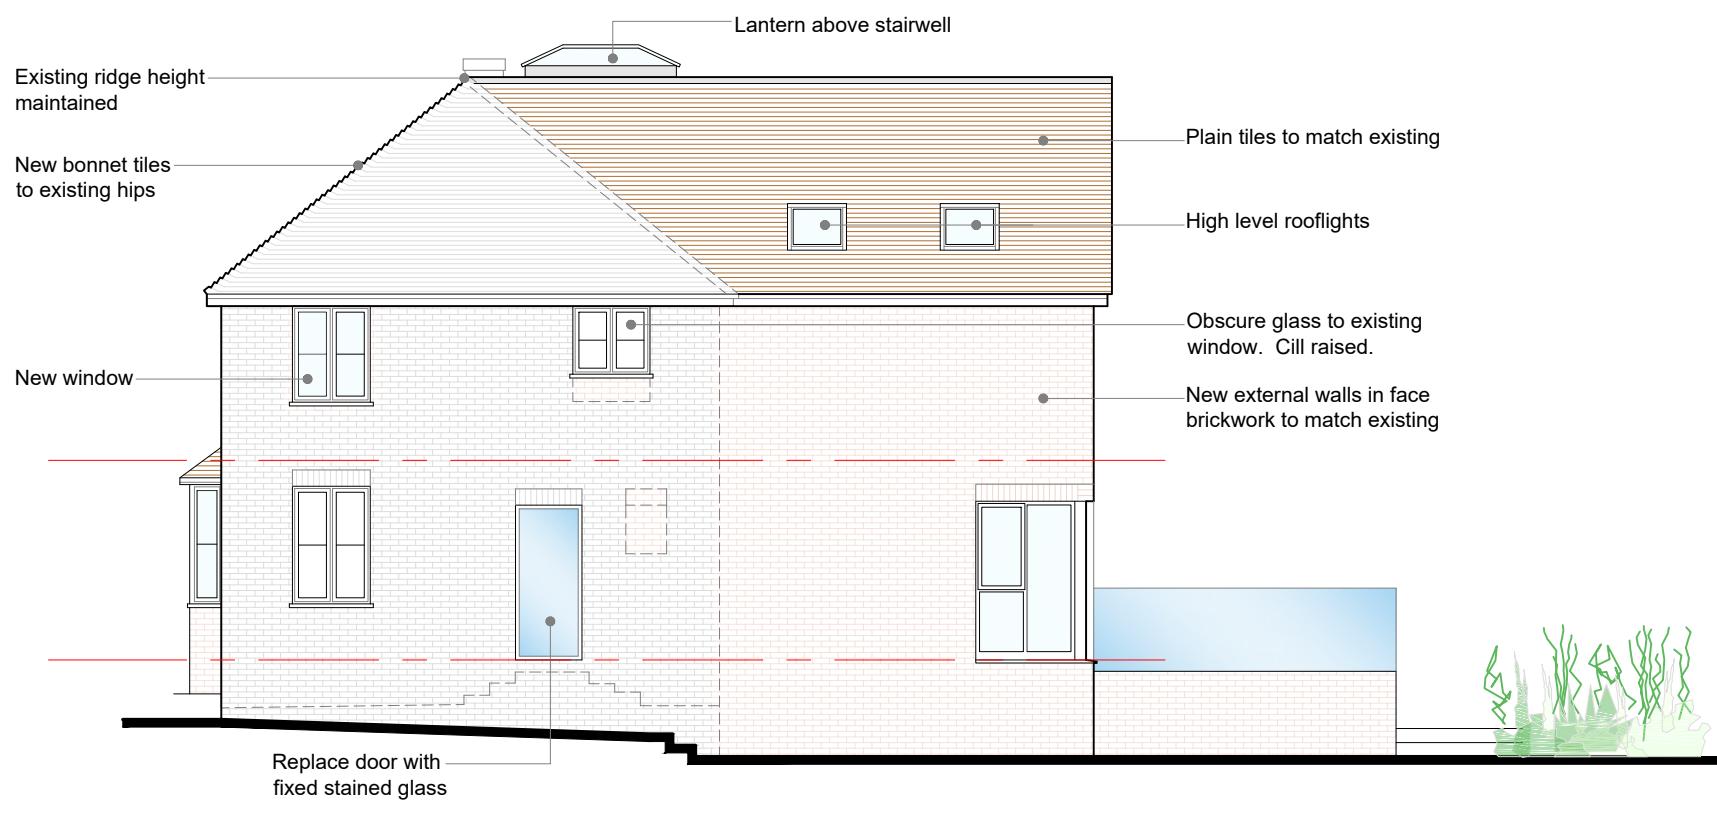


Side North East




Rear North West



Side South West

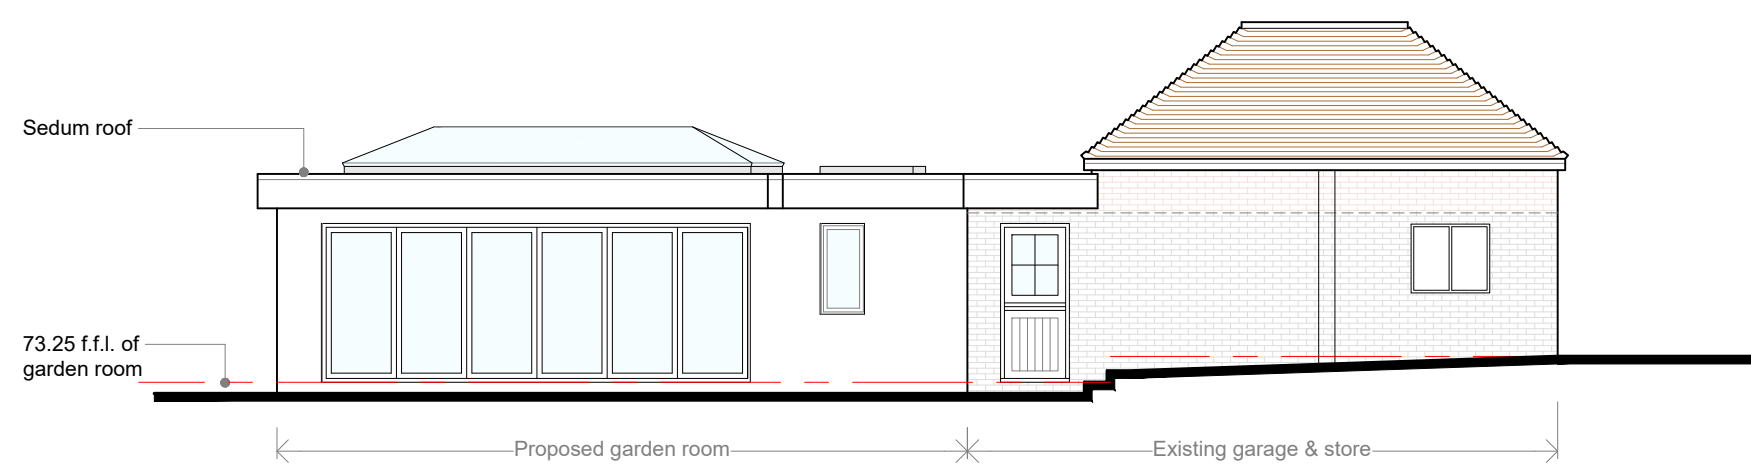



South West

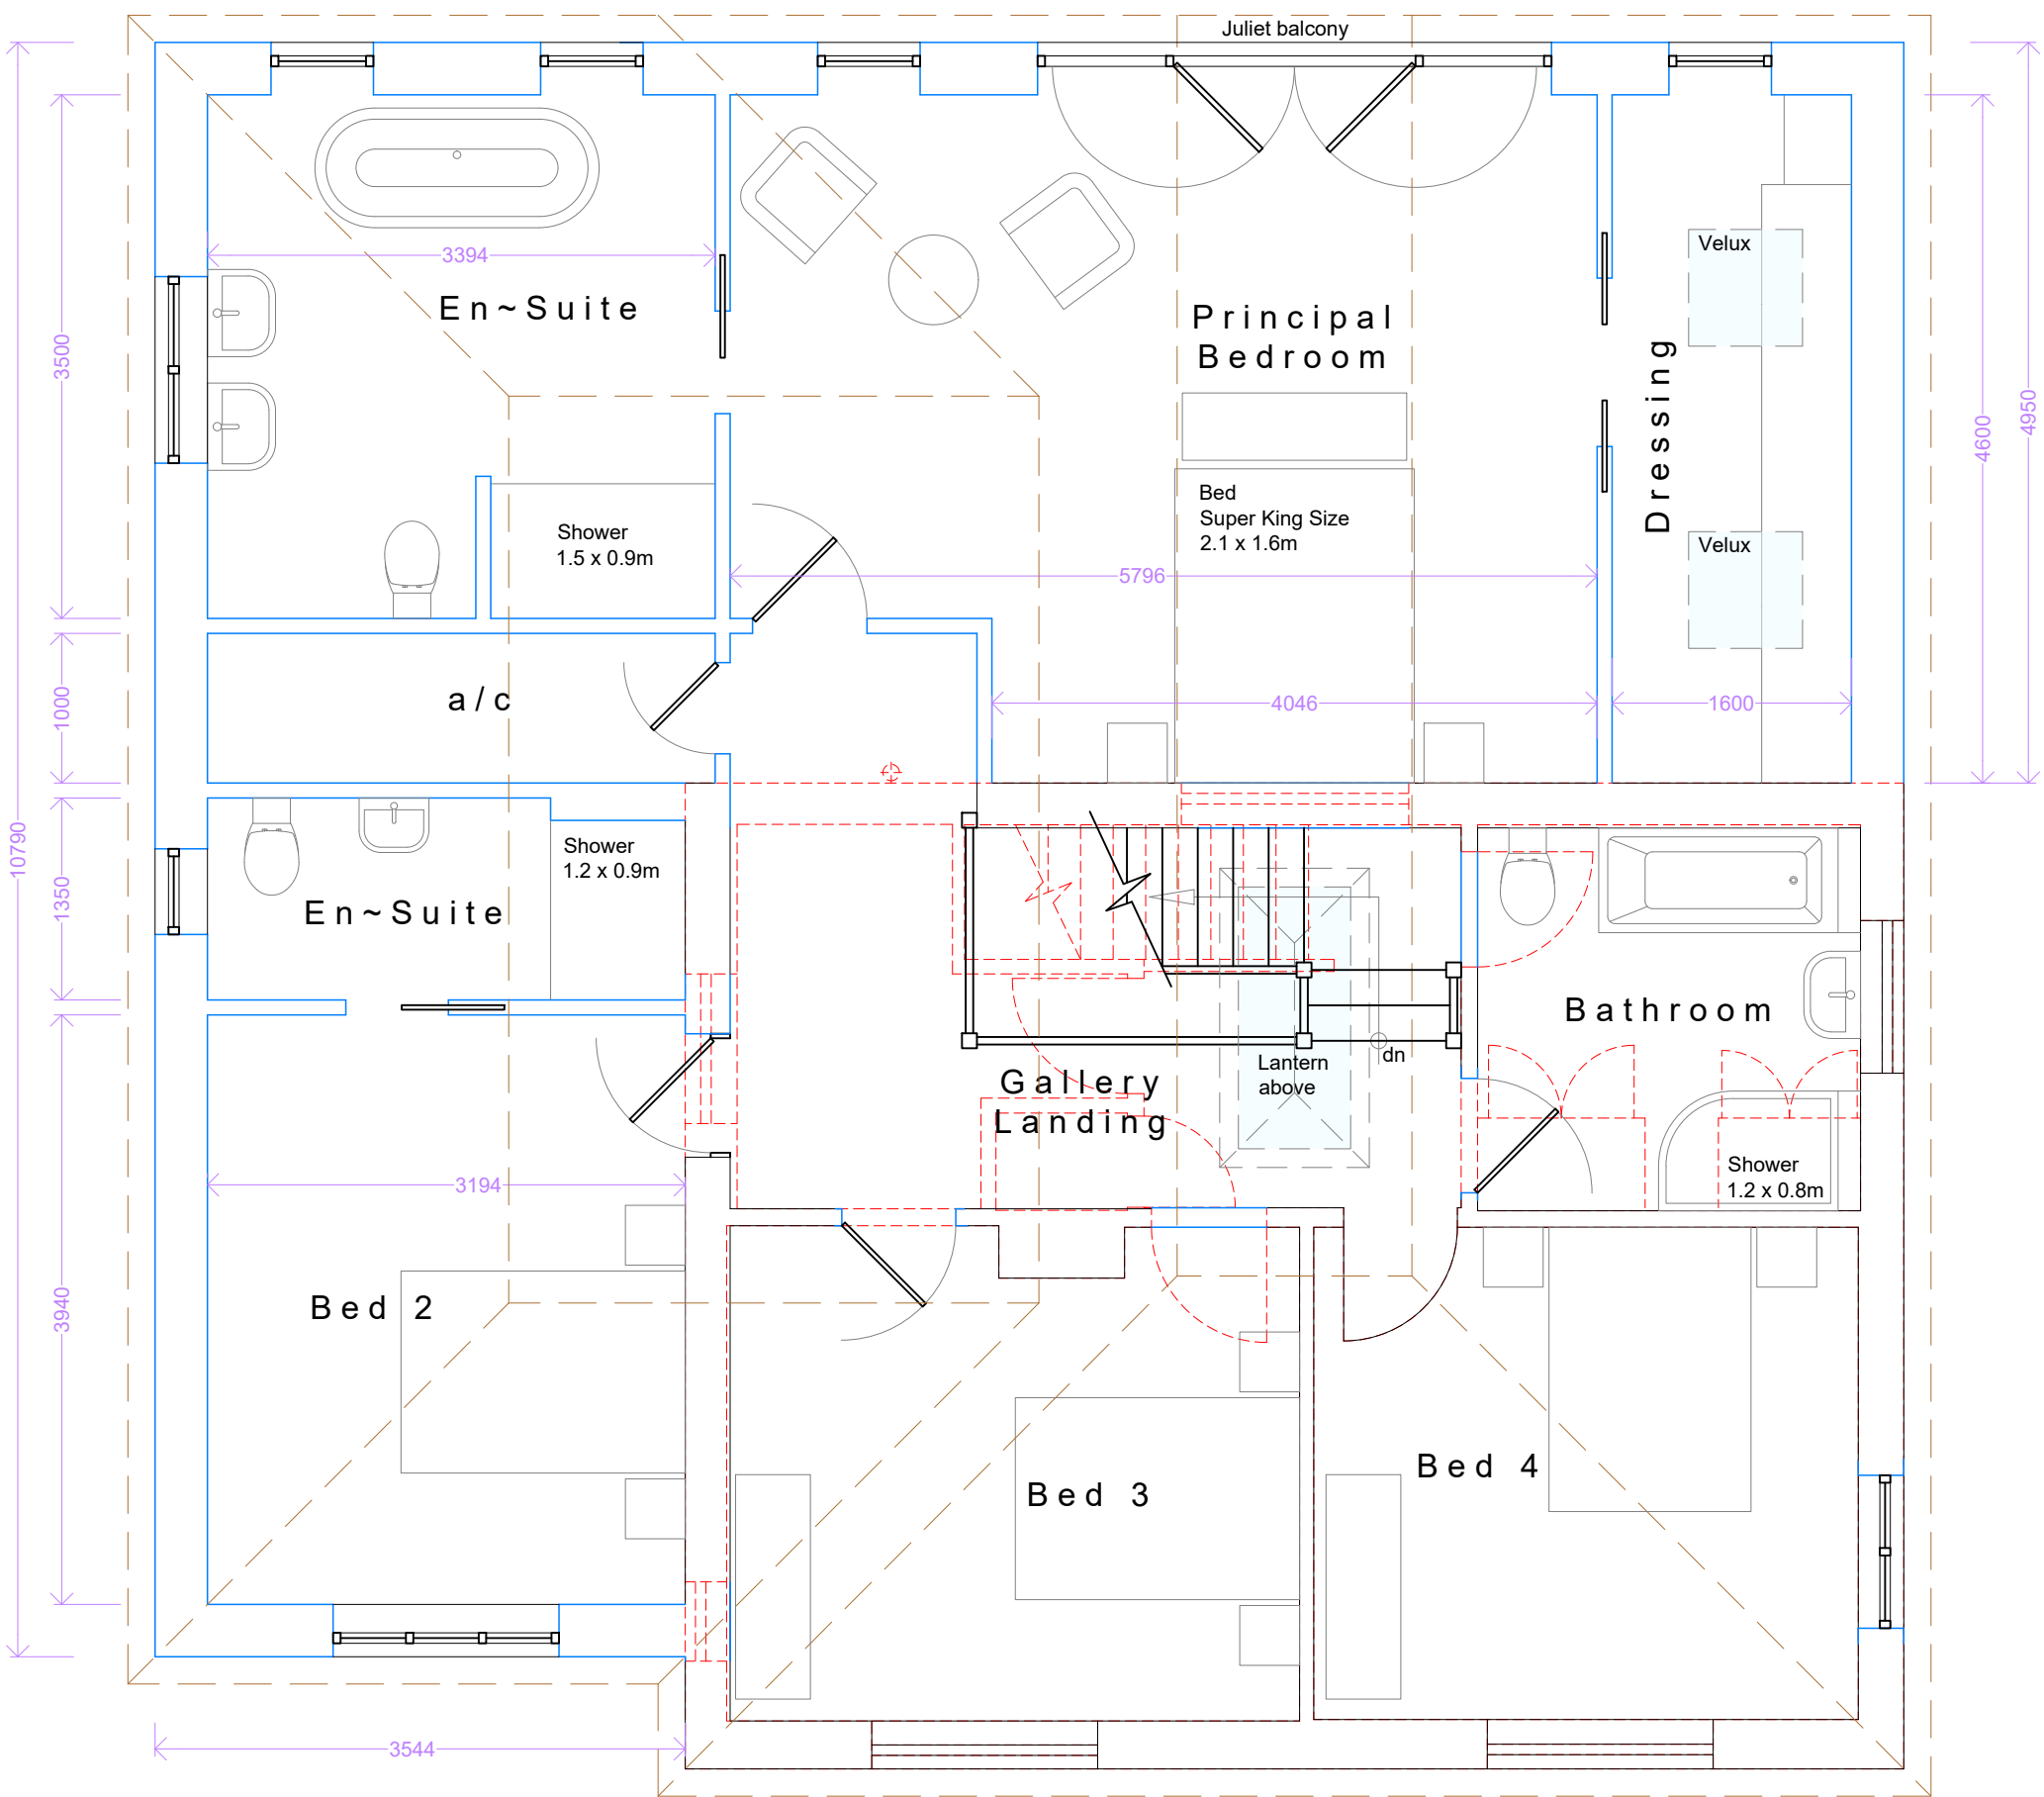

New walls / structure in BLUE
Structure to be removed dashed RED


Proposed First Floor Plan

scale 1:50

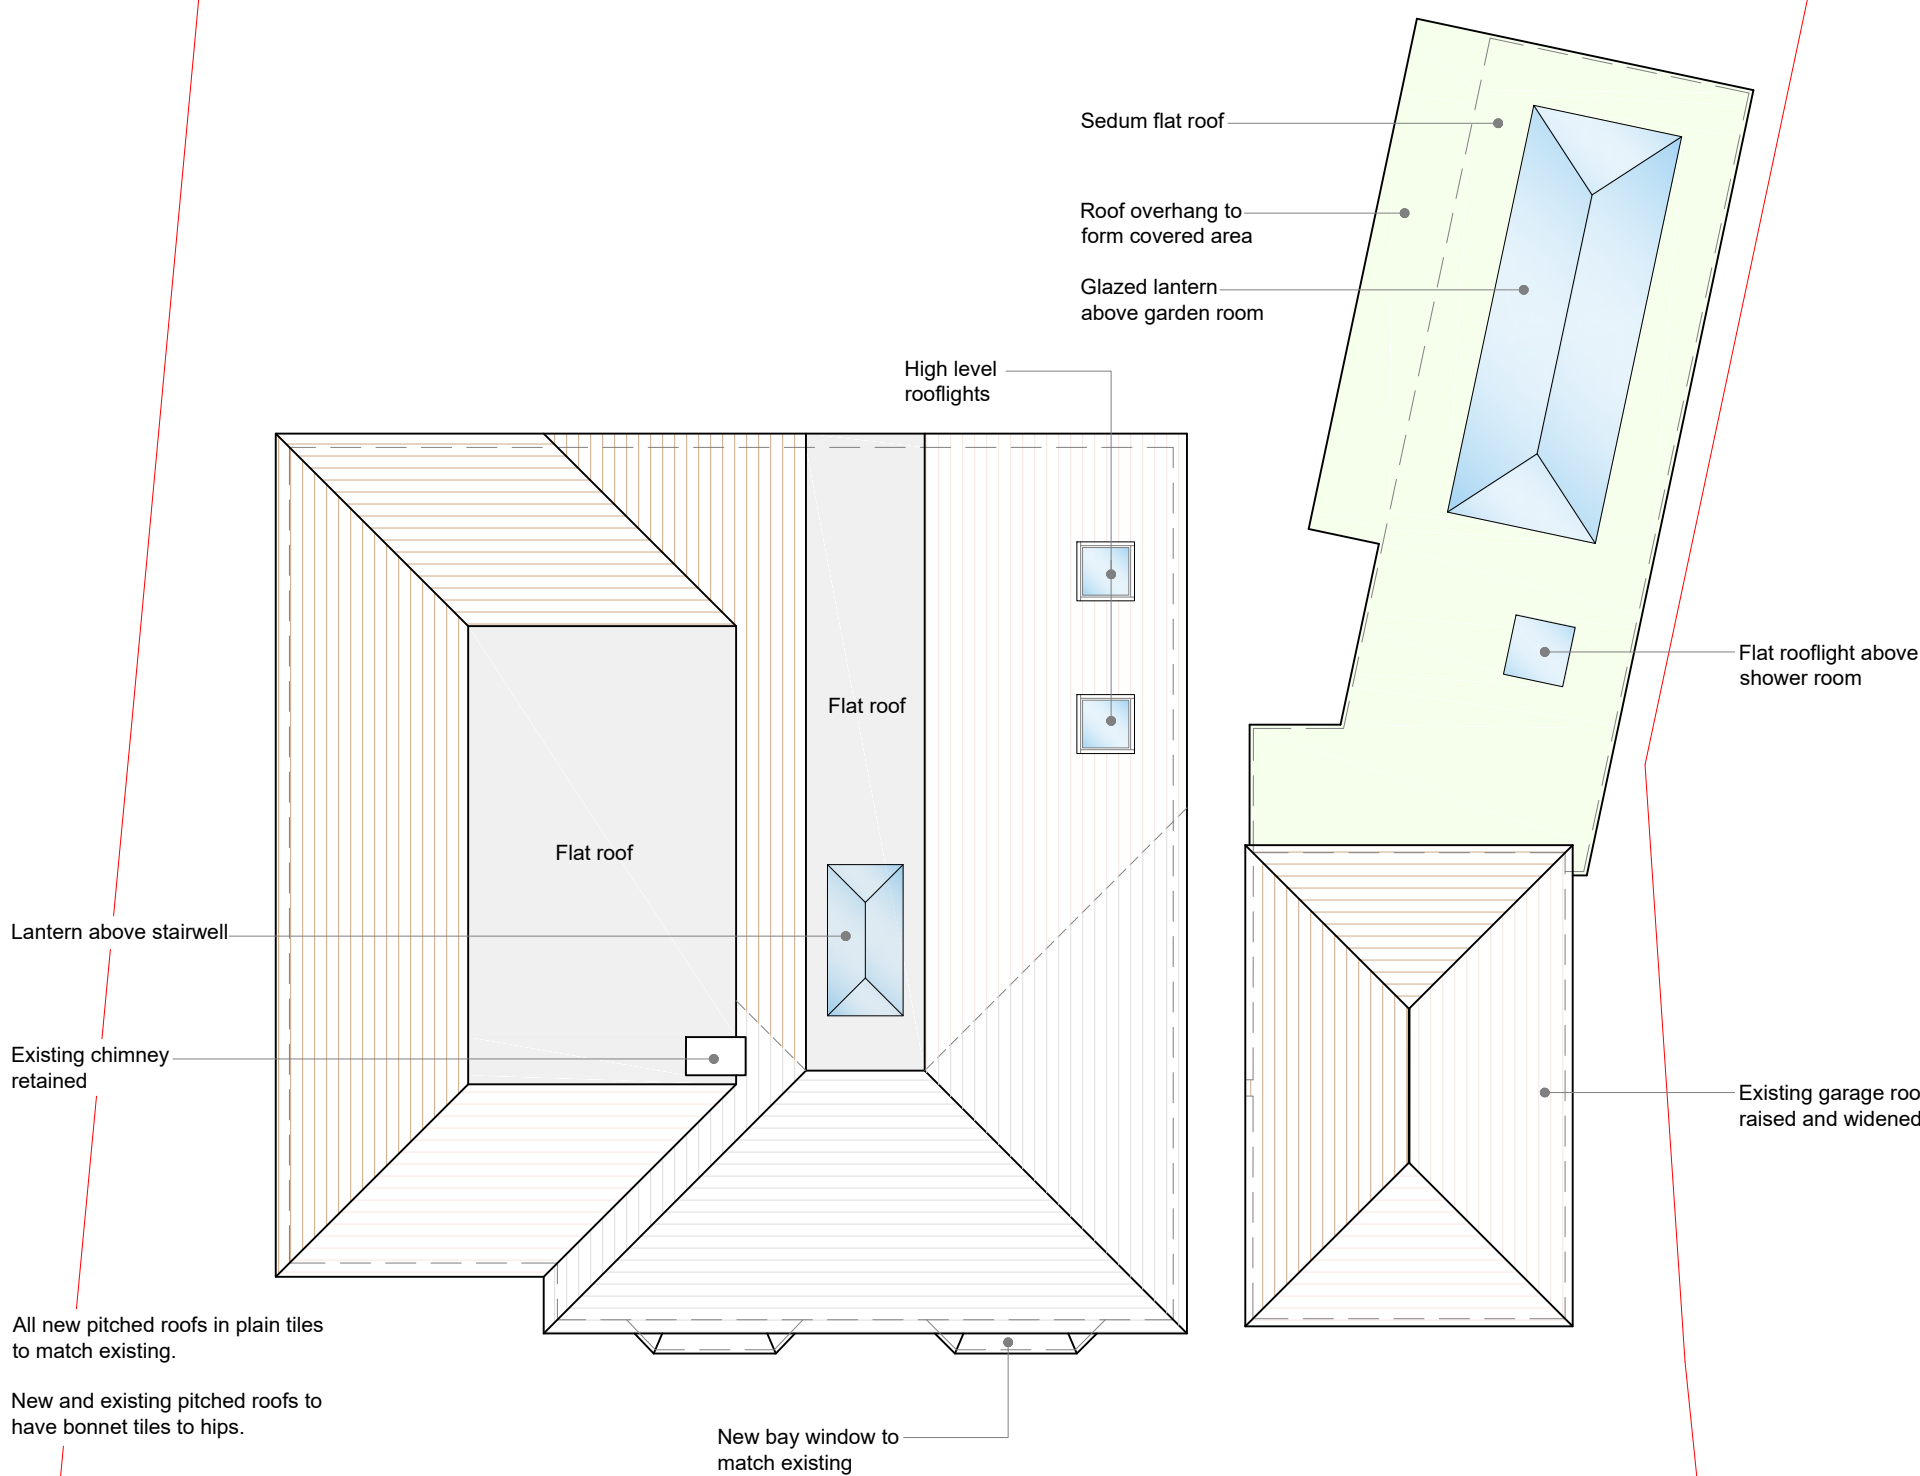 

Proposed Roof Plan

scale 1:100

 

General Notes:

This drawing is the copyright of N & J Design Limited and may not be copied in whole or in part without prior permission.
It is the clients/developers responsibility to ensure all relevant approvals are in place and conditions satisfied prior to commencement of works, including, but not limited to:
The Party Wall etc Act 1996
Local Authority Planning Consent
Highways (Road opening permit)
Local Water Authority
Building Regulations (Local Authority, NHBC etc)
Environment Agency

B 24.10.22 Amended and prepared for planning application

A 15.09.22 Amended following meeting with client

Rev: Date: Description:

Status:

Planning

Title:

Proposed:
First Floor Plan, Roof
Plan & Elevations

Project:

14 Southern Road
West End
Southampton
SO30 3ER



N & J Design Ltd
7 Hedley Gardens
Hedge End
Southampton
SO30 2WT
t: 07840 404620 www.nandjdesign.co.uk

Drawn: N. Keatley

Date: 31.08.22

Checked:

Date:

Scale: 1:50 1:100

Revision:

B

Drawing no:

2022.05.02/03