



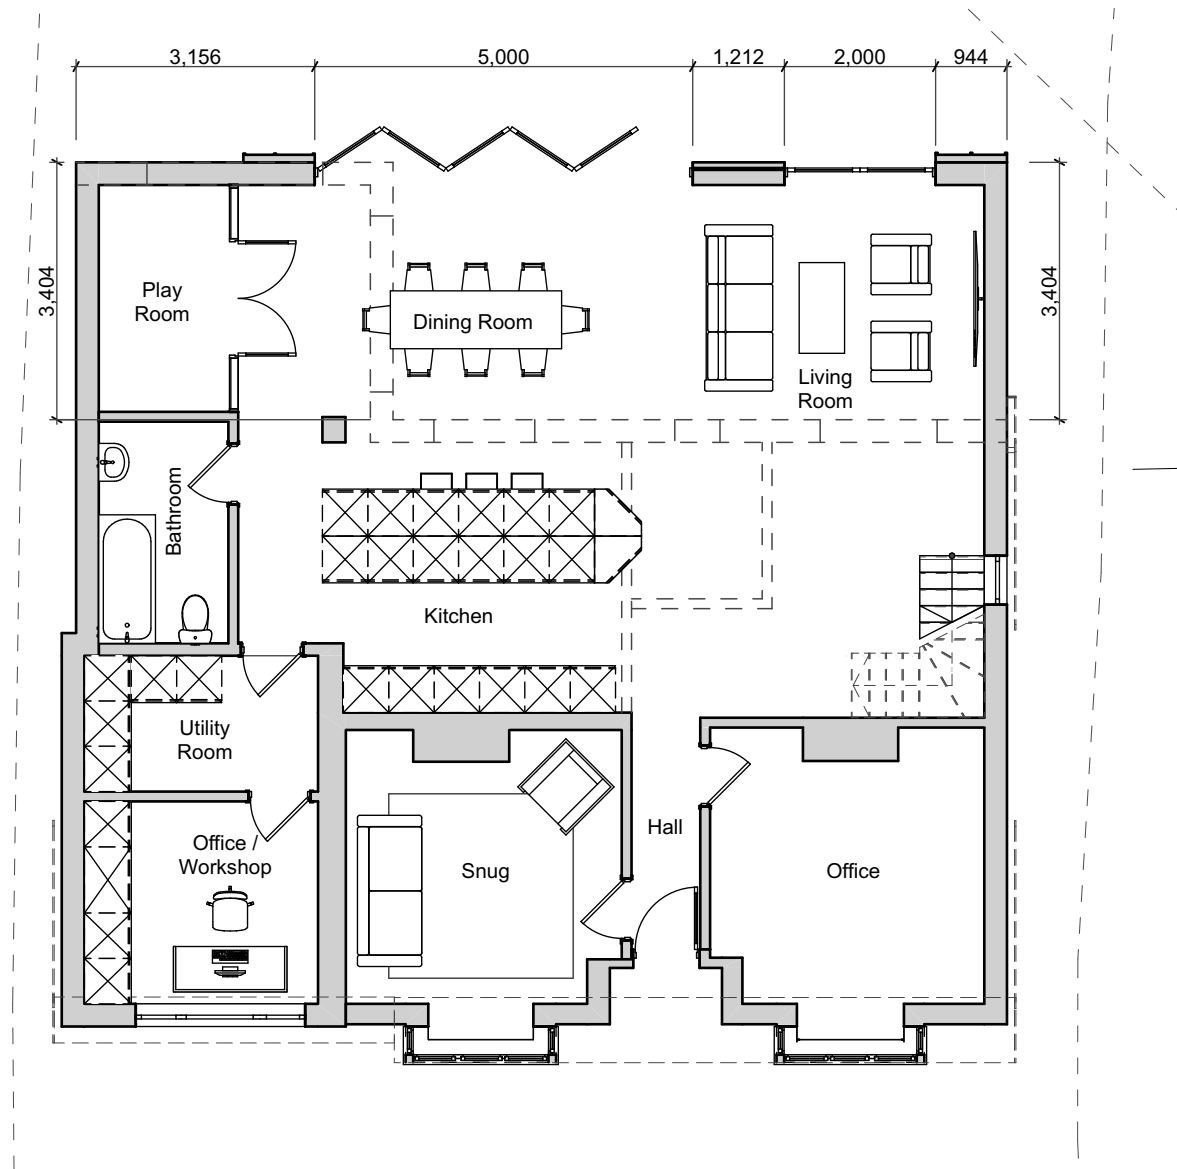


Proposed Ground Floor Plan @ 1:100

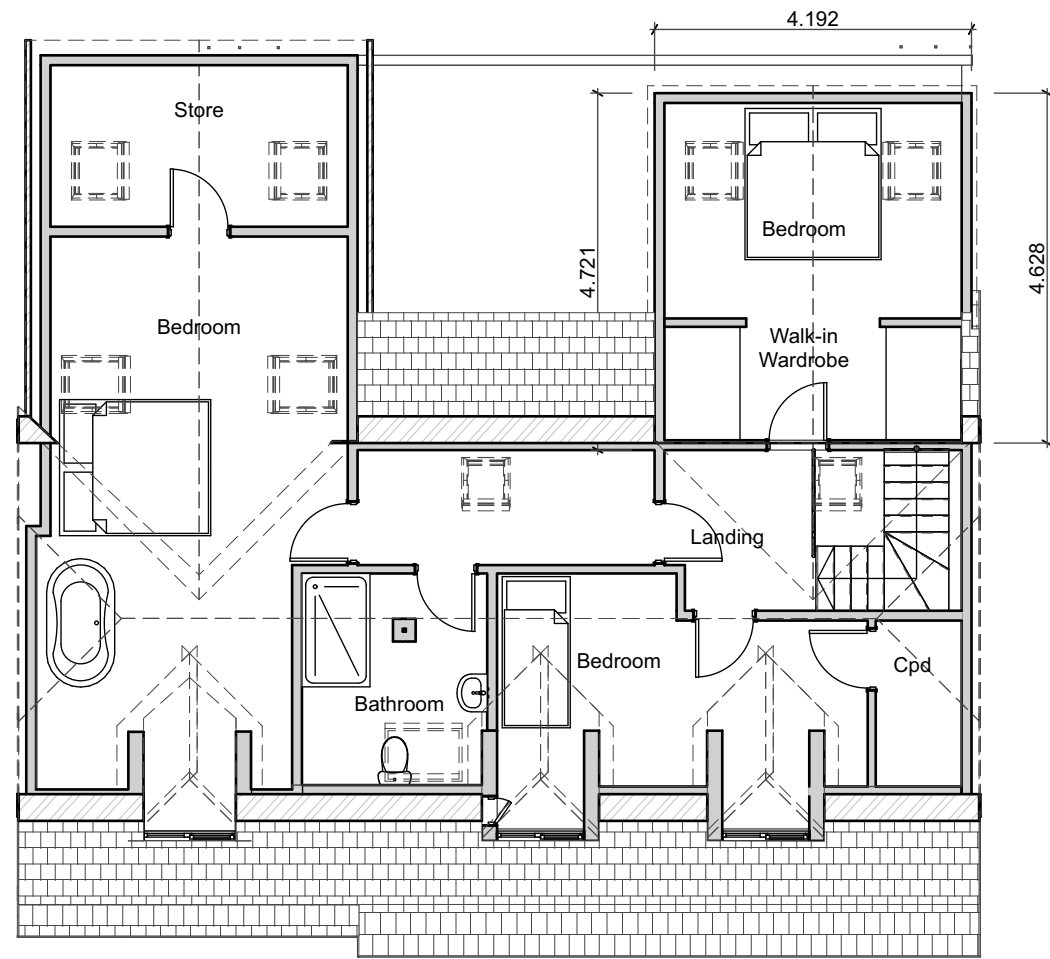


Proposed First Floor Plan @ 1:100



Proposed Rear Perspective

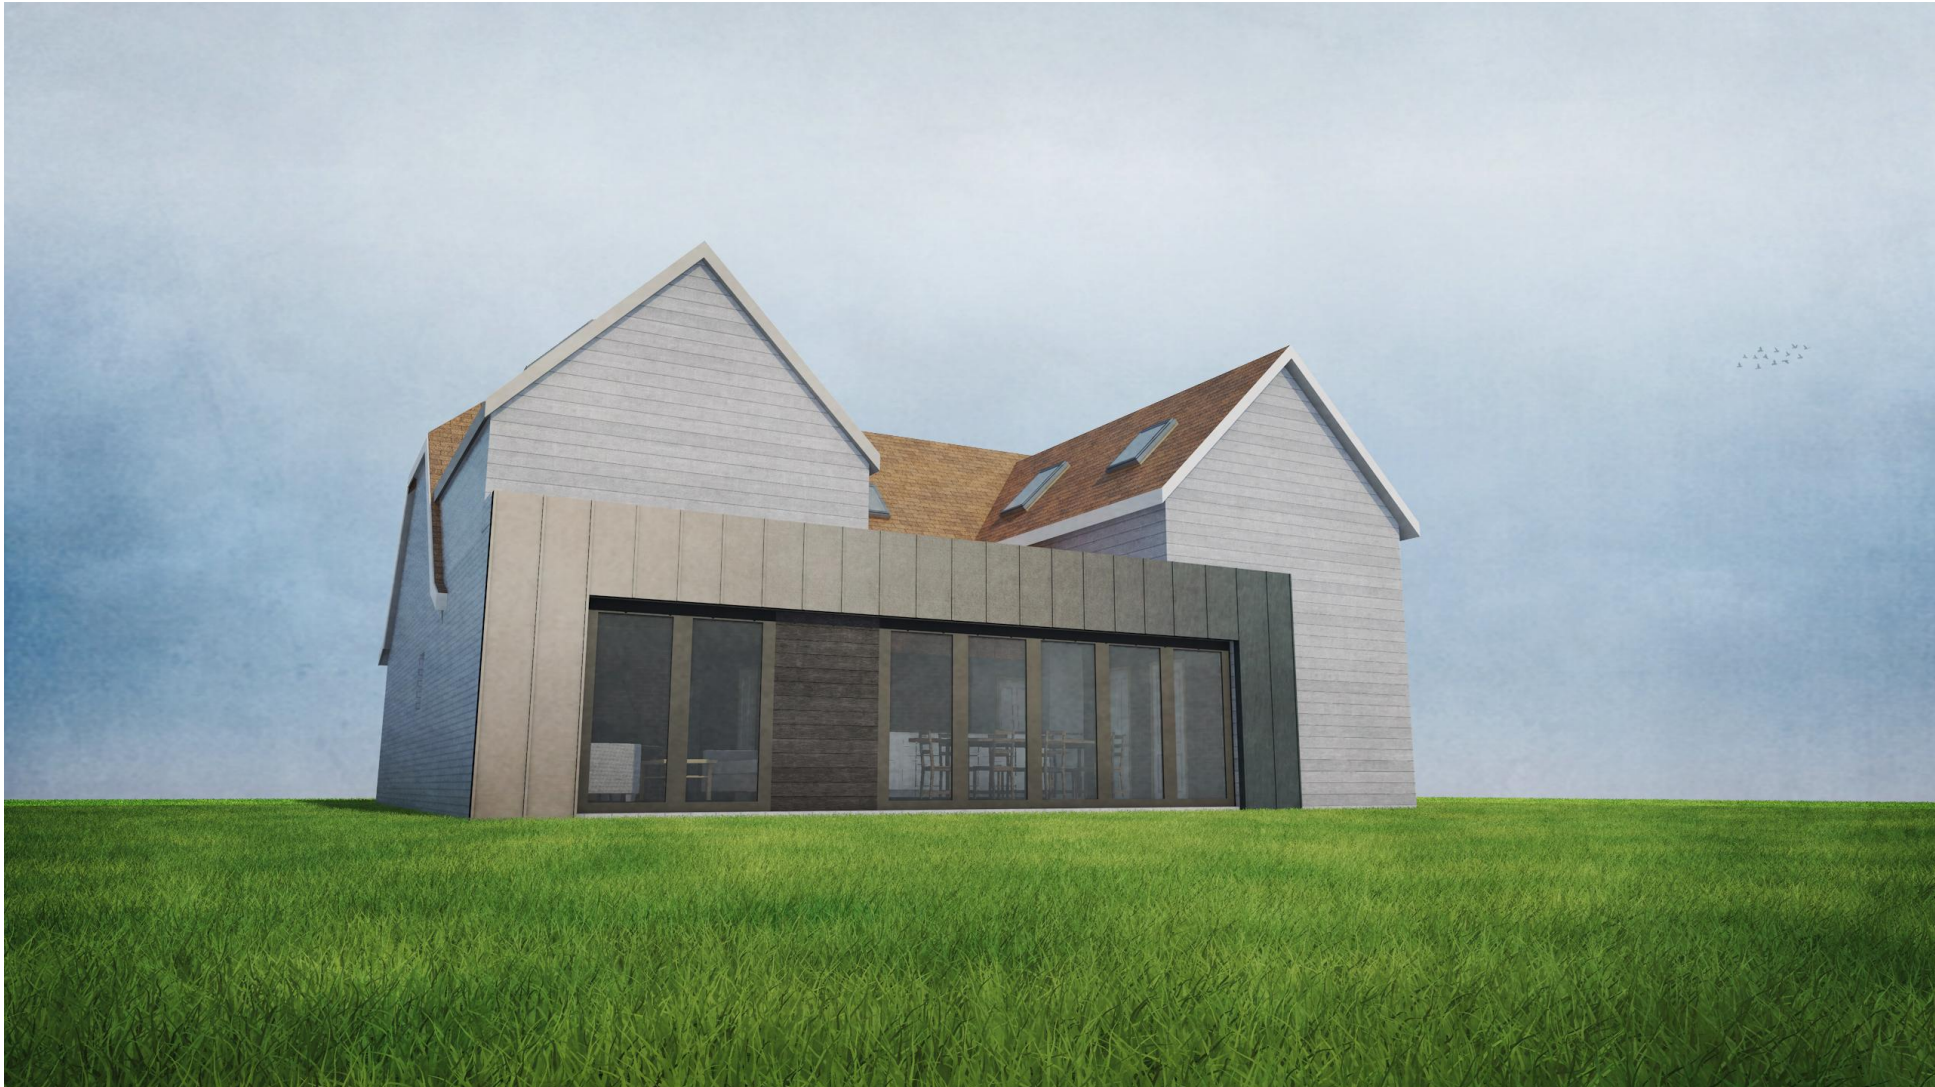

Proposed Rear Perspective

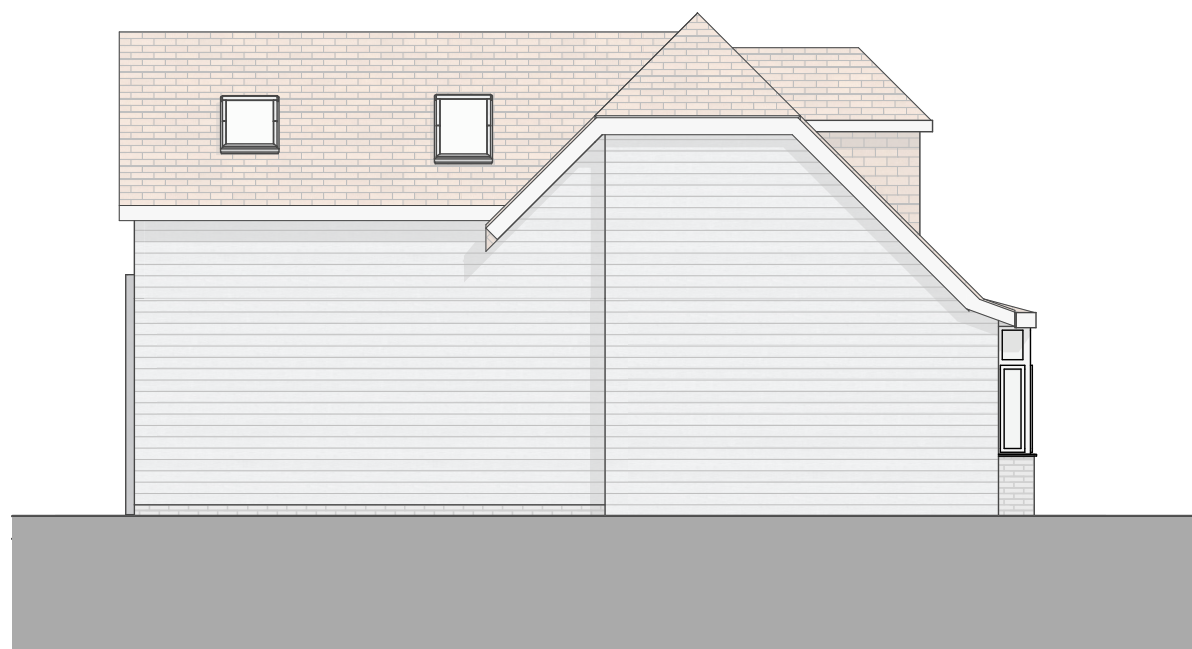


Proposed Side Elevation (West) @ 1:100



Proposed Rear Elevation (South) @ 1:100



Proposed Front Elevation (North) @ 1:100

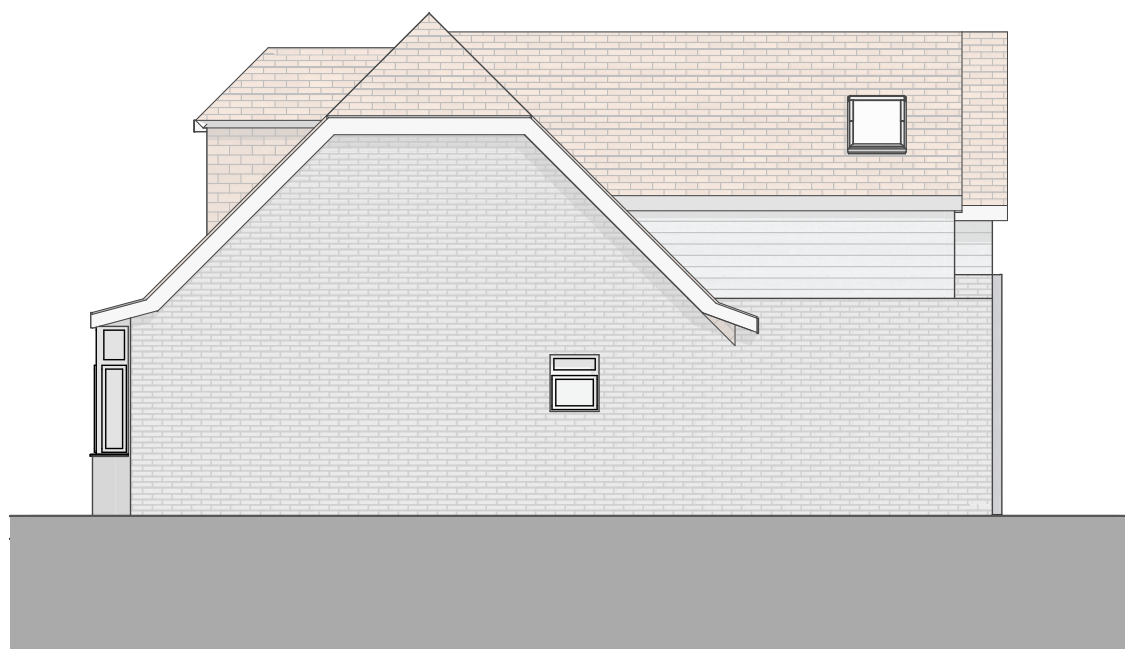

Proposed Side Elevation (East) @ 1:100

C	Revised to client's comments	LW	25/10
B	Revised to client's comments	LW	10/07
A	Revised to client's comments	KC	27/06
Rev	Note	By	Date

Job Title:	126 / 62 Pine Road / XX
Drawing Ref:	HOPA-P-004-A Proposed Drawing Plans, Elevations & Visuals
Scale:	1:100 @A1
Drawn by:	LMW
Status:	Preliminary
Date:	06.06.2022