




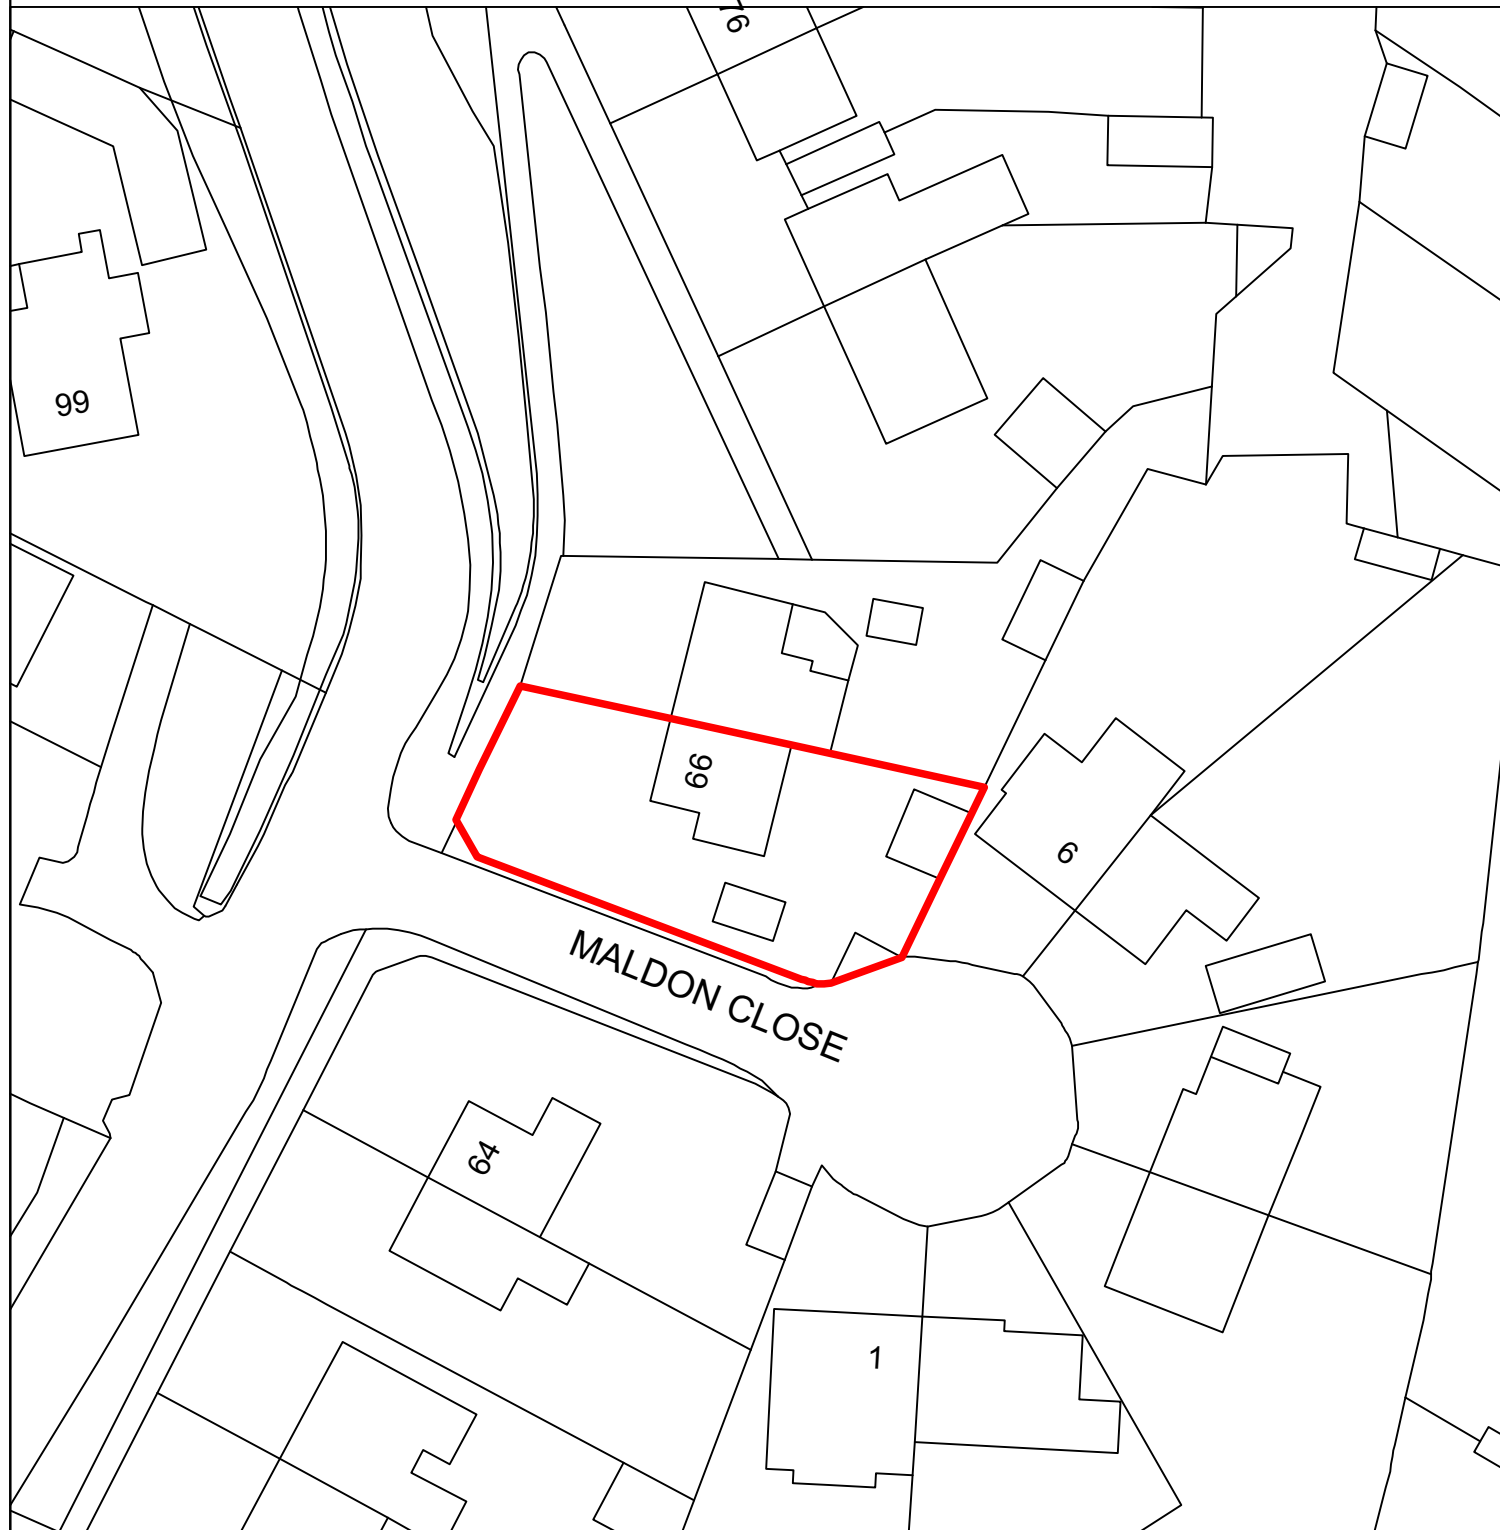



Location Plan
1:500 @ A3

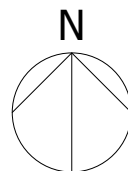


© Crown Copyright 2022
Ordnance Survey Licence no. 100053143

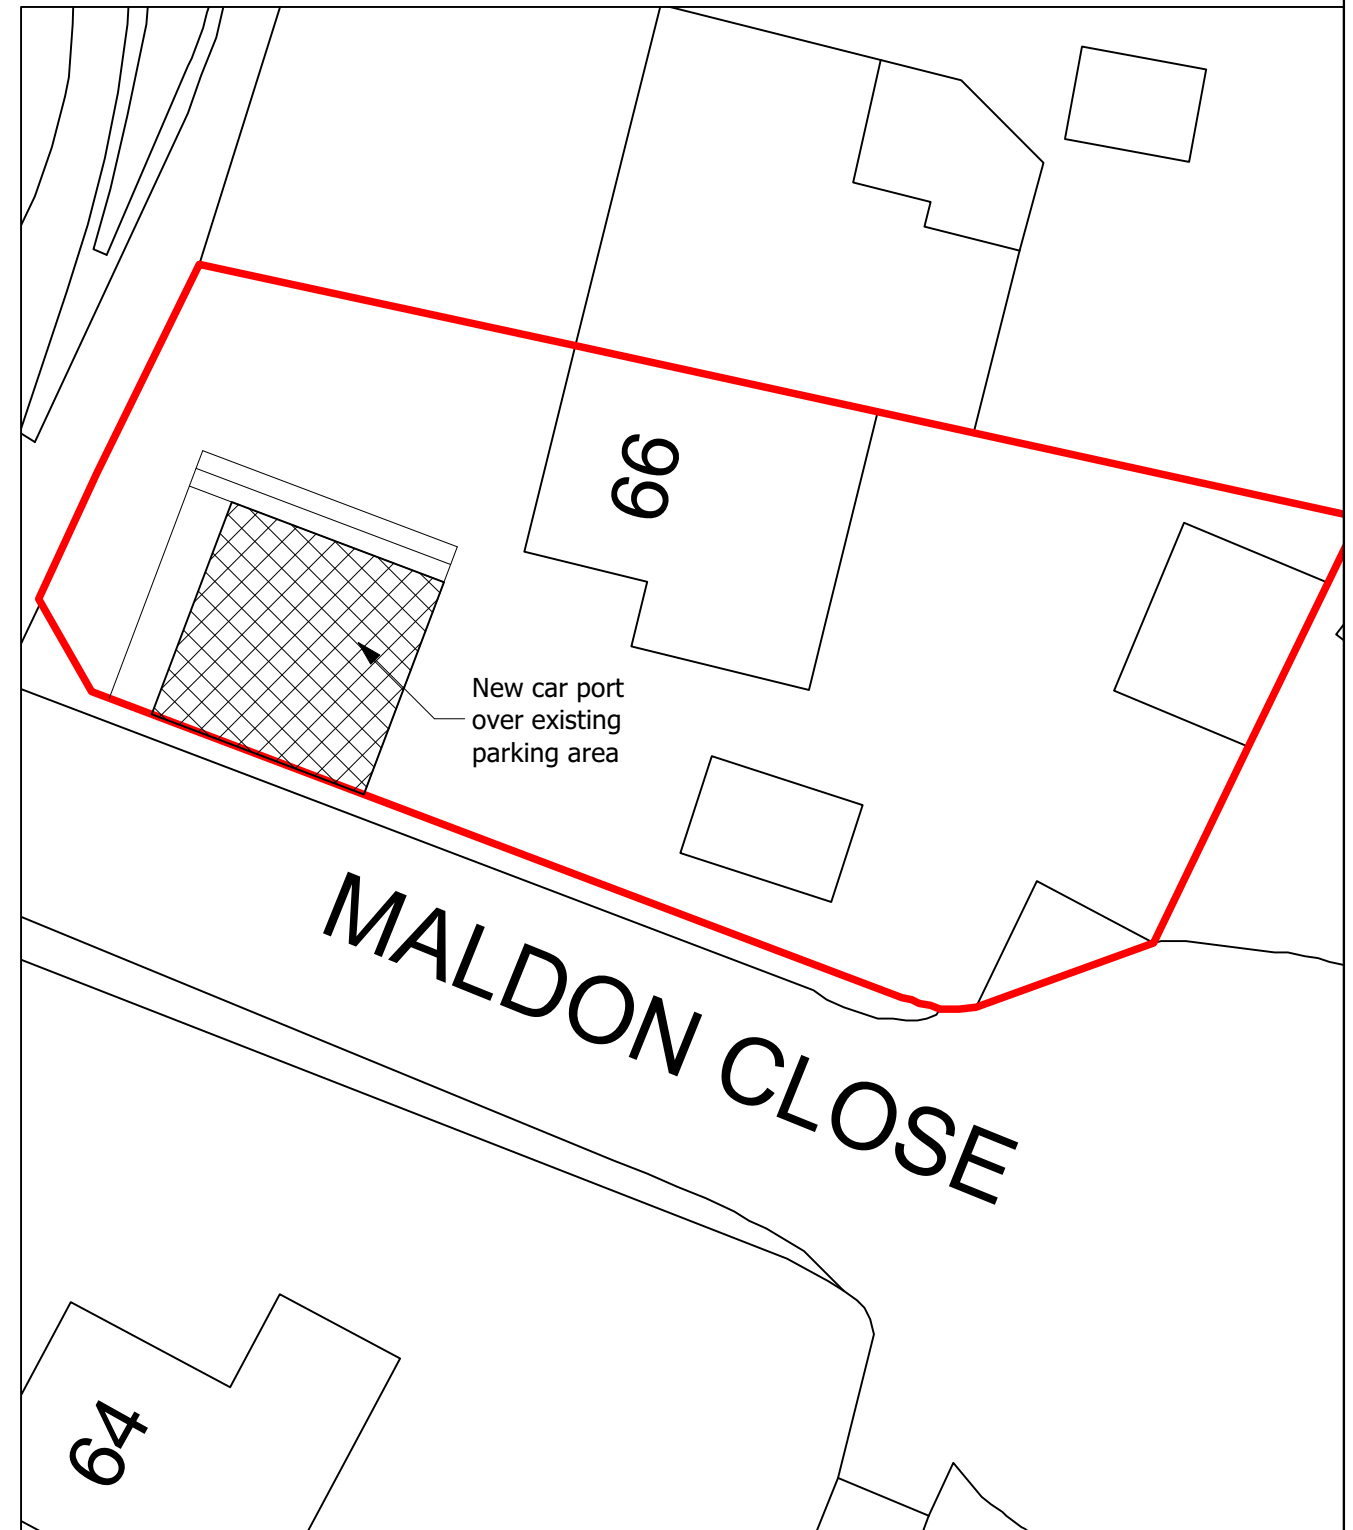

Proposed Site Plan
1:200 @ A3

  

 -	-	-	Client	Mr C. Venus		The Copyright of this drawing belongs to HSR Design and may not be reproduced, copied or altered in any way without written authority. Use written dimensions only. All dimensions to be checked on site prior to commencement of work.			 CONSULTANT	 HSR DESIGN 29 Chestnut Road • Southampton • SO16 6BS 07980 266184 • chris@hsr-design.co.uk
Rev.	Date	Description	Job	66 Spring Lane Bishopstoke SO50 6BB						
Drawing Status PLANNING					Drawing Title Location and Site Plan			 CERTIFIED PASSIVE HOUSE CONSULTANT		
Date October 2022	Scale as shown	Drawn by CL			Job No. 363	Drawing No. 25	Revision -			