




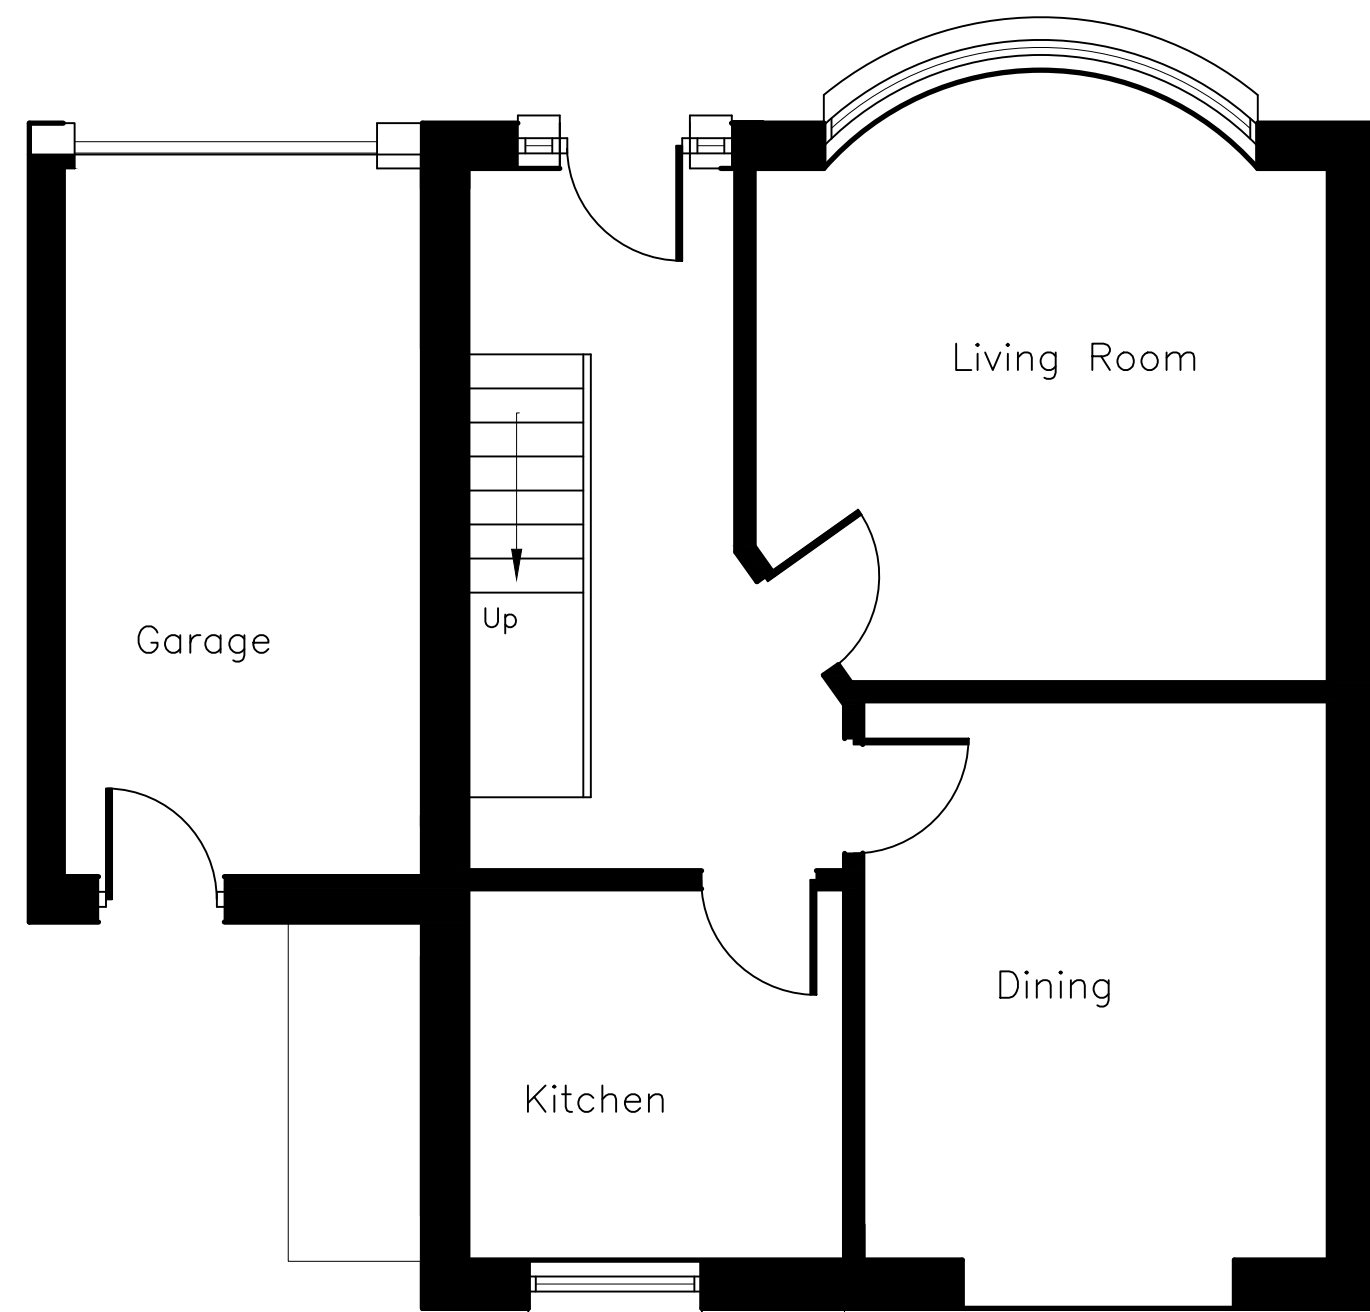


Ground Floor Plan As Existing

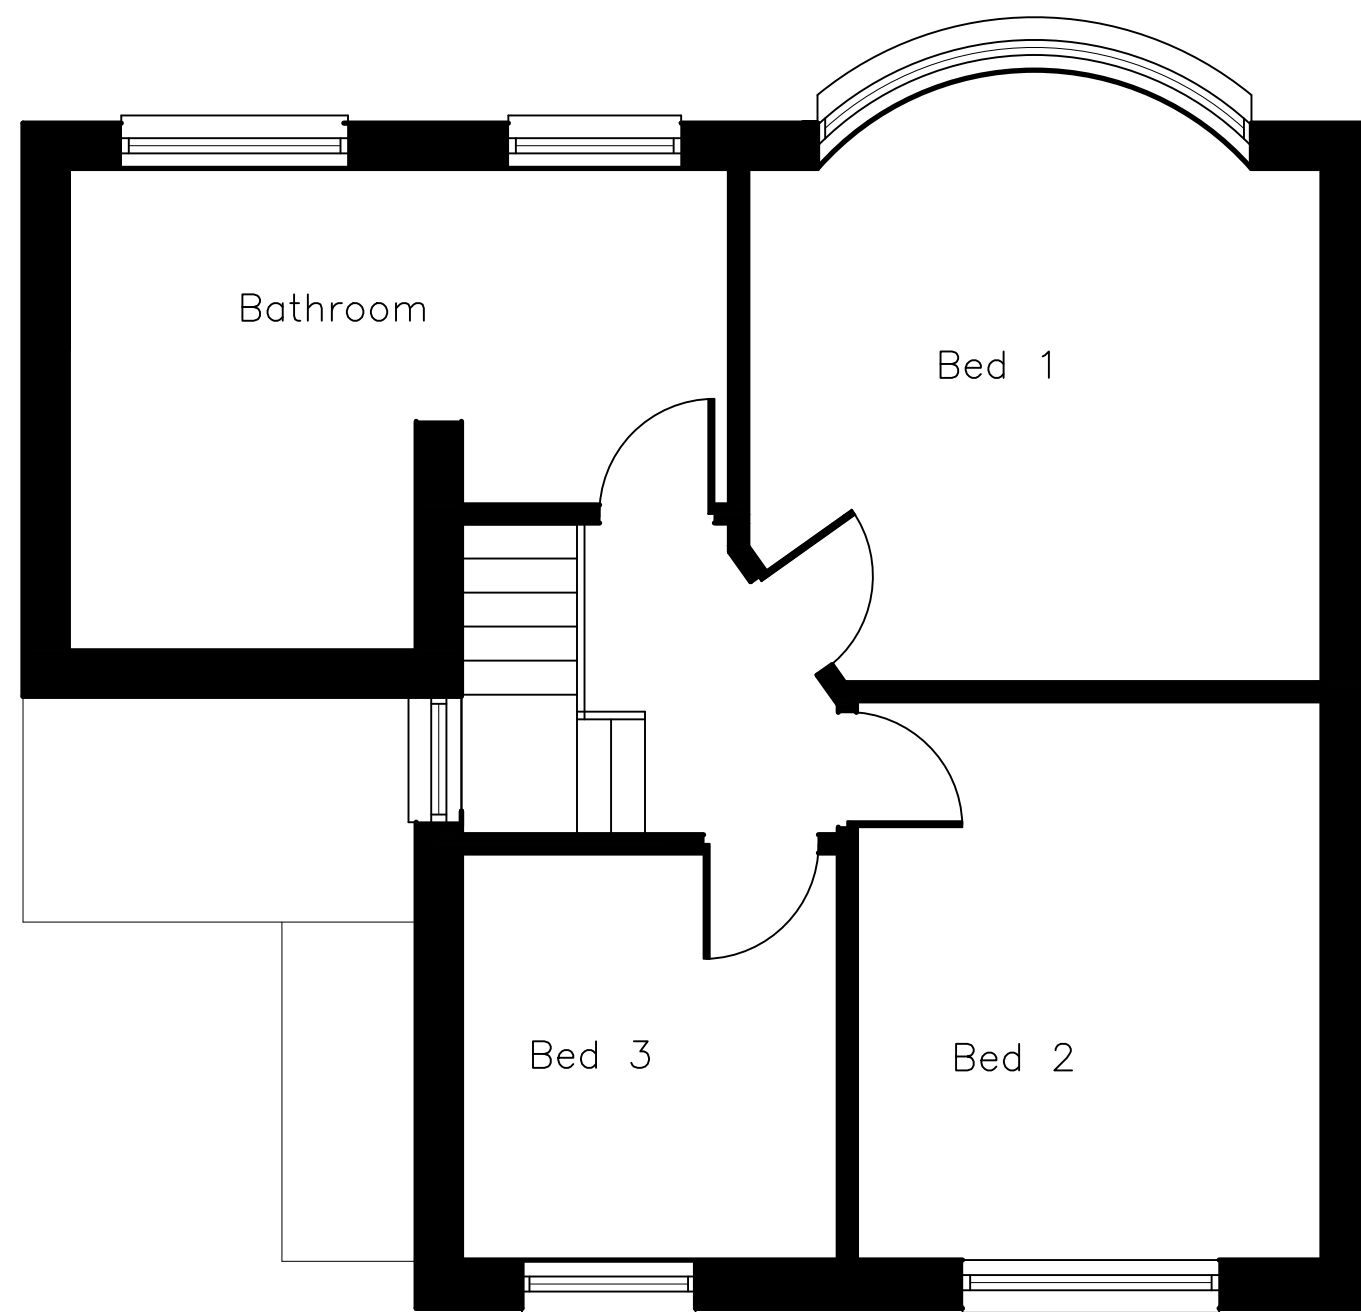


1st Floor Plan As Existing

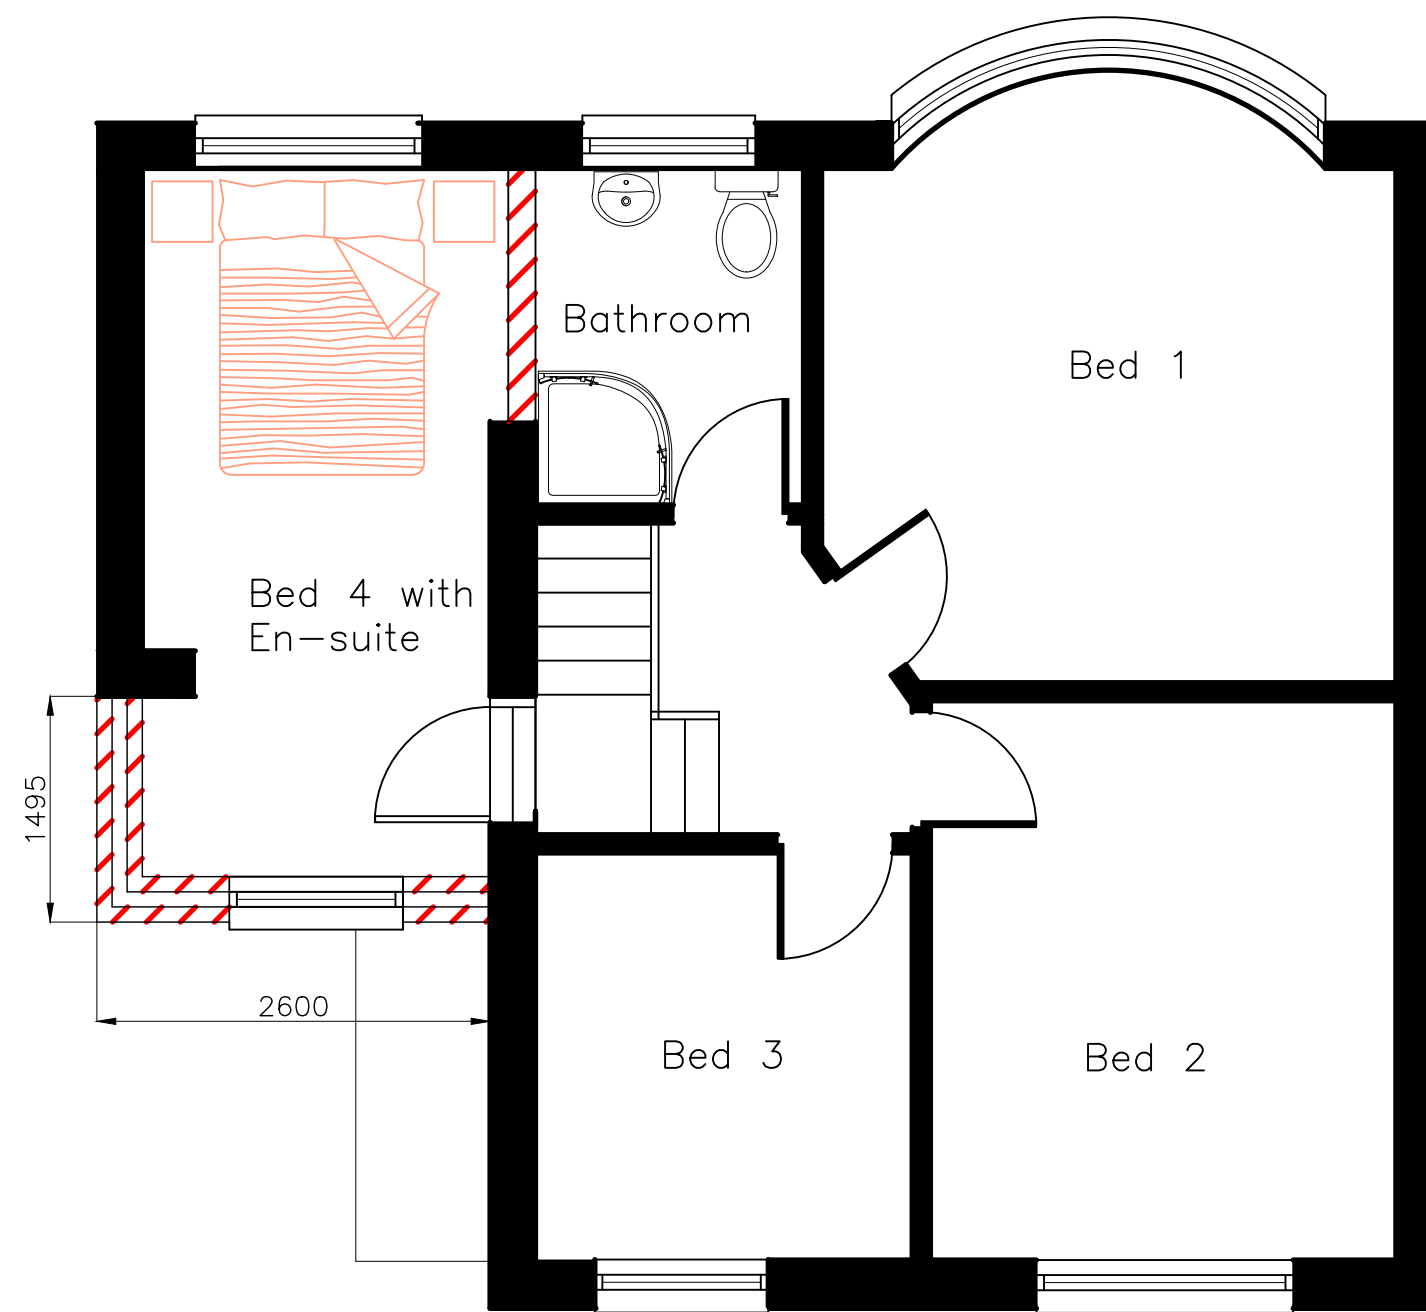

1st Floor Plan As Proposed
(1:50)

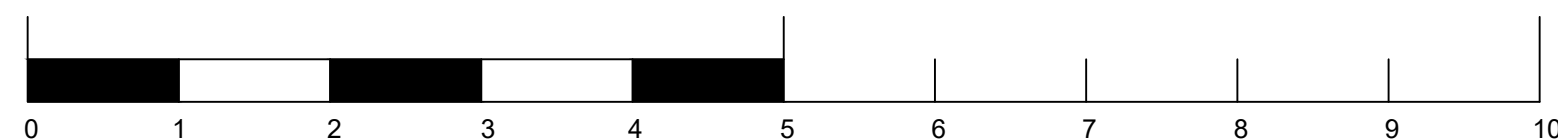

Scale Bar 1:50

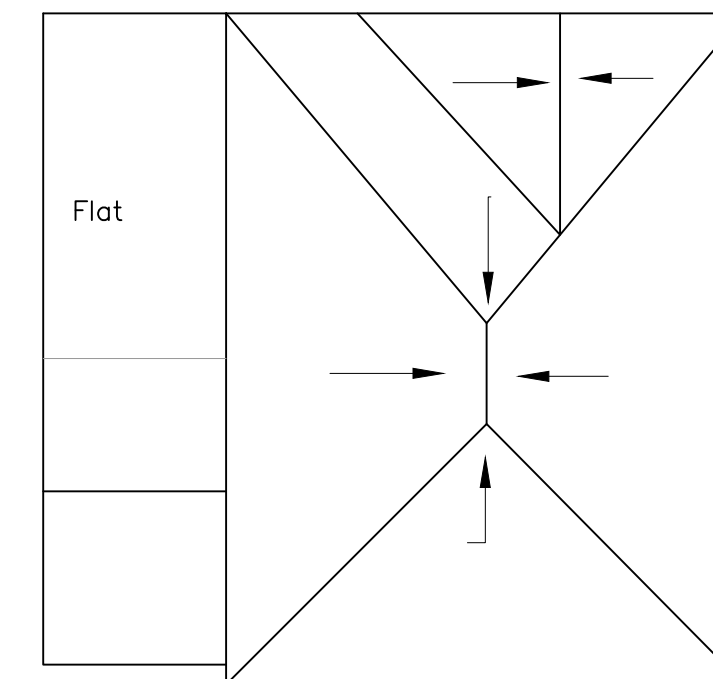

Roof Plan (1:100)




Front Elevation As Existing



Side Elevation As Existing




Rear Elevation As Existing

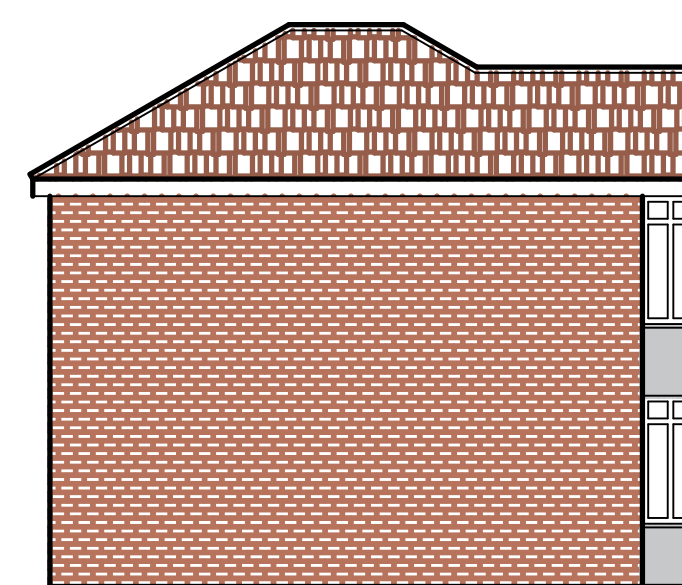

Side Elevation As Existing




Front Elevation As Proposed

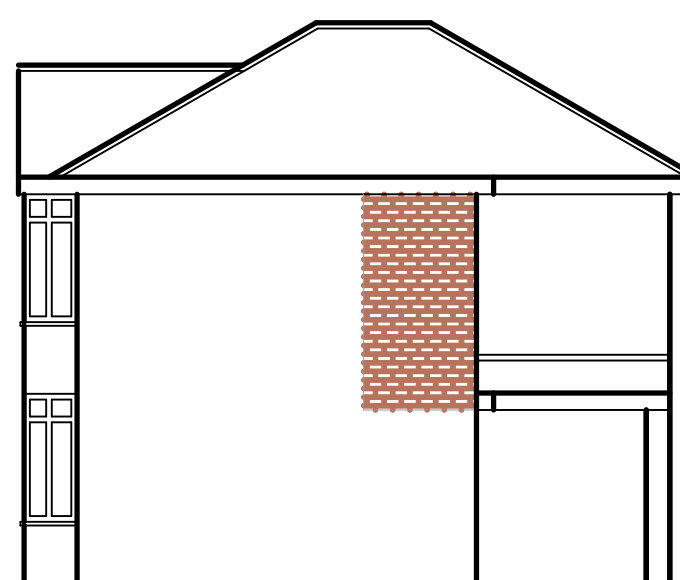


Side Elevation As Proposed



Rear Elevation As Proposed

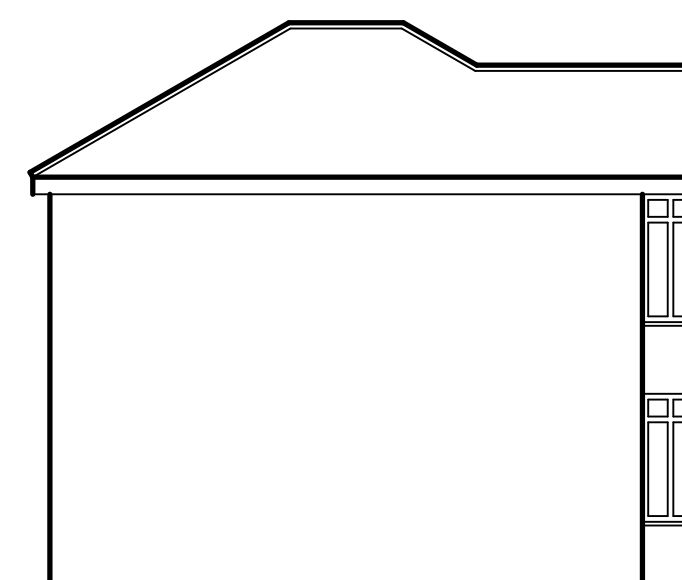

Side Elevation As Proposed
(1:100)

 

Scale Bar 1:100

A1

Wildcry Technical Services
1 Bealing Close
Southampton
SO16 3AW
email: wildcrytechnical@gmail.com
Web: www.wildcry.com

SCHEME TITLE

52 Twyford Road
Eastleigh SO50 4HJ

DRAWING TITLE

Proposed 1st floor
Extension

CREATED MAH	DATE Aug 2022	CHECKED	APPROVED
DRAWING NUMBER TWY001		PROJECT NO.	SCALE As Shown
		REVISION REV B	DWG. SHEET 1_OF_1