

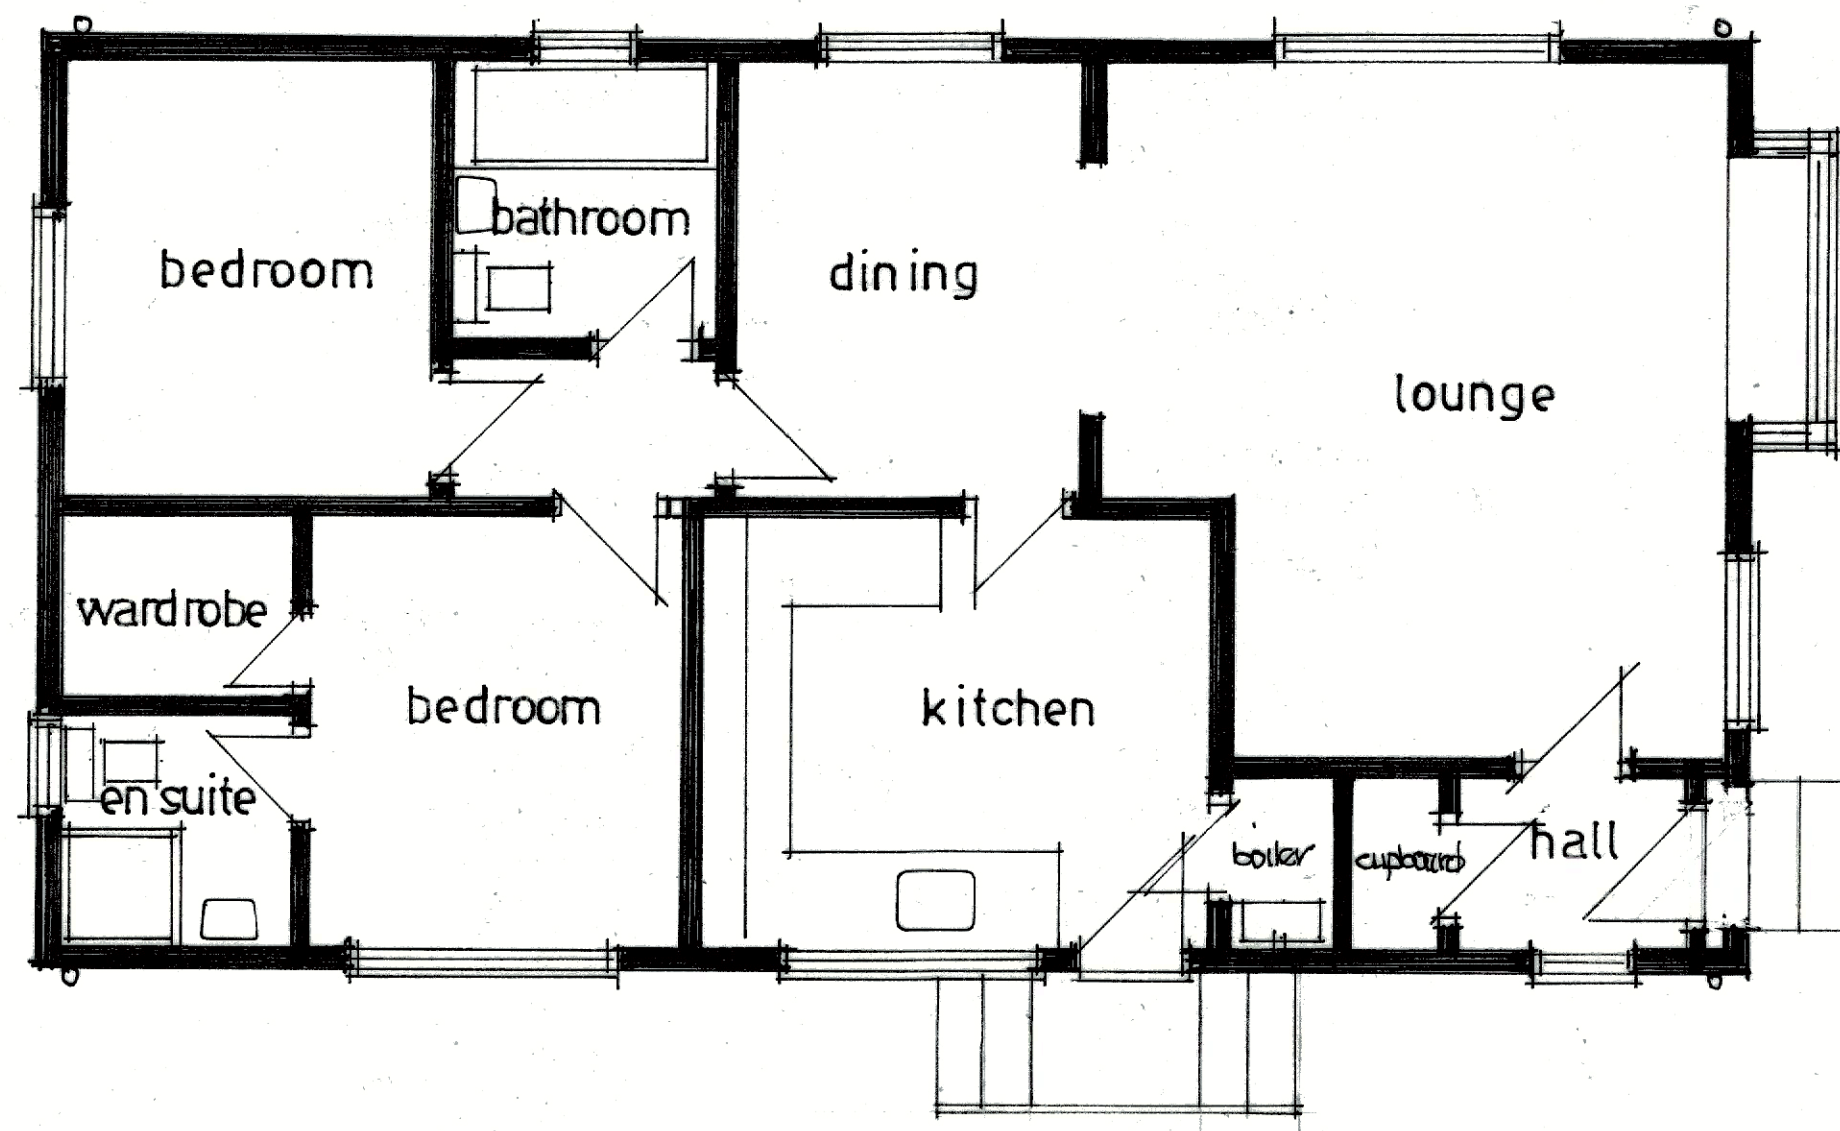
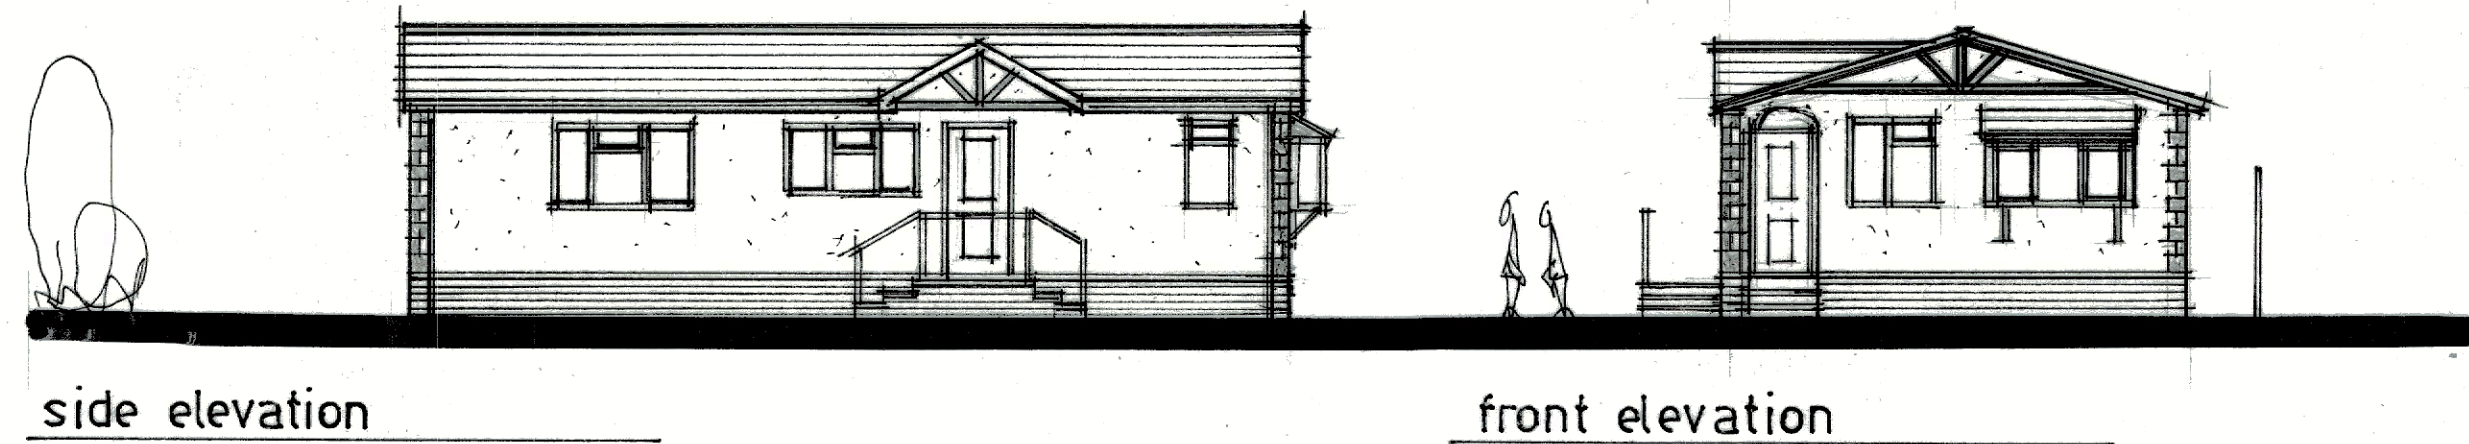


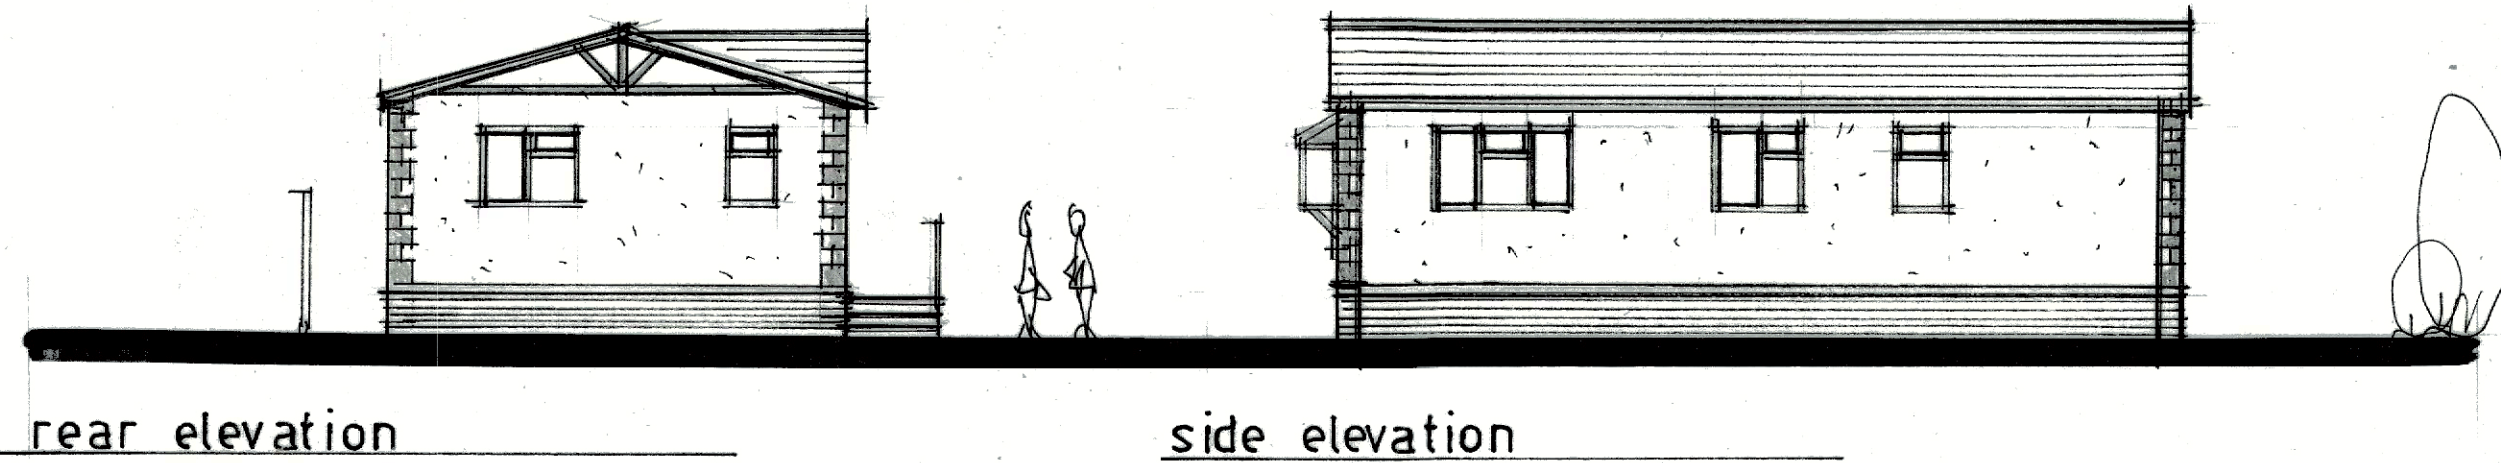

groundfloor plan

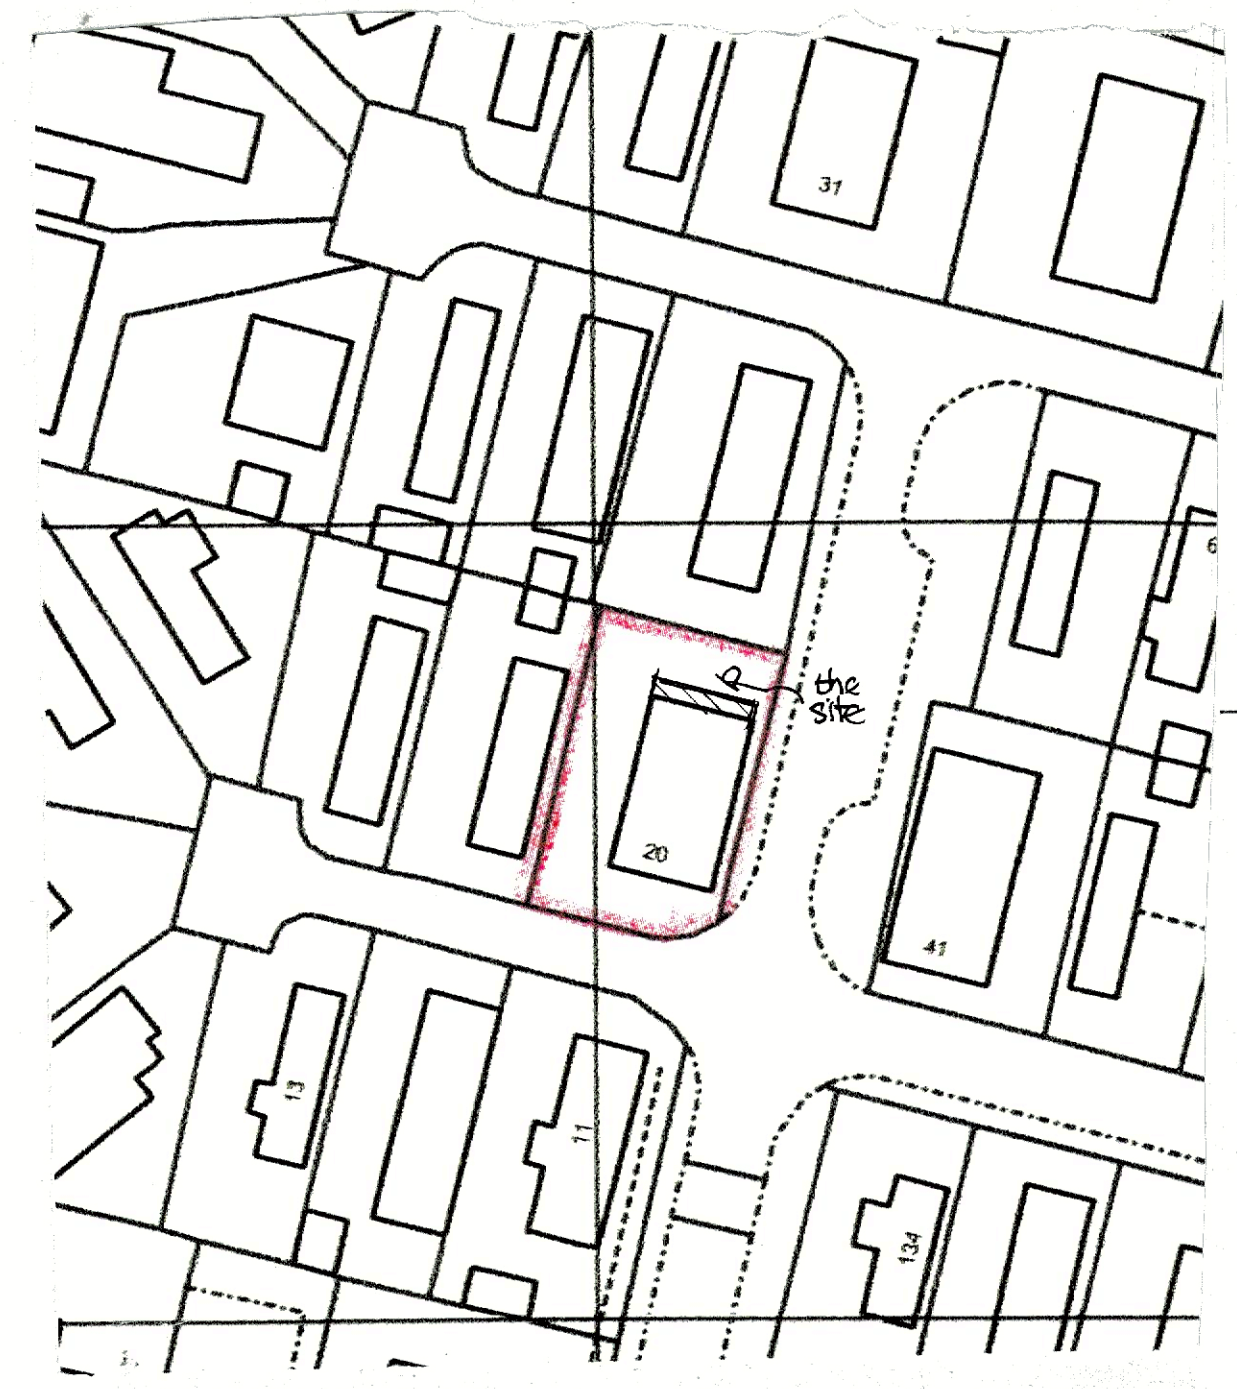

site plan 1:500

Drawing title

Existing plan and elevations
Mobile home at 20 Grange Park
Shamblehurst Lane Hedge End
Hants SO30 2P.

Scale

1:50 1:100 @ A2.

Date

October 22

Drawn by

David Windsor

Drawing no.

G.P. 01.

Rev.