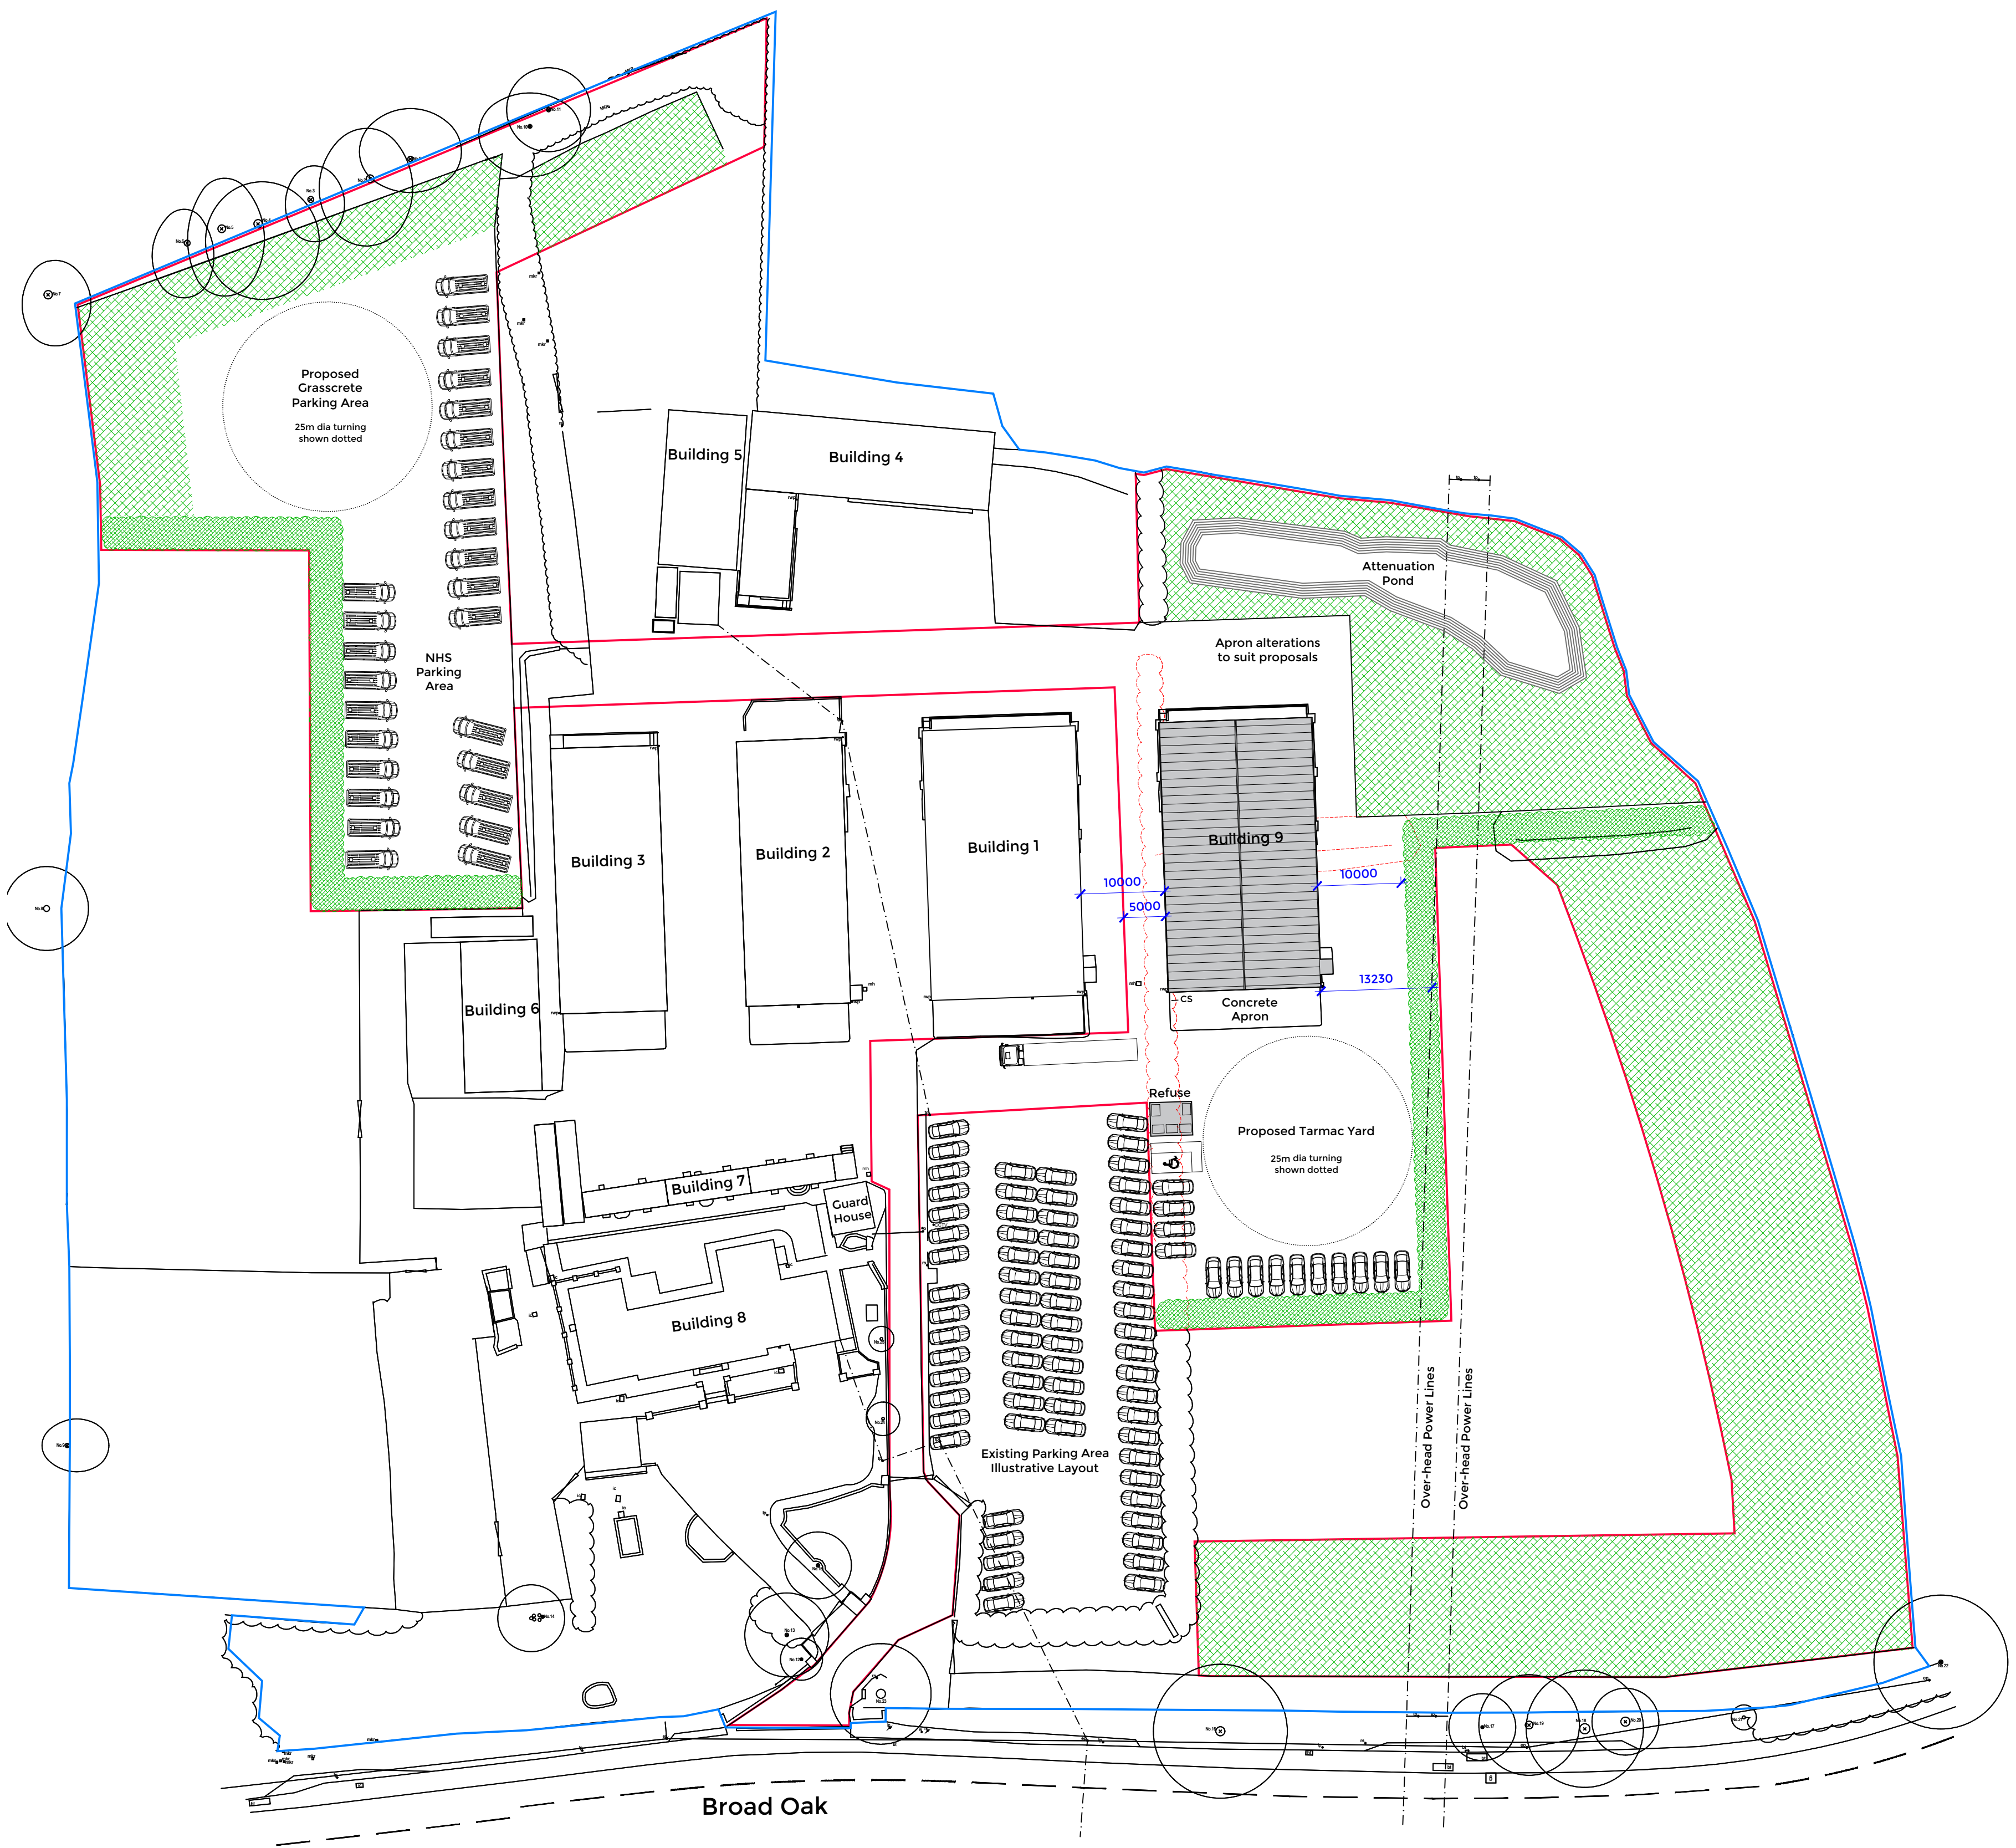


KEY

- Application Boundary
- Land in Applicant's Ownership
- Proposed demolitions
- Proposed Building
See detailed proposals
- Proposed Landscaping
See proposals (by others)
- CS Sheffield Cycle Stand

PLANNING

A	26-10-22	Revised Planning Submission	SS	SS
Rev	Date	Description	Drawn	Check

BOYLE + SUMMERS
ARCHITECTURE AND MASTERPLANNING

Canute Chambers
Canute Road
Southampton
Hampshire
SO14 3AB

Client CCW Services Ltd

Project Building 9, Broadway Farm, Broad Oak

Title Proposed Site Plan

BS1512	CCW- BSL - ZZ - XX - DR - A	2001 - PL - A
Project	Originator	Volume
Level	Type	Role
Series	Number	Suitability
Revision		

B+S Ref.	Date	Scale @ A1	Drawn	Checked
21003	Sep 2021	1:500	FN	SD

Tel: 023 8063 1432 www.boyleandsummers.co.uk

Other than for the purposes of planning, do not scale these drawings. Use written dimensions only. All dimensions to be checked on site prior to commencement of work.

This drawing is © Boyle+Summers Ltd and may not be reproduced, copied or altered in any way without written authority.