



Notes


This drawing is based on J. Brotherton & Partners survey drawing ref. JOB-21397-B, dated 27-07-2021.

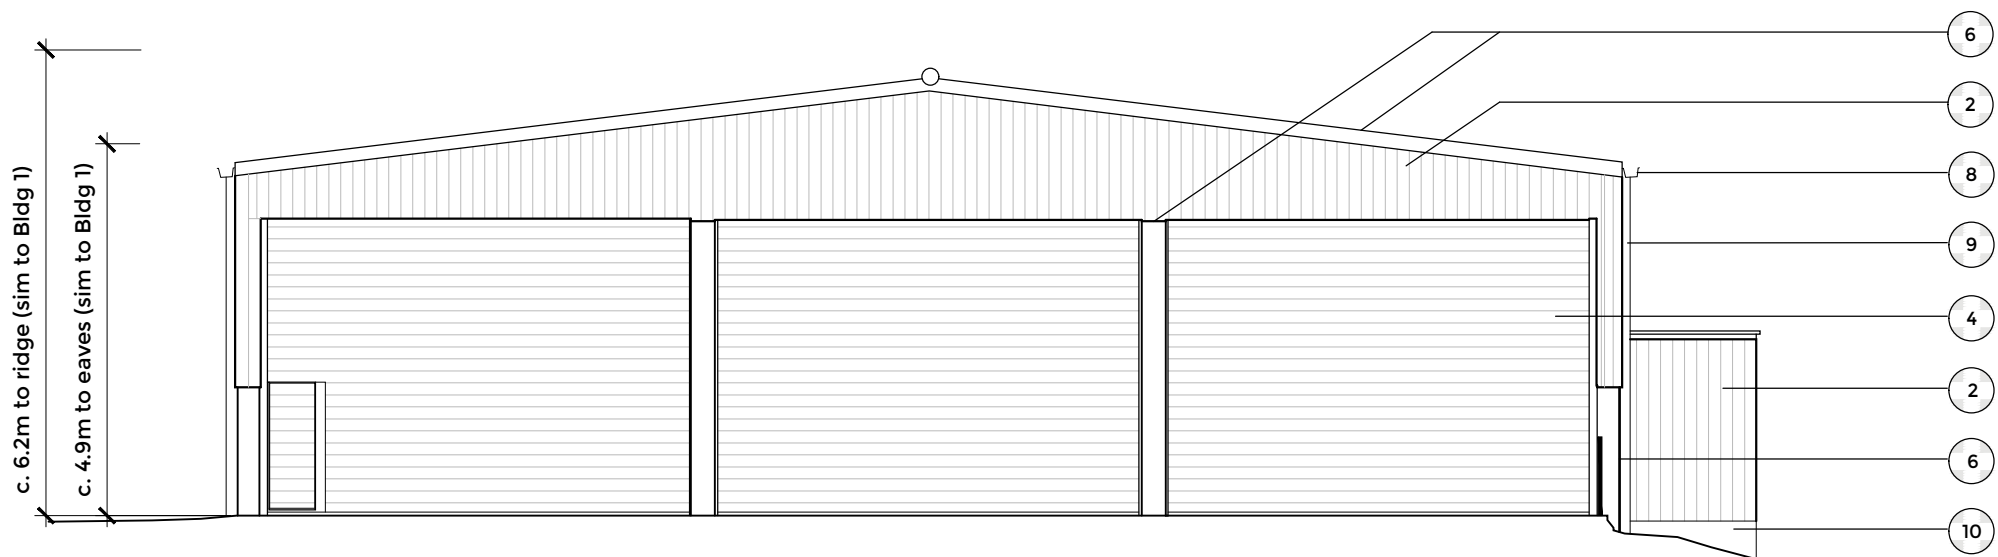


01 South Elevation
1:100

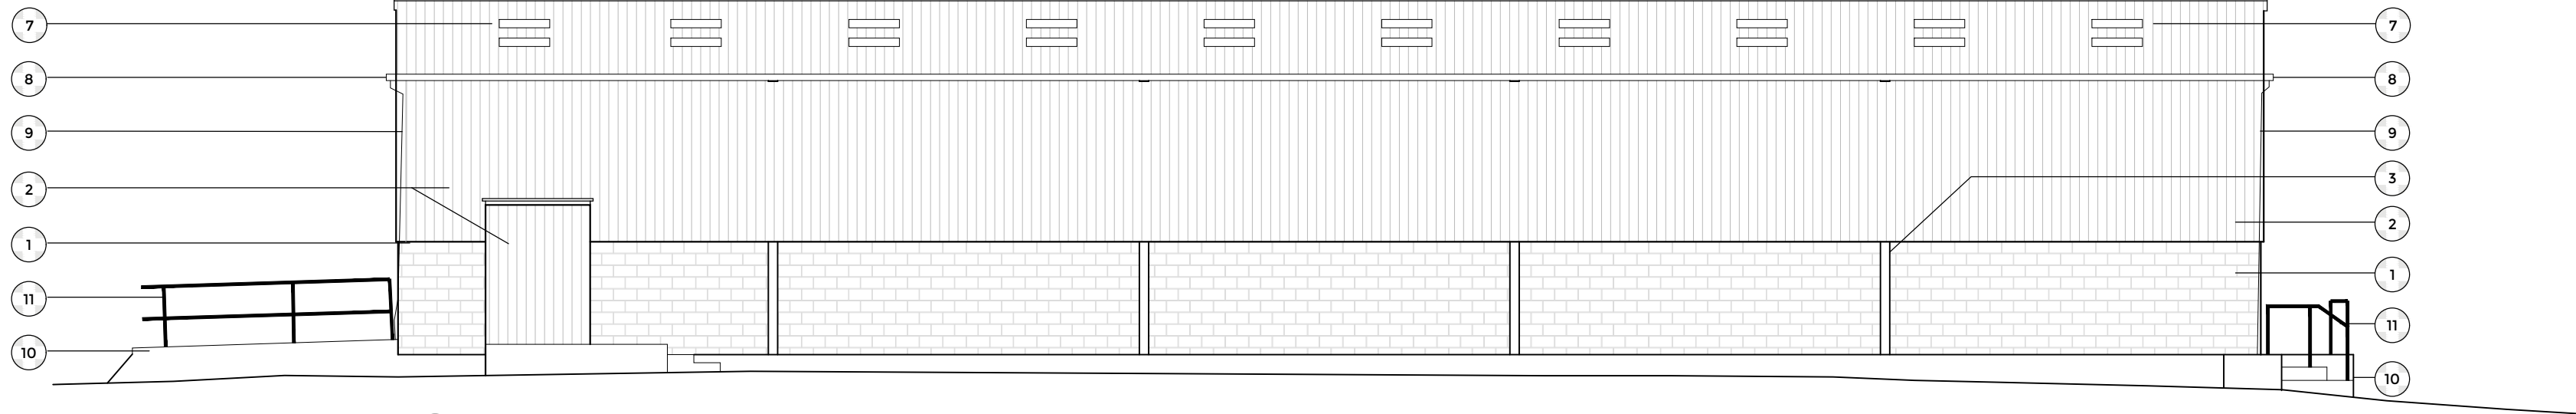

02 East Elevation
1:100

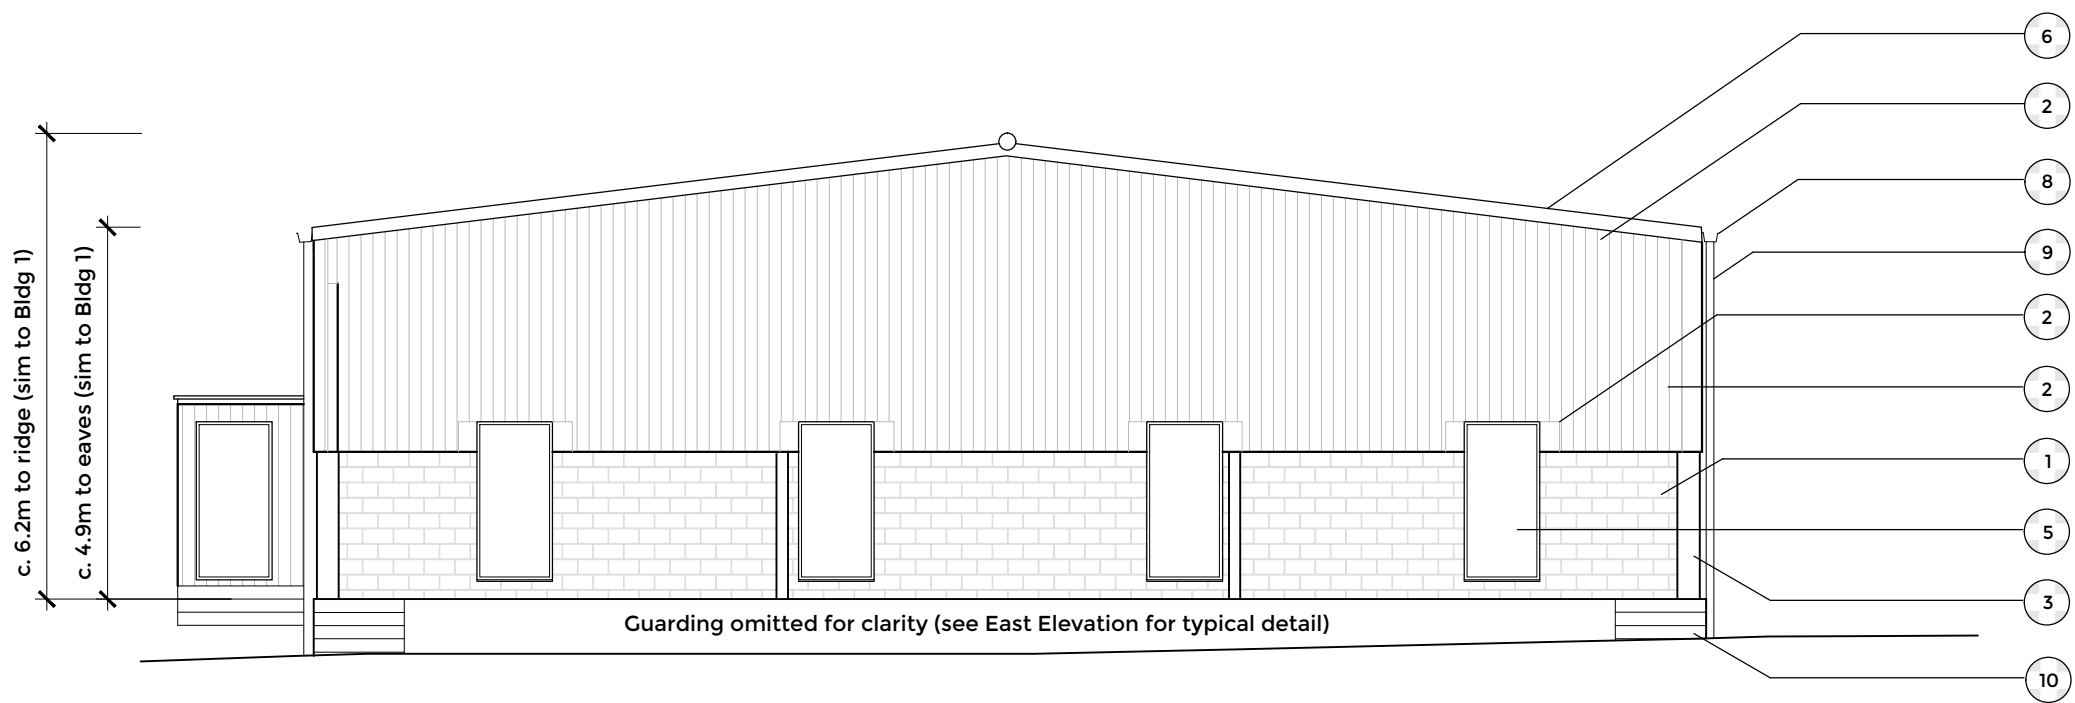

03 North Elevation
1:100

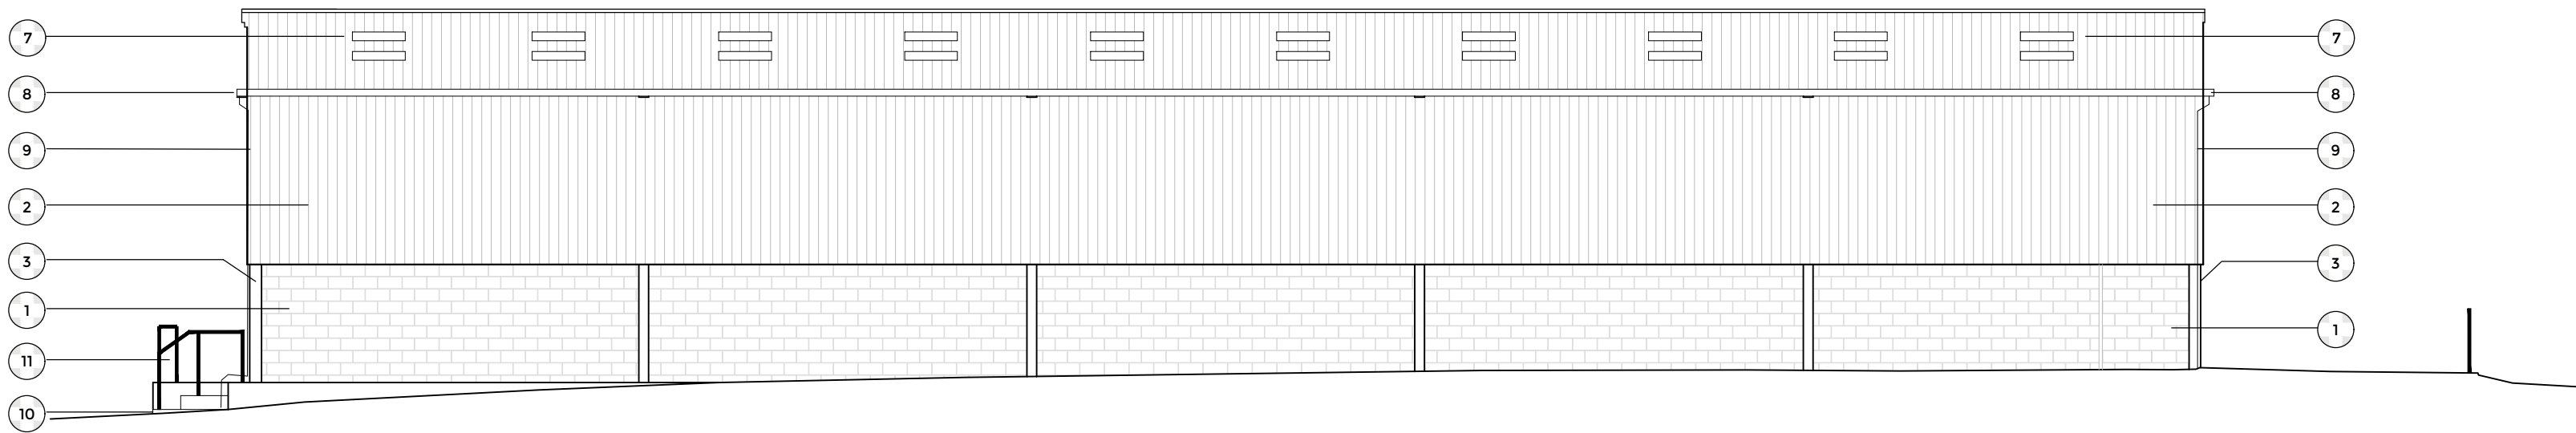

04 West Elevation
1:100

Materials

Materials Key

1. Fairfaced concrete blockwork walls (natural)
2. Vertical profiled wall cladding (dark grey)
3. Partially exposed steel frame (natural)
4. Steel goods doors (galvanised)
5. PPC steel personnel doors (yellow)
6. PPC aluminium flashings
7. Profiled roof cladding with roof lights (light grey)
8. Guttering (light grey)
9. Rainwater pipes (black)
10. Concrete apron, plinth and steps (natural)
11. Guarding / rails (galvanised)

Rev.	Date	Description	Drawn	Check
A	26-10-22	Revised Planning Application	SS	SS



Client	CCW Services Ltd
Project	Building 9, Broadway Farm, Broad Oak
Title	Proposed Floor Plan + Elevations



CCW- BSL - B9 - XX - DR - A -	3001 - PL - A
-------------------------------	---------------

B+S Ref.	Date	Scale @ A1	Drawn	Checked
21003	Sep 2021	1:100	SS	SD

Tel: 023 8063 1432 www.boyleandsummers.co.uk

Other than for the purposes of planning, do not scale these drawings. Use written dimensions only. All dimensions to be checked on site prior to commencement of work.

This drawing is © Boyle+Summers Ltd and may not be reproduced, copied or altered in any way without written authority.

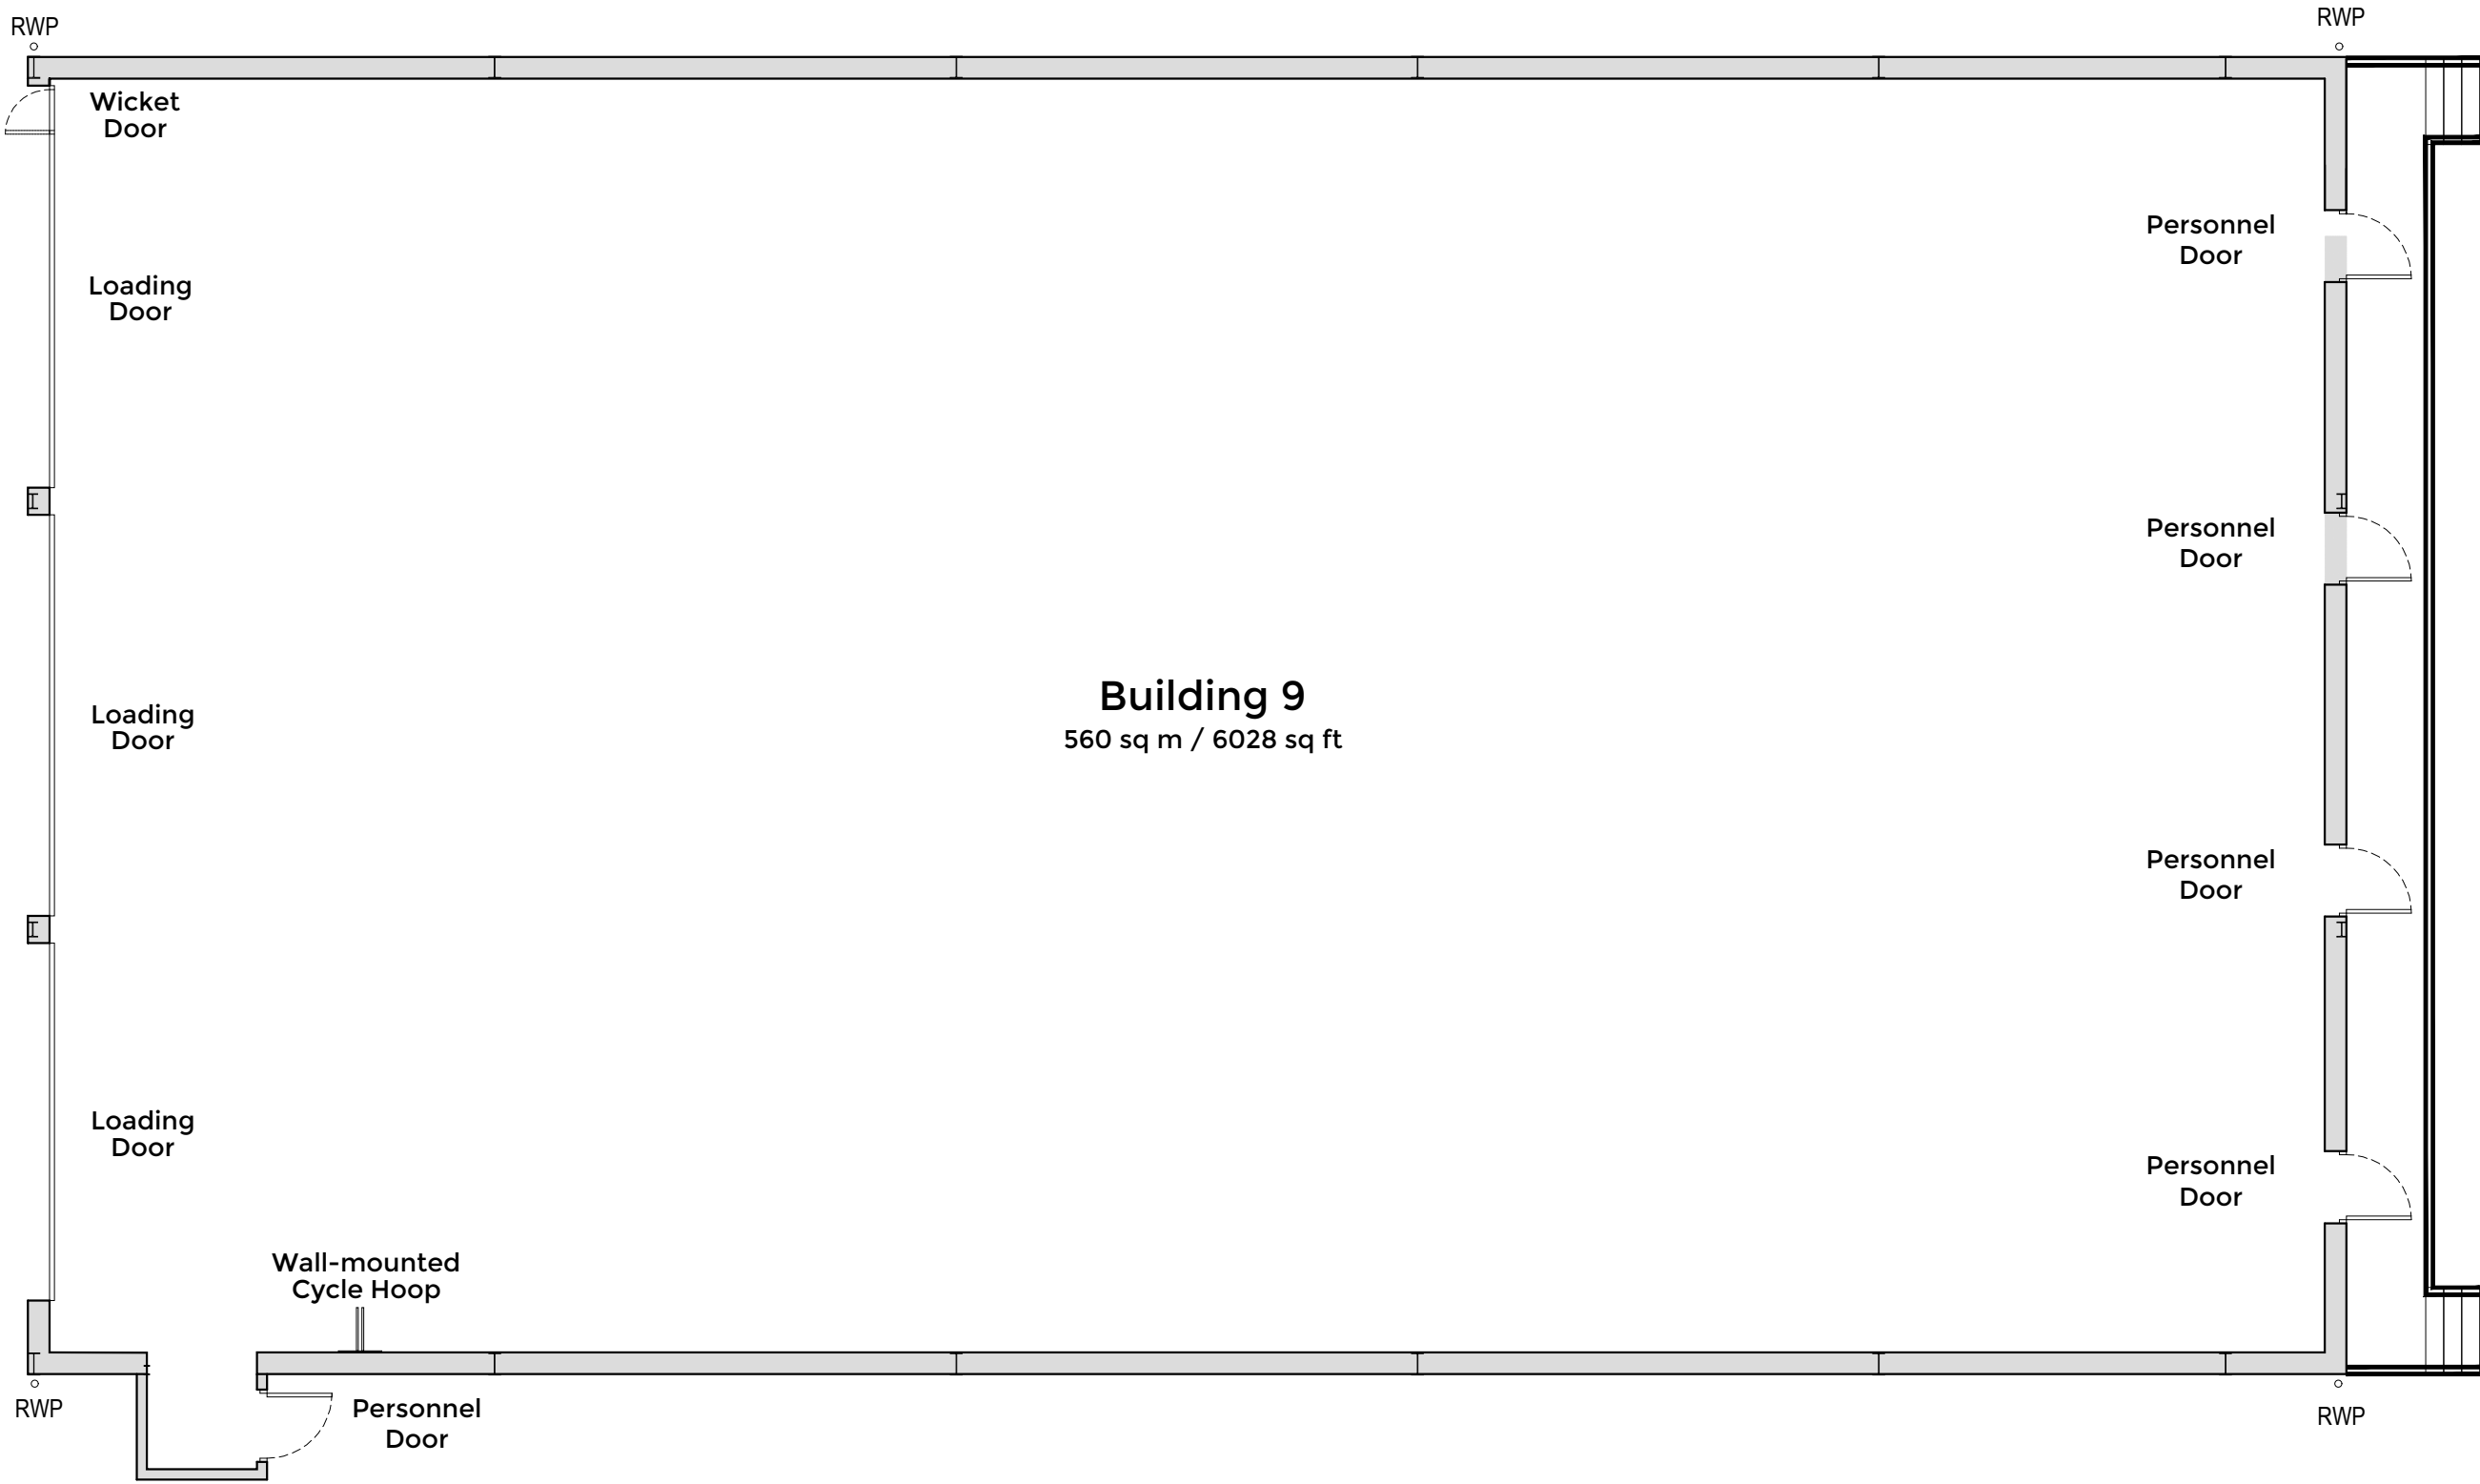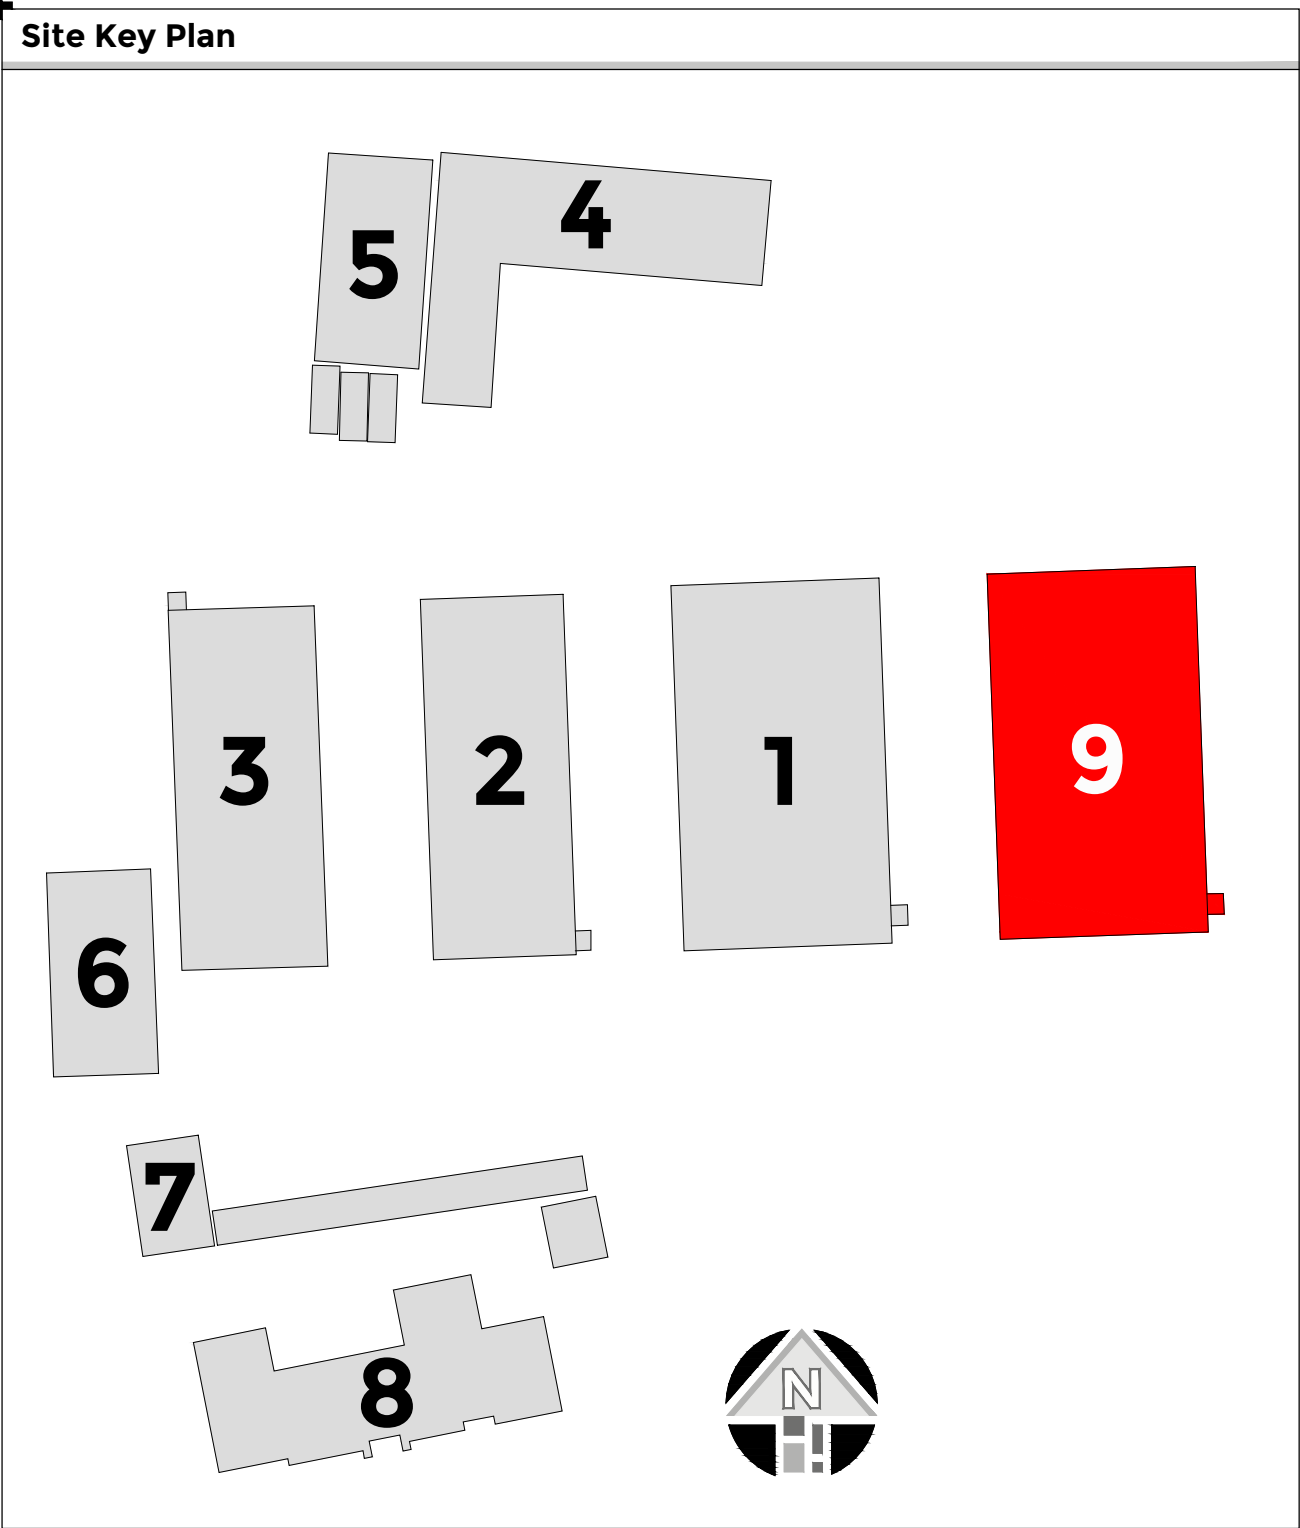

Building 9- Floor Plan
1:100

PLANNING

