



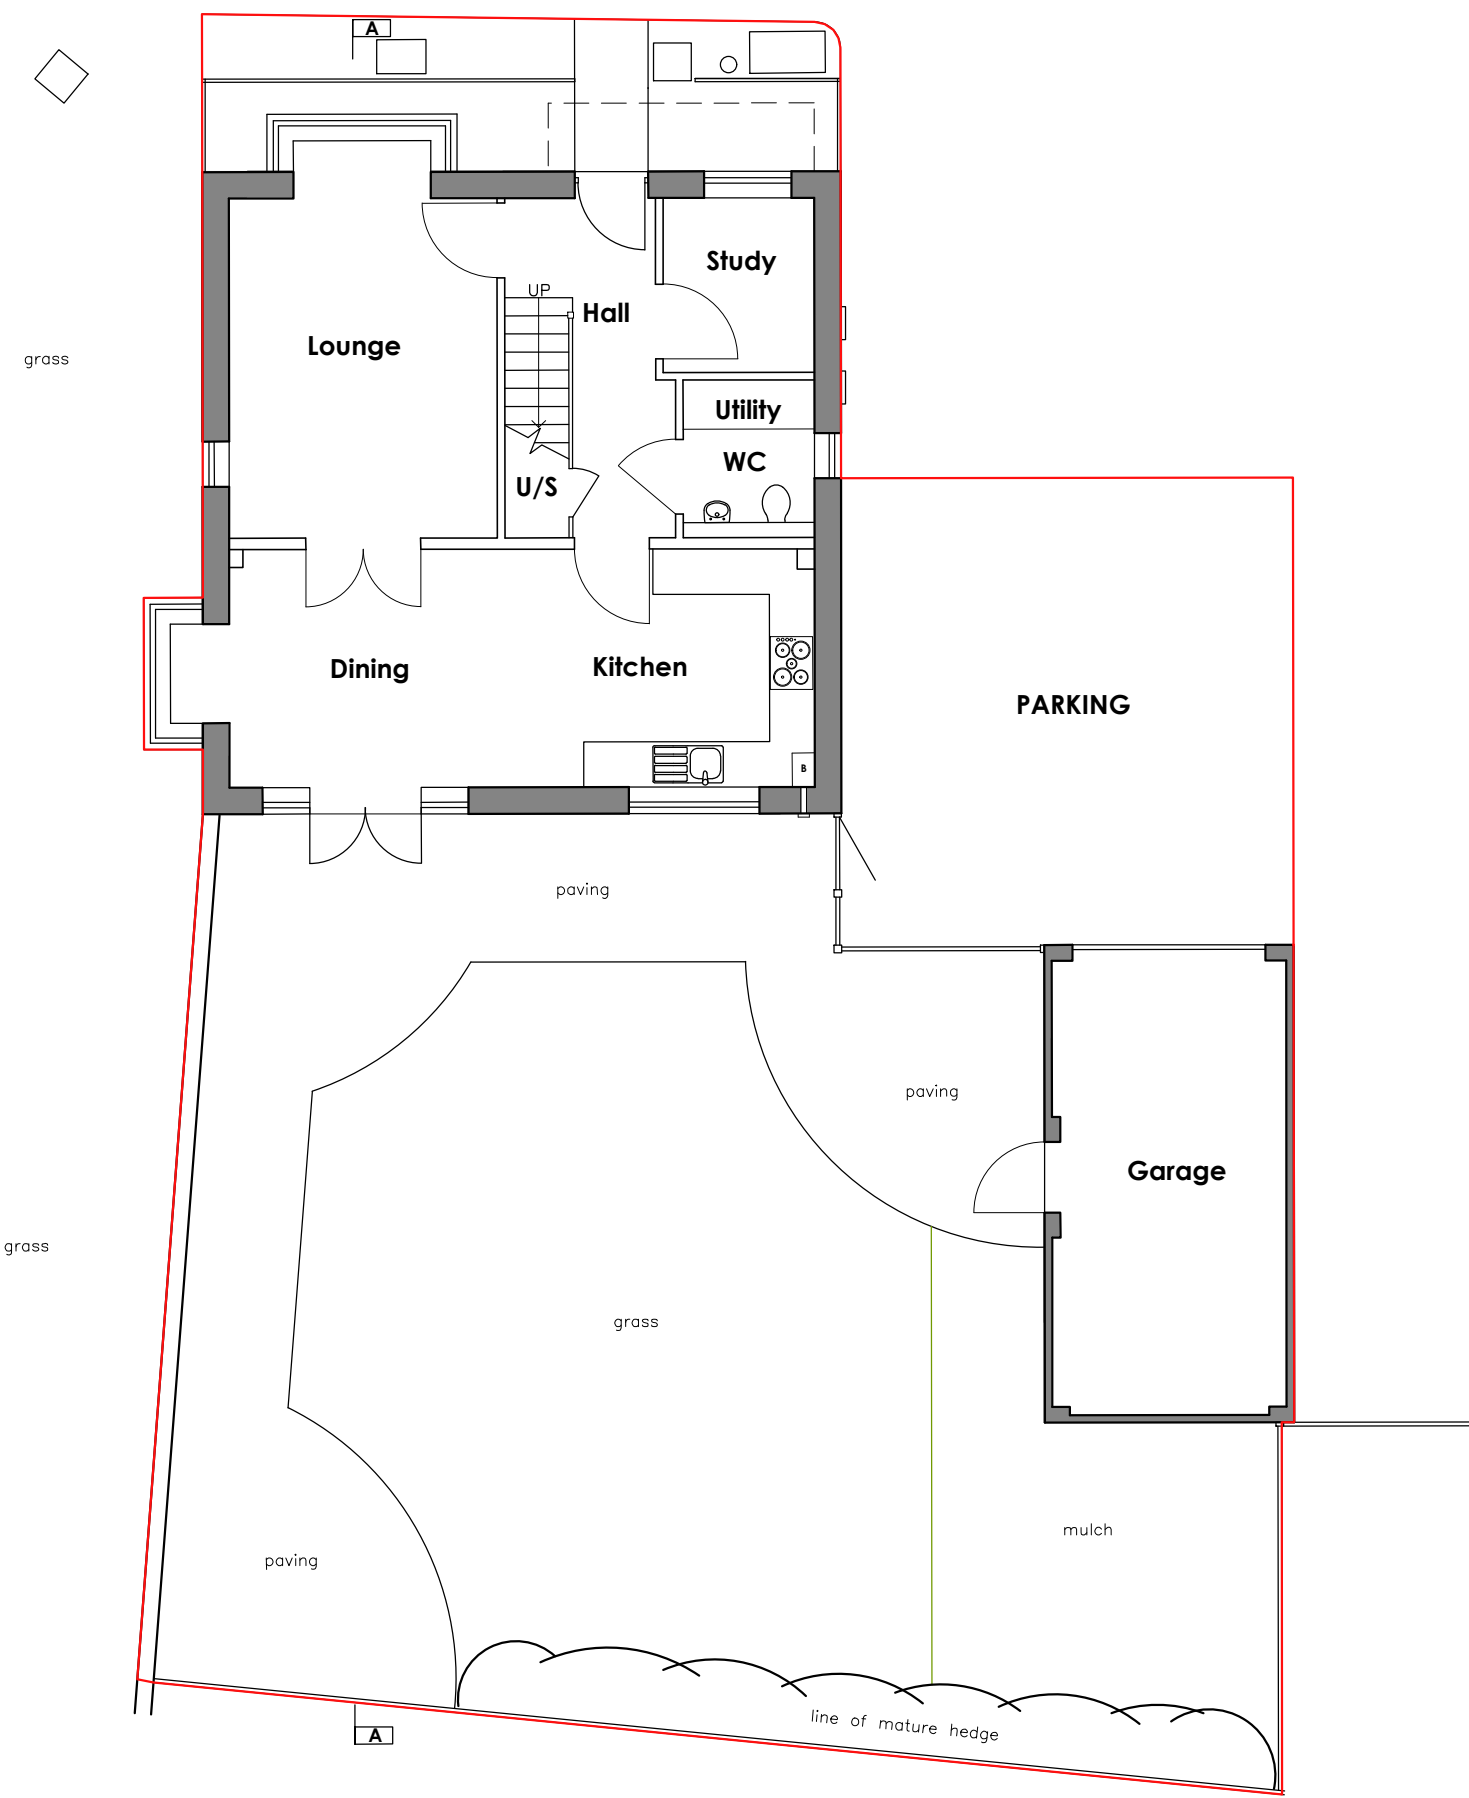

GROUND FLOOR PLAN + SITE LAYOUT

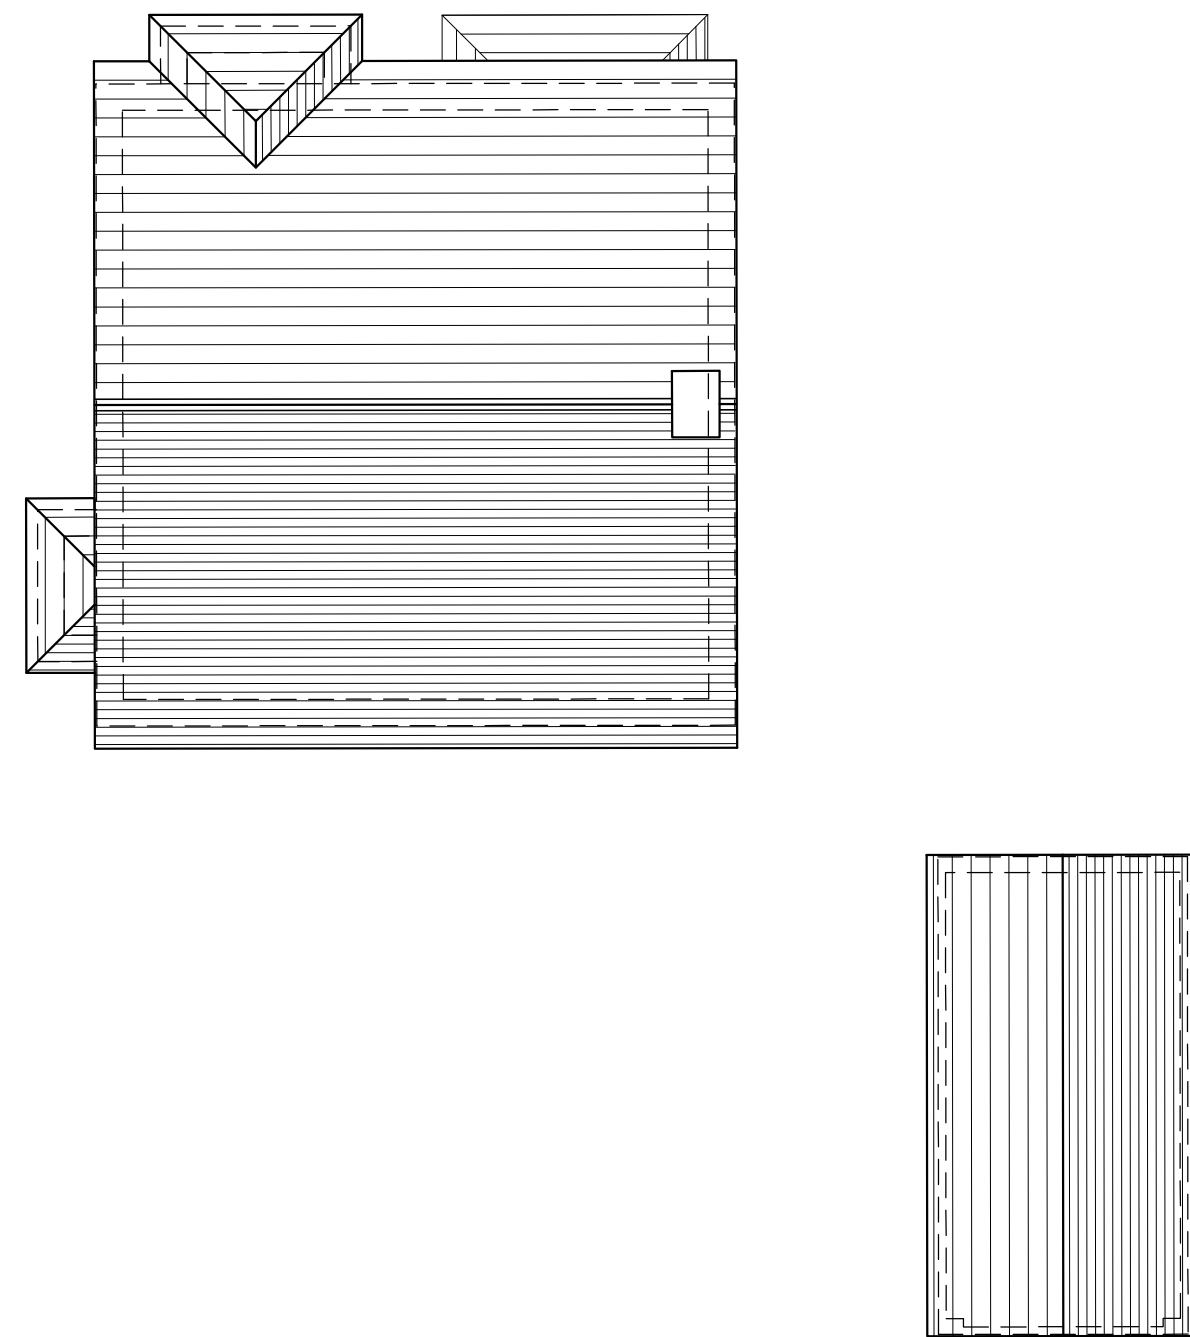


ROOF PLAN



SECTION A-A



EAST ELEVATION

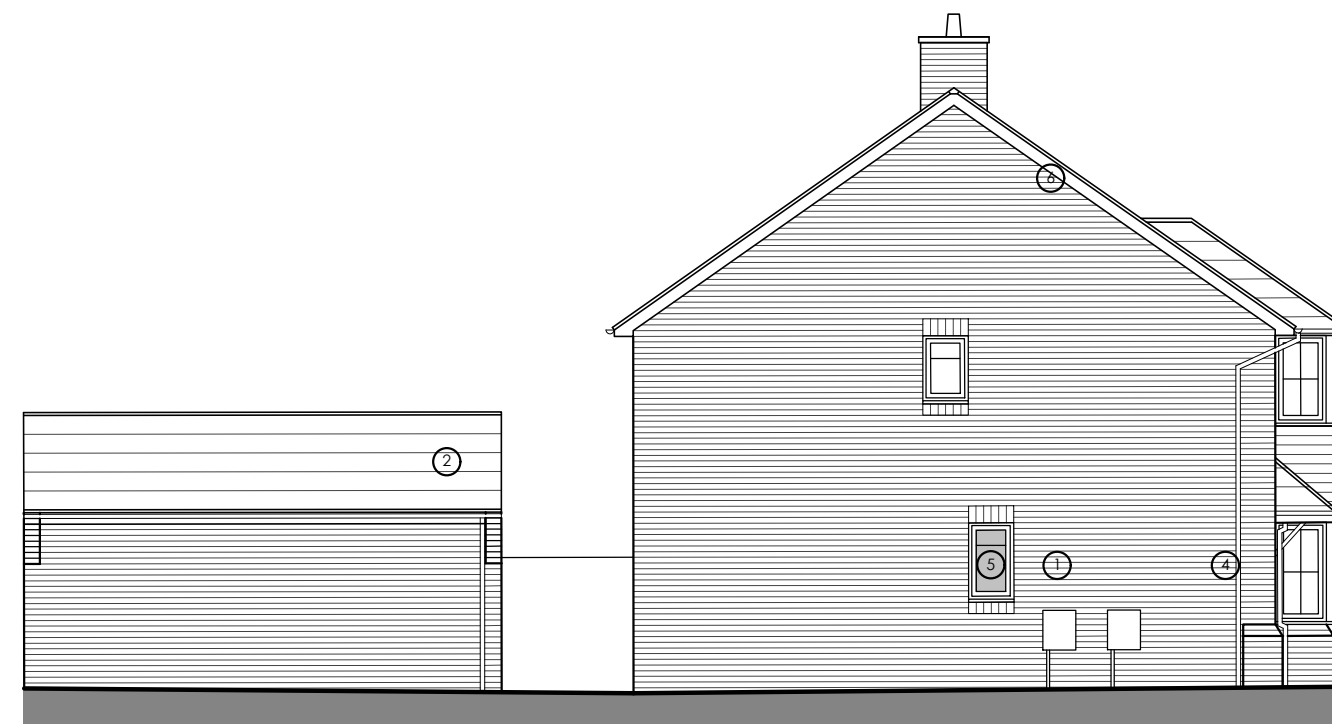

WEST ELEVATION



REAR ELEVATION

WGADD

WHITE + GRAYARCHITECTURE / DESIGN / DEVELOP LTD
159 Chamberlayne Road, Eastleigh, SOUTHAMPTON,
SO50 5JG.

16 Truleigh Drive, Portslade, BRIGHTON, BN41 2YQ.

Address

Telephone

Email

Website

STEVEN (SOUTHAMPTON) 07909961007,
MARTIN (BRIGHTON) 07788175278

whiteandgray@wgadd.co.uk
www.wgadd.co.uk

Project Title

11 Baker Close, Botley, SO32 2FX

Drawing Title

**Existing Site Layout With Ground Floor Plan,
Roof Plan, Section A-A and Elevations.**

Drawing No

WG206 100-02

Revision

P01

Issue Status


PLANNING ISSUE

Scale

1:100 @A1

Date

October 2022

 

EXISTING MATERIALS KEY

- ① BURNT RED/ ORANGE/ BROWN FACING BRICKS
- ② RED/ ORANGE ROOF TILES
- ③ RED/ ORANGE TILE HANGING
- ④ BLACK GUTTERS AND DOWNPIPE
- ⑤ WHITE UPVC WINDOWS AND DOORS
- ⑥ WHITE FASCIAS, SOFFITS

KEY

- BUILDING OUTLINE TO BE DEMOLISHED
- SITE BOUNDARY
- WINDOWS TO BE PROVIDED WITH FROSTED GLASS

This drawing has been produced for planning purposes only do not use for any other reason without prior consent of WGADD LTD, this drawing is copyright.