




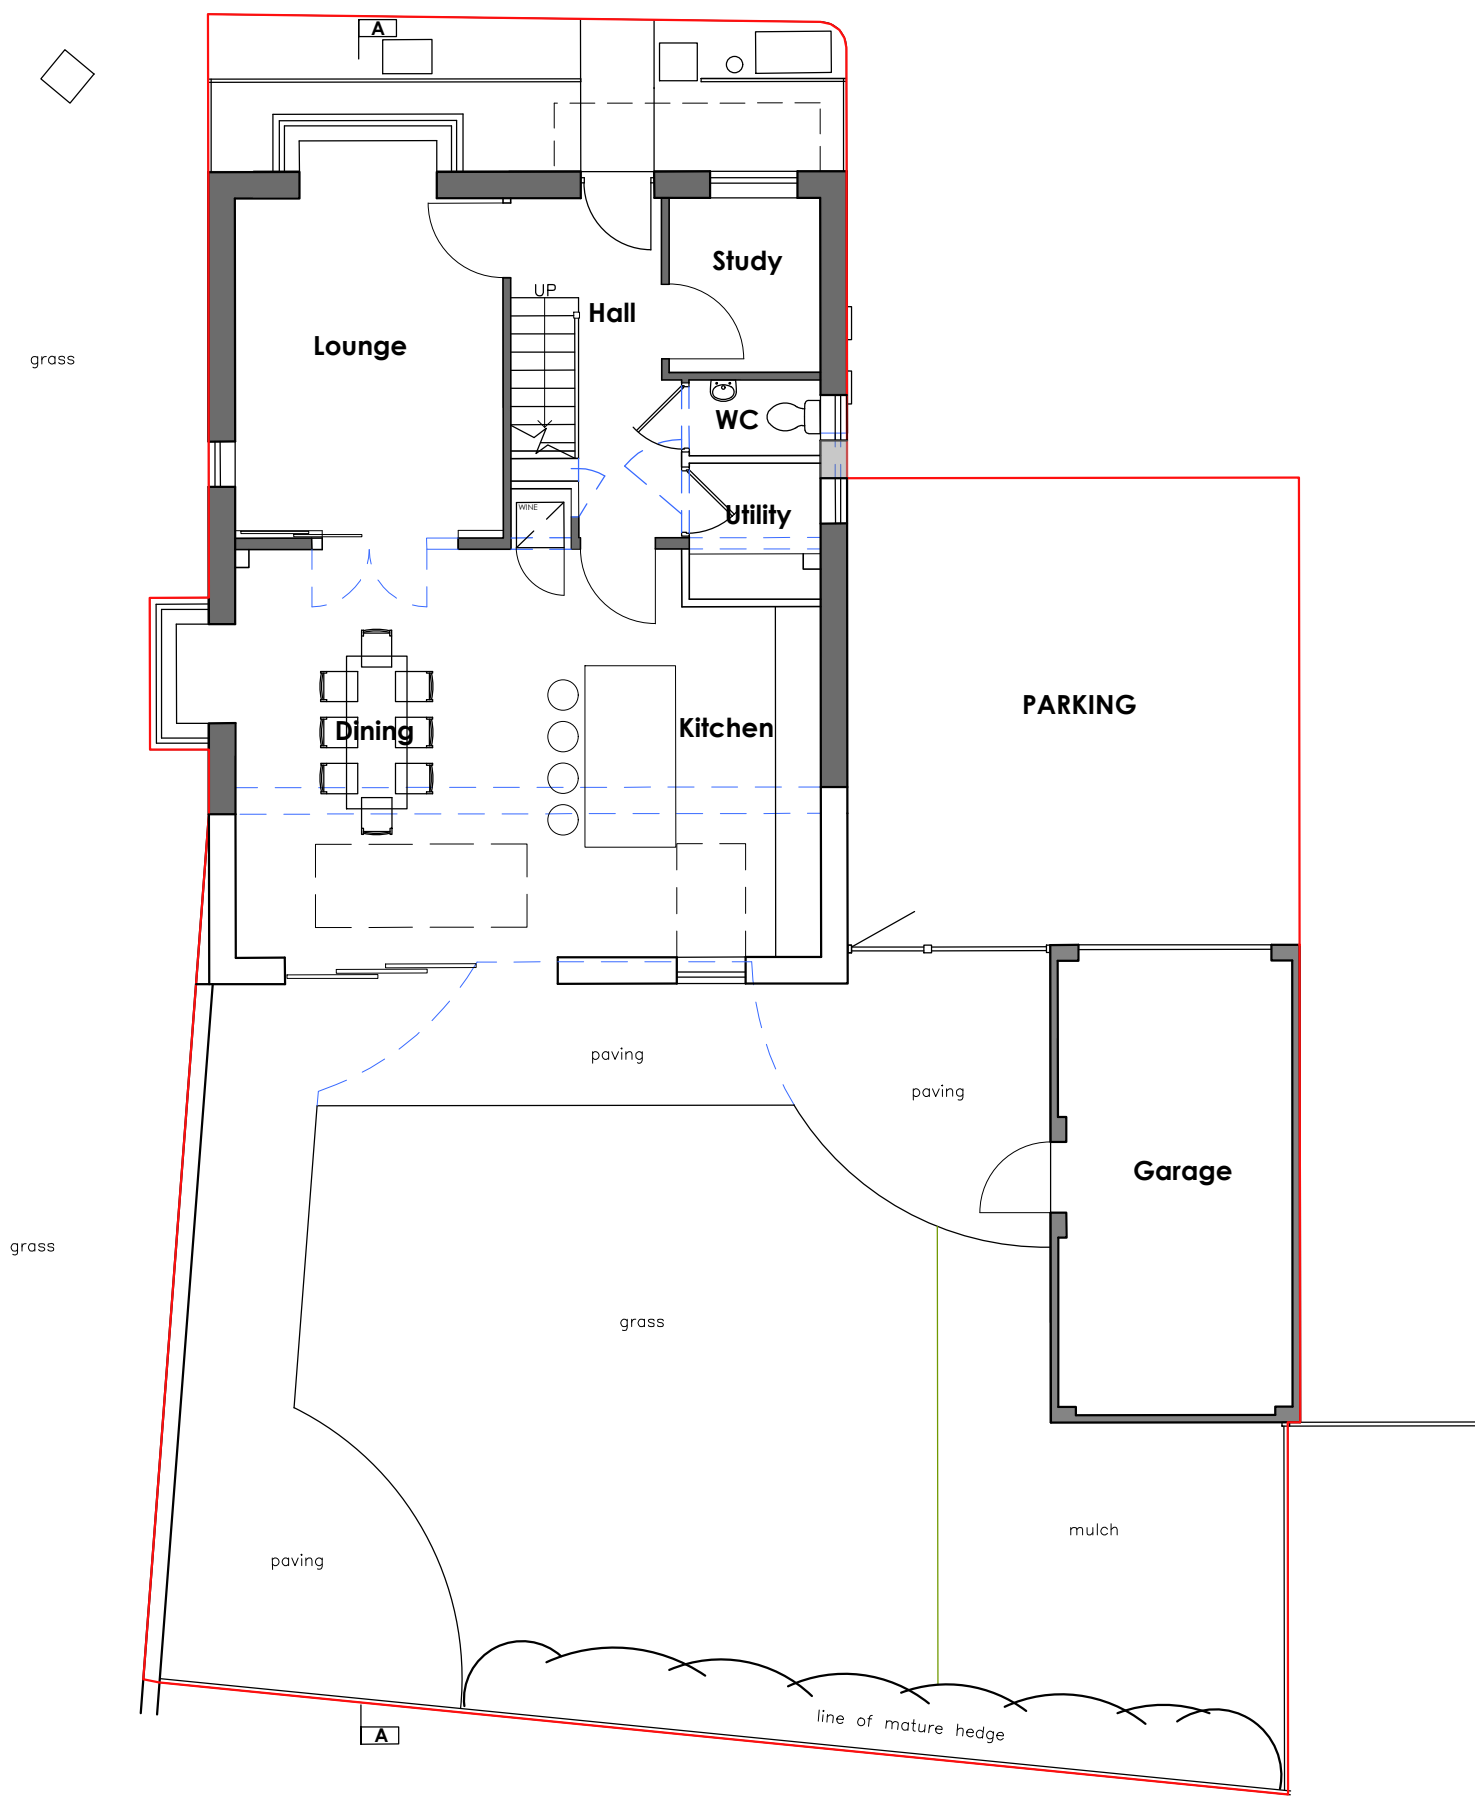

GROUND FLOOR PLAN + SITE LAYOUT

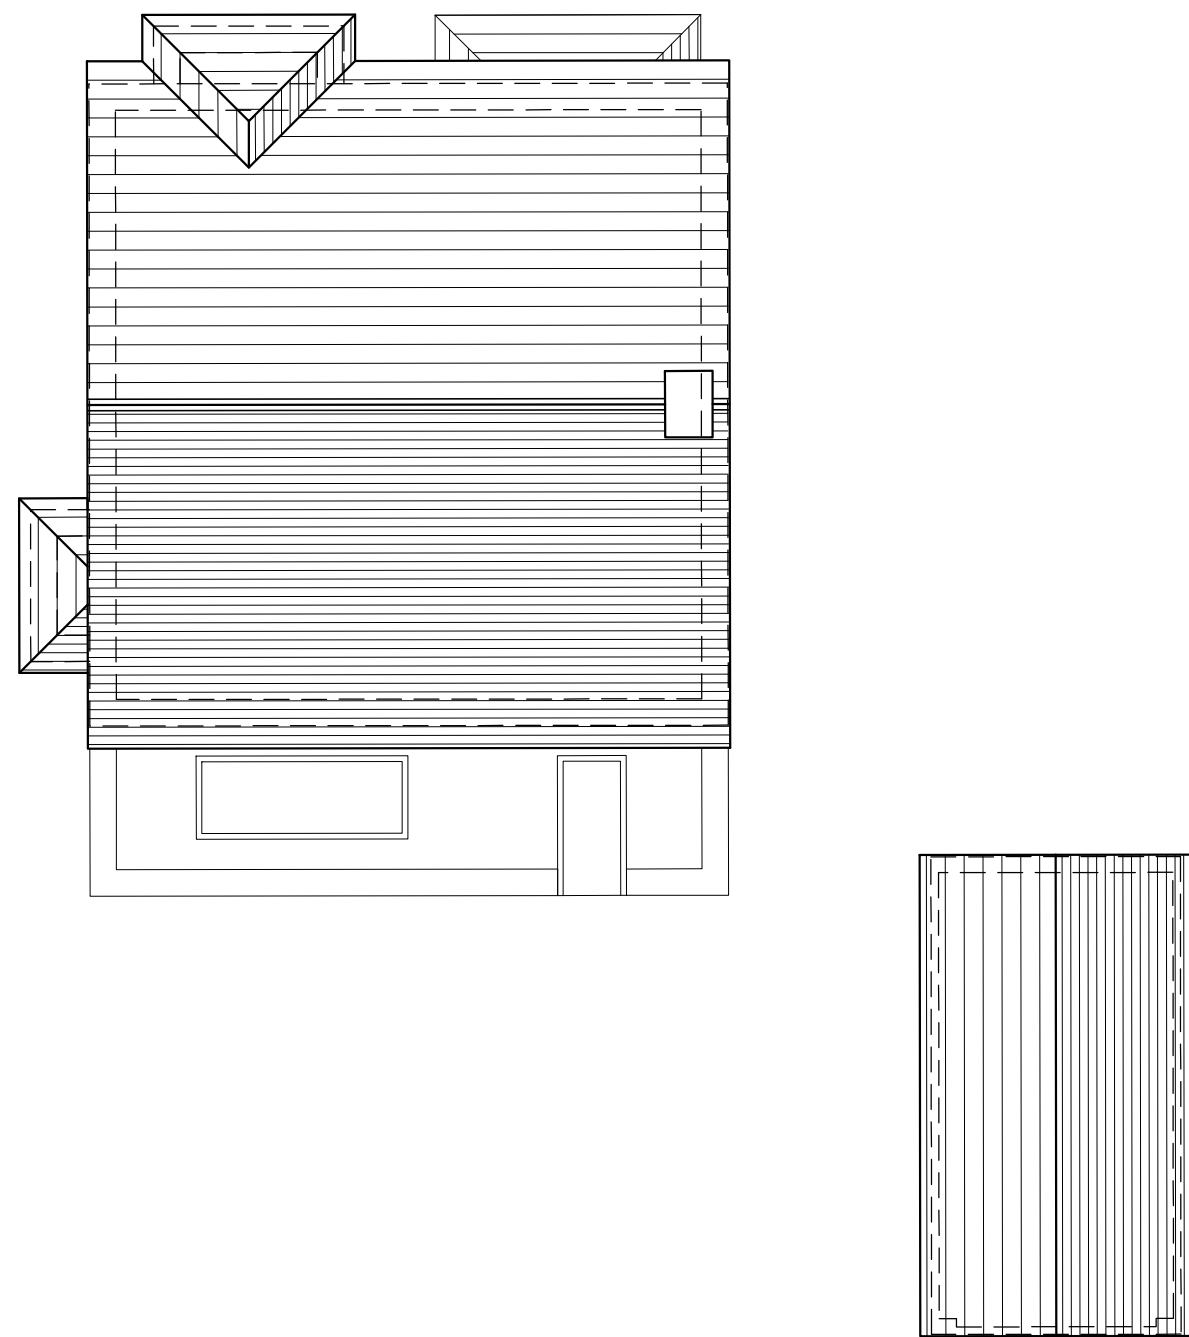

ROOF PLAN

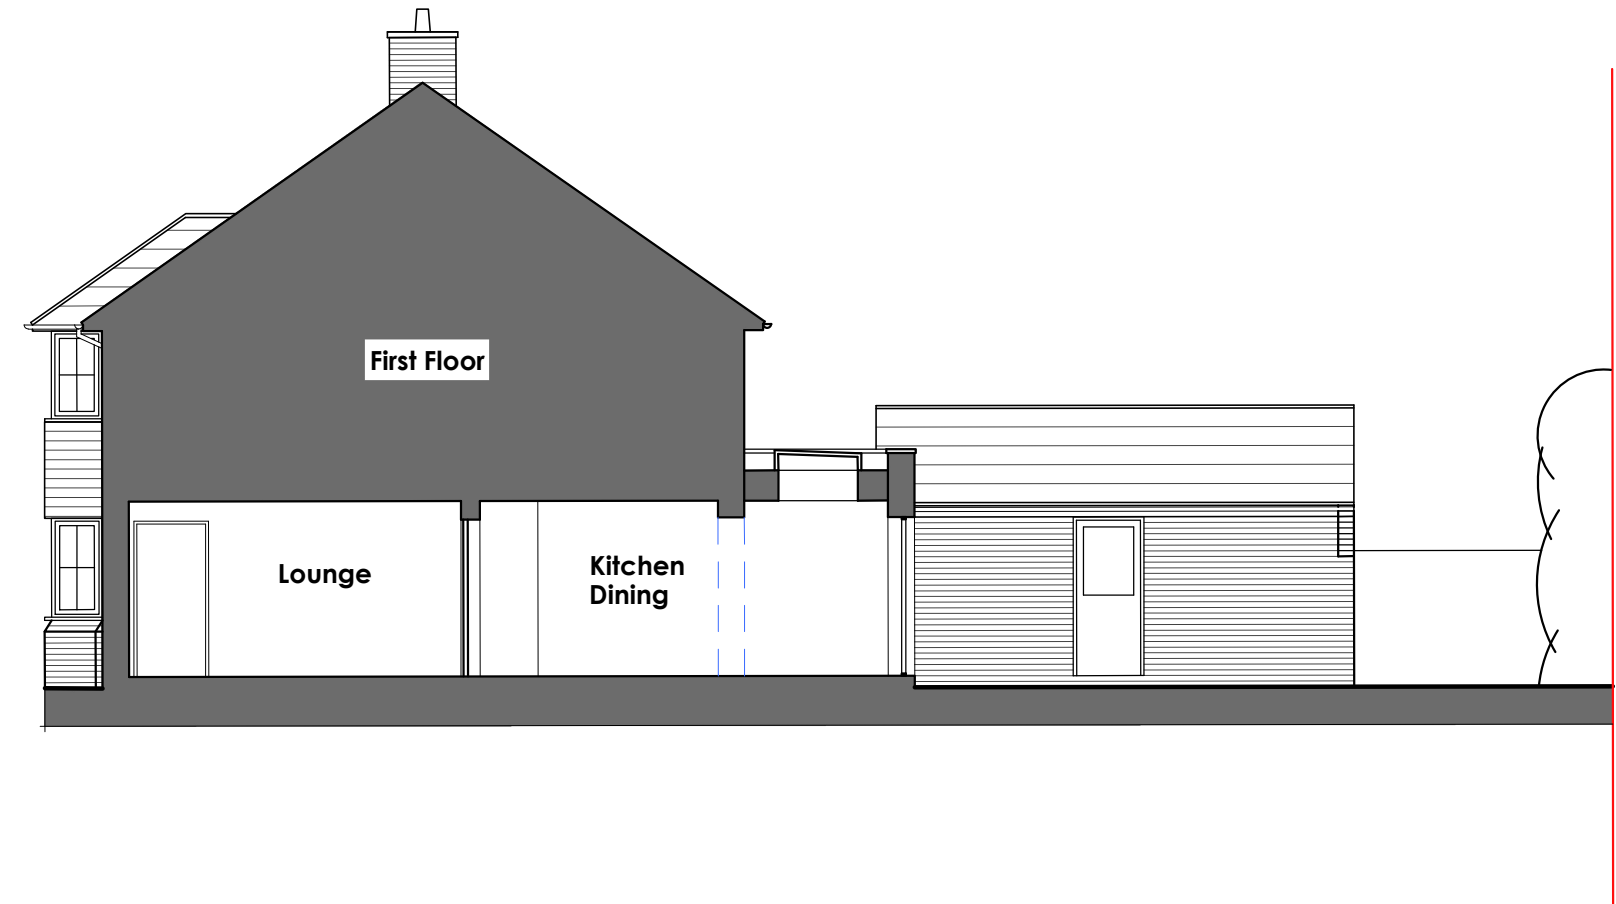

SECTION A-A



EAST ELEVATION



WEST ELEVATION



REAR ELEVATION

WGADD

Address
WHITE + GRAYARCHITECTURE / DESIGN / DEVELOP LTD
159 Chamberlayne Road, Eastleigh, SOUTHAMPTON,
SO50 5JG.
16 Truleigh Drive, Portslade, BRIGHTON, BN41 2YQ.

Telephone
STEVEN (SOUTHAMPTON) 07909961007,
MARTIN (BRIGHTON) 07788175278

Email
whiteandgray@wgadd.co.uk

Website
www.wgadd.co.uk

Project Title
11 Baker Close, Botley, SO32 2FX

Drawing Title
Proposed Site Layout With Ground Floor Plan,
Roof Plan, Section A-A and Elevations.

Drawing No
WG206 100-03

Issue Status
PLANNING ISSUE

Revision
P01

Scale
1:100 @A1

Date
October 2022

PROPOSED MATERIALS KEY

- ① BURNT RED/ ORANGE/ BROWN FACING BRICKS
- ② BLACK/ GREY COPING
- ③ BRICK BAND DETAIL
- ④ BLACK GUTTERS AND DOWNPIPE
- ⑤ BLACK/ GREY WINDOWS AND DOORS

KEY

- BUILDING OUTLINE TO BE DEMOLISHED
- SITE BOUNDARY
- WINDOWS TO BE PROVIDED WITH FROSTED GLASS

This drawing has been produced for planning purposes only do not use for any other reason without prior consent of WGADD LTD, this drawing is copyright.