


Any dimensions shown should be checked on site and discrepancies reported to the Architect prior to construction.
Designs are not coordinated with engineer projects.
Do not scale for construction purposes.



Existing West Elevation




Proposed West Elevation

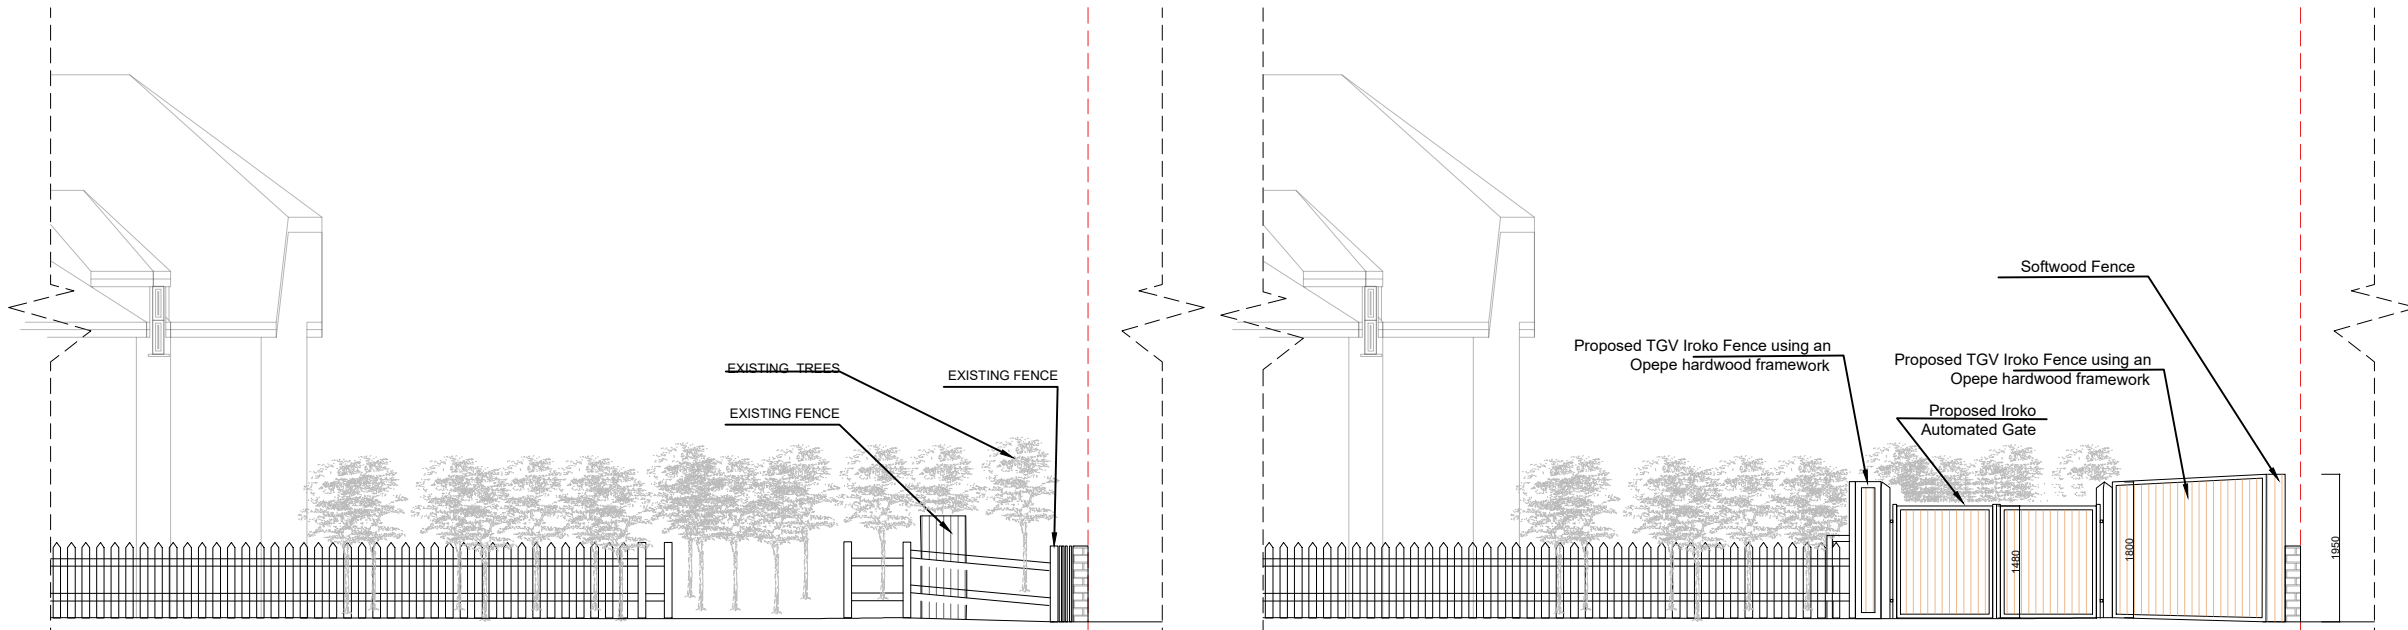

Existing North Elevation

Proposed North Elevation

 

Existing
Proposed



The Clubhouse, 50 Grosvenor Hill,
London W1K 3QTT
0203 581 1233
info@studiocharrette.co.uk
www.studiocharrette.co.uk

Drawing Name Existing And Proposed Elevations	
Project Address Maple Ridge, SO50 7HA	
Scale 1/100 at A3	Date 03.11.2022
Designer DG	Revision V2
Drawing No. MapleRidge_Elevations_V2	