


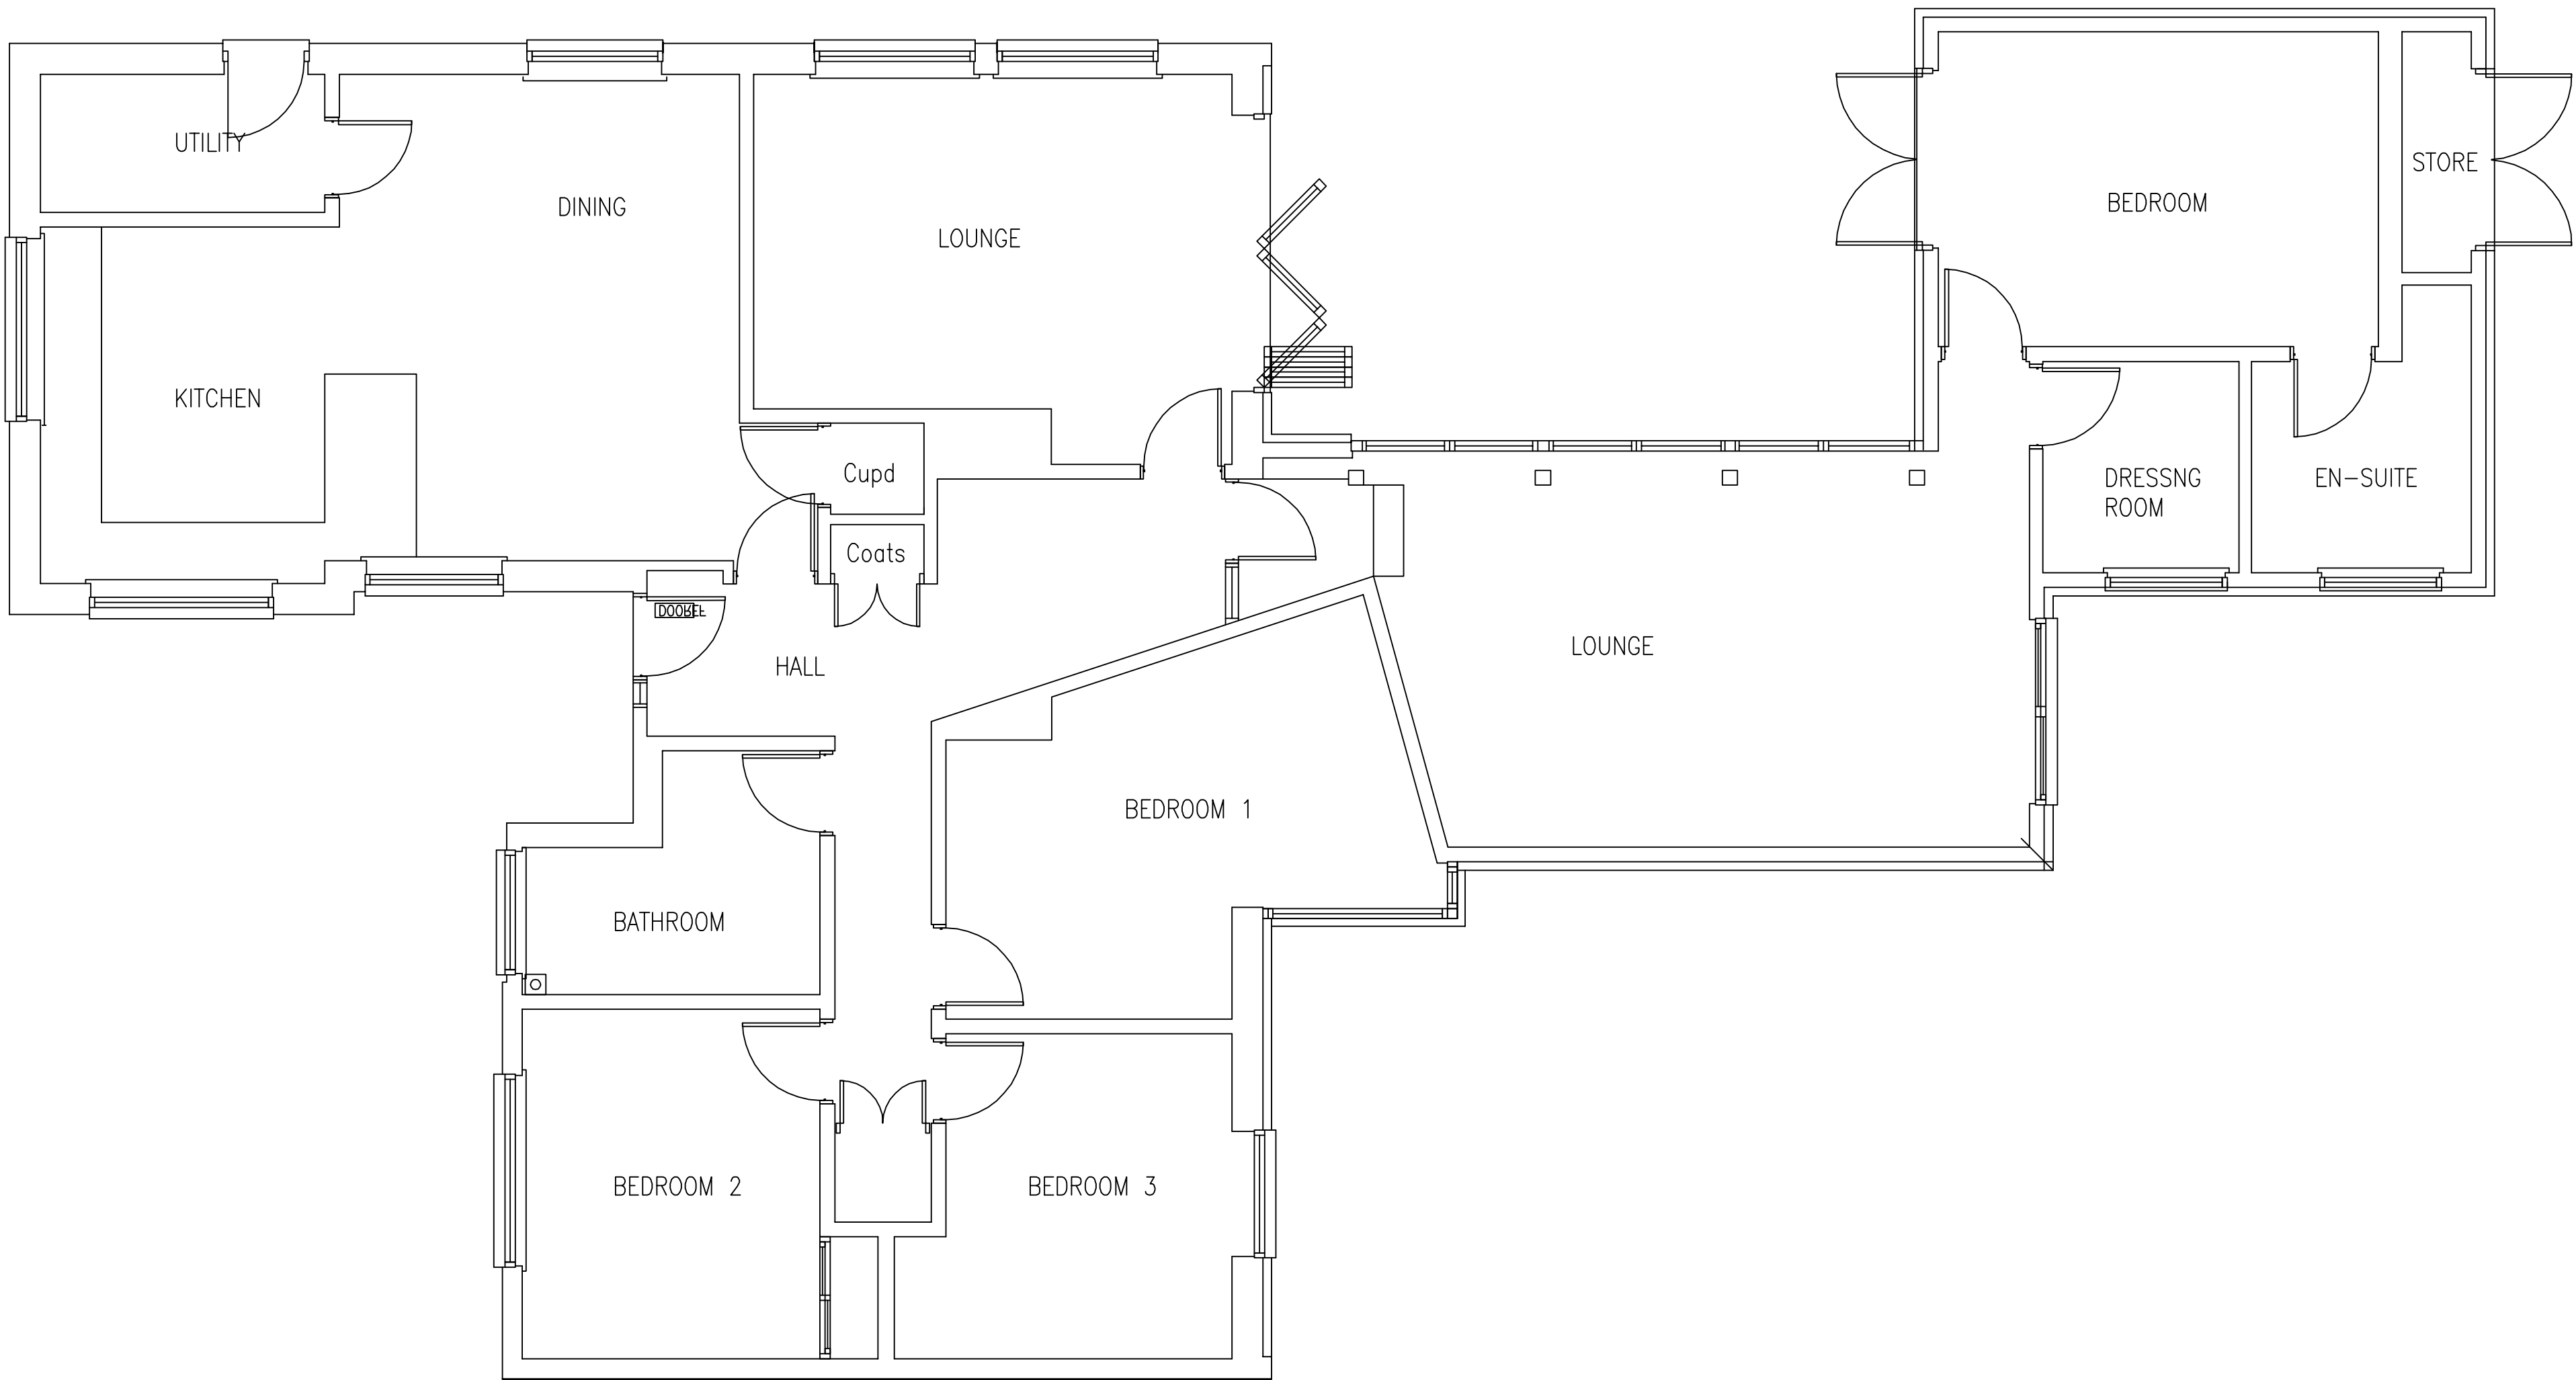

EXISTING FLOOR PLAN

Revision		Date

Tony Oldfield Architect
Cedar Spring
Winghams Lane
Amplefield
Romsey
Hampshire
SO51 9BE
Tel: 01794 368220
Email: tony@oldfieldarchitect.co.uk

Client	G Mead								
Project	22 Oakwood Road Chandlers Ford SO53 1LX								
Drawing Title	Existing Floor Plan								
Scale	1:50	Drawn							
Date	03.11.2022	Checked							
Project Number	220701								
Drawing No	P03	Revision	<table><tr><td> </td><td> </td><td> </td><td> </td><td> </td><td> </td></tr></table>						