


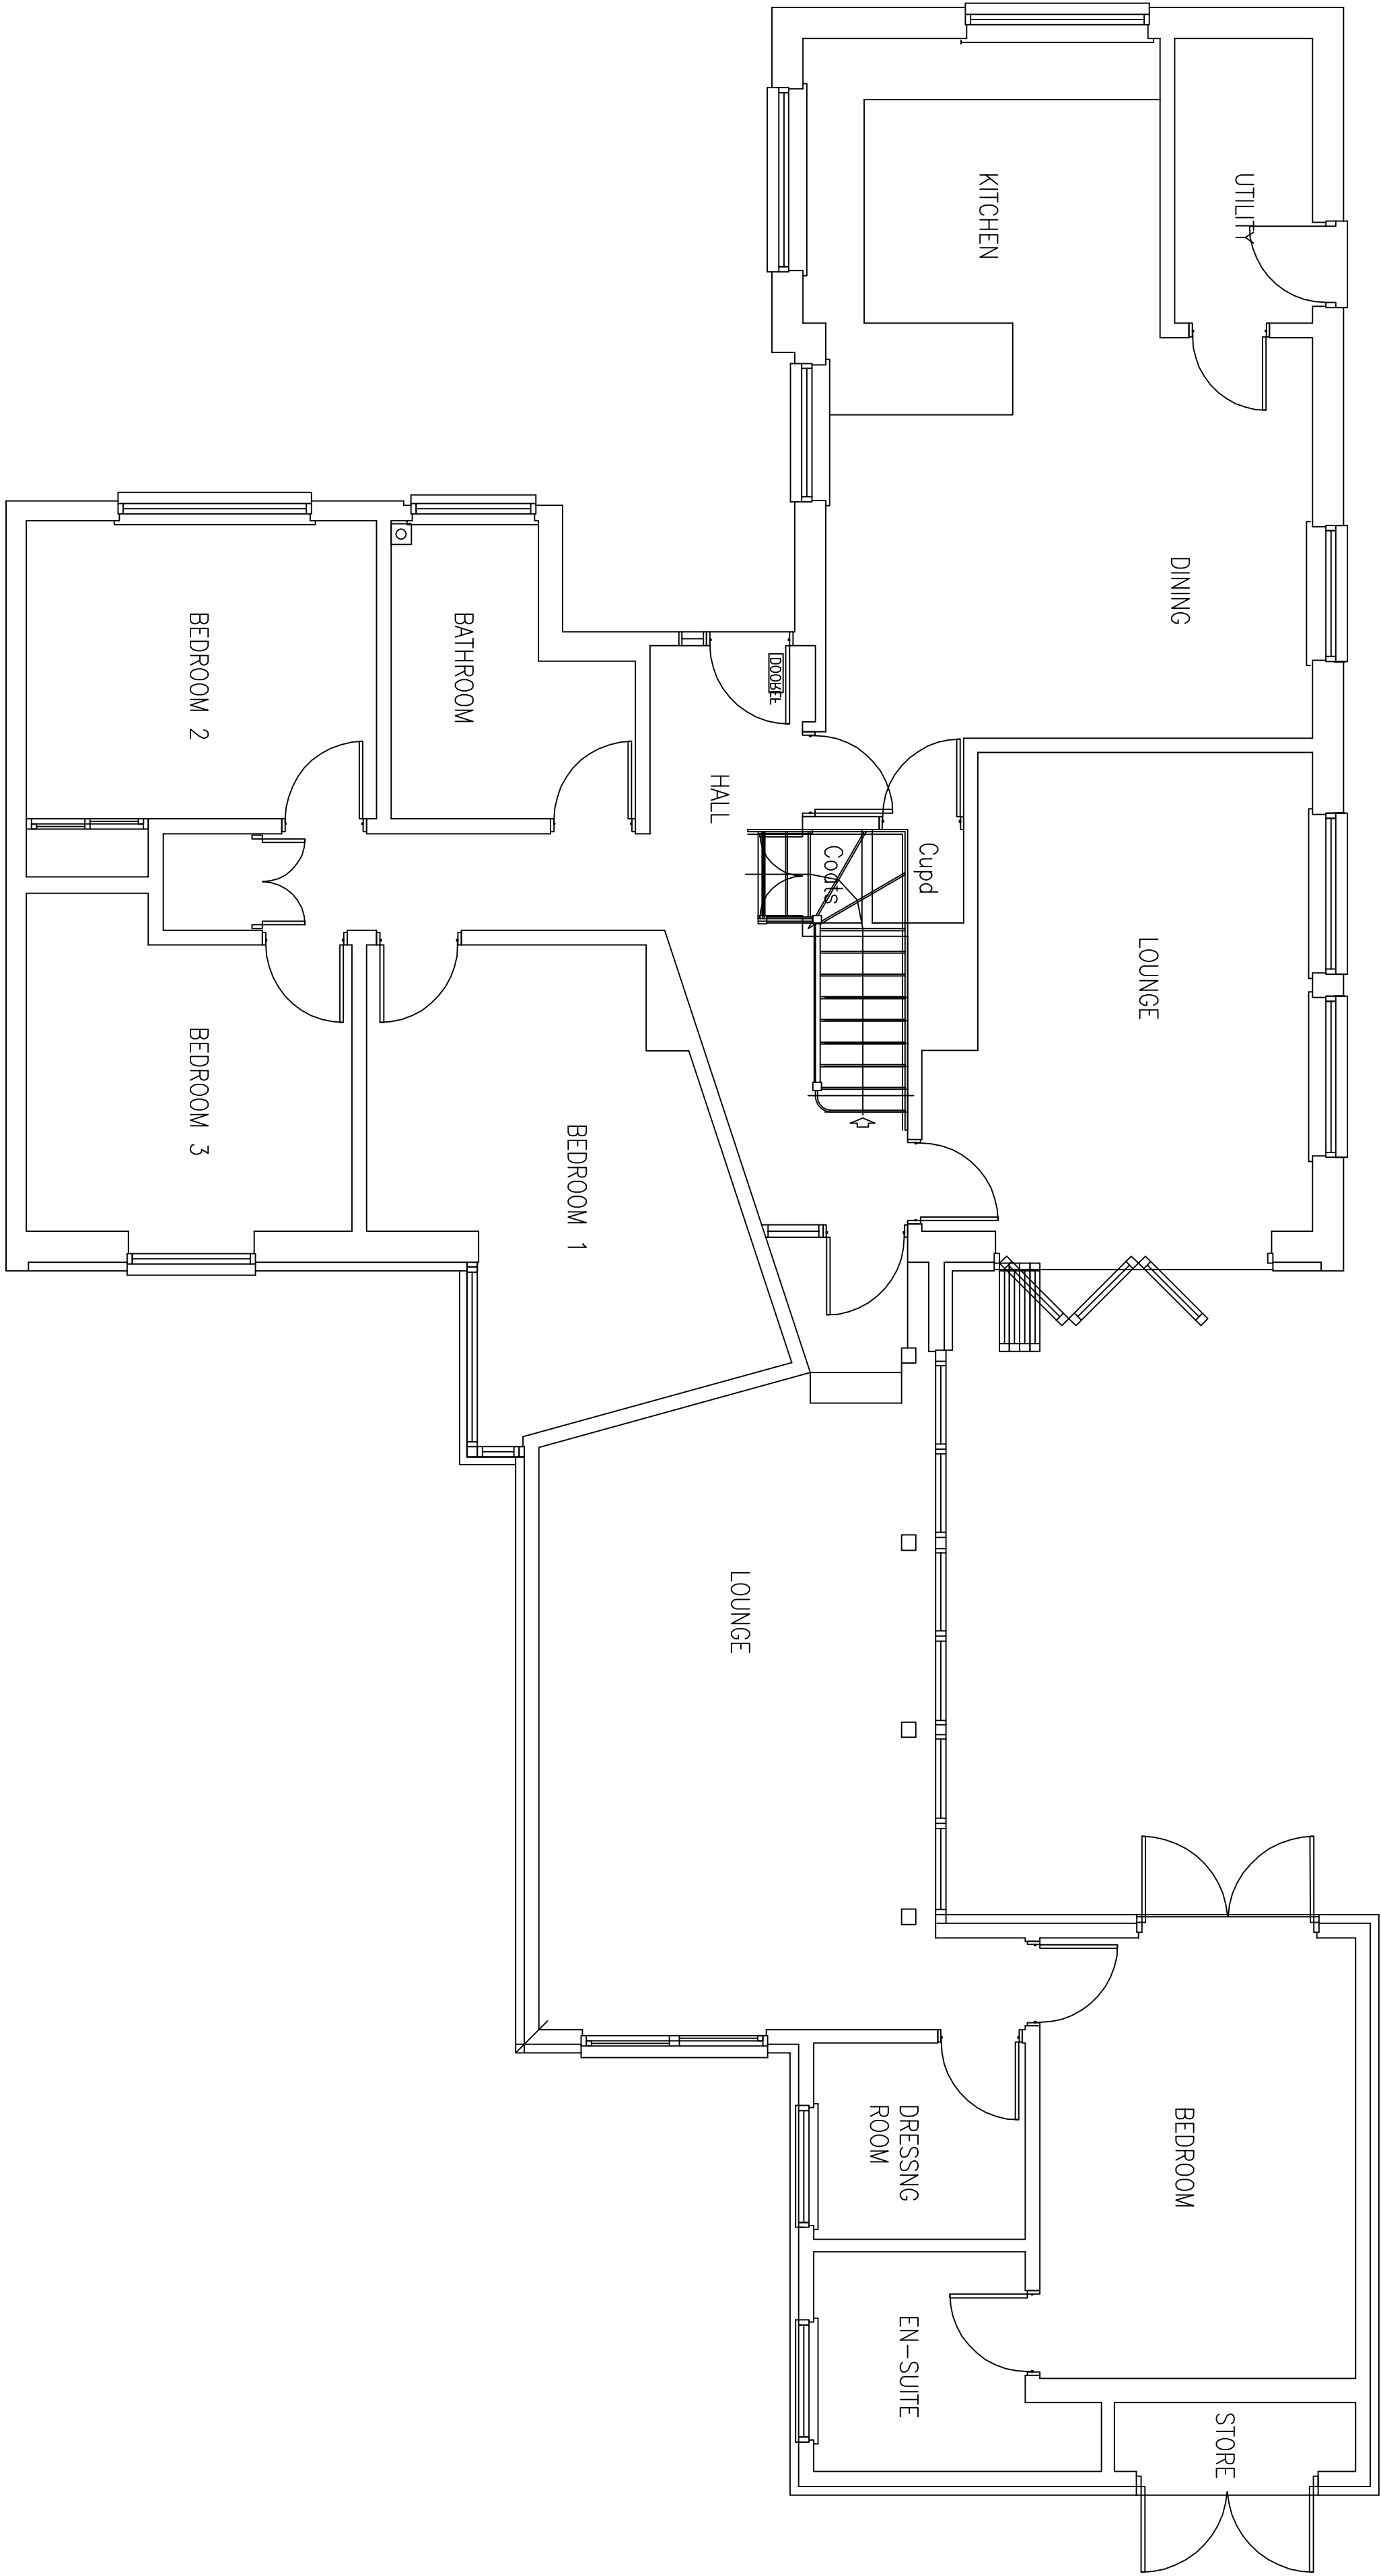

PROPOSED GROUND FLOOR PLAN

Revision

Tony Oldfield Arc
Cedar Spring
Wingmans Lane
Rushley
Hampshire
SO51 9BE
Tel: 01794 388220
Email: tony@oldfieldarchitect.co.uk

Client G Mead

Project 22 Oakwood Road
Chandlers Ford, SO5

Drawing Title Proposed Ground Floor Plan

Scale 1:50 Drawn

Date 03.11.2022 Checked

Project Number 220701

Drawing No P04 Revision

This drawing is copyright of the architect & must not be reproduced without written permission. Any discrepancies should be reported to 1