


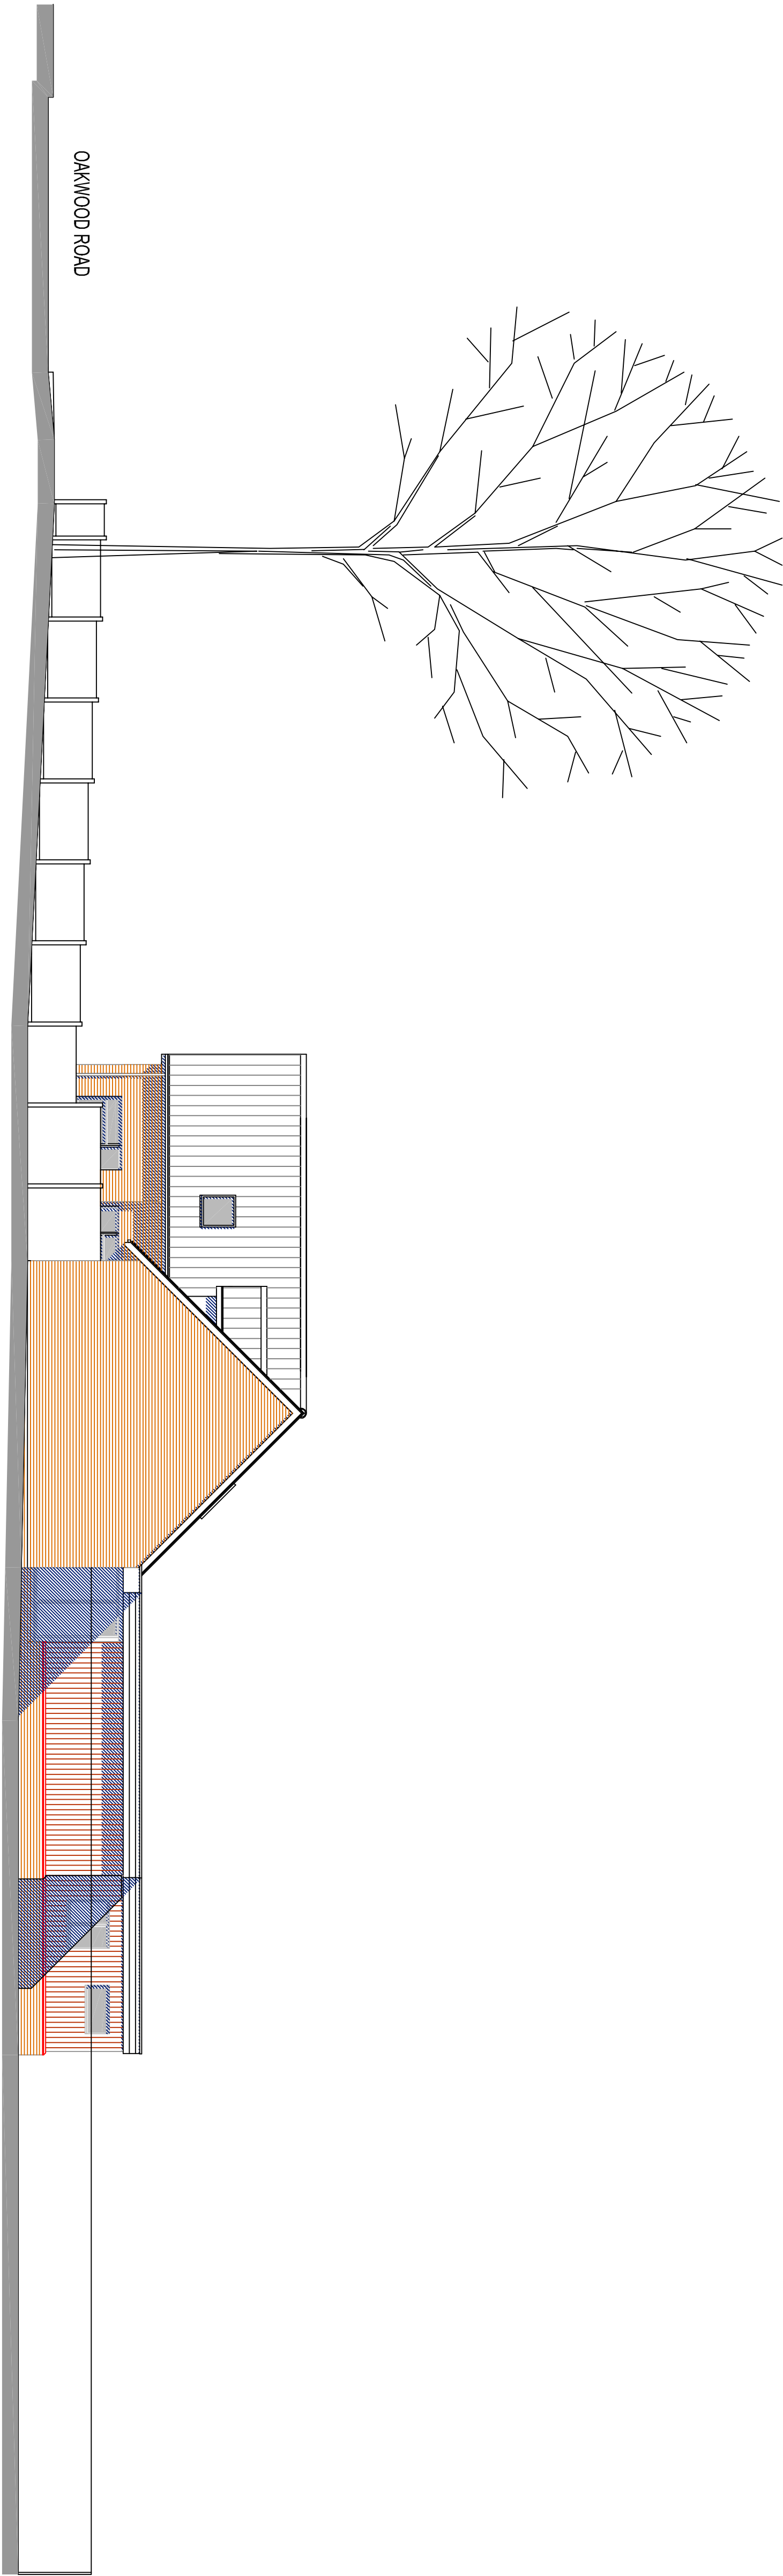

STREET SCENE TO OAKWOOD ROAD EAST ELEVATION



NORTH ELEVATION to No 20a

Revision	Date

Tony Oldfield Architect

Oldie Spring
Wigglams Lane
Barnstaple
Devon
Hampshire
SO5 1BE
Tel: 01794 388220
Email: tony@oldfieldarchitect.co.uk



Client: G Mead

Project: 22 Oakwood Road
Chardlers Ford SO53 1LX

Drawing Title: Street Scene

Scale: 1:100

Drawn

Date: 03.11.2022

Checked

Project Number: 220701

Drawing No: P08

Revision

This drawing is copyright of the architect & must not be reproduced without permission. Any discrepancies should be reported to the architect.