


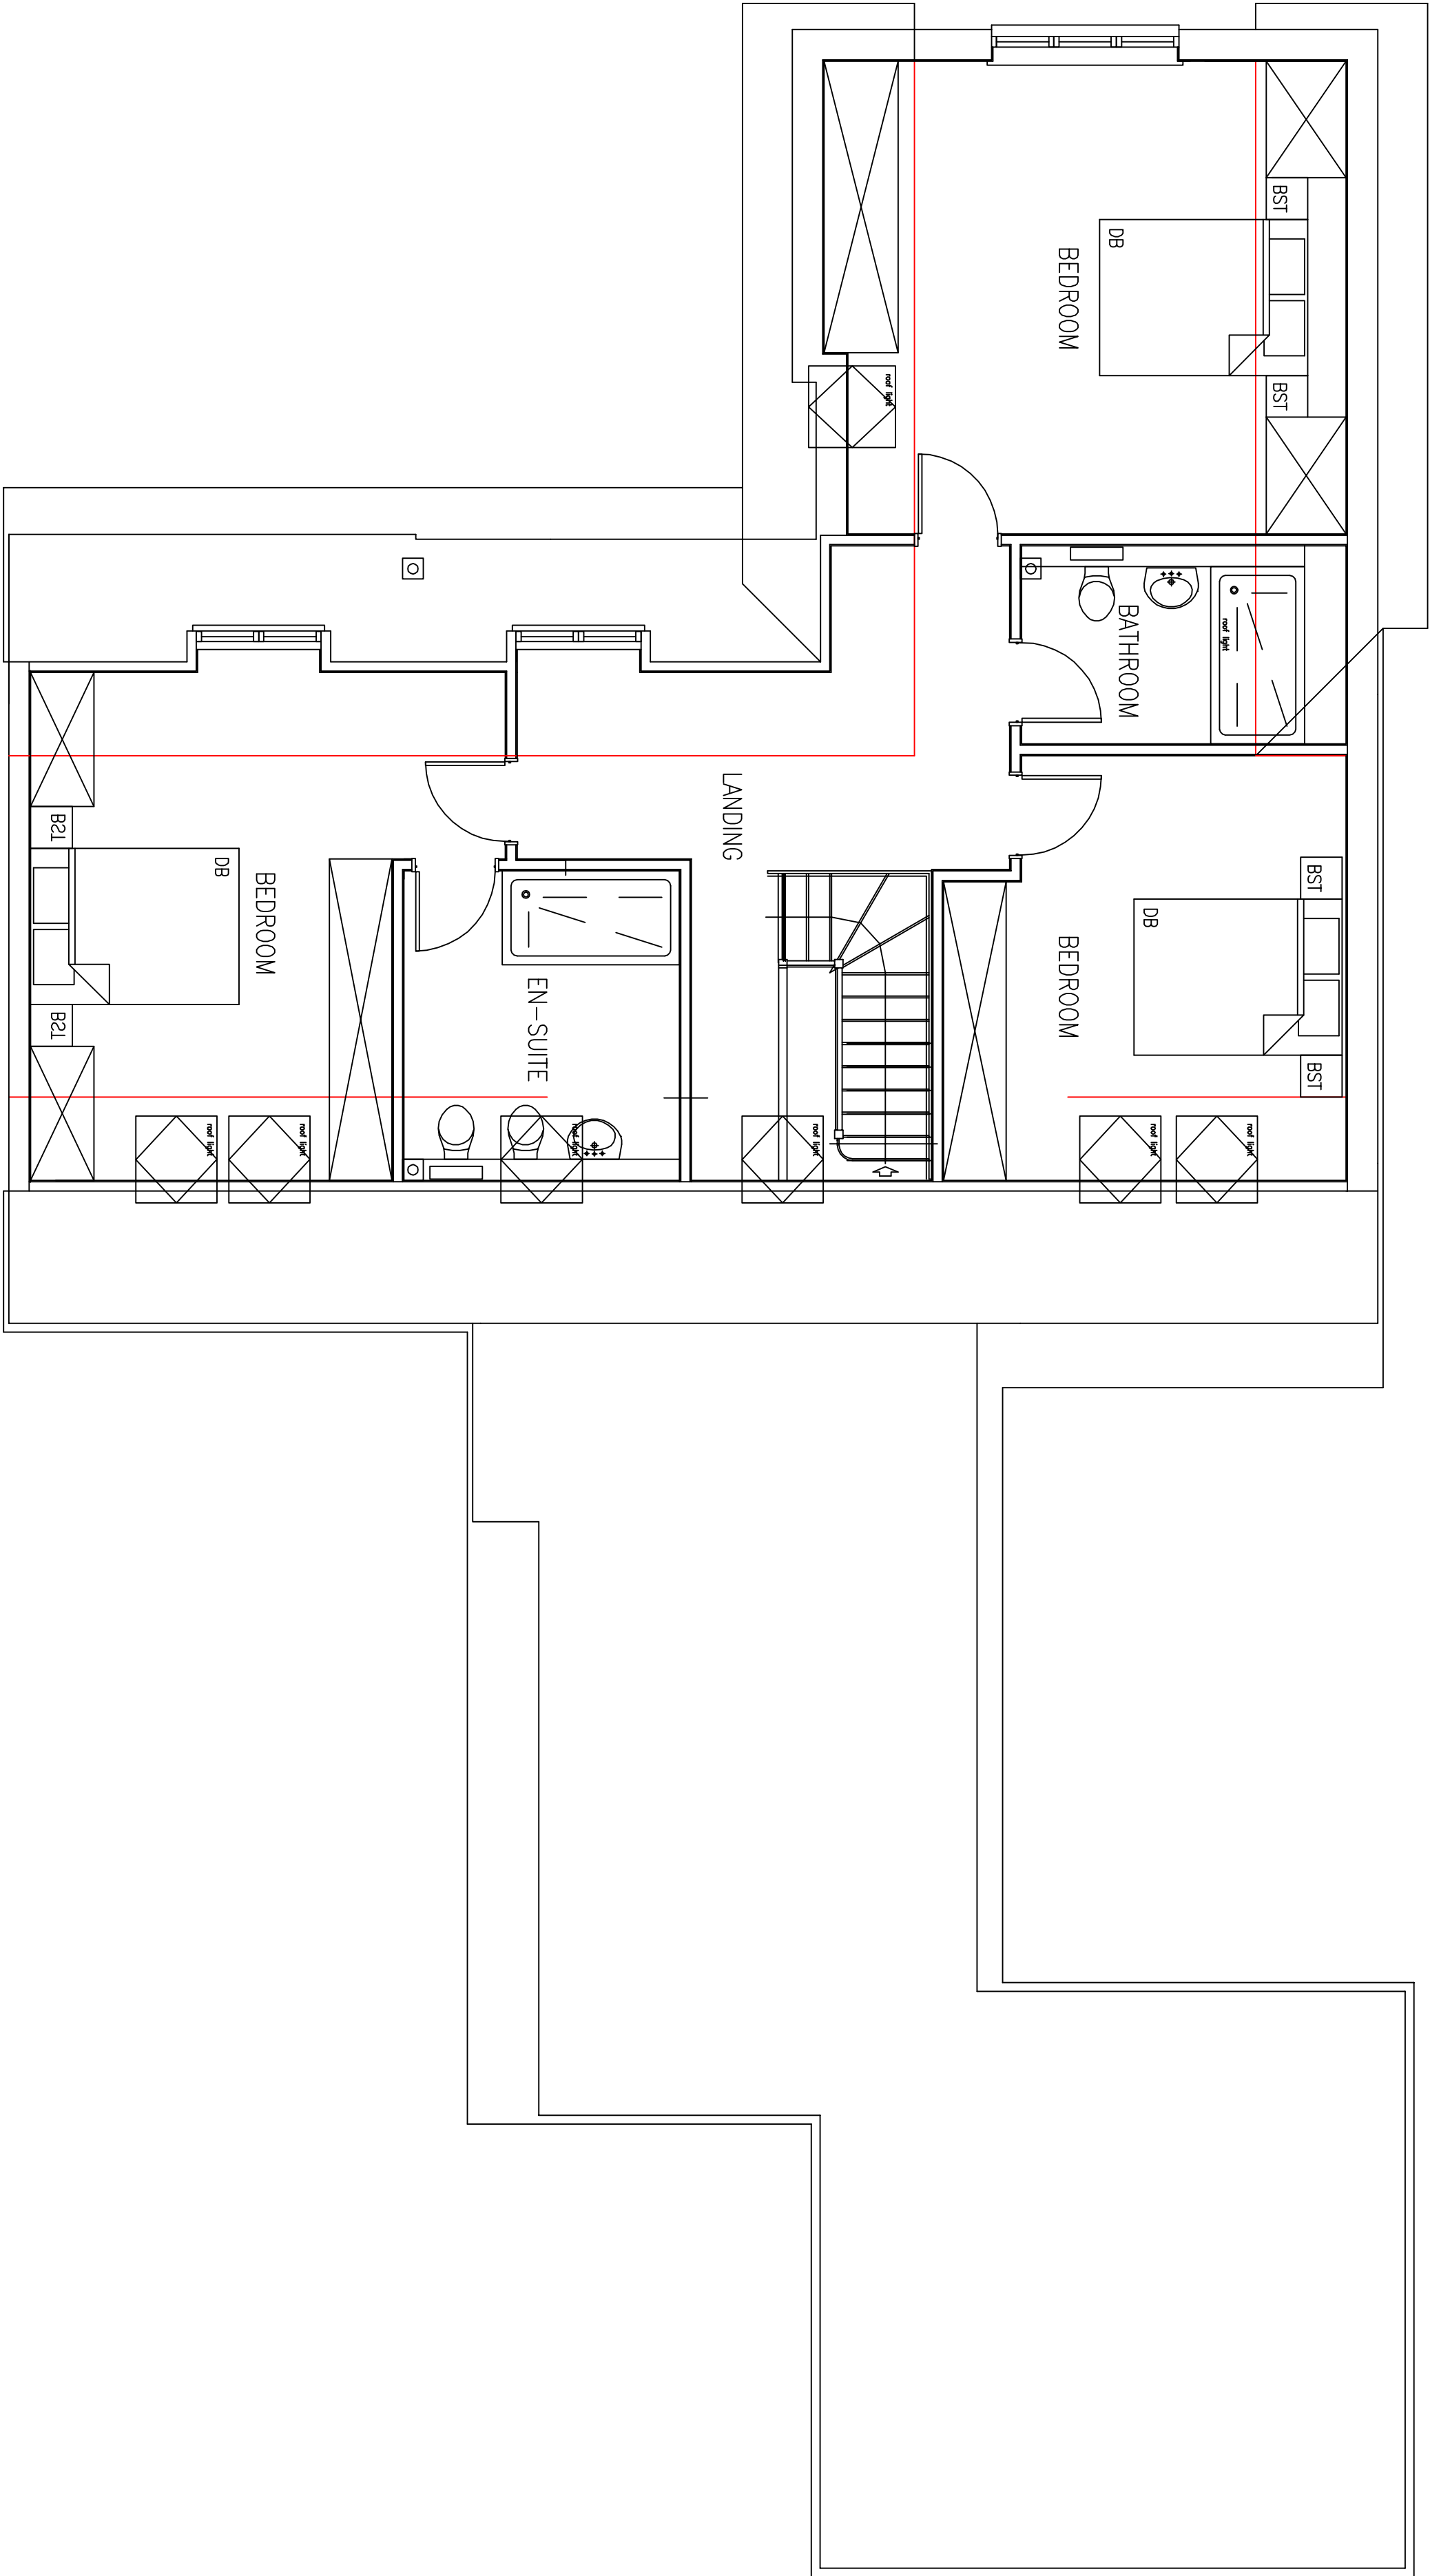

PROPOSED FIRST FLOOR PLAN

Revision	Date

Tony Oldfield Architect

Cedar Spring
Winglams Lane
Bosham
Rumsey
Hampshire
SO51 9BE
Tel: 01794 388220
Email: tony@oldfieldarchitect.co.uk



Client: G Mead

Project: 22 Oakwood Road
Chandlers Ford, SO53 1LX

Drawing Title: Proposed First Floor Plan

Scale: 1:50

Date: 03.11.2022

Project Number: 220701

Drawing No: P16

This drawing is copyright of the architect & must not be reproduced without permission. Any discrepancies should be reported to the architect.