




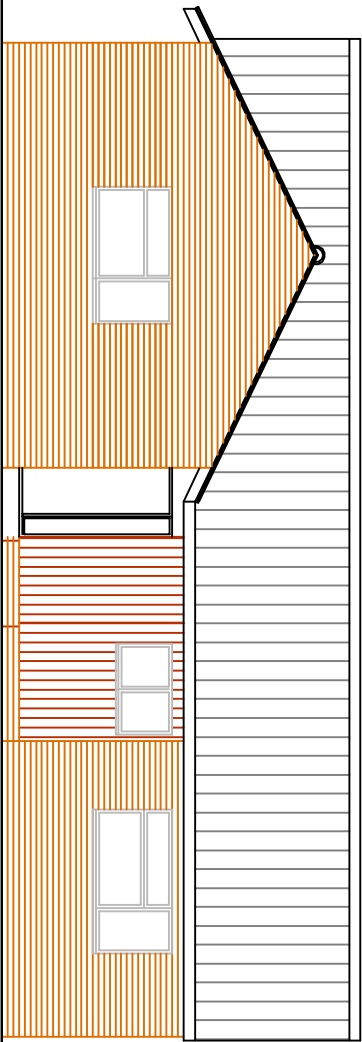


EAST ELEVATION

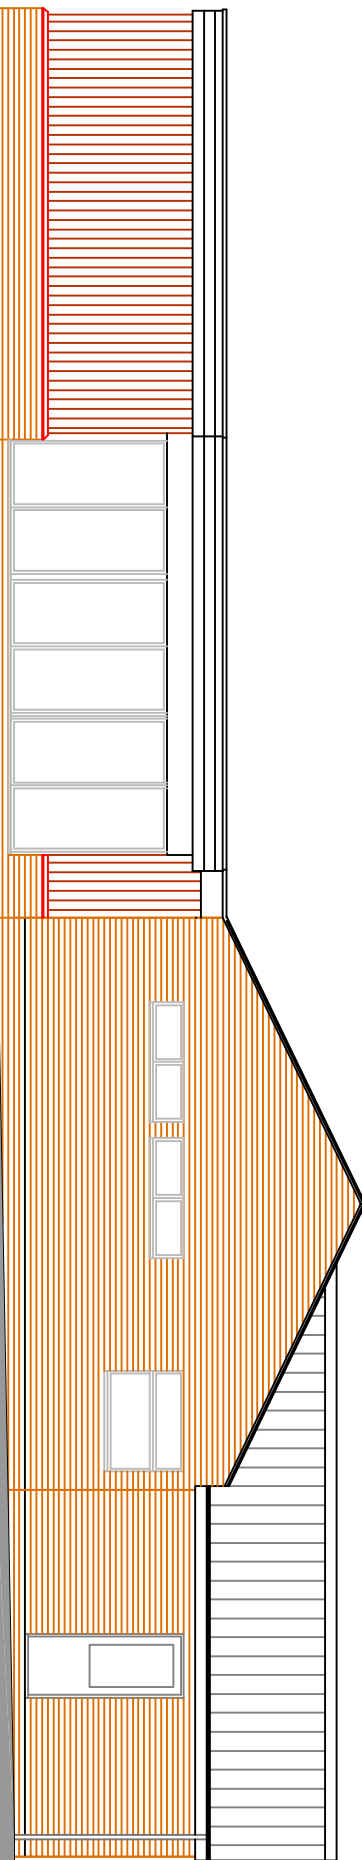

SOUTH ELEVATION

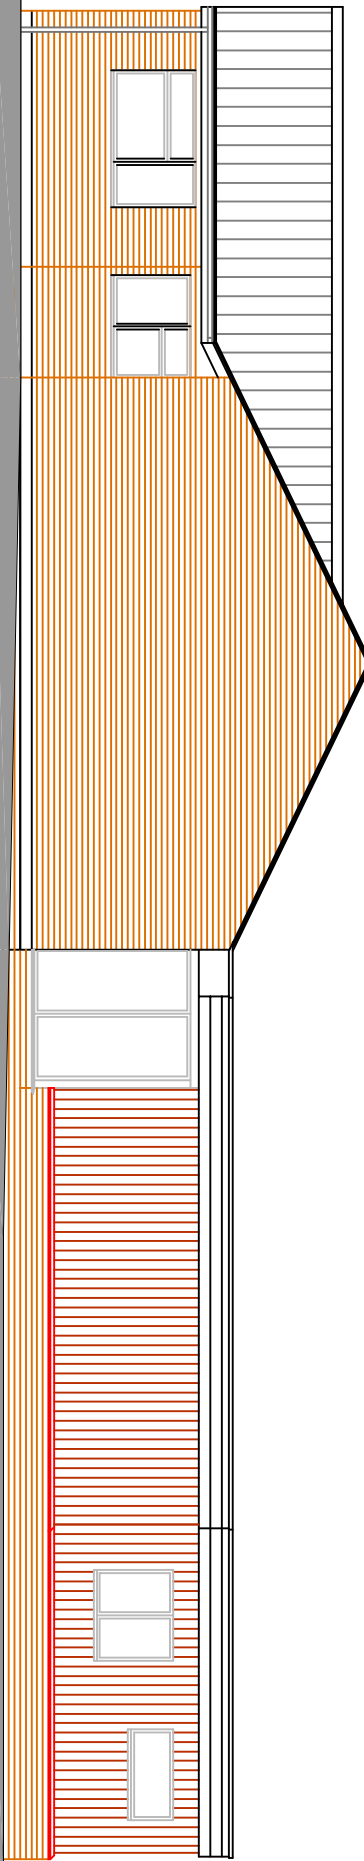

NORTH ELEVATION

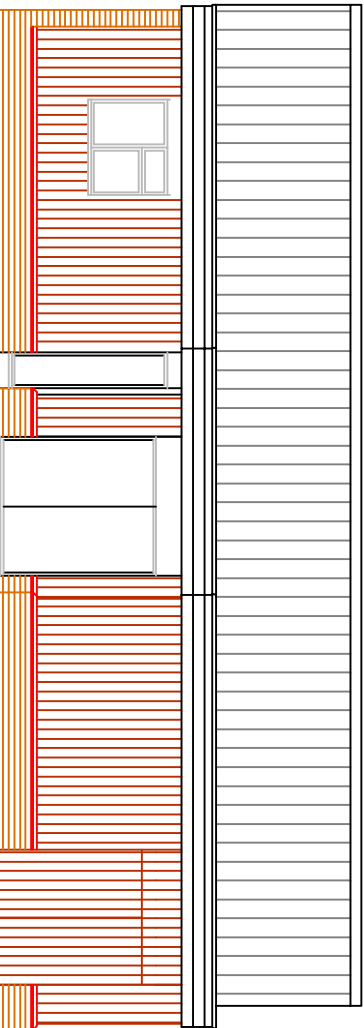

WEST ELEVATION

Revision

Date

Tony Oldfield Architect

Cedar Spring
Winghams Lane
Ampfield
Romsey/
Hampshire
SO51 9BE
Tel: 01794 368220
Email: tony@oldfieldarchitect.co.uk



Client G Mead

Project 22 Oakwood Road
Chandlers Ford

Drawing Title Existing Elevations

Scale 1:100 Drawn

Date 03.11.2022 Checked

Project Number 220701

Drawing No P06 Revision

This drawing is copyright of the architect & must not be reproduced without permission. Any discrepancies should be reported to the architect.