





SITE PLAN
SHOWING ROOF LAYOUT PLAN

0m 20m
Scale 1 : 200

NORTH

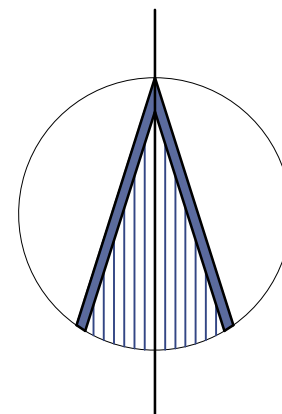

PROPOSED GARAGE AT:
41 WARWICK WAY, BURSLEDON, SOUTHAMPTON, HAMPSHIRE SO31 8NE

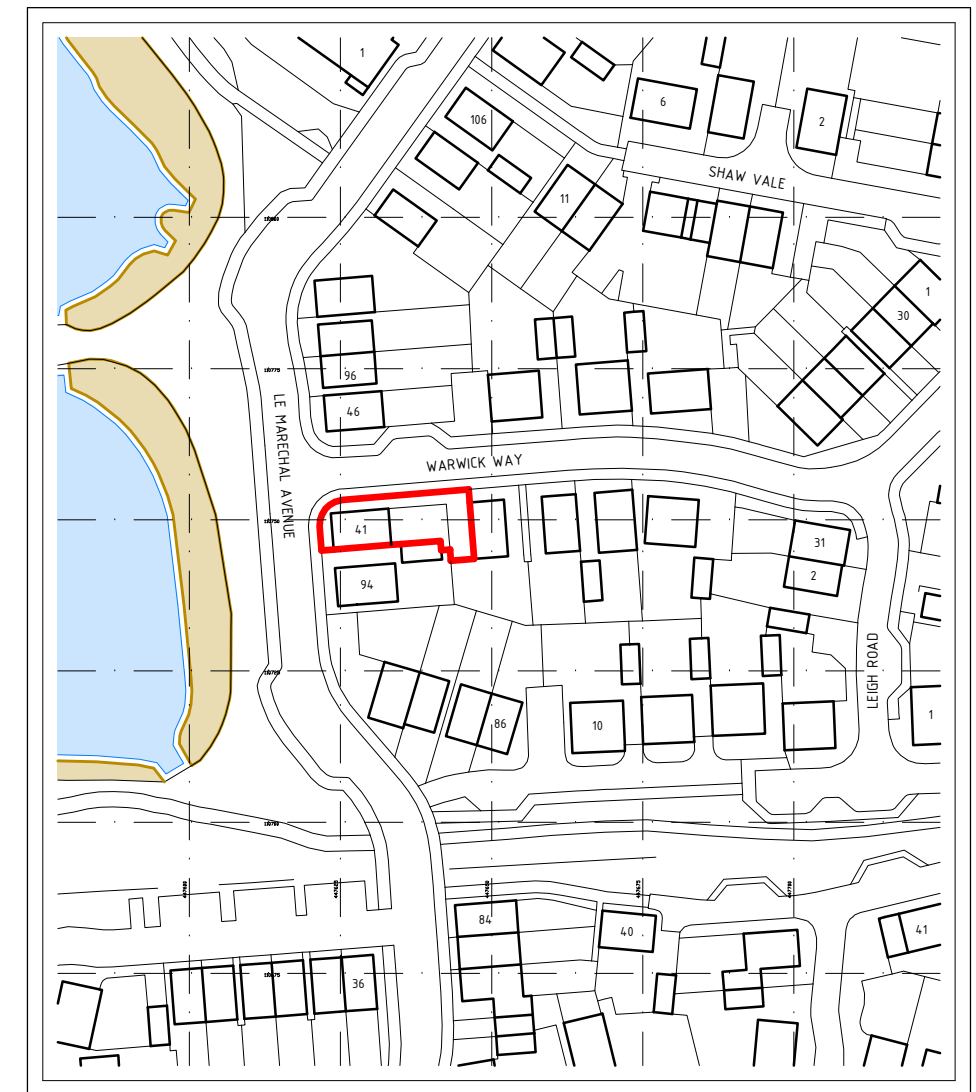

LOCATION PLAN

0m 100m
Scale 1 : 1250

Project no: 220902
Date: 20/10/2022

Drawing no: 01
Scale: 1/200 & 1/1250

GORDON@GDBTECHNICALARCHITECTURE.CO.UK
07875 108380

**GDB TECHNICAL
ARCHITECTURE**