



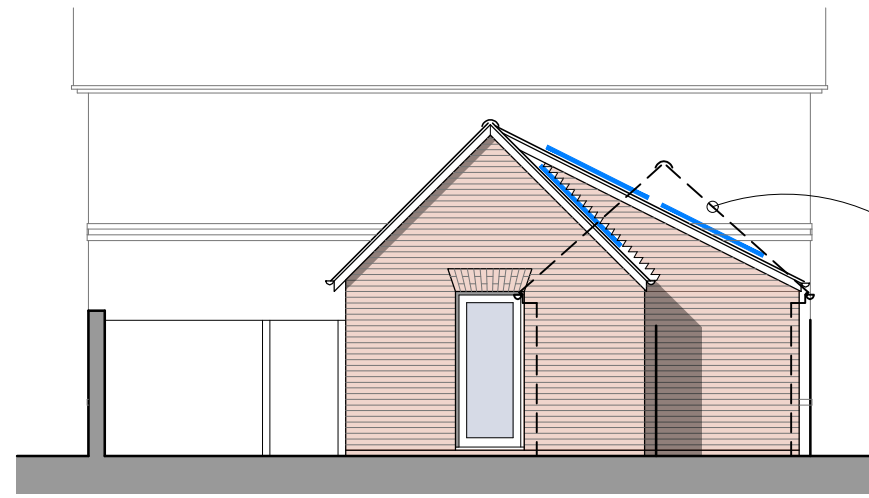


GARDEN ELEVATION


Glazed PVCu framed door

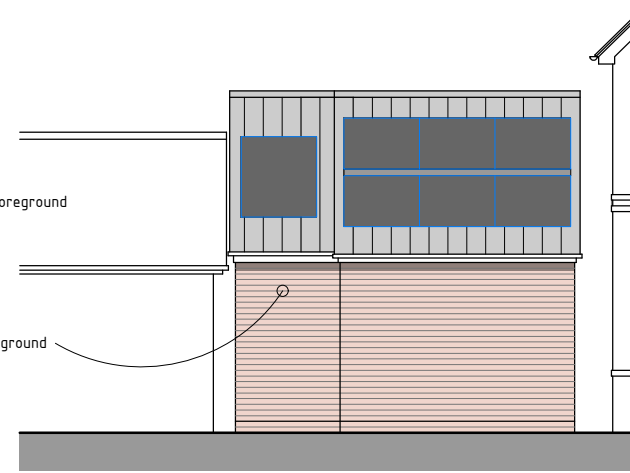


REAR ELEVATION

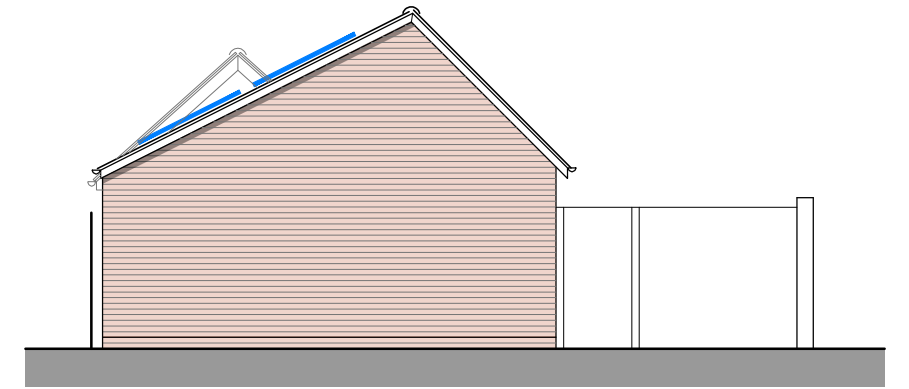

END ELEVATION

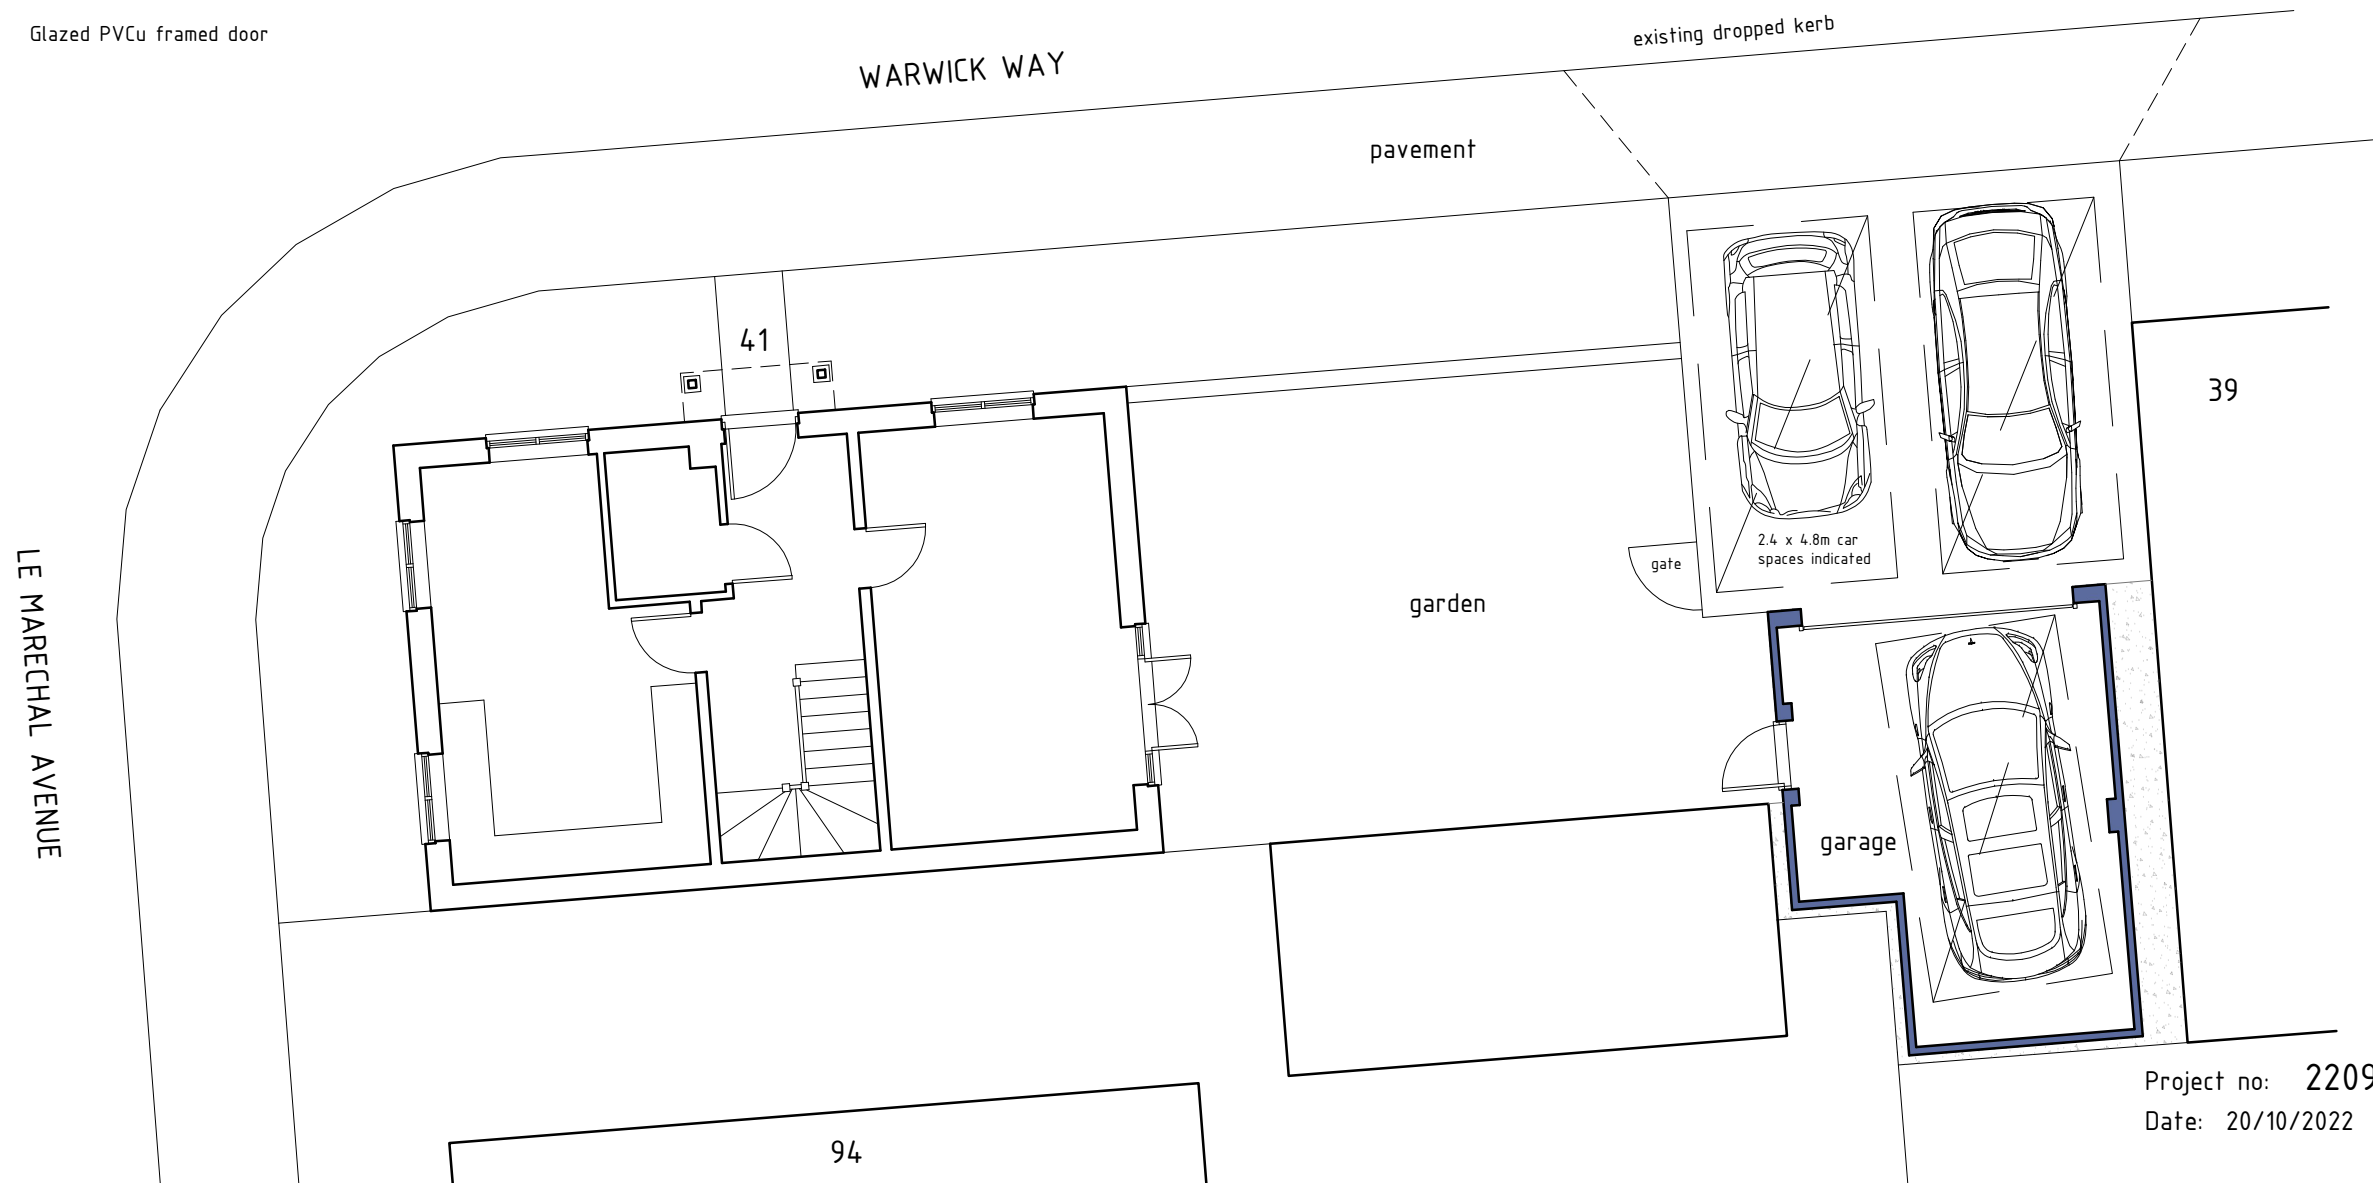

BLOCK PLAN

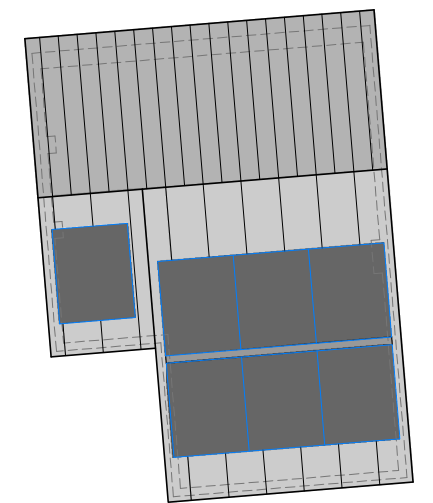

ROOF PLAN

PROPOSED



PROPOSED GARAGE AT:
41 WARWICK WAY, BURSLEDON, SOUTHAMPTON, HAMPSHIRE SO31 8NE

Project no: 220902
Date: 20/10/2022

Drawing no: 04
Scale: 1/100

GORDON@GDBTECHNICALARCHITECTURE.CO.UK
07875 108380

GDB TECHNICAL ARCHITECTURE