

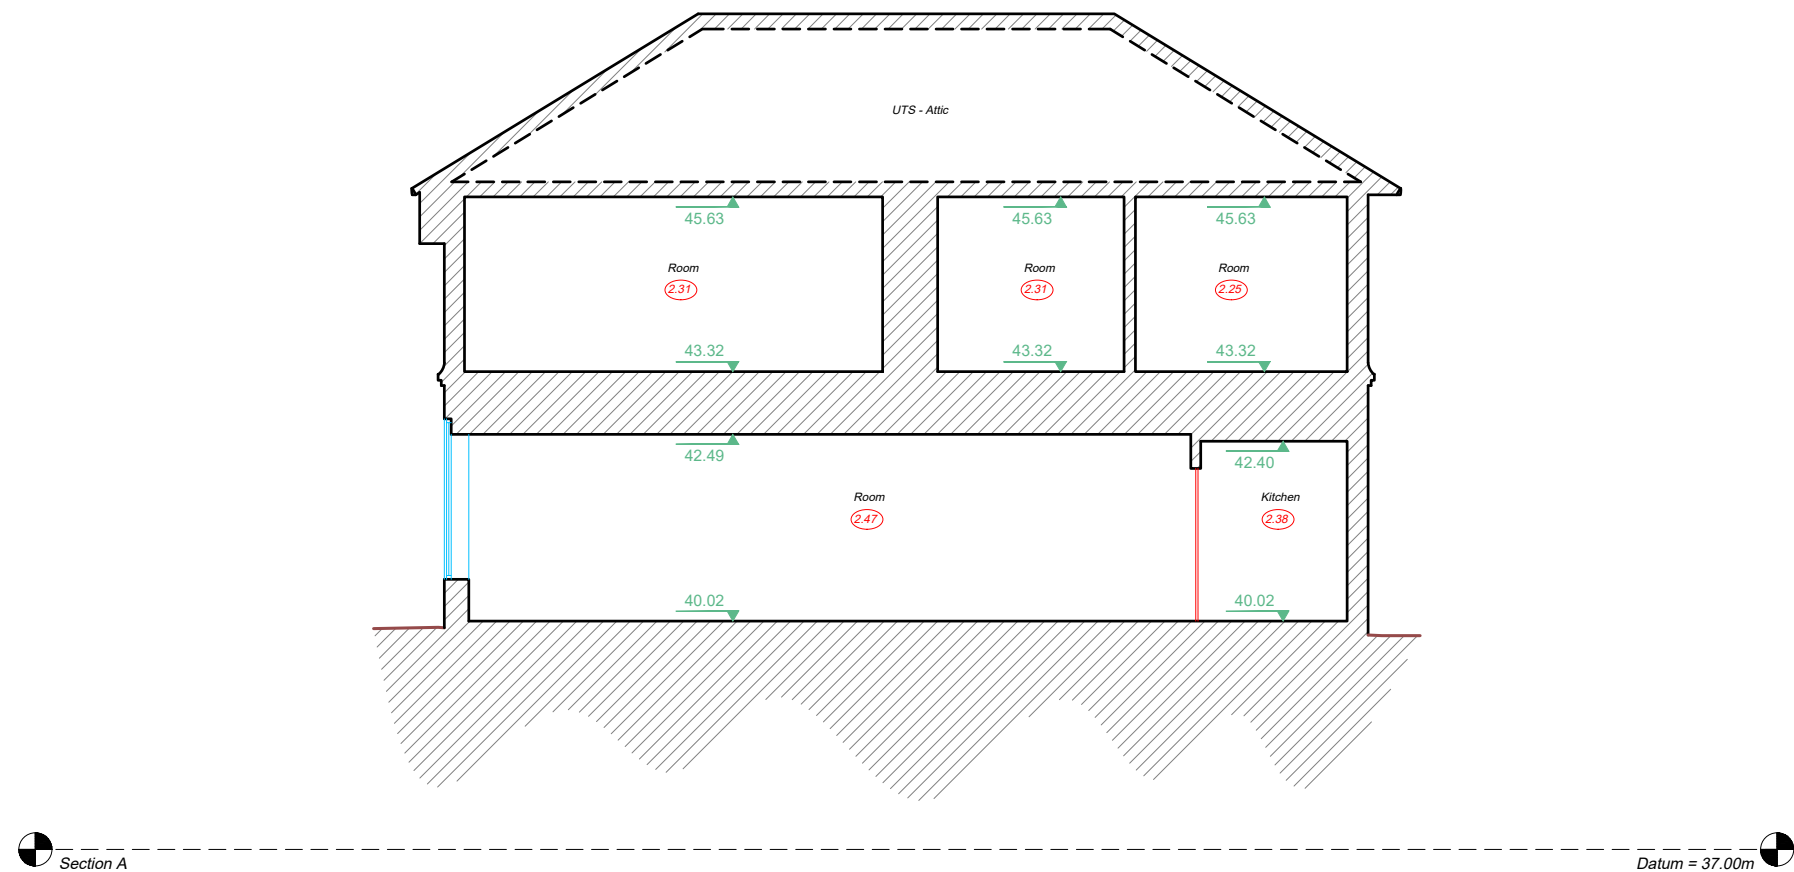


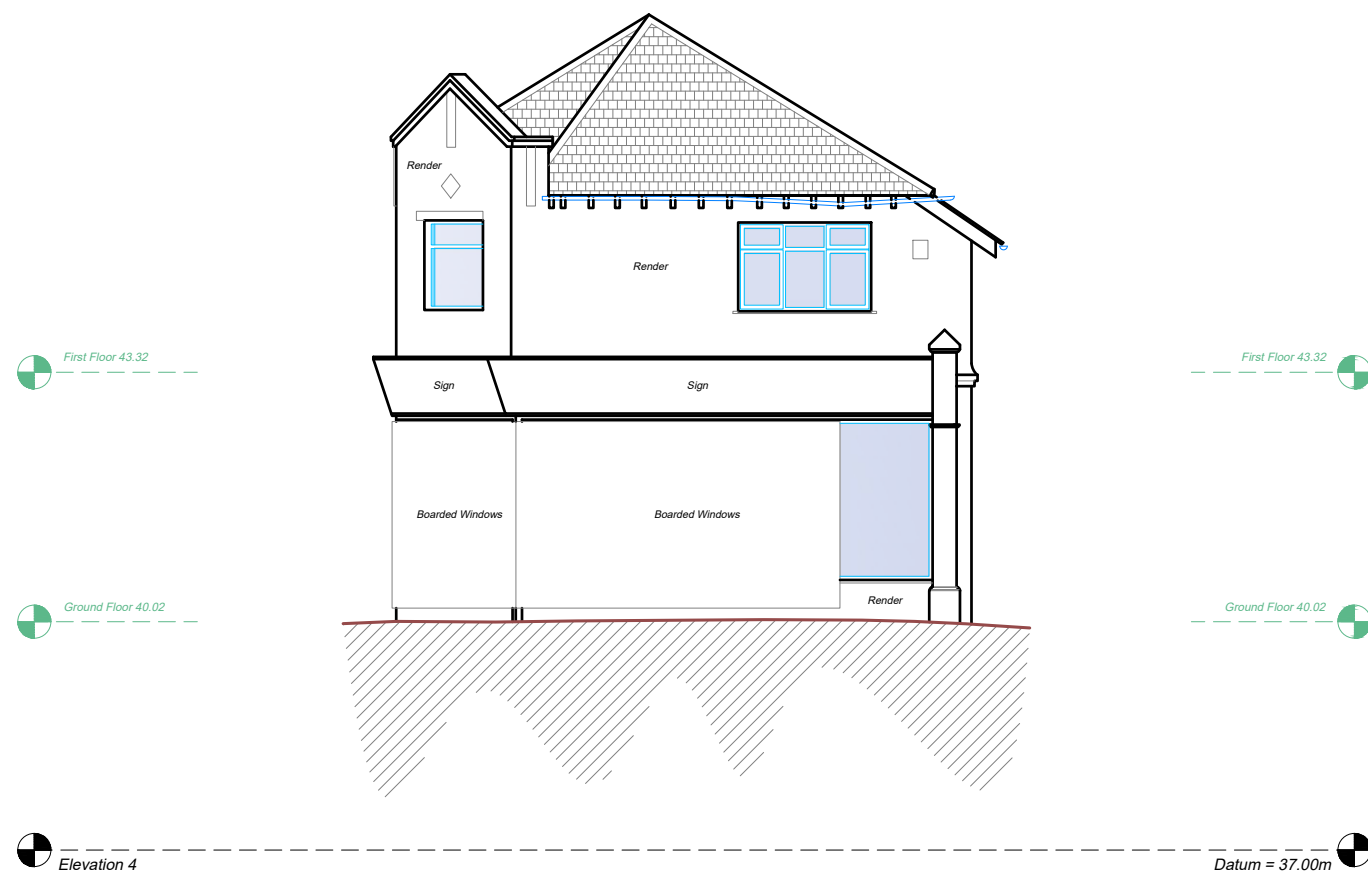

Floor Plan Legend:		Topographic Legend:	
	Window Cill & Head Height		Buildings / Walls
	SH: Sill Height From FFL		Building Canopy / Overhang
	HH: Head Height From FFL		Concrete edge
	Door Height From FFL		Kerb line
	Overhead Detail		Centre Line
	Stairs/Step		Barrier
	Radiator		Hedge
	Ventilation / Overhead		Security Fence
	Access Hatch		Panel Fence
	TV Point		Gate
	13A Power Socket		Overhead Line
	Fused Socket		Tree / Sapling
	Shaver Socket		Tree Canopy Line
	Extractor Fan		Chambers
	Lantern Light		Survey Station & Name
	Down Light		Bench Mark
	Light Dimmer Switch		Temporary Bench Mark
	Light Switch		Cover level
	Fixed Lighting		Invert level
	Fire Alarm Button		Pipe invert (diameter)
	Fire Extinguisher		Gully
	Room Name		Manhole
	Floor Covering		Inspection chamber
	Ceiling Height		Flag Staff
	Internal Floor Level		Gas Marker

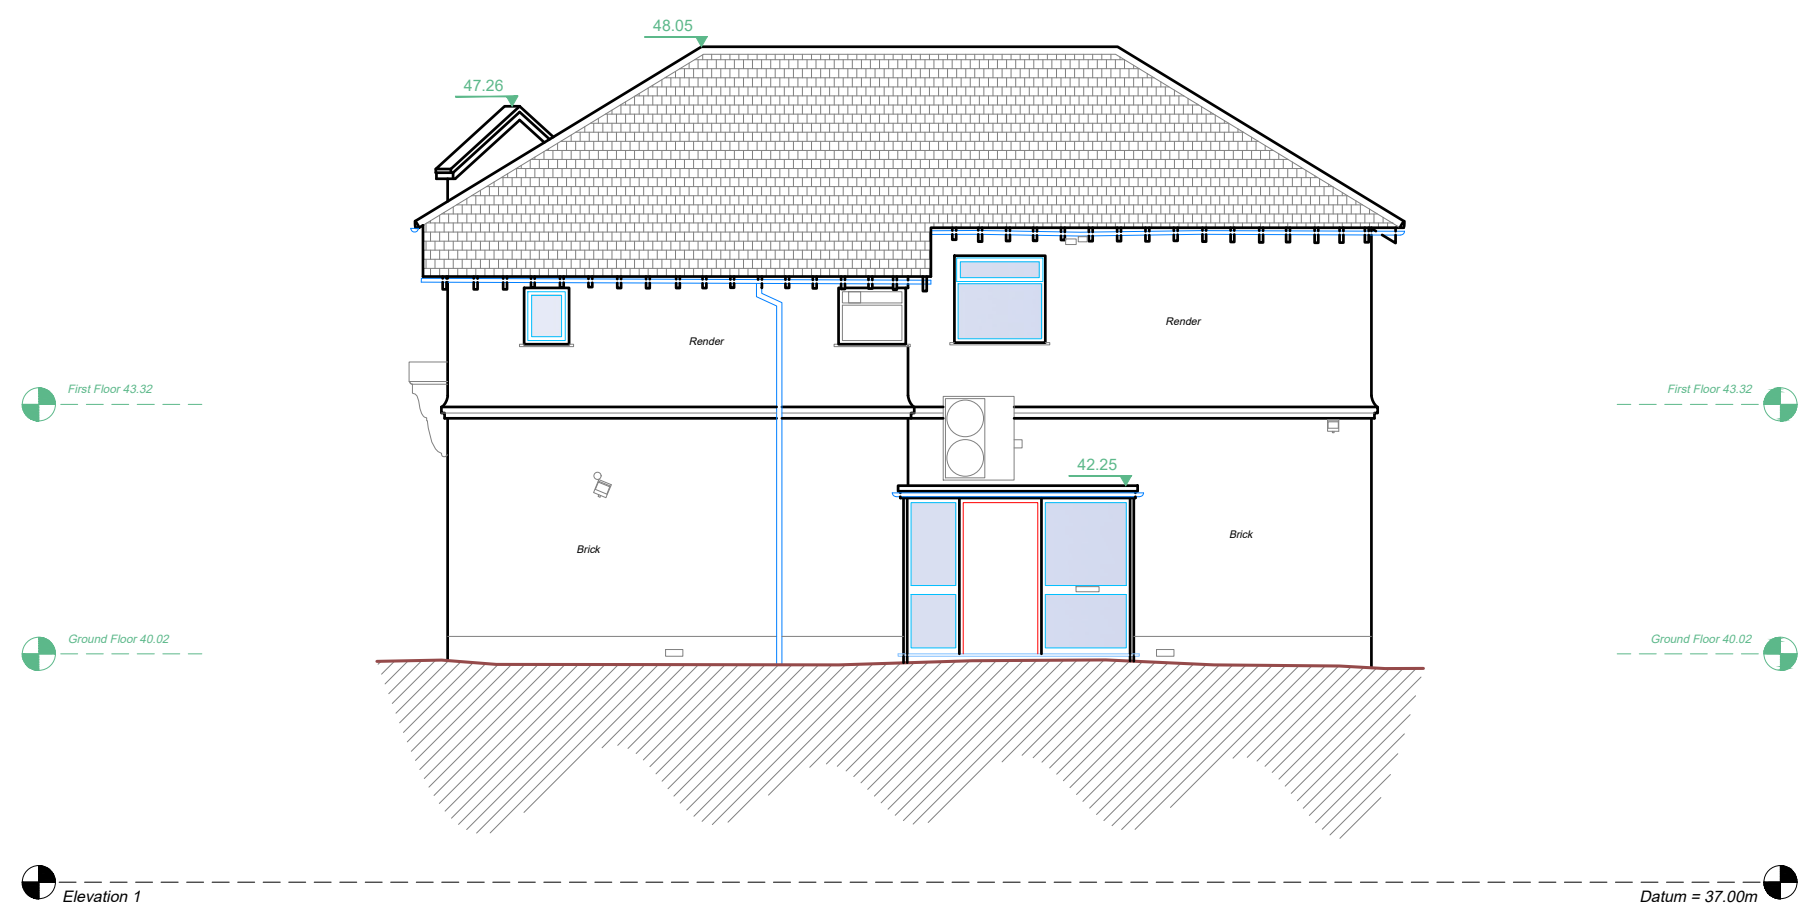

CASTLE SURVEYS LTD

4 KILWARDBY STREET
ASHBY-DE-LA-ZOUCH

LEICESTERSHIRE
LE65 2FQ

WWW.CASTLESURVEYS.CO.UK

CASTLE SURVEYS LTD

01530 569338
020 3728 2884
0161 549 0206

CLIENT:

Cordage

SITE DETAILS:

103 Bournemouth Road,
Southampton, SO53 3AE

TITLE: Elevations & Sections

DRAWING NO.: 22572-22-03

REV: -

SCALE: 1: 100

DATE: 29-09-22

DRAWN: RT

CHECKED: JA

LEVEL DATUM: OSGB36(15)

Paper Size - A1

Comments:

This plan should only be used for its original purpose. Castle Surveys Ltd does not accept any responsibility for this plan if supplied to any other party, other than the original client.

All dimensions and levels should be checked on site prior to design and construction.

Drainage information (where applicable) has been visually inspected from the surface and therefore should be treated as approximate only. Some services may have been omitted due to parked vehicles or due to the site being overgrown with vegetation.

Tree information (where applicable) has been surveyed from ground level and therefore should be treated as approximate only. Advise that a tree survey should be carried out.

Roof linework (where applicable) is indicative only.

DO NOT SCALE

Copyright Castle Surveys Ltd 2020

