




PROPOSED SITE PLAN

0 5 10 15 20
SCALE 1:100

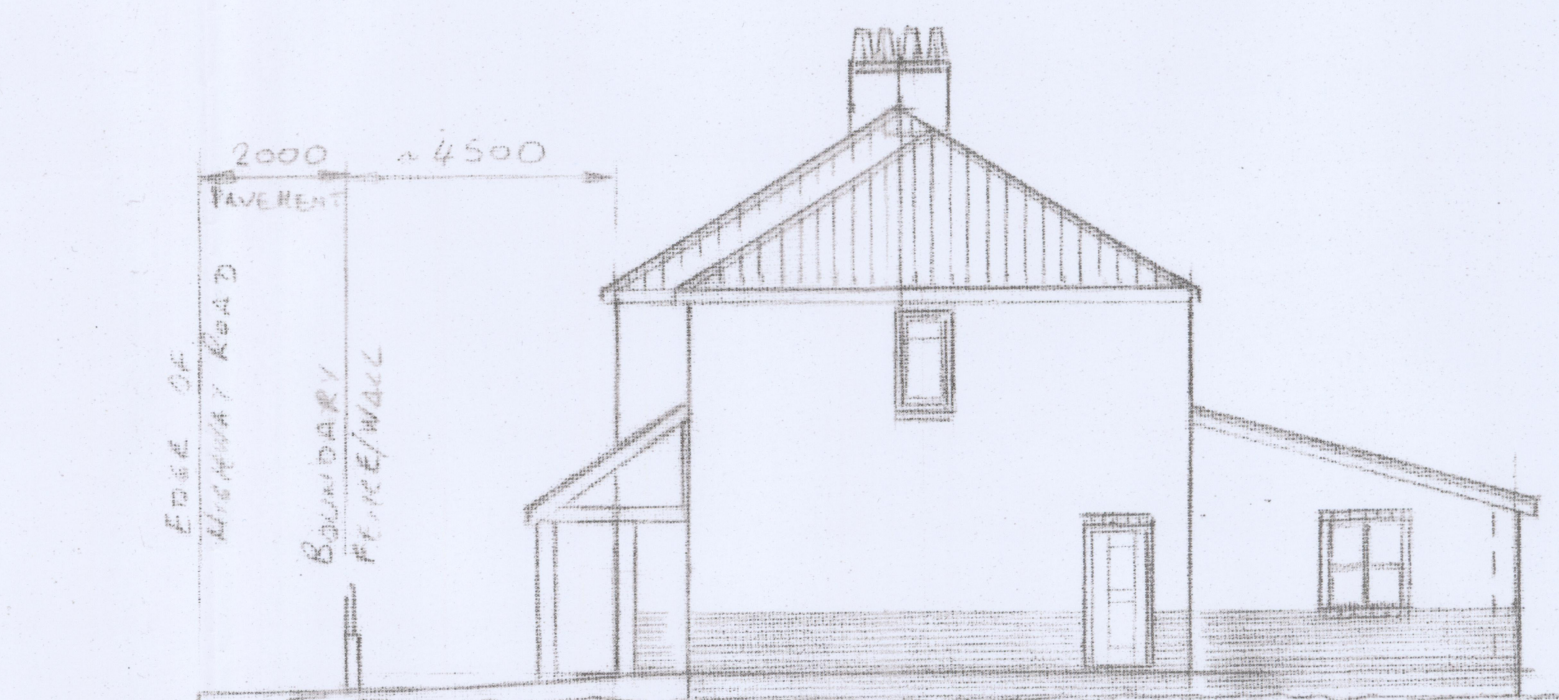


PROPOSED SIDE ELEVATION




EXISTING & PROPOSED FRONT ELEVATION




EXISTING & PROPOSED REAR ELEVATION

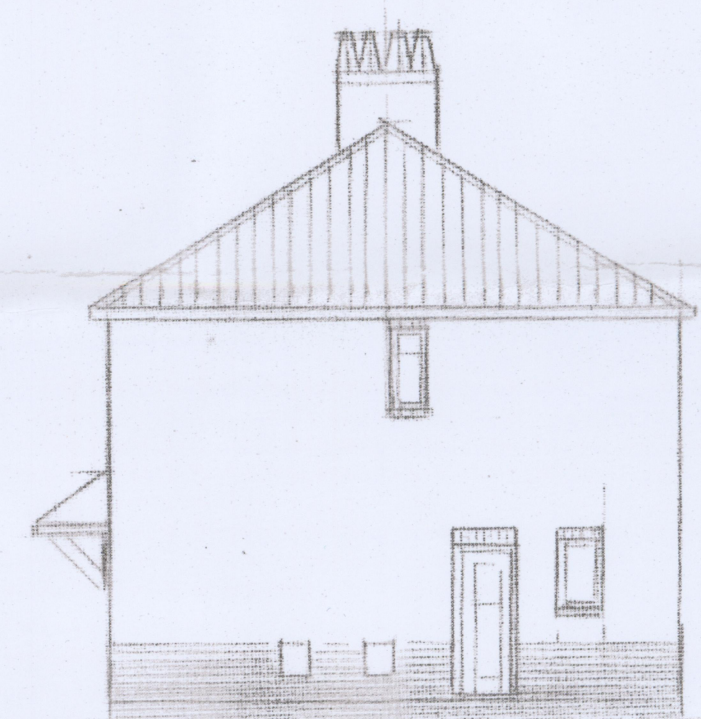


EXISTING SIDE ELEVATION

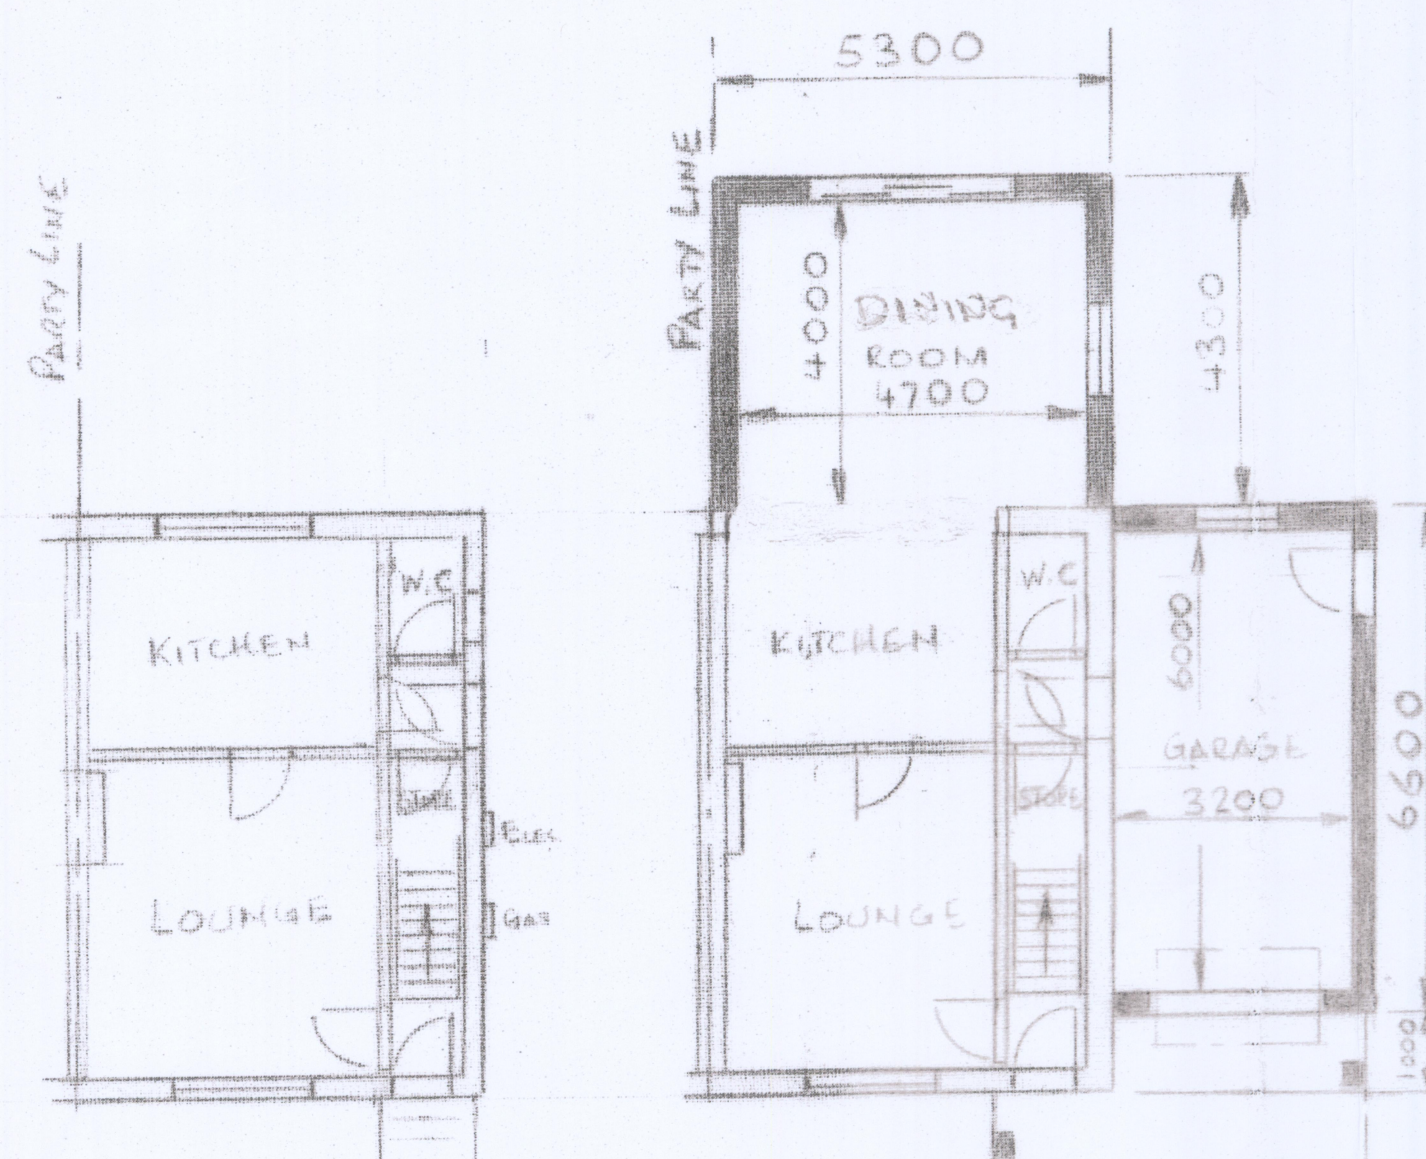

EXISTING & PROPOSED GROUND FLOOR PLAN

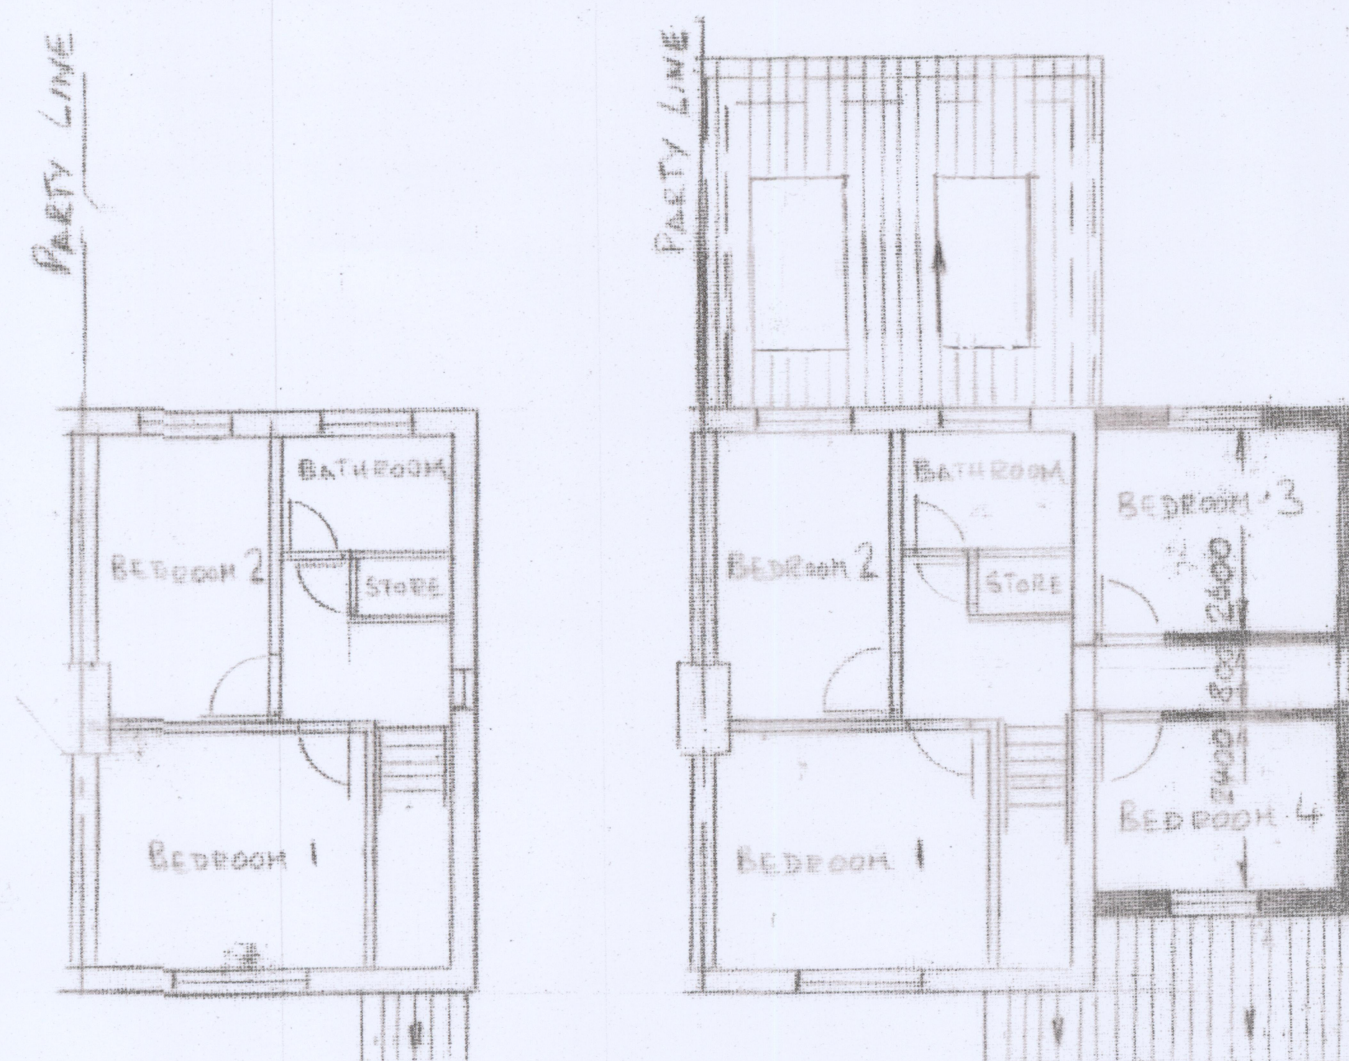

EXISTING & PROPOSED FIRST FLOOR PLAN

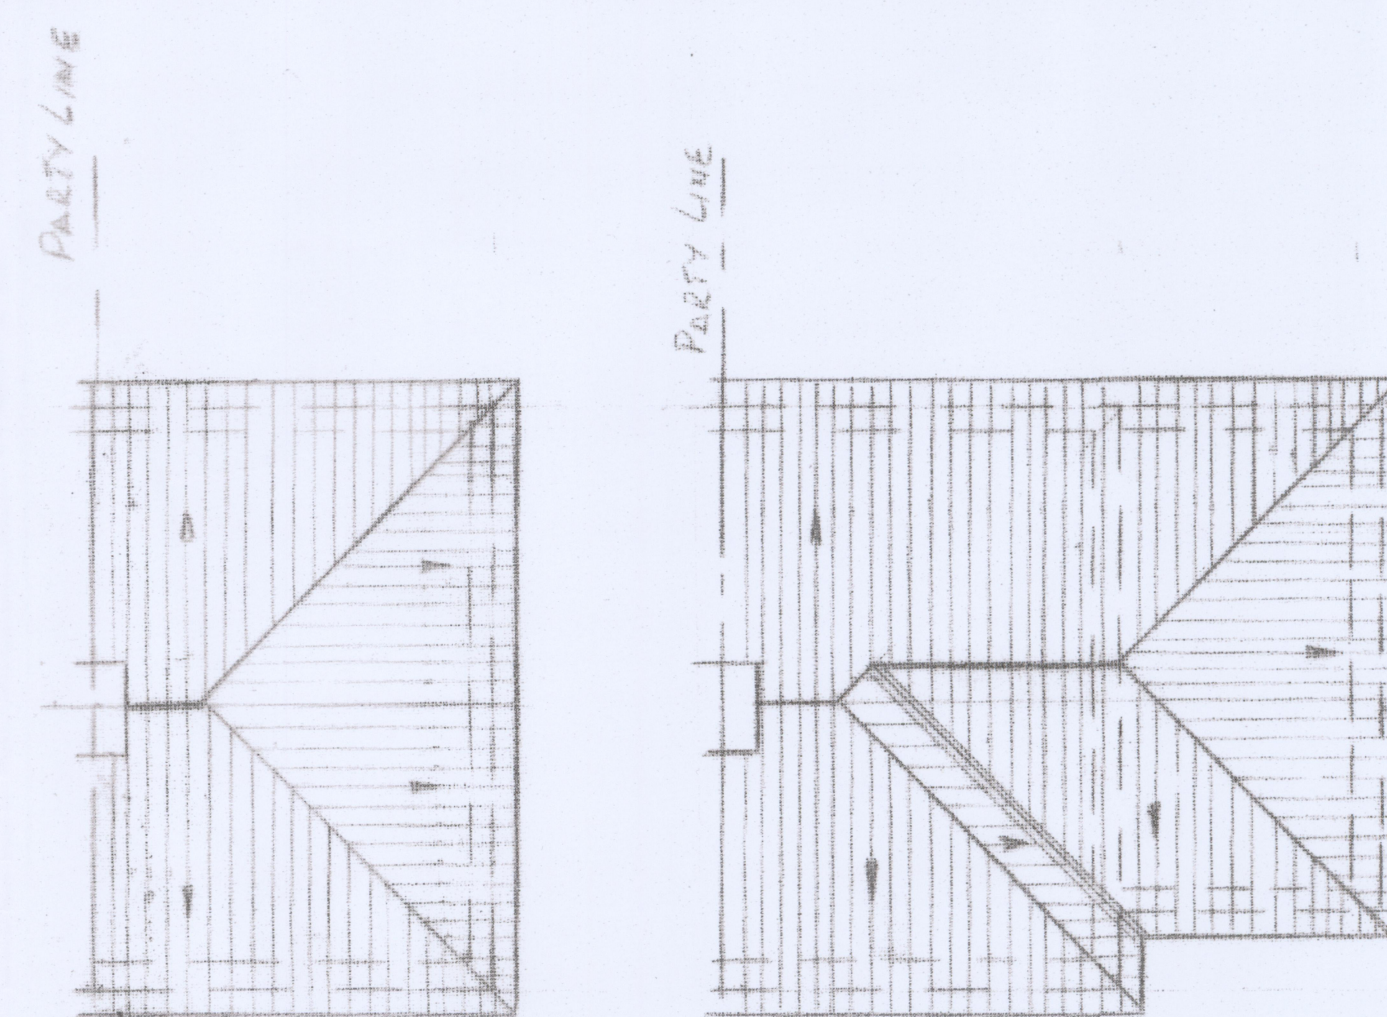

EXISTING & PROPOSED ROOF PLAN

NOTES

- ALL DESIGN MATERIALS & WORKMANSHIP TO BE IN ACCORDANCE WITH LATEST BUILDING REGULATIONS & ALL BS CODES, & PRACTICES & MANUFACTURERS RECOMMENDATIONS
- EXTERNAL LEAFS TO MATCH THE EXISTING HOUSE
- ROOF PITCH & COVER TO MATCH EXISTING MAIN ROOF
- WINDOWS & DOORS IN WHITE UPVC
- RAINWATER GUTTERS, & DOWNSPOUTS IN BLACK UPVC

1 HUNT AVENUE, NETLEY ABBEY, SOUTHAMPTON, SO31 5BD



LOCATION PLAN 1:1250



SITE PLAN 1:200

18-10-22	ISSUED FOR PLANNING APPLICATION	01
DATE	REVISION	ISSUE
OWNER & APPLICANTS OF PROPERTY		
S&E PROWSE, No 1, HUNT AVENUE, NETLEY ABBEY, SOUTHAMPTON		
SO31 5BD		
DRAWN	DATE	SCALE
DLTUCKER	12-10-2022	1:100 U.O.S
PLANNING APPLICATION		
SIDE & REAR EXTENSION		
YEAR	MONTH	CODE
2022	OCT	PLAN
No	001	ISSUE
		01