



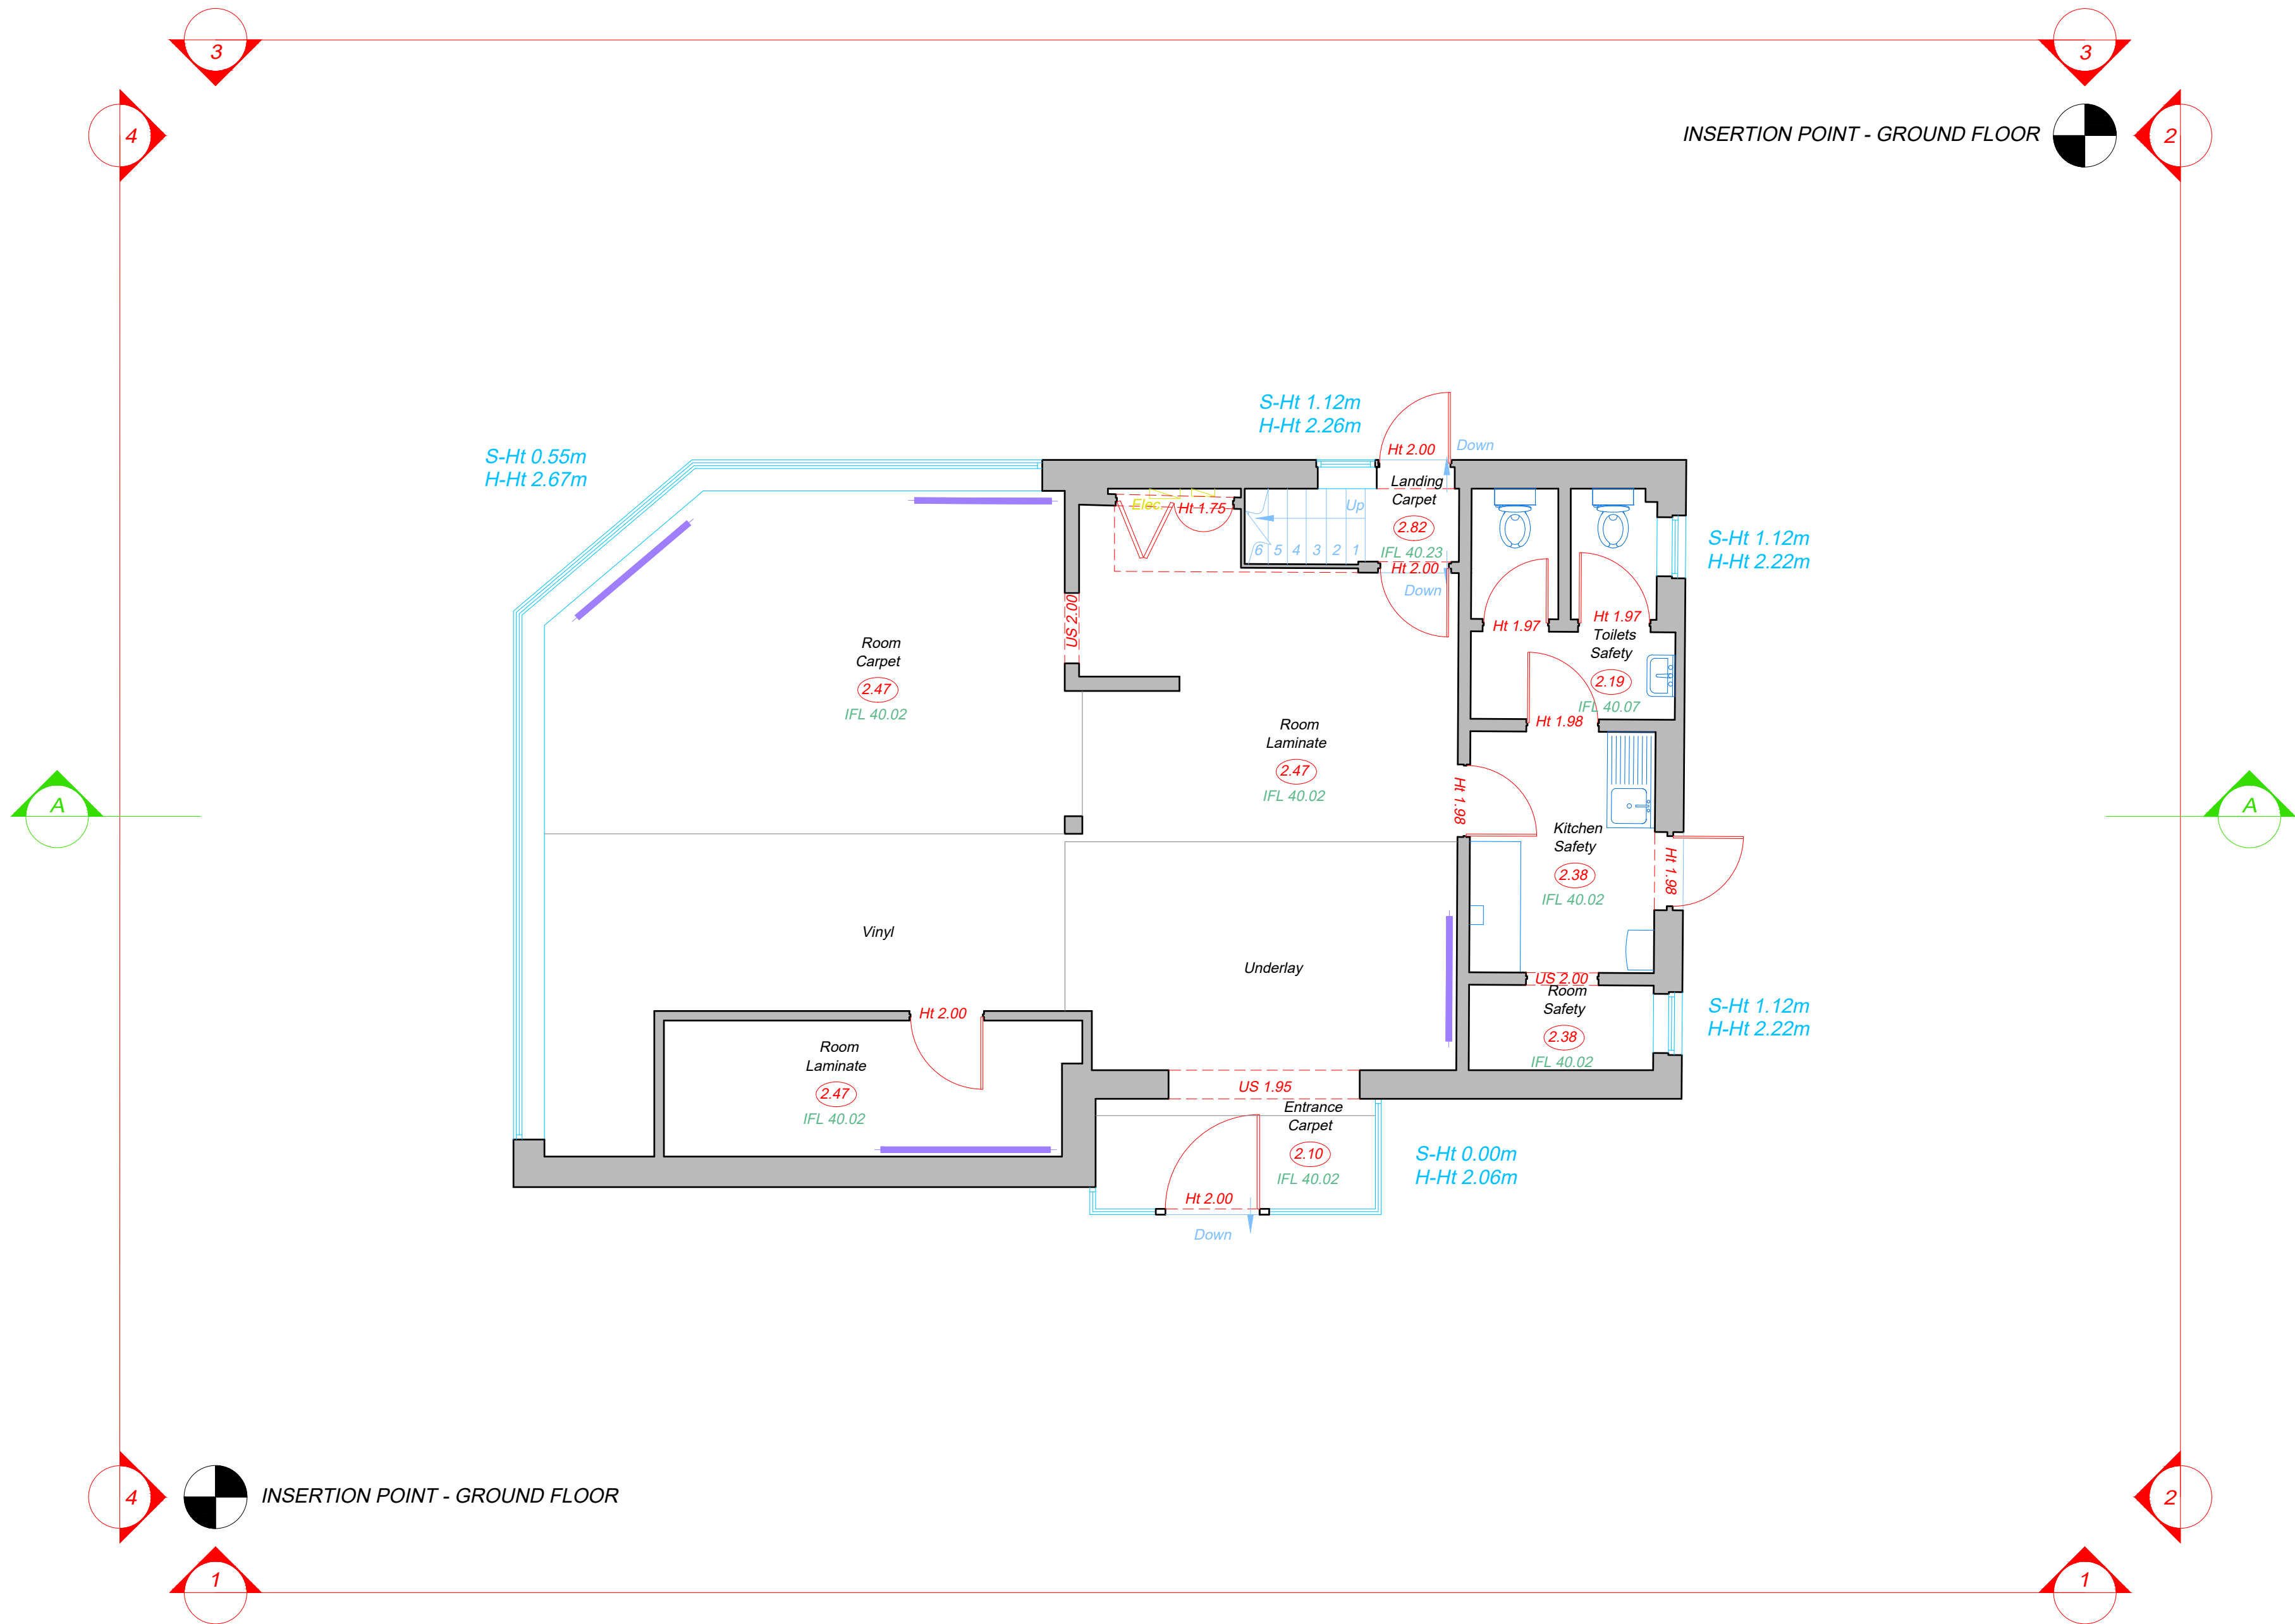

Floor Plan Legend:		Topographic Legend:	
	Window Cill & Head Height		Buildings / Walls
	SH: Still Height From FFL		Building Canopy / Overhang
	HH: Head Height From FFL		Concrete edge
	Door Height From FFL		Kerb line
	Overhead Detail		Centre Line
	Stairs/Step		Barrier
	Radiator		Hedge
	Ventilation / Overhead		Security Fence
	Access Hatch		Panel Fence
	TV Point		Gate
	Phone Point		Overhead Line
	13A Power Socket		Tree / Sapling
	Fused Socket		Tree Canopy Line
	Shaver Socket		Chambers
	Extractor Fan		Survey Station & Name
	Lantern Light		Bench Mark
	Down Light		Temporary Bench Mark
	Light Dimmer Switch		Cover level
	Light Switch		Invert level
	Fixed Lighting		Pipe invert (diameter)
	Fire Alarm Button		Gully
	Fire Extinguisher		Manhole
	Room Name		Inspection chamber
	Floor Covering		Flag Staff
	Ceiling Height		Gas Marker
	Internal Floor Level		Electric Post
			Telephone Post
			Pipe Invert
			Roading Post
			BT Cover
			Cover Unknown
			Traffic Light
			Fire Hydrant
			Gas Cover
			Bus Stop
			Stop Valve
			Ty Cover
			Gas Valve
			Flag

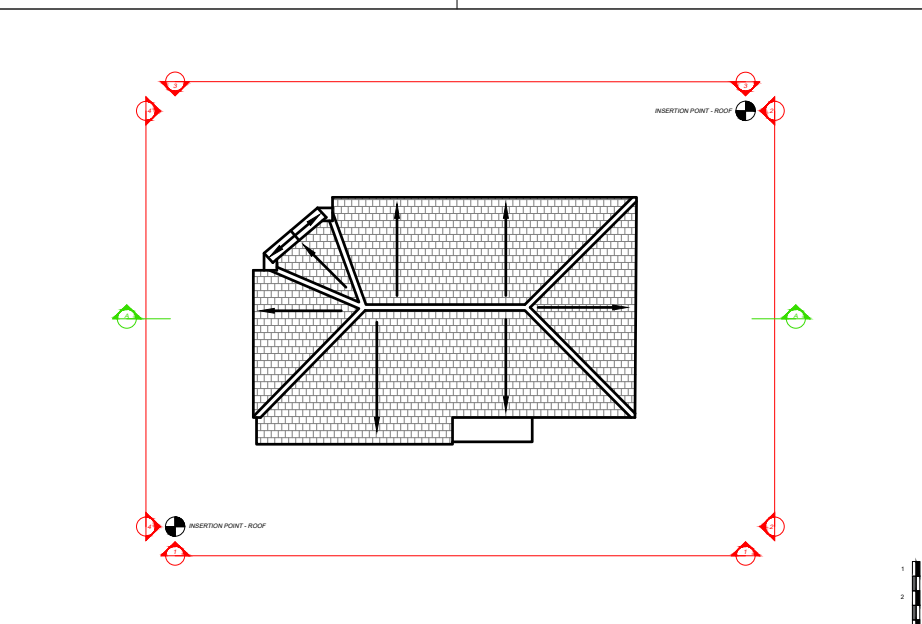

THE SURVEY ASSOCIATION

CASTLE SURVEYS LTD

4 KILWARDY STREET
ASHBY-DE-LA-ZOUCH
LEICESTERSHIRE
LE65 2FQ

WWW.CASTLESURVEYS.CO.UK

MIDLANDS: 01530 569338
LONDON: 020 3728 2884
MANCHESTER: 0161 549 0206

LAND
BUILDING
3D LASER SCANNING
BIM
SITE ENGINEERING & SETTING OUT
UTILITY
TRANSMISSION SURVEYS & REPORTS
QUALITY ASSURANCE SURVEYS & REPORTS

CLIENT: **Cordage**

SITE DETAILS:
**103 Bournemouth Road,
Southampton, SO53 3AE**

TITLE: **Floor Plans**

DRAWING NO.: **22572-22-02** REV: **-**

SCALE: **1: 50** DATE: **29-09-22**

DRAWN: **RT** CHECKED: **JA**

LEVEL DATUM: **OSGB36(15)** Paper Size - **A1**

Comments:
This plan should only be used for its original purpose. Castle Surveys Ltd does not accept any responsibility for this plan if supplied to any other party, other than the original client.
All dimensions and levels should be checked on site prior to design and construction.
Drainage information (where applicable) has been visually inspected from the surface and therefore should be treated as approximate only. Some services may have been omitted due to parked vehicles or due to the site being overgrown with vegetation.
Tree information (where applicable) has been surveyed from ground level and therefore should be treated as approximate only. Advise that a tree survey should be carried out.
Roof line work (where applicable) is indicative only.
DO NOT SCALE
Copyright Castle Surveys Ltd 2020

