
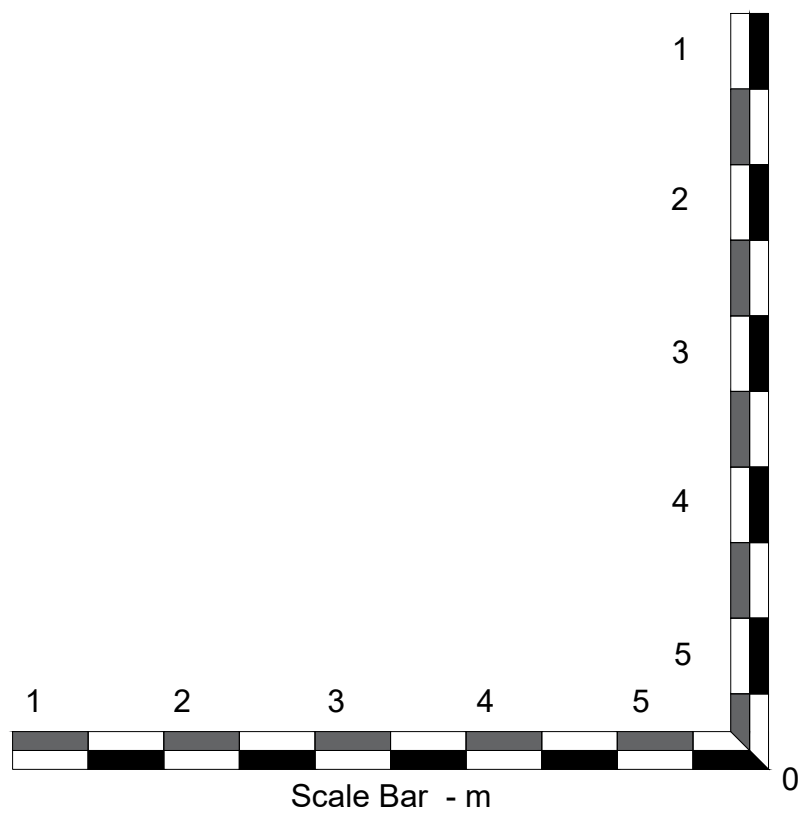


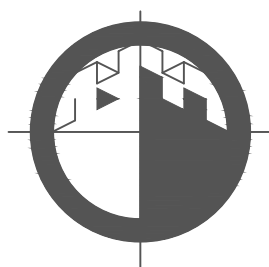

 THE SURVEY ASSOCIATION			
 CASTLE SURVEYS LTD		CASTLE SURVEYS LTD 4 KILWARDBY STREET ASHBY-DE-LA-ZOUCH LEICESTERSHIRE LE65 2FQ WWW.CASTLESURVEYS.CO.UK MIDLANDS: 01530 569338 LONDON: 020 3728 2884 MANCHESTER: 0161 549 0206	
CLIENT: Cordage			
SITE DETAILS: 103 Bournemouth Road, Southampton, SO53 3AE			
TITLE: Floor Plans			
DRAWING NO.: 22572-22-02		REV: -	
SCALE: 1: 50		DATE: 29-09-22	
DRAWN: RT		CHECKED: JA	
LEVEL DATUM: OSGB36(15)		Paper Size - A1	
Comments: This plan should only be used for its original purpose. Castle Surveys Ltd do not accept any responsibility for this plan if supplied to any other party, other than the original client. All dimensions and levels should be check on site prior to design and construction. Drainage information (where applicable) has been visually inspected from the surface and therefore should be treated as approximate only. Some services may have been omitted due to parked vehicles or due to the site being overgrown with vegetation. Tree information (where applicable) has been surveyed from ground level and therefore should be treated as approximate only. Advise that a tree survey should be carried out. Roof line work (where applicable) is indicative only.			
DO NOT SCALE ©Copyright Castle Surveys Ltd 2020			