
 


Figured dimensions to be followed in preference to those scaled from drawing.
All dimensions to be verified on site by the contractors and such dimensions to be their responsibility.
Drawing omissions and errors to be reported immediately to the designer.

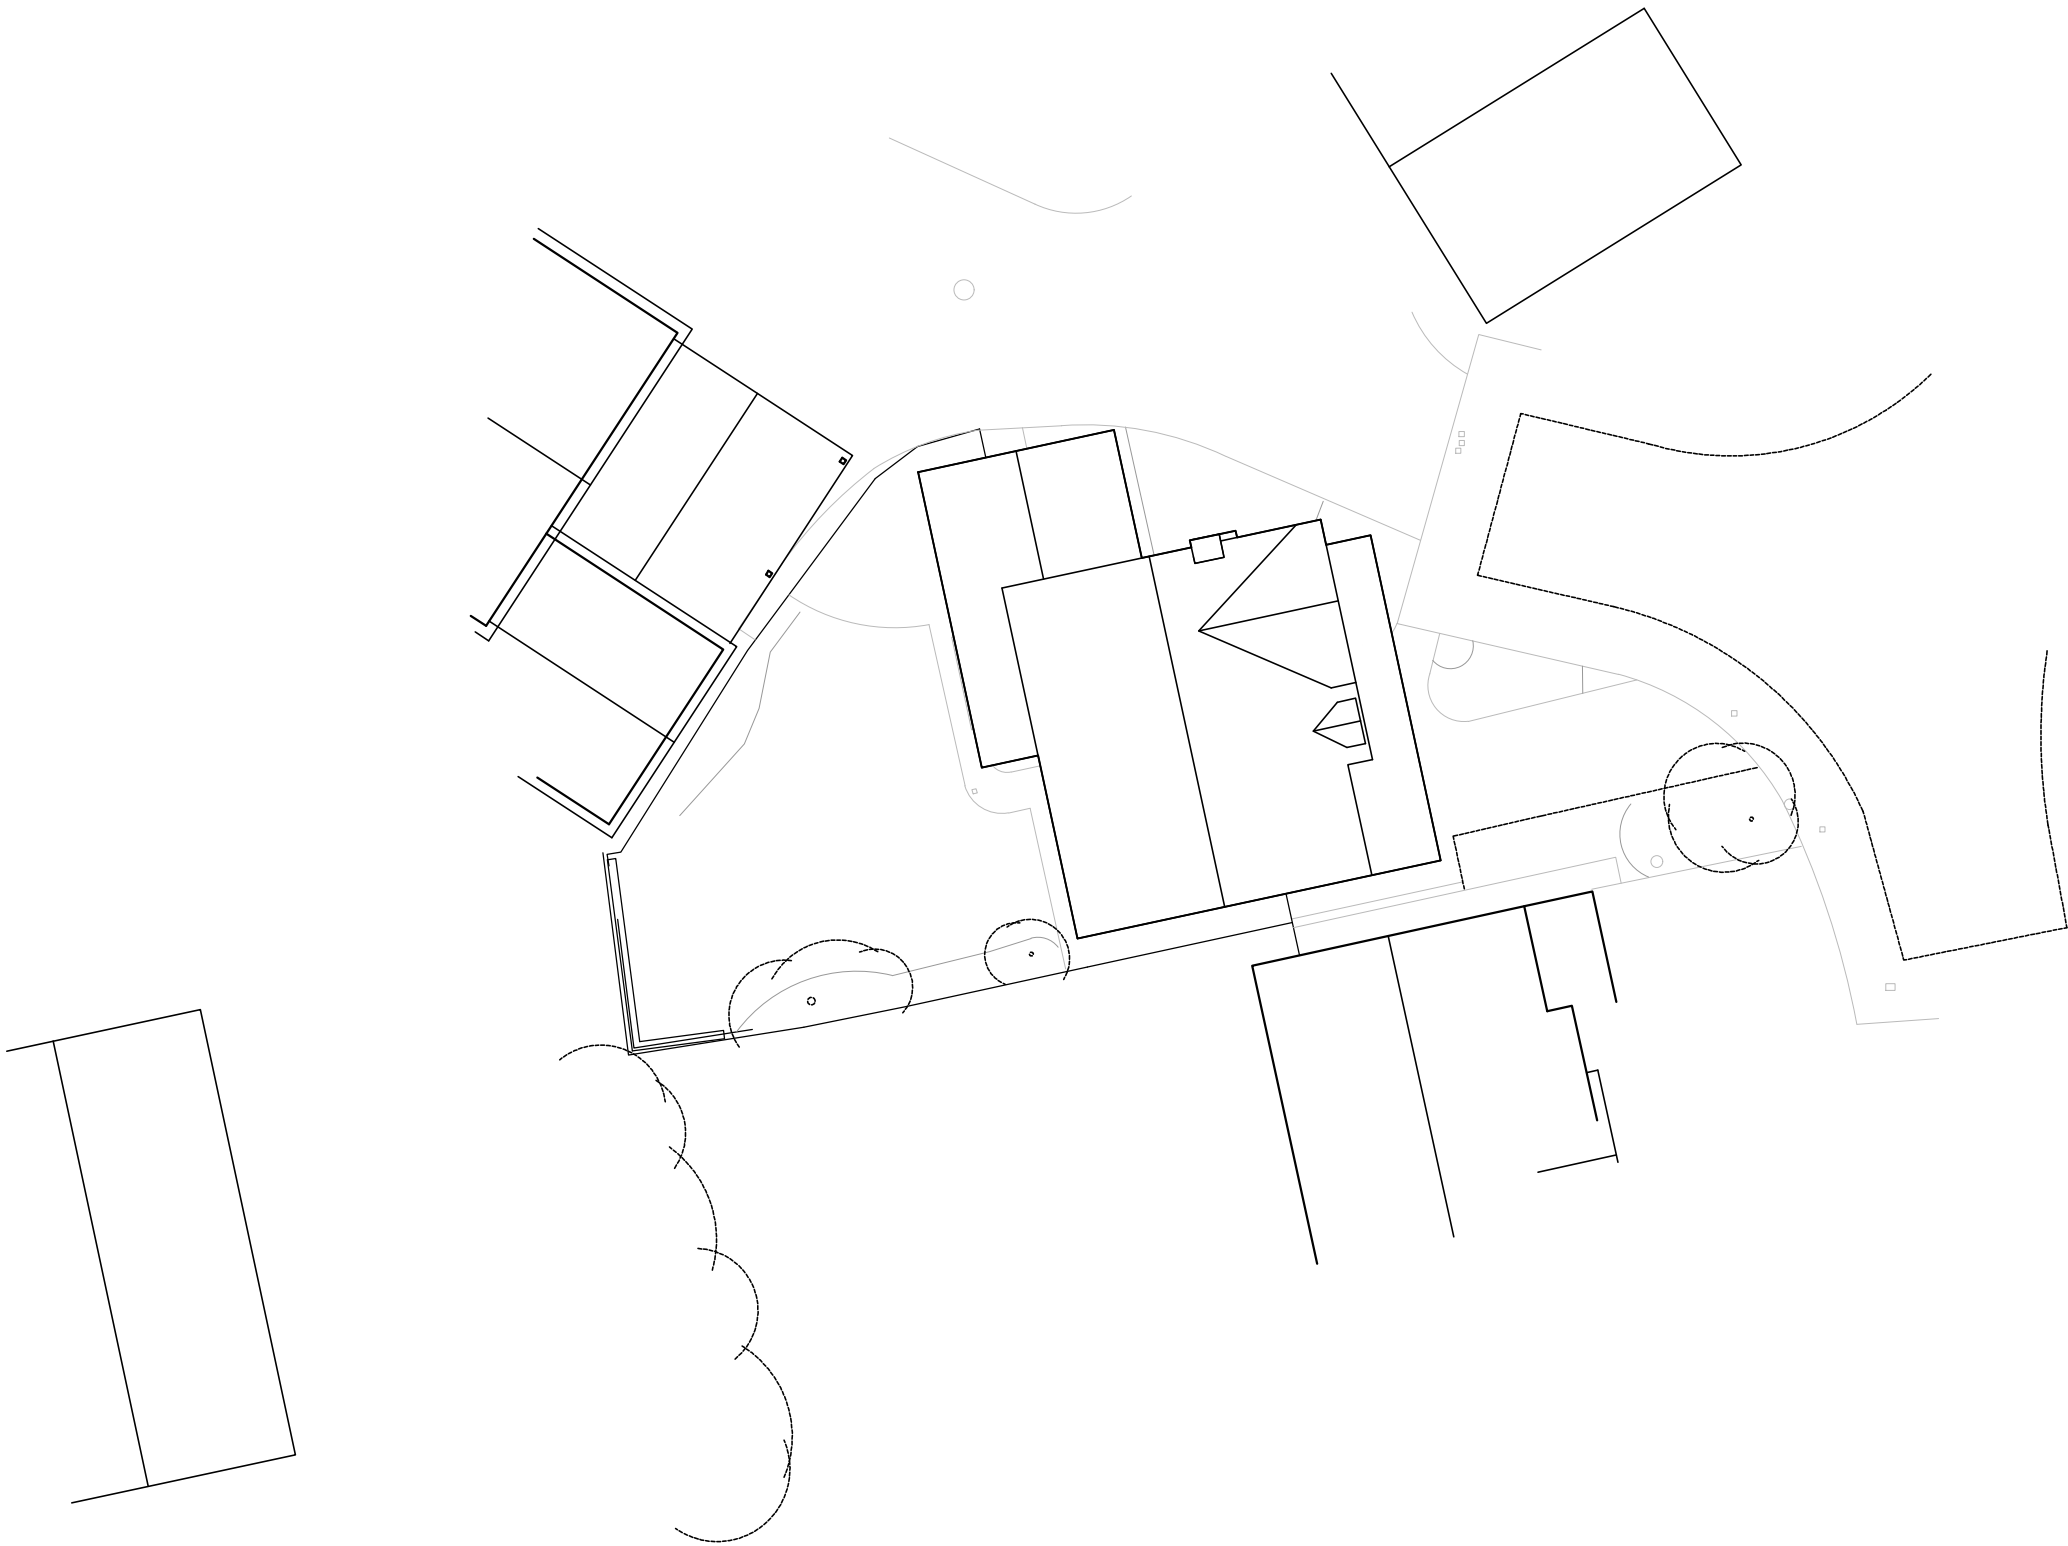

P01 05.11.22
Rev Date

Issued for Planning
Description


DESIGN STUDIO

E: martin@enzo-ds.co.uk W: www.enzo-ds.co.uk T: 07788800350
© Enzo Design Studio Limited 2022 Company Reg No.11875766

Client: Mr D & Mrs L Griffiths			
Project: 6 Luxton Close, Botley, SO30 2LA			
Drawing: Site Plan Roof Plan		Existing / Proposed: Existing Status: PLANNING	
Project: 2104	Drawn/Checked: MA / --	Scale: 1:200	Month: 11
Drawing revision: [1EXG] 002_P01		Size: A3	Year: 2022