
 


Figured dimensions to be followed in preference to those scaled from drawing.
All dimensions to be verified on site by the contractors and such dimensions to be their responsibility.
Drawing omissions and errors to be reported immediately to the designer.

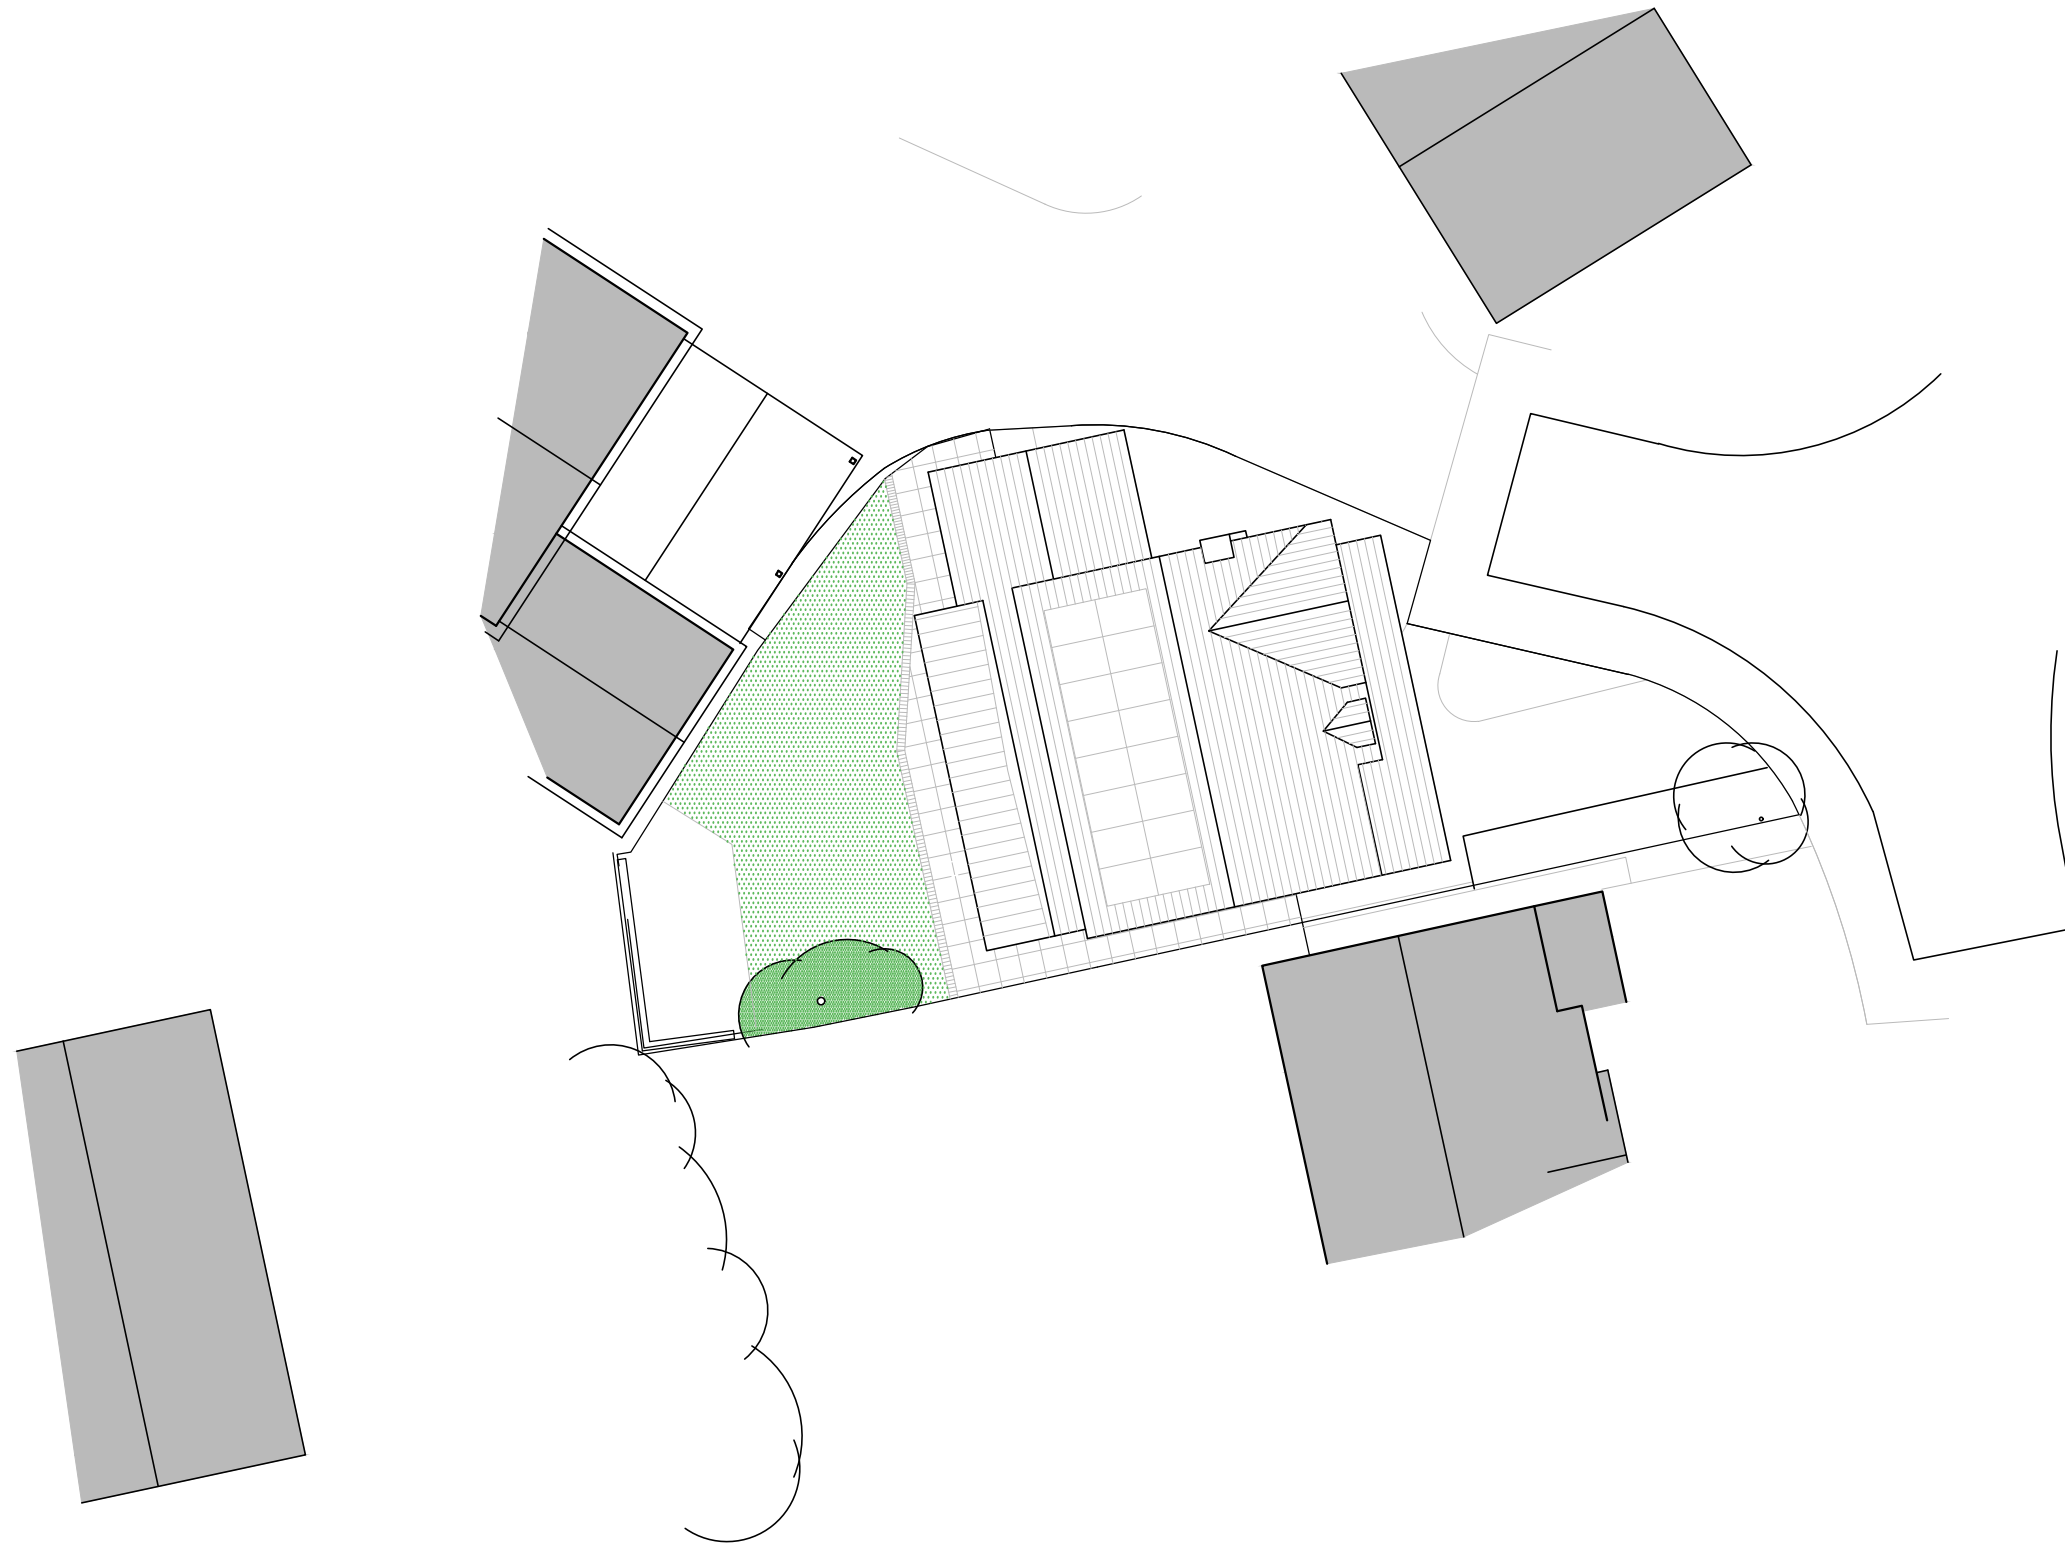

P01 05.11.22 Issued for Planning
Rev Date Description

ENZO
DESIGN STUDIO

E: martin@enzo-ds.co.uk W: www.enzo-ds.co.uk T: 07788800350
© Enzo Design Studio Limited 2022 Company Reg No.11875766

Client: Mr D & Mrs L Griffiths			
Project: 6 Luxton Close, Botley, SO30 2LA			
Drawing: Site Plan Roof Plan		Existing / Proposed: Proposed	
		Status: PLANNING	
Project: 2104	Drawn/Checked: MA / --	Scale: 1:200	Month: 11
Drawing revision: [3PLN] 101_P01	Size: A3	Year: 2022	