




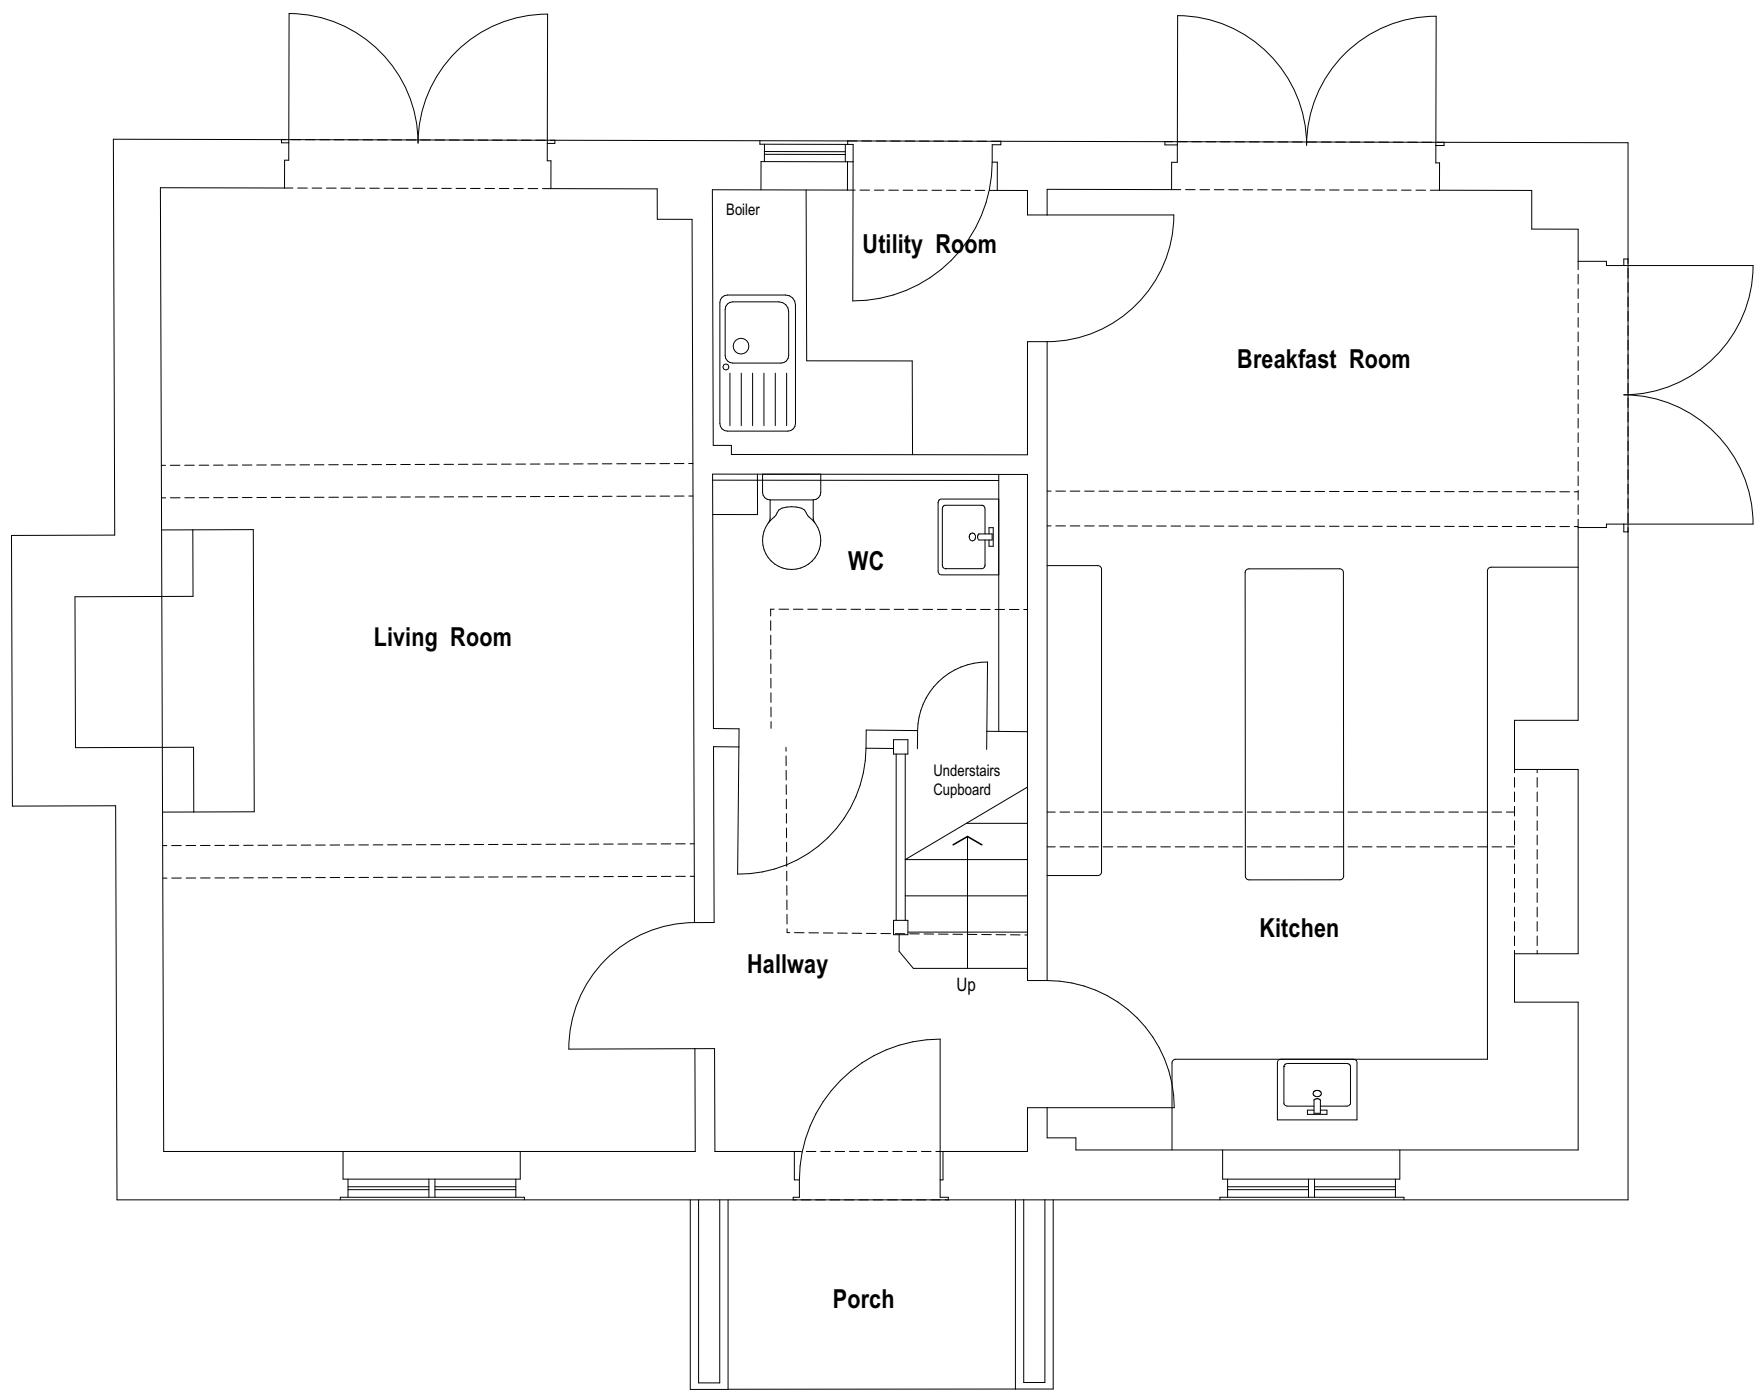


GROUND FLOOR

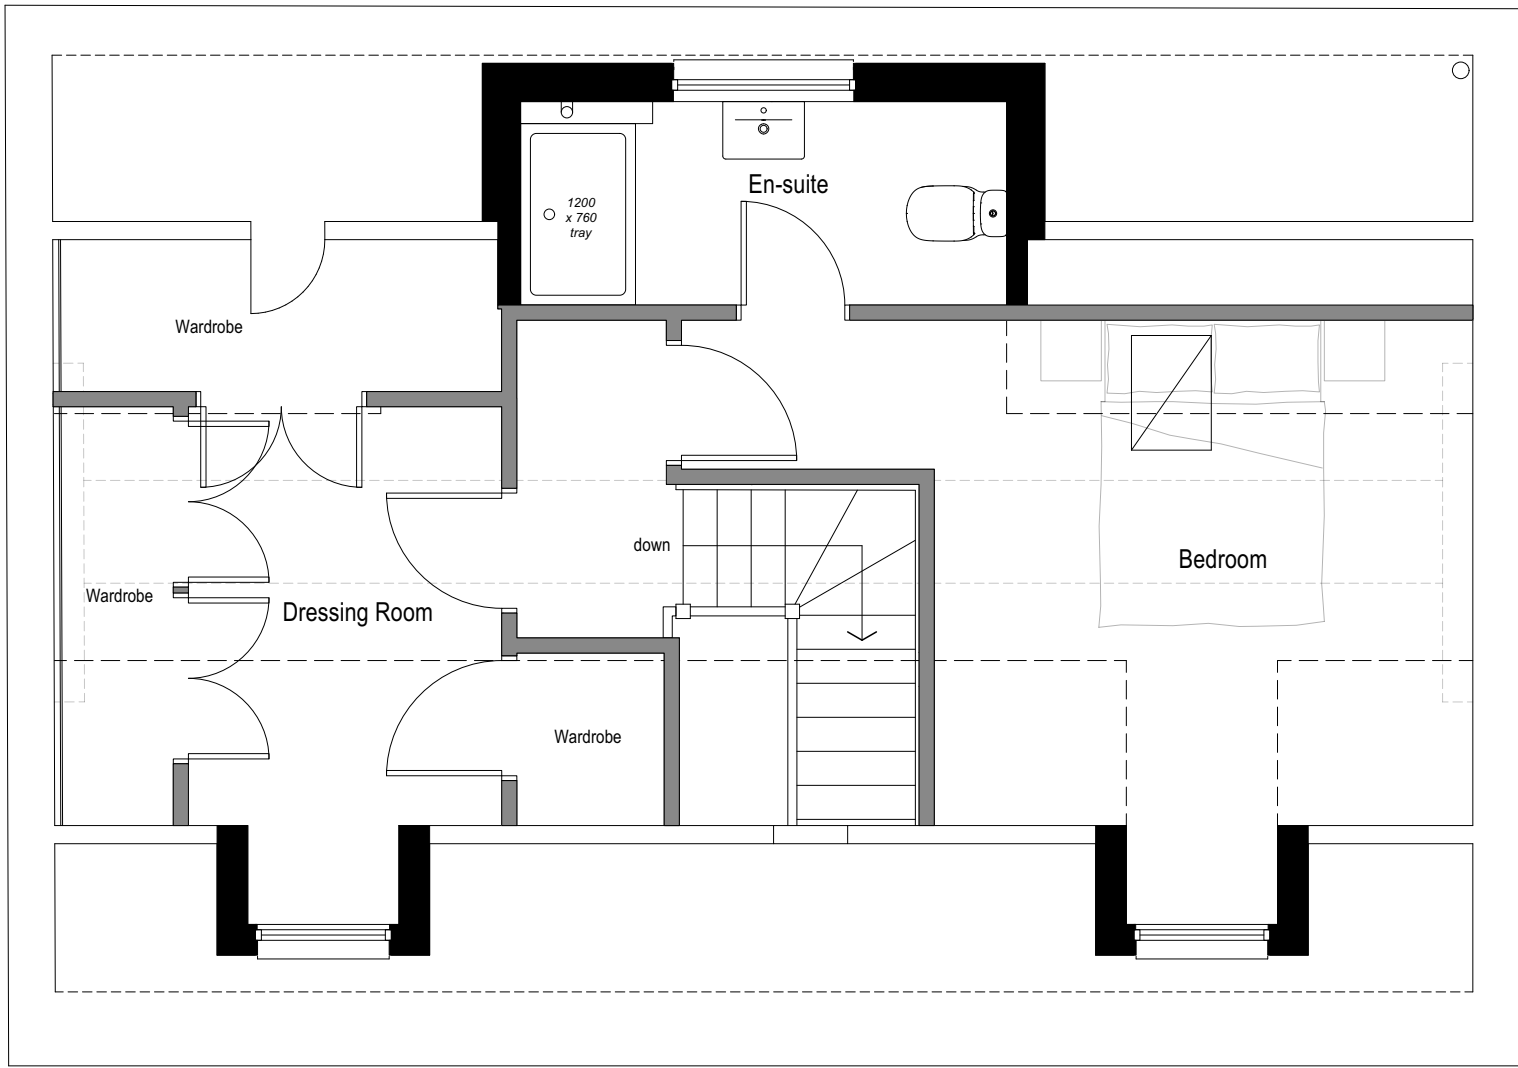


SECOND FLOOR

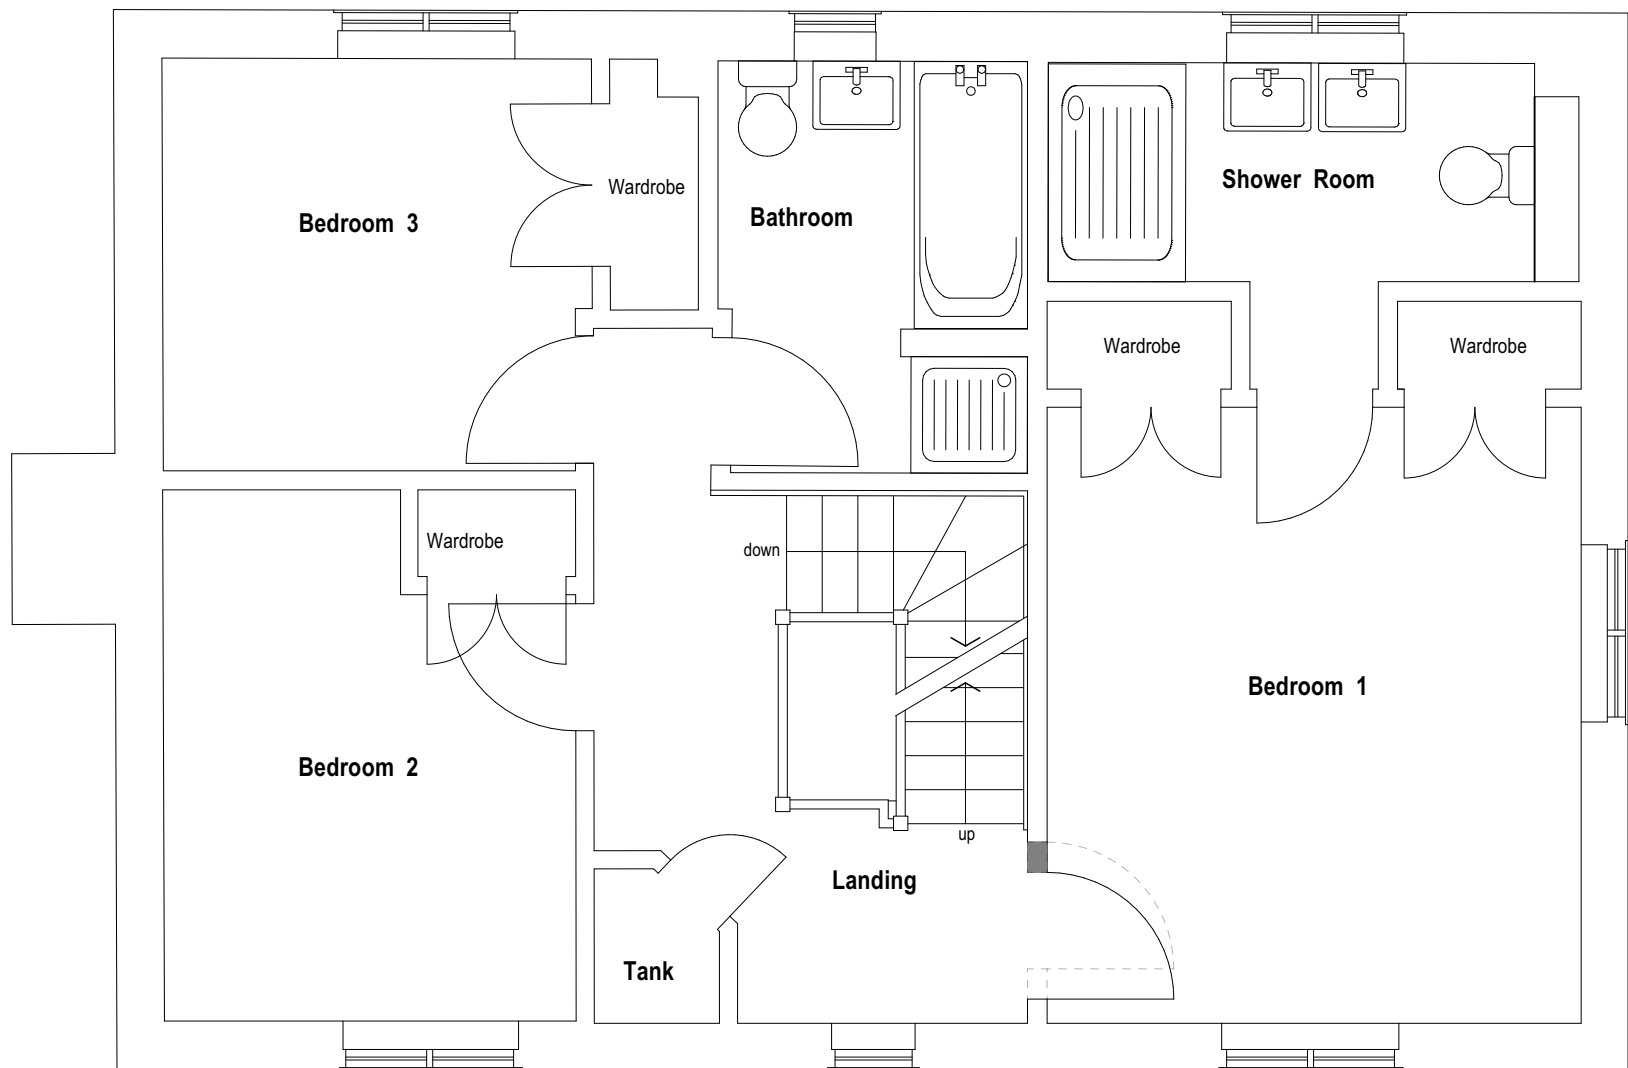

FIRST FLOOR

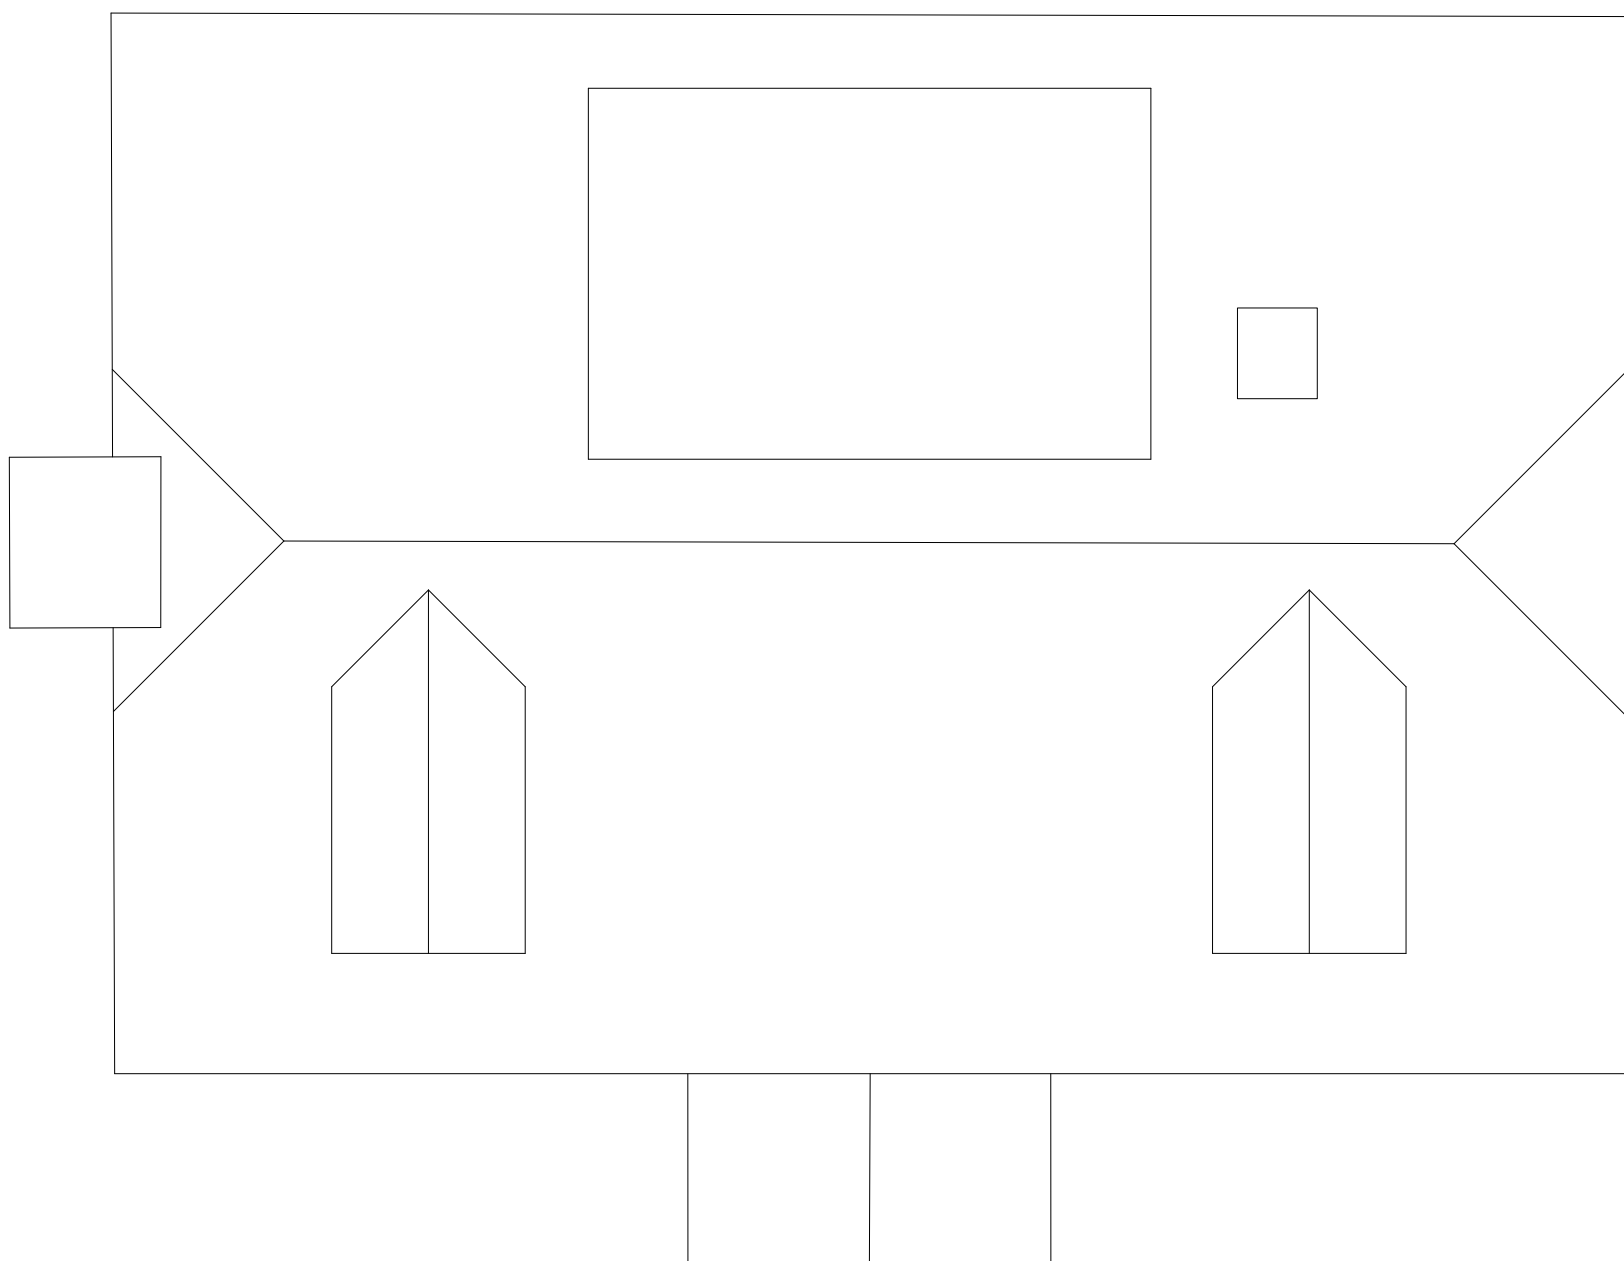

ROOF PLAN

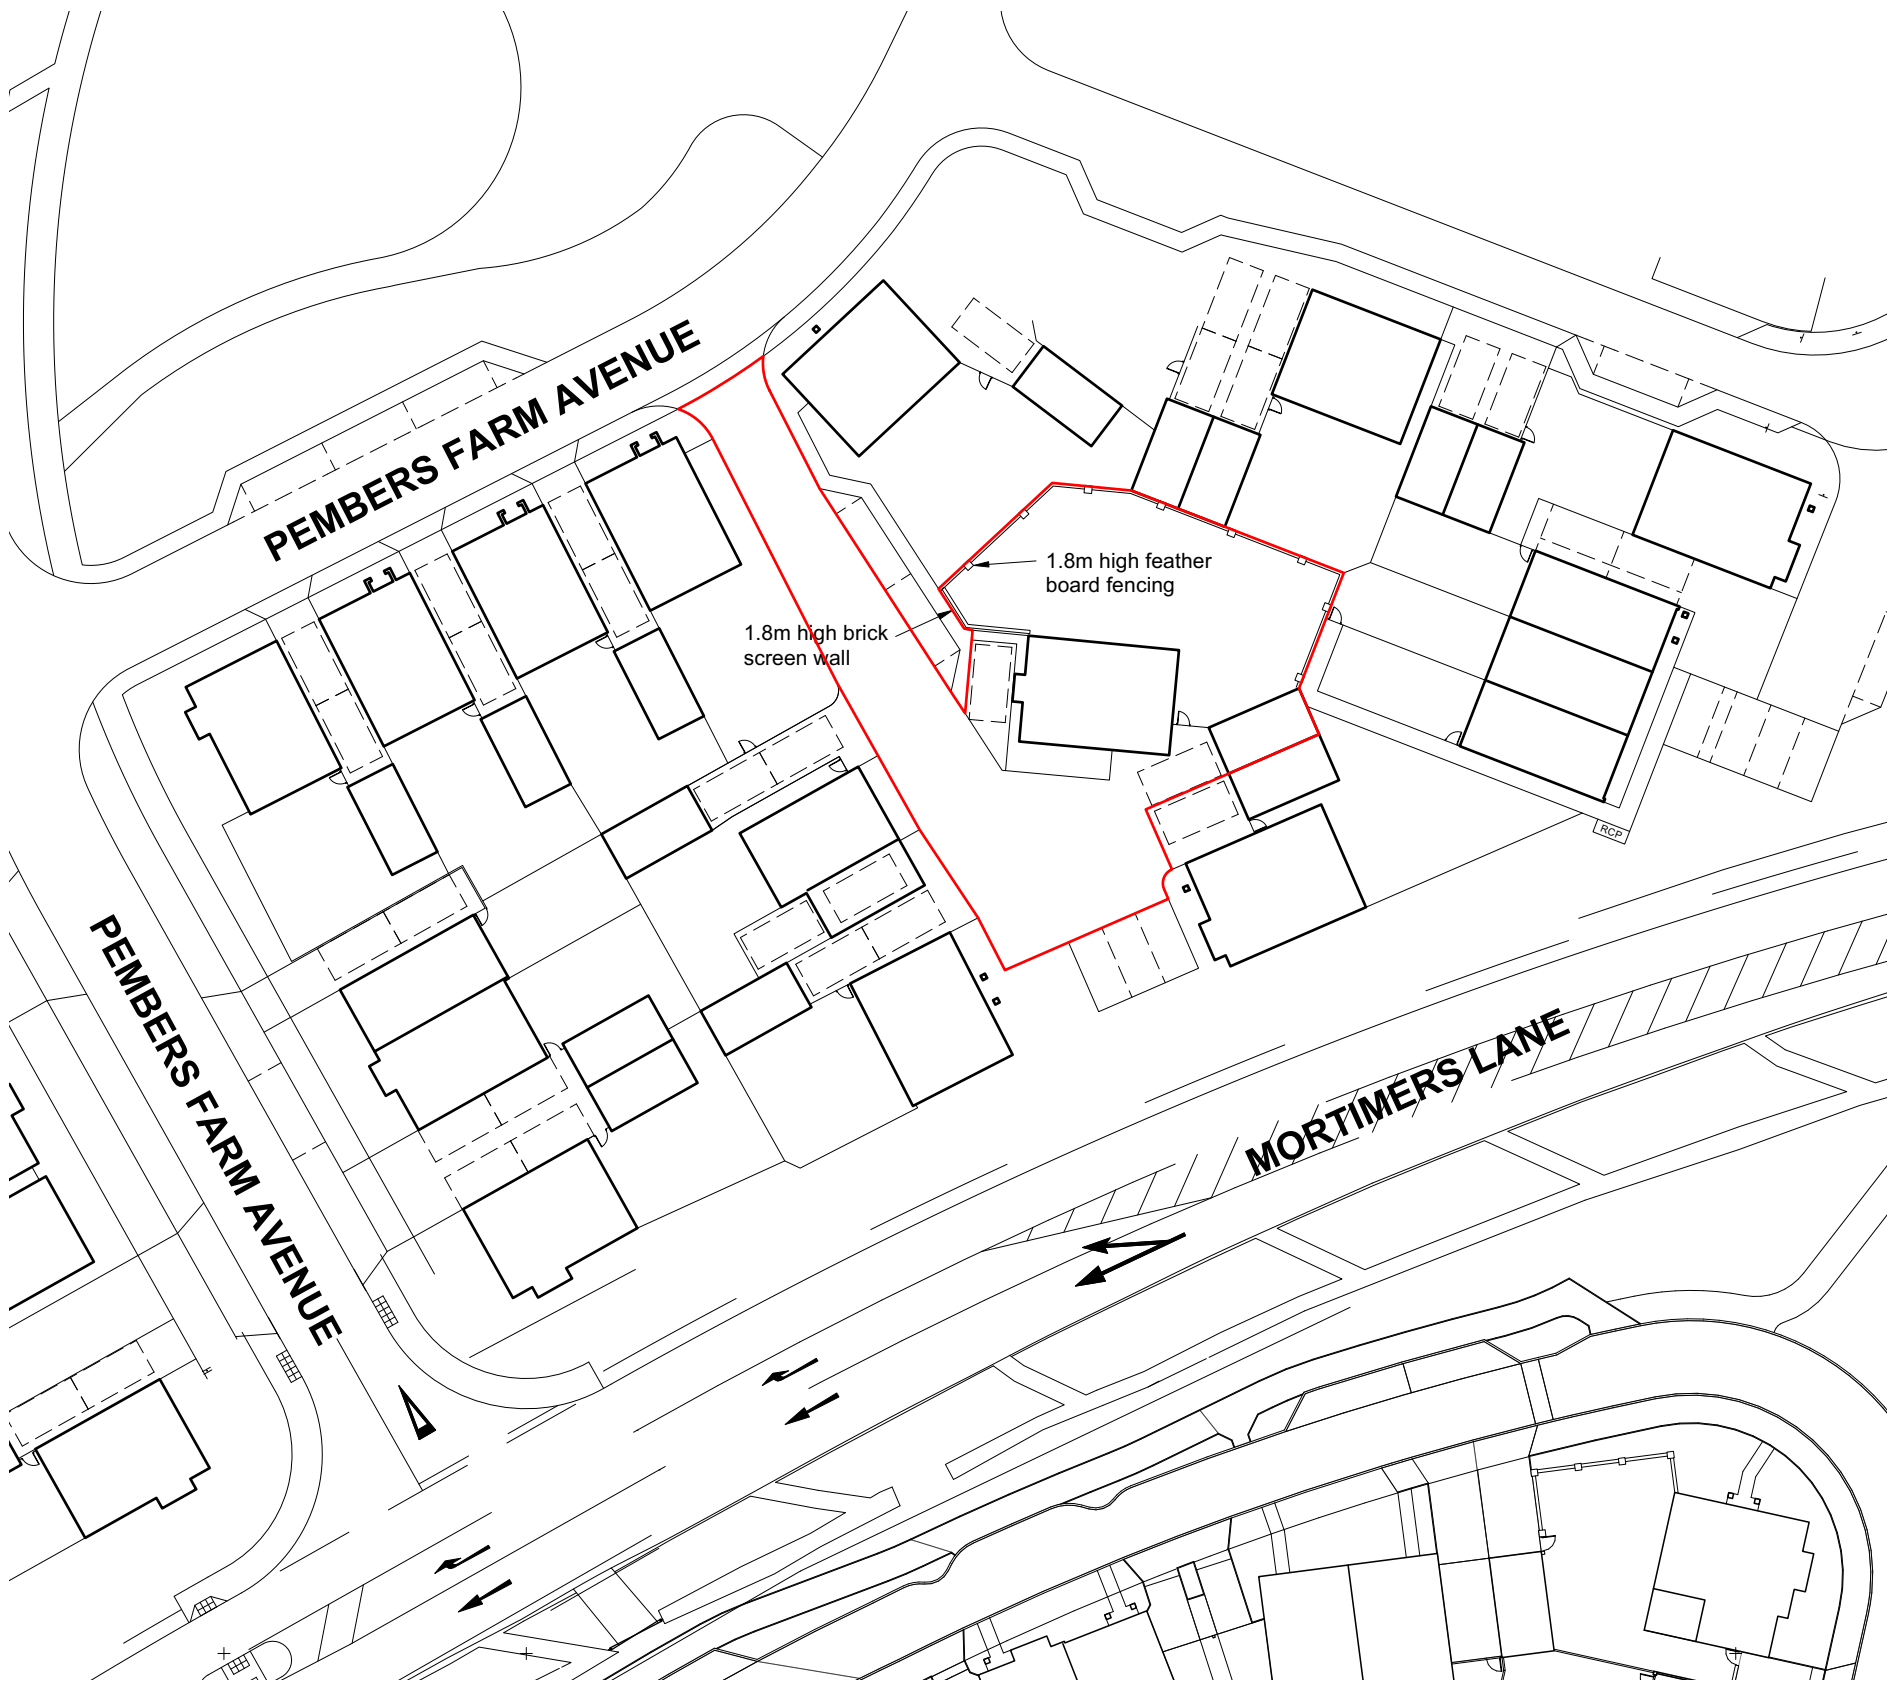

BLOCK PLAN

Scale 1:500 @ A1



Project Pembers Hill			Drawing Title Plot 234 Proposed Plans and Block Plan		
Client Drew Smith			Revision P05		
Glentworth Court, Lime Kiln Close Stoke Gifford, Bristol BS34 8SR +44 (0)117 931 2062 www.kendallkingscott.co.uk			Project Number 210894 1008		
Scale 1:50			Date 16/12/2021		
Paper Size ISO A1			Drawn PW		
Filename Pembers Conversions to existing drawings copy v2021.vwx			Checked PW		
© Copyright Do not scale this drawing			Purpose/Status PLANNING		
Do not scale this drawing			Check all dimensions and levels on site		

Only to be used on the site for which designed. The electronic transmission of design information contained in this drawing is carried out entirely at the User's risk and Kendall Kingscott Ltd. will have no liability for any errors or inaccuracies arising therefrom. The production of amended or updated information from the past design information by the User is entirely the responsibility of the User and Kendall Kingscott Ltd. shall have no responsibility in respect thereof whatsoever.