
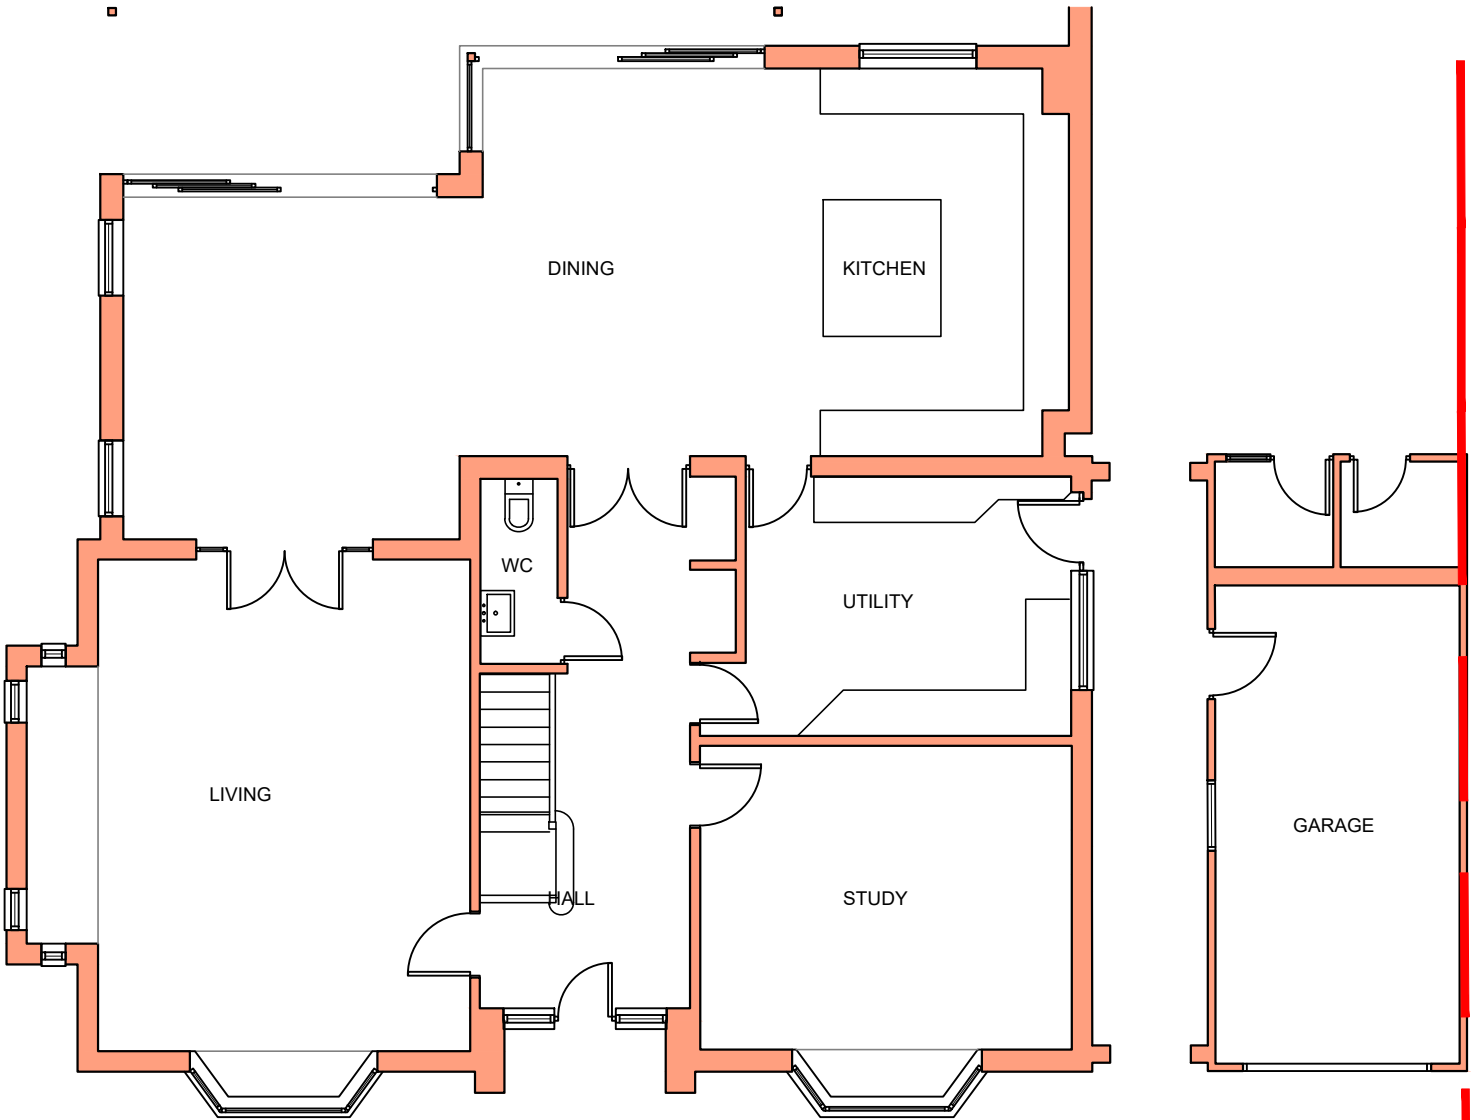


Notes
Report any discrepancies to the author.
This drawing is copyrighted to Temple Ford Design LTD.

 

Revision Notes:

Rev:	Date:	Description:
~	~	~

Date: October 2022		
Scale @ A3: 1/100		
Drawing Status: Design	Drawn: JC	Checked: dmm

Project: 209 Winchester Road Proposed Ancillary Annexe
Drawing Title: Floor Plan As Existing

Client: Mr & Mrs Chivers Chandlers Ford		
Project: 2077	Dwg No: 901	Rev: ~

Temple Ford Design Ltd
architects



T 023 8027 6393
E templeforddesign@gmail.com W templeforddesign.co.uk