
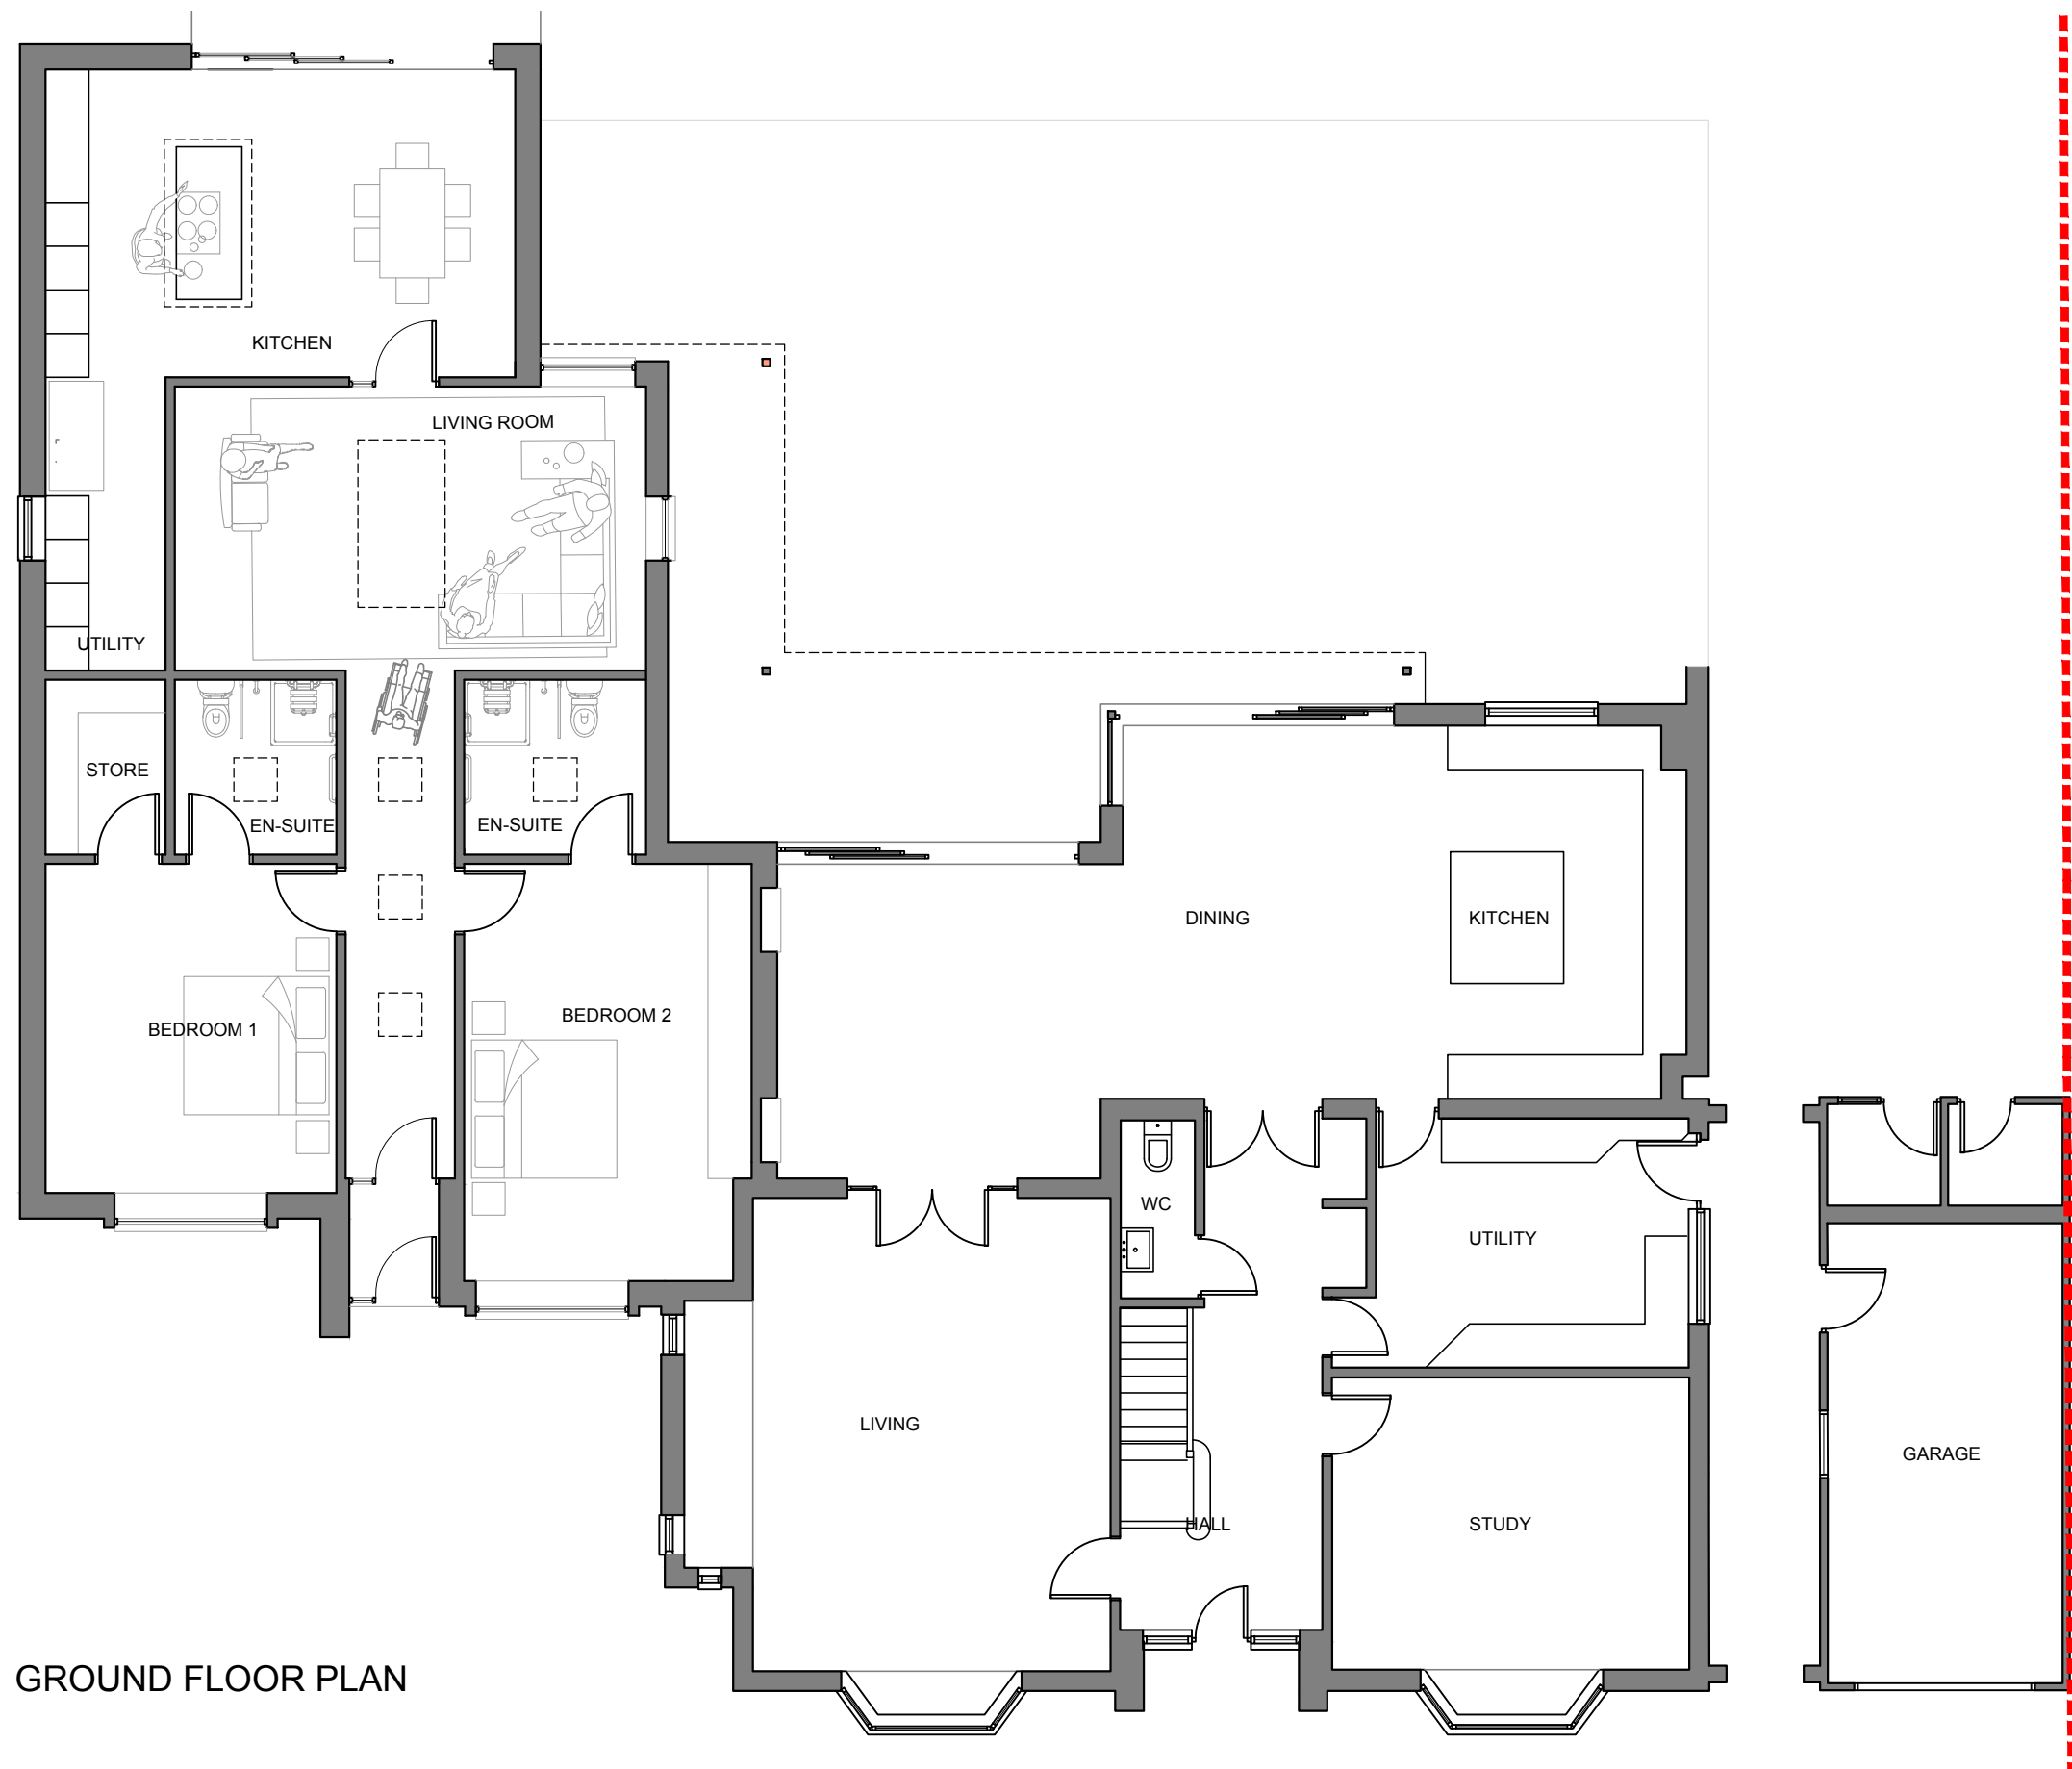


Report any discrepancies to the author.  
This drawing is copyrighted to Temple Ford Design LTD.

 

## GROUND FLOOR PLAN

|                 |            |                                                       |                             |  |  |                                                    |  |  |                                               |                |           |   |  |  |
|-----------------|------------|-------------------------------------------------------|-----------------------------|--|--|----------------------------------------------------|--|--|-----------------------------------------------|----------------|-----------|---|--|--|
| Revision Notes: |            |                                                       | Date:<br>October 2022       |  |  | Project:<br>209 Winchester Road<br>Proposed Annexe |  |  | Client:<br>Mr & Mrs Chivers<br>Chandlers Ford |                |           | <div>Temple Ford Design Ltd<br/>architects</div> <div></div> <div>T 023 8027 6393<br/>E templeforddesign@gmail.com W templeforddesign.co.uk</div> |  |  |
| Rev:            | Date:      | Description:                                          | Scale @ A3:<br>1/100        |  |  | Drawing Title:<br>Floor Plan<br>As Proposed        |  |  | Project:<br>2077                              | Dwg No:<br>D02 | Rev:<br>e |   |  |  |
| a               | 12/07/2022 | Plans revised to address EBC PreApp Planning comments | Drawing Status:<br>Planning |  |  | Drawn:<br>JC                                       |  |  | Checked:<br>dmm                               |                |           |   |  |  |
| b               | 12/08/2022 | Notes re disabled access                              |                             |  |  |                                                    |  |  |                                               |                |           |   |  |  |
| c               | 19/10/2022 | Re-design                                             |                             |  |  |                                                    |  |  |                                               |                |           |   |  |  |
| d               | 20/10/2022 | client changes                                        |                             |  |  |                                                    |  |  |                                               |                |           |   |  |  |
| e               | 24/10/2022 | revised following site survey                         |                             |  |  |                                                    |  |  |                                               |                |           |   |  |  |