
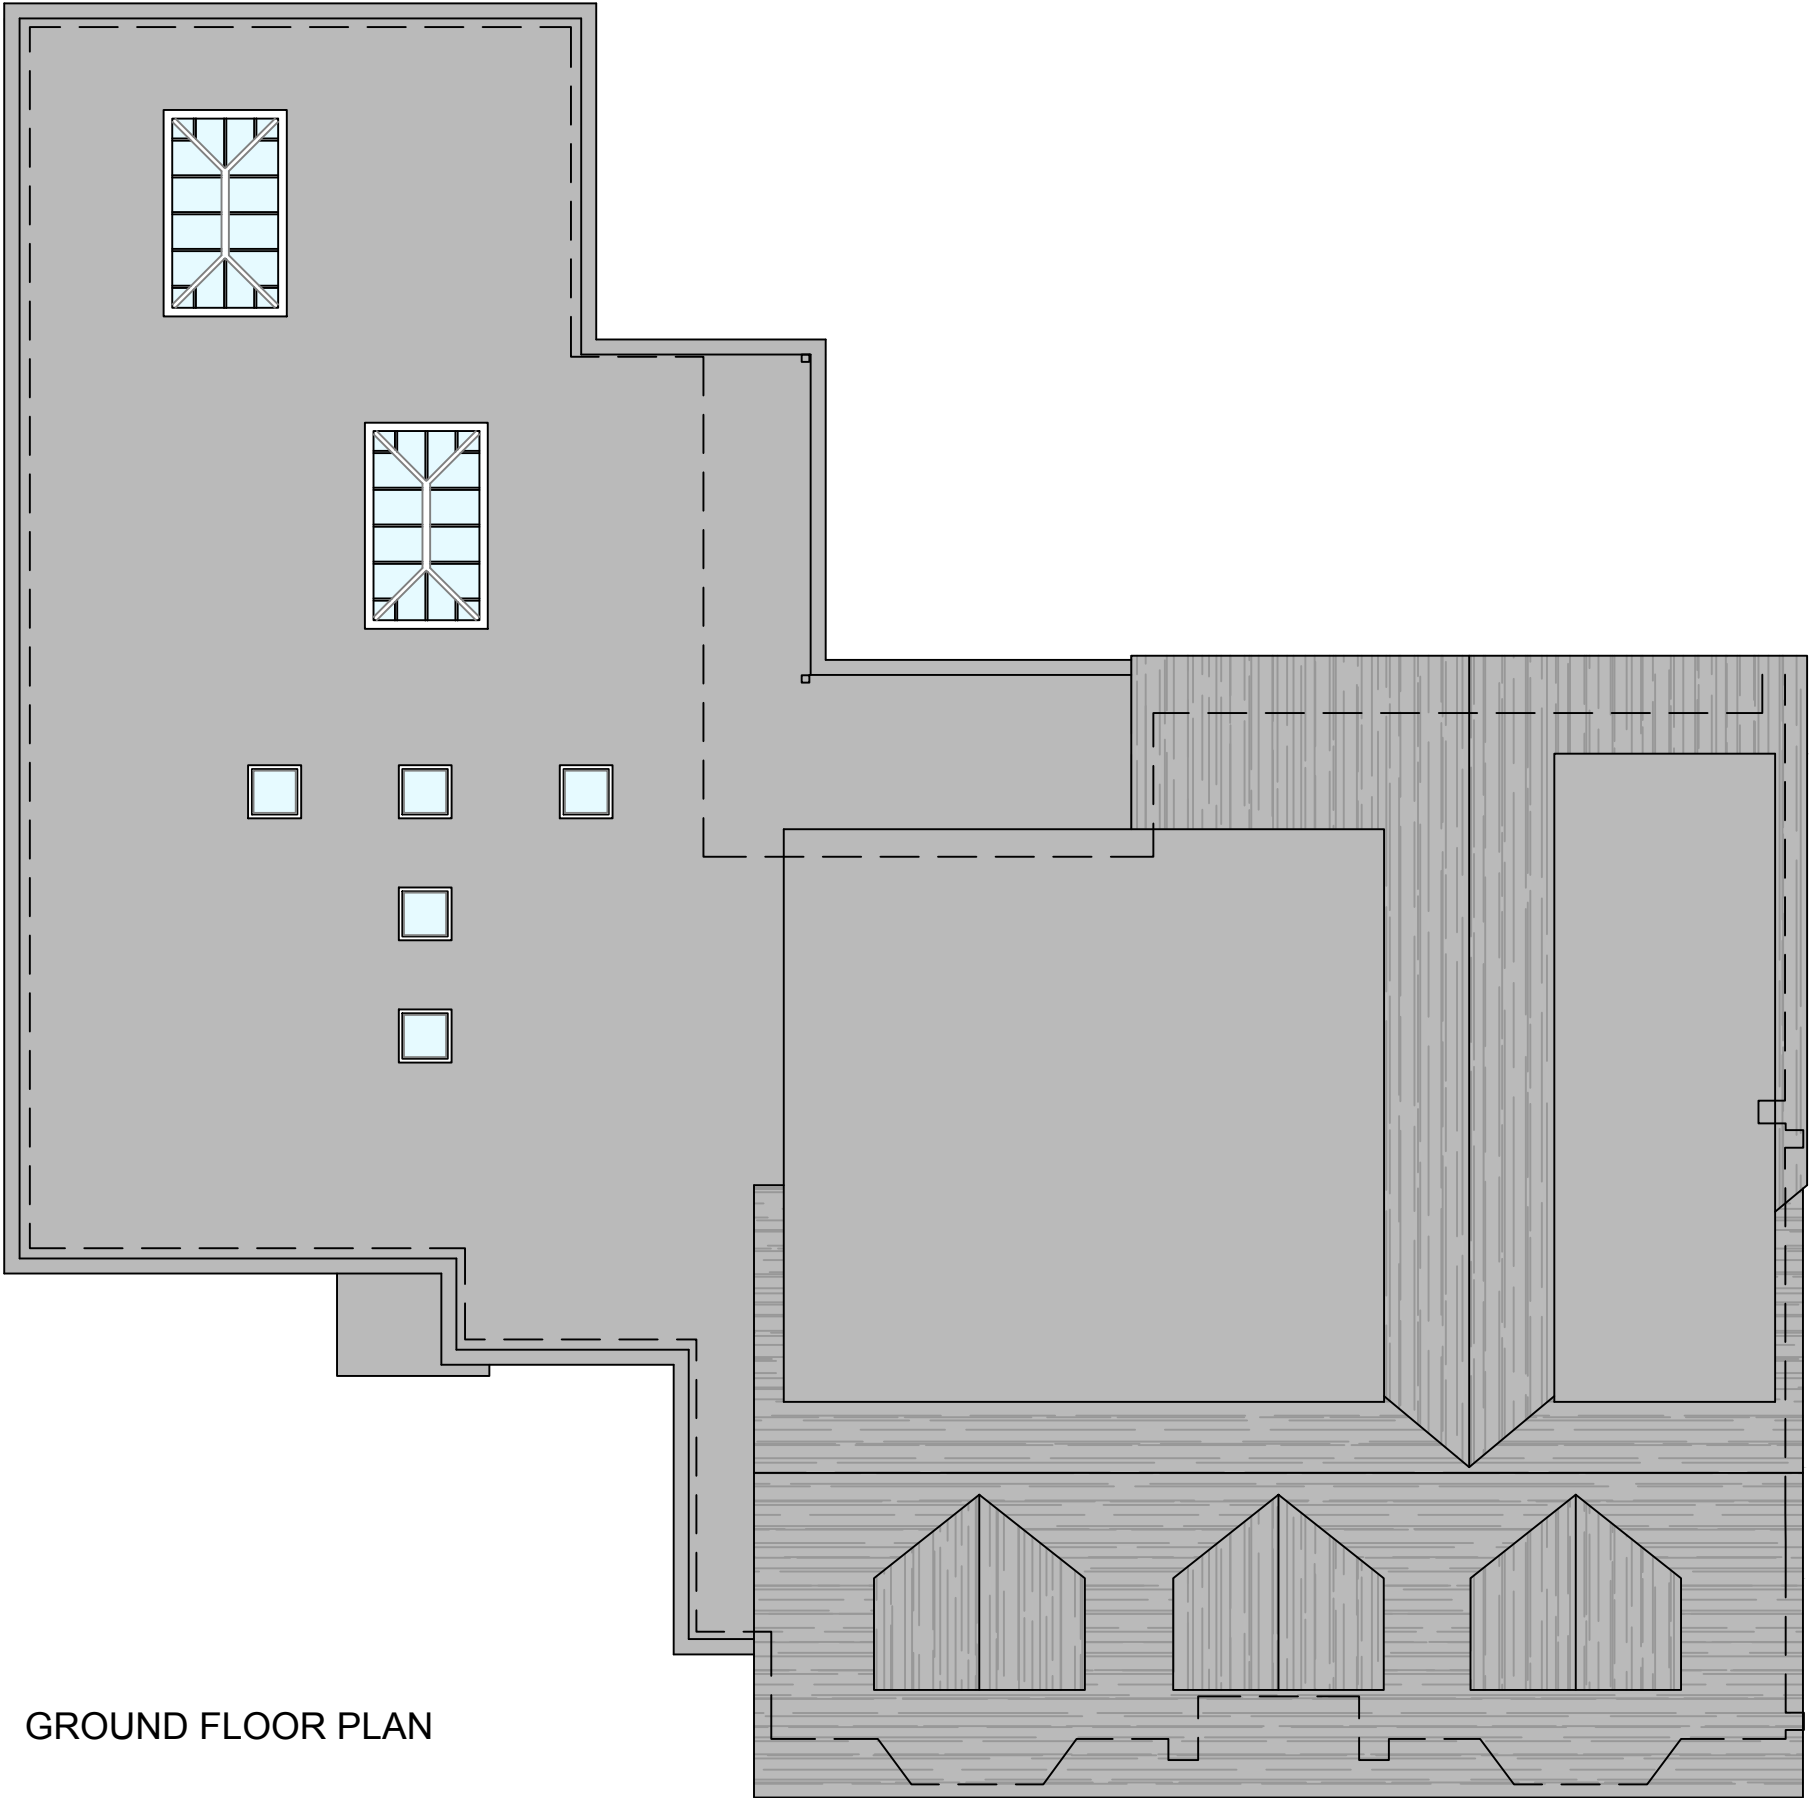


Notes  
Report any discrepancies to the author.  
This drawing is copyrighted to Temple Ford Design LTD.

 

GROUND FLOOR PLAN

Revision Notes:

| Rev: | Date: | Description: |
|------|-------|--------------|
| ~    | ~     | ~            |

Date:  
November 2022

Scale @ A3:  
1/100

|                 |        |          |
|-----------------|--------|----------|
| Drawing Status: | Drawn: | Checked: |
| Planning        | JC     | dmm      |

Project:  
209 Winchester Road  
Proposed Ancillary Annexe

Drawing Title:  
Roof Plan  
As Proposed

Client:  
Mr & Mrs Chivers  
Chandlers Ford

Project:  
2077

Dwg No:  
D07

Rev:  
~

Temple Ford Design Ltd  
architects



T 023 8027 6393  
E templeforddesign@gmail.com W templeforddesign.co.uk