


note

This drawing is a design intent drawing only considering proportion, profiles and visual aesthetics only.
Dimensions shall not be scaled from this drawing.

All works must comply with the Building Regulations

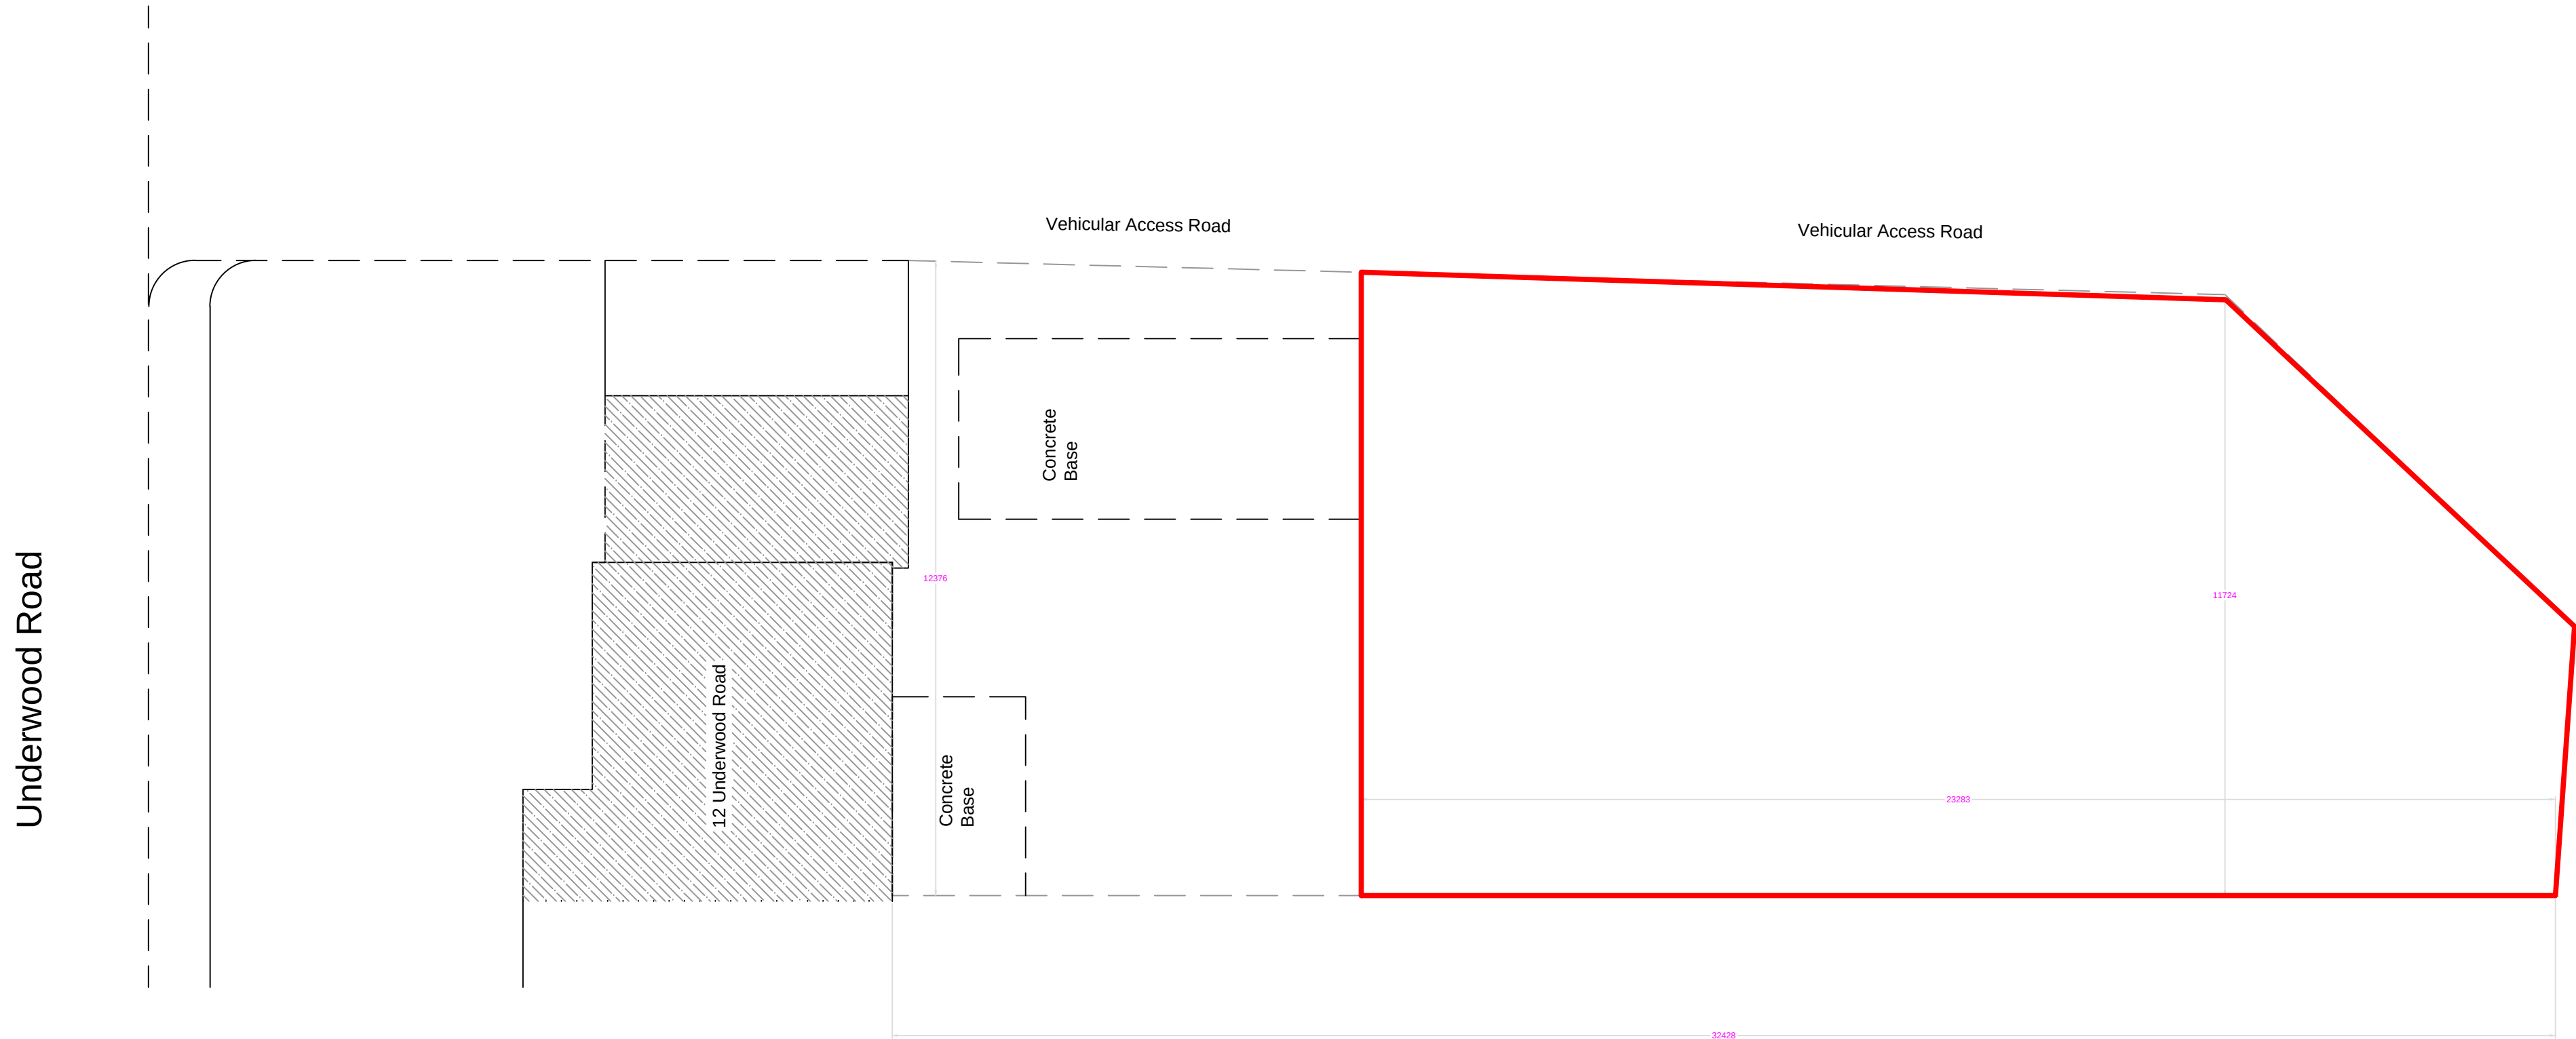

SITE PLAN

rev	description	date
-		-
project		
Gane Developments 12, Underwood Road Bishopstoke SO50 6FW		
title		
Site Plan		
scale	date	
1 : 100 @ A1	02/11/22	
dwg. no.	revision	
E / 51/ 05	-	
B L J		
BLJ PROJECT MANAGEMENT 3 CLANDON DRIVE BOVATT WOOD EASTLEIGH SO50 4QQ		
t: 023 8061 9190 e: b.l.john@btinternet.com		