
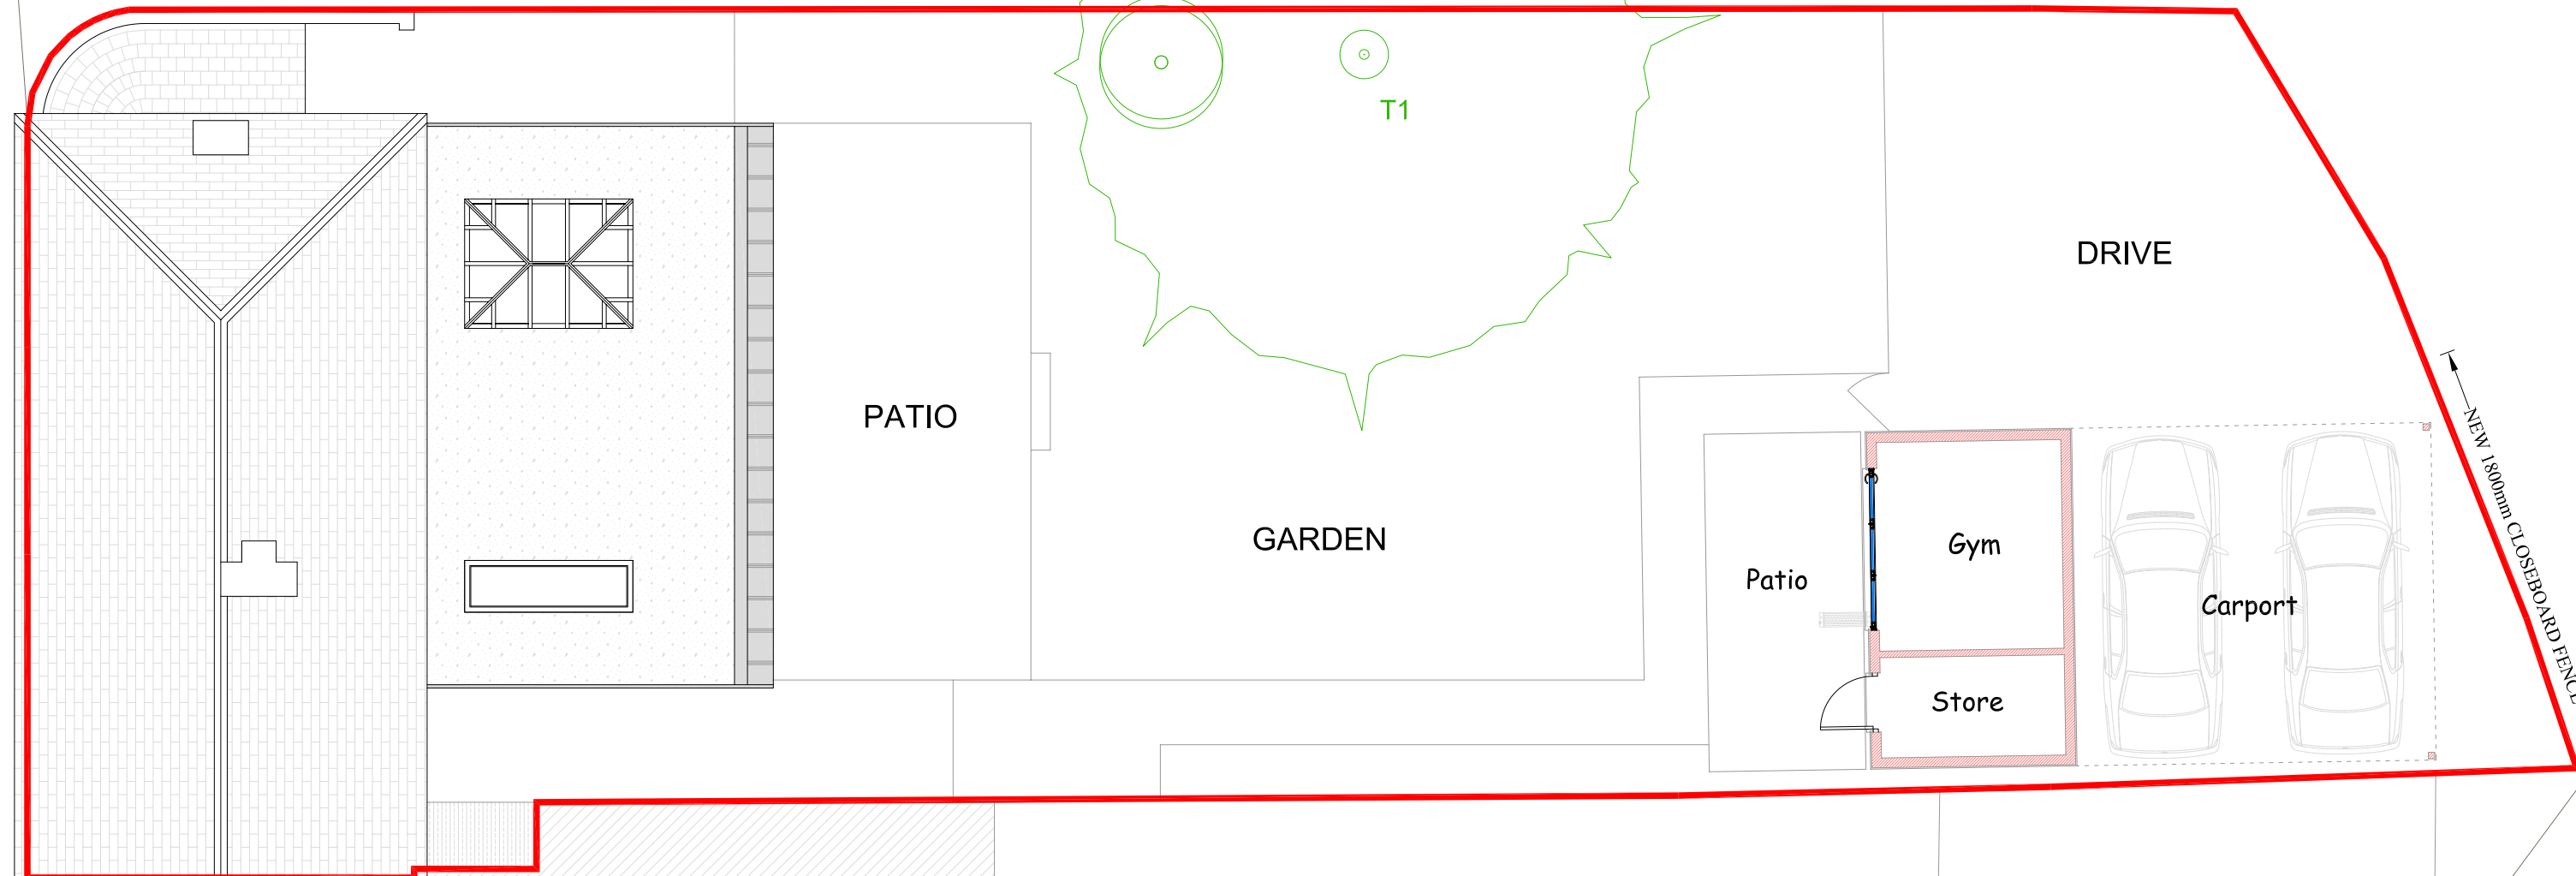


SCHOOL ROAD

PRIVATE ROAD

TREE SCHEDULE

T1 - Silver Birch (Betula pendula) [truck dia. 420mm]

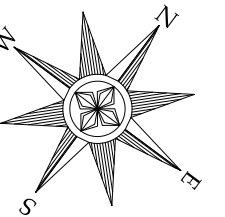

6

GARAGE

DRIVE

GARDEN

PATIO

Patio

Gym


Store

Carport


CARPORT

GARAGE


PRIVATE ROAD

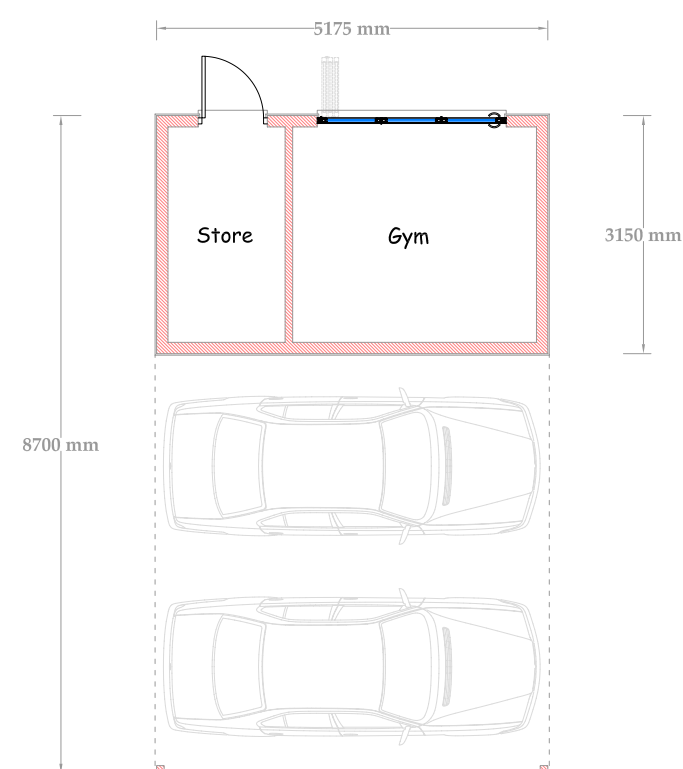


FLOOR PLAN

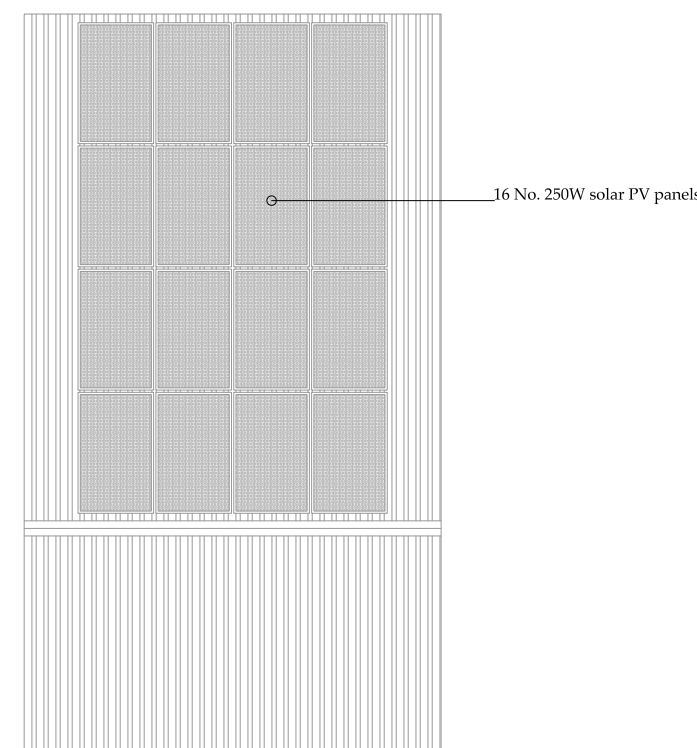


ROOF PLAN

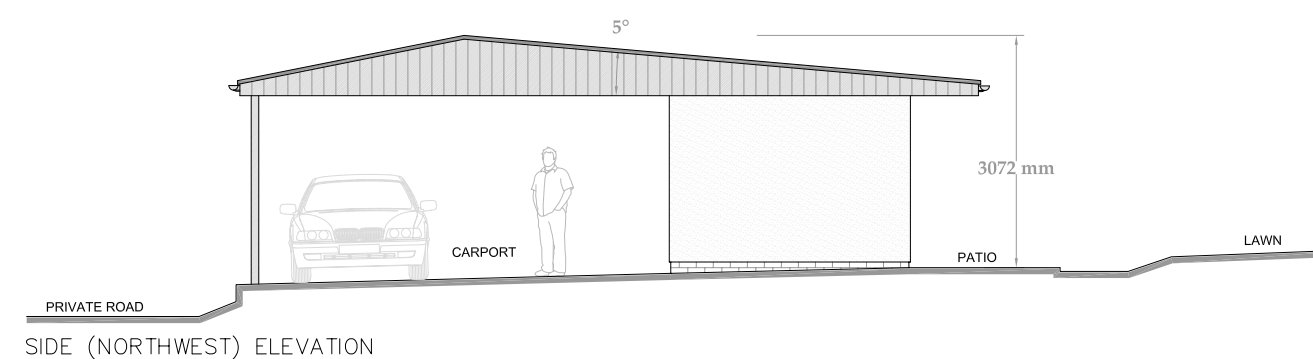


SIDE (NORTHWEST) ELEVATION

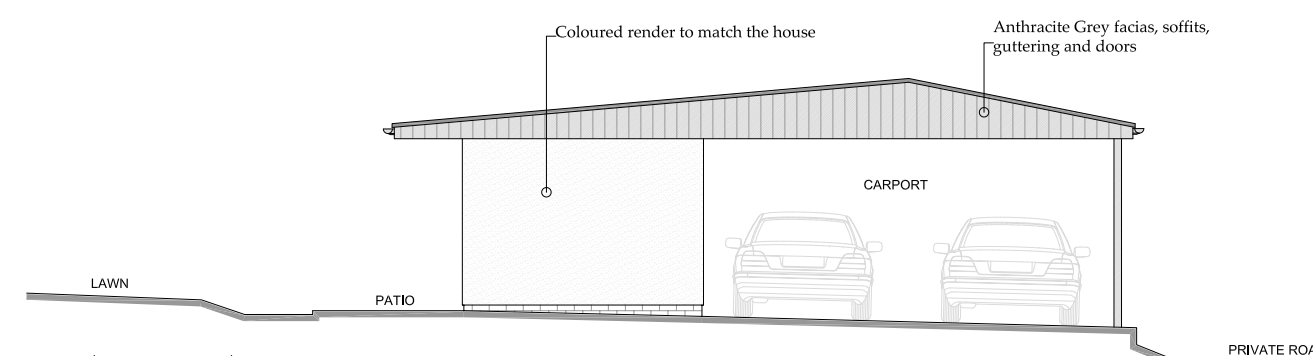

SIDE (SOUTHEAST) ELEVATION

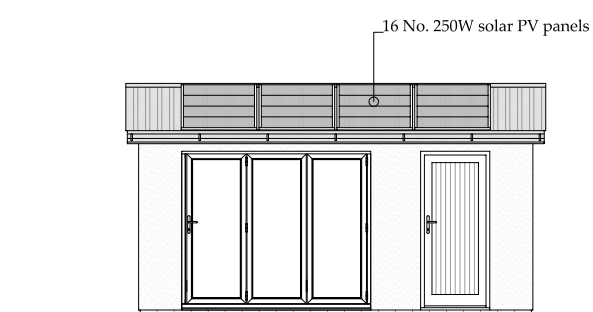

FRONT (SOUTHWEST) ELEVATION


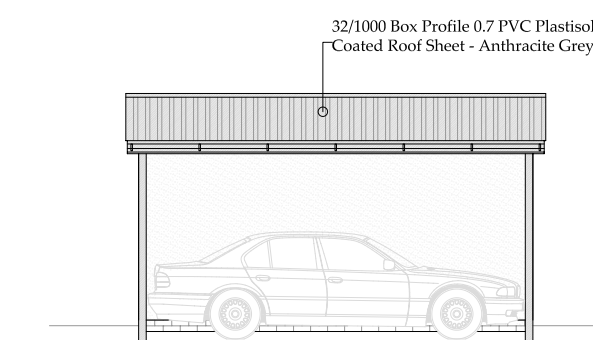


REAR (NORTHEAST) ELEVATION

PROPOSED DEMOLITION OF SINGLE GARAGE
AND THE CONSTRUCTION OF A GARDEN
BUILDING WITH TWO-BAY CARPORT

Proposed Plans & Elevations

THIS DRAWING IS THE COPYRIGHT OF WHOLE CONCEPTS ©

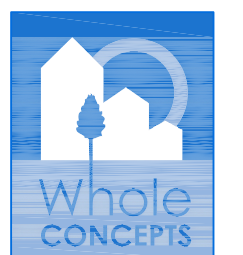 

1 Wordsworth Road
Southampton, SO15 5LX
Tel: 07803 079640

Project Name and Address

5 Greyladies
School Road
Bursledon
SOUTHAMPTON
SO31 8BX

Project Rev.1

Date 10.11.22

Scale 1:100@A2

Sheet

2