



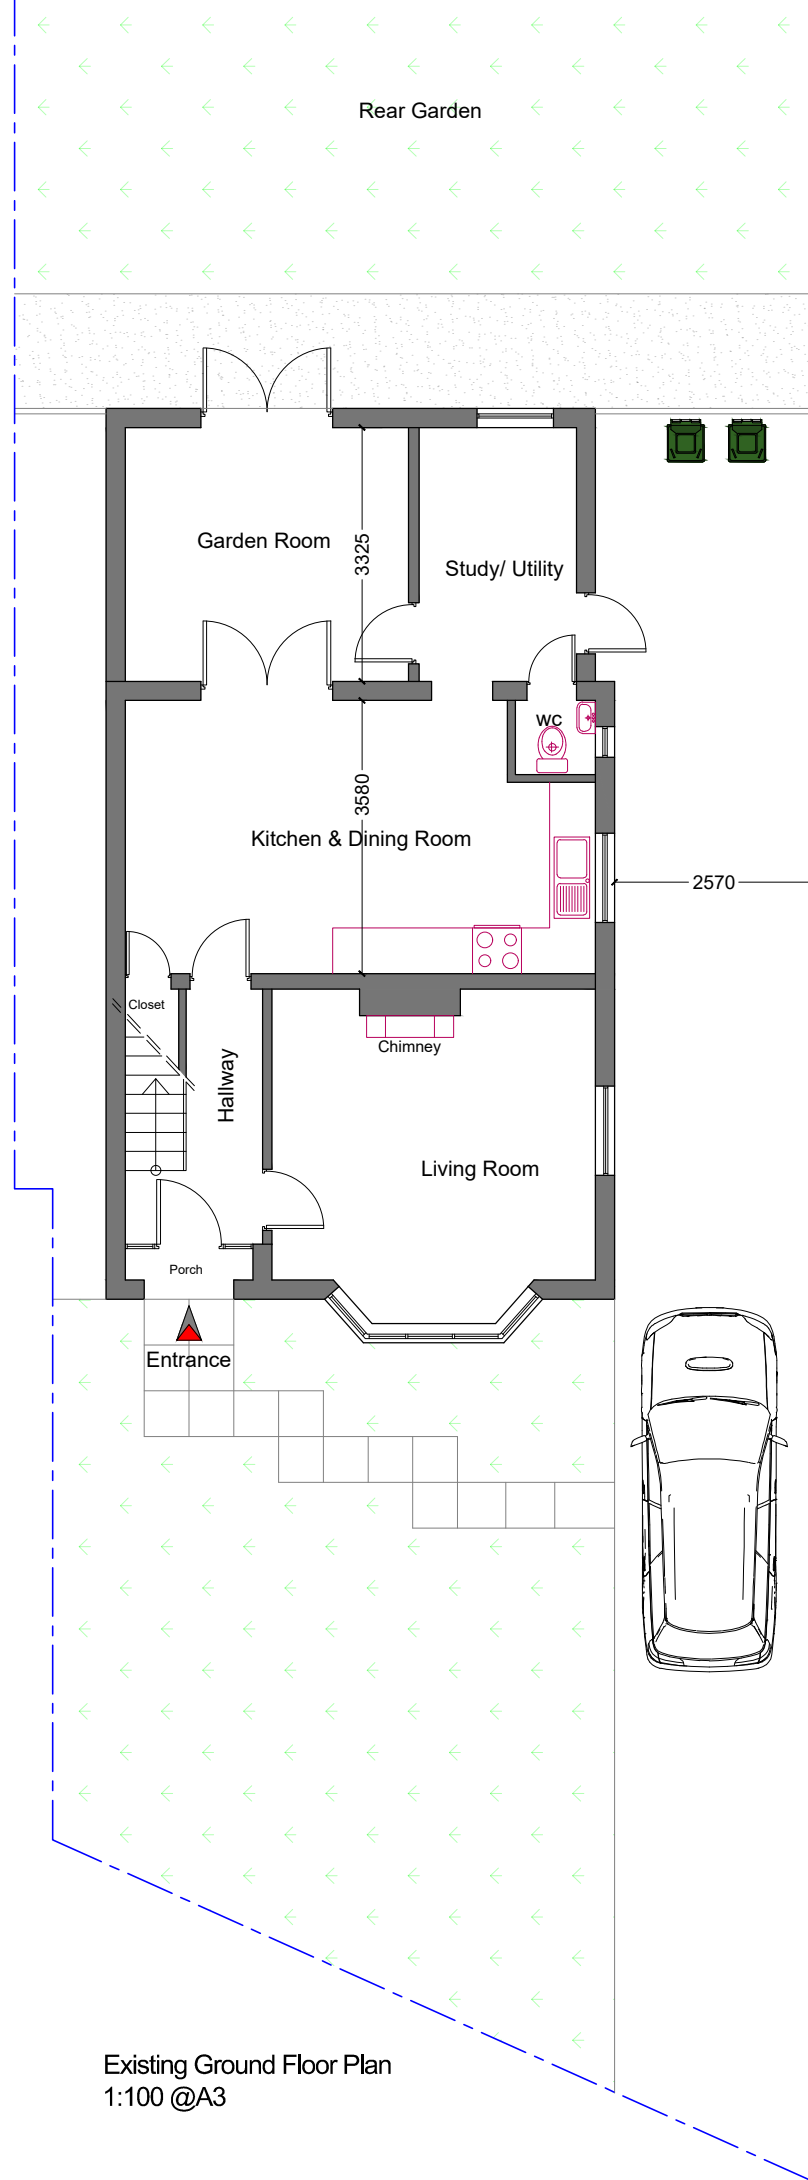

Existing Ground Floor Plan
1:100 @A3

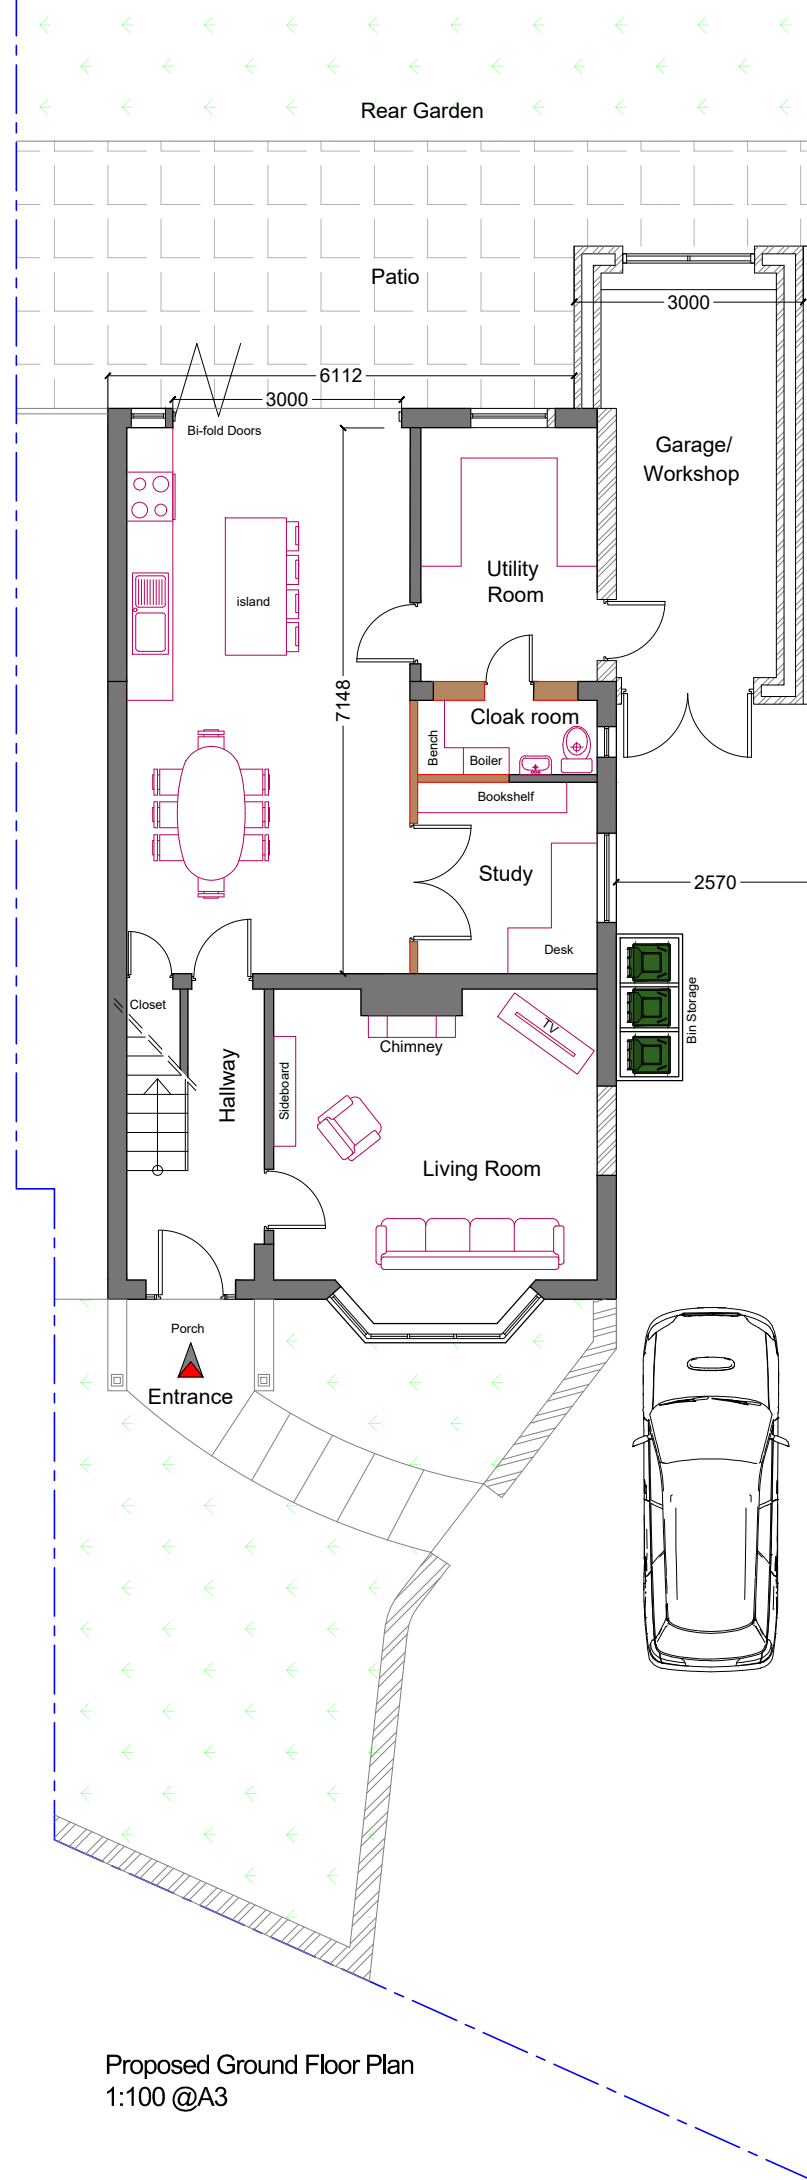

Proposed Ground Floor Plan
1:100 @A3

EXISTING WALLS

NEW CAVITY WALLS

NEW STUD WALLS

0 5m

19 St James Park road, Shirley,
Southampton, SO16 6HL
TEL: 077 4569 6432
E-MAIL: info@naplanning.co.uk
WEB: www.naplanning.co.uk

Project

18 CHURCH ROAD SO50 6BH

Drawing

Garage Extension,
Double Story Rear Extension

Title

Existing & Proposed Ground Floor Plan

Drawing Status:

Scale 1:100 @ A3	Drawn N.ALI	Date 04.11.2022
Project 293	Page 01	Revision P5