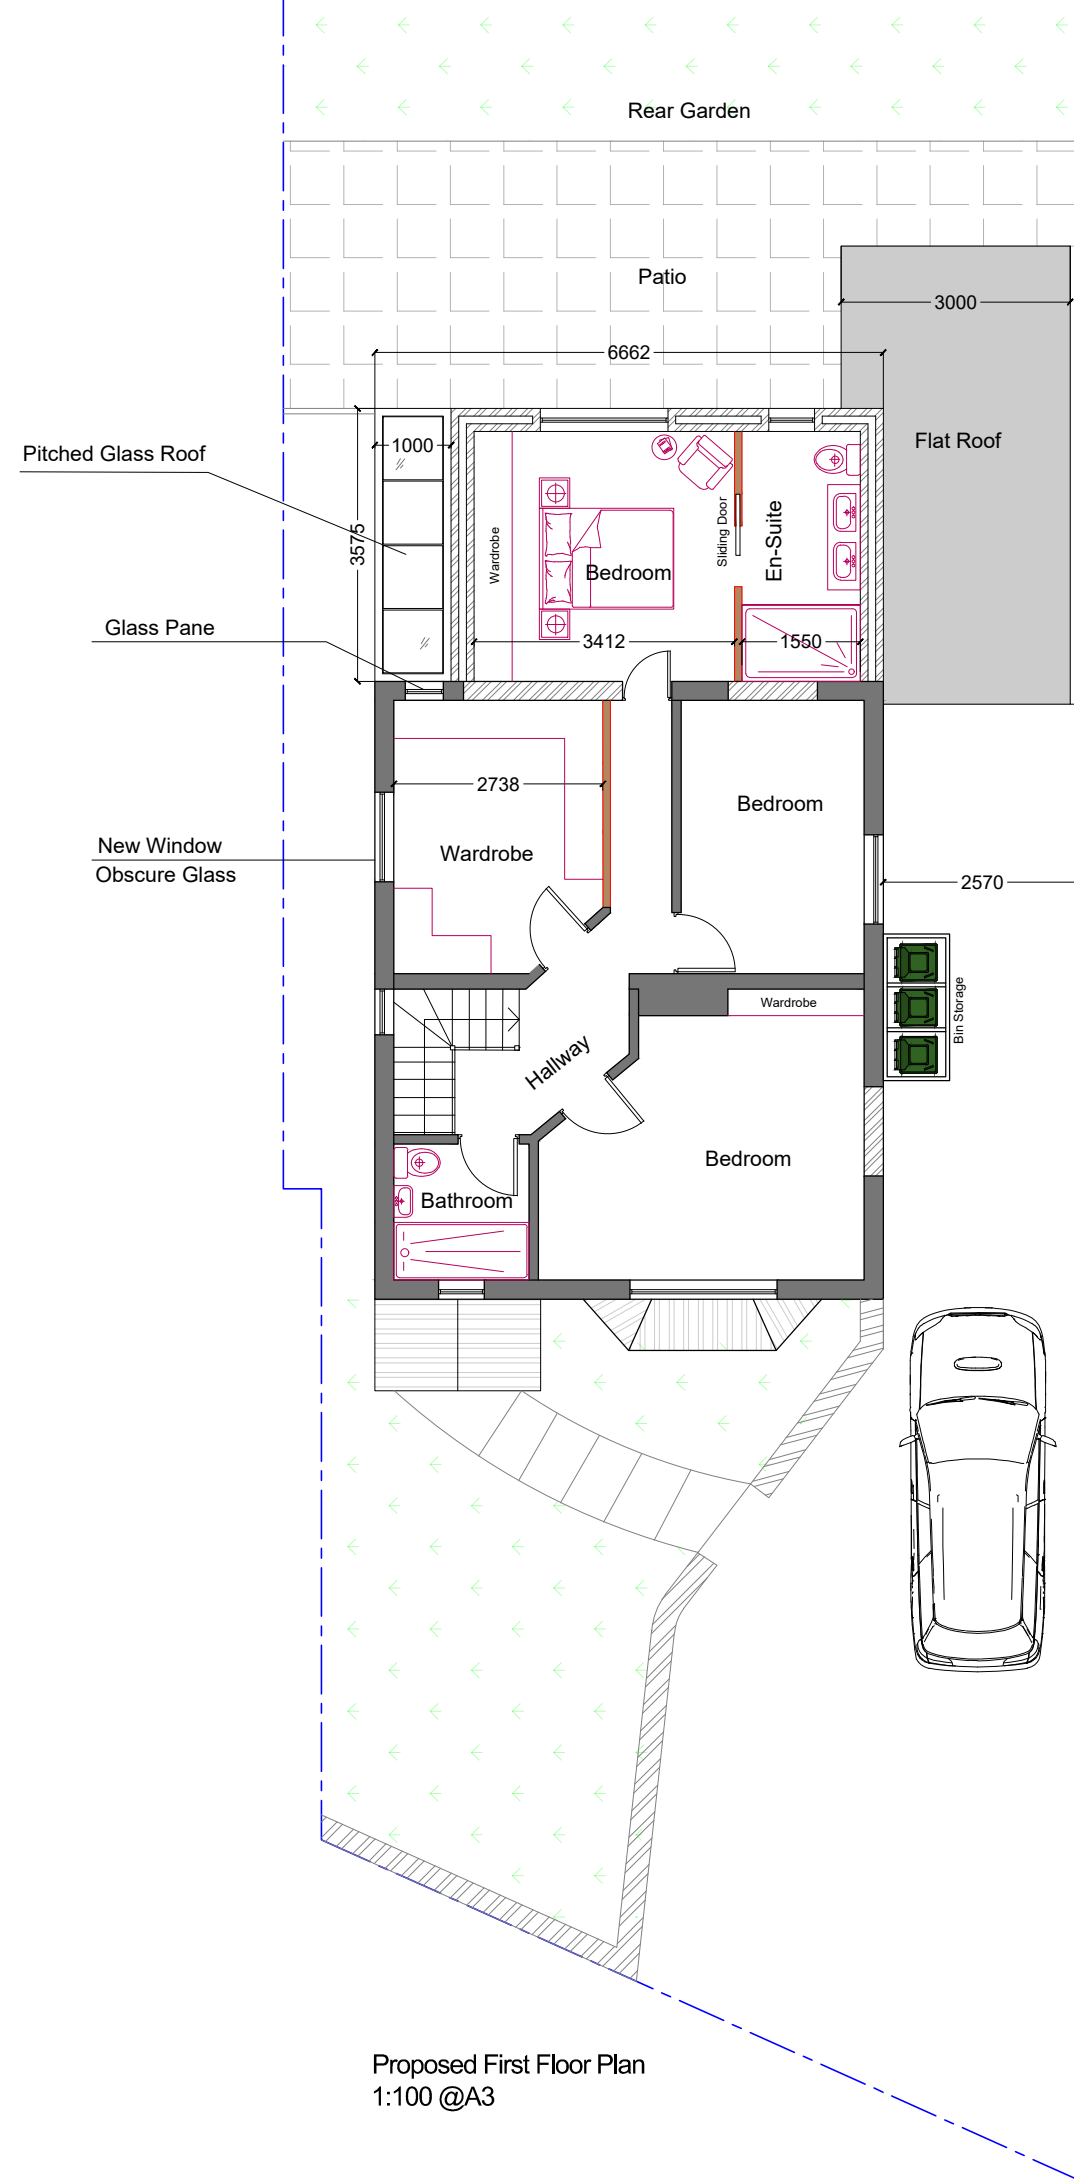
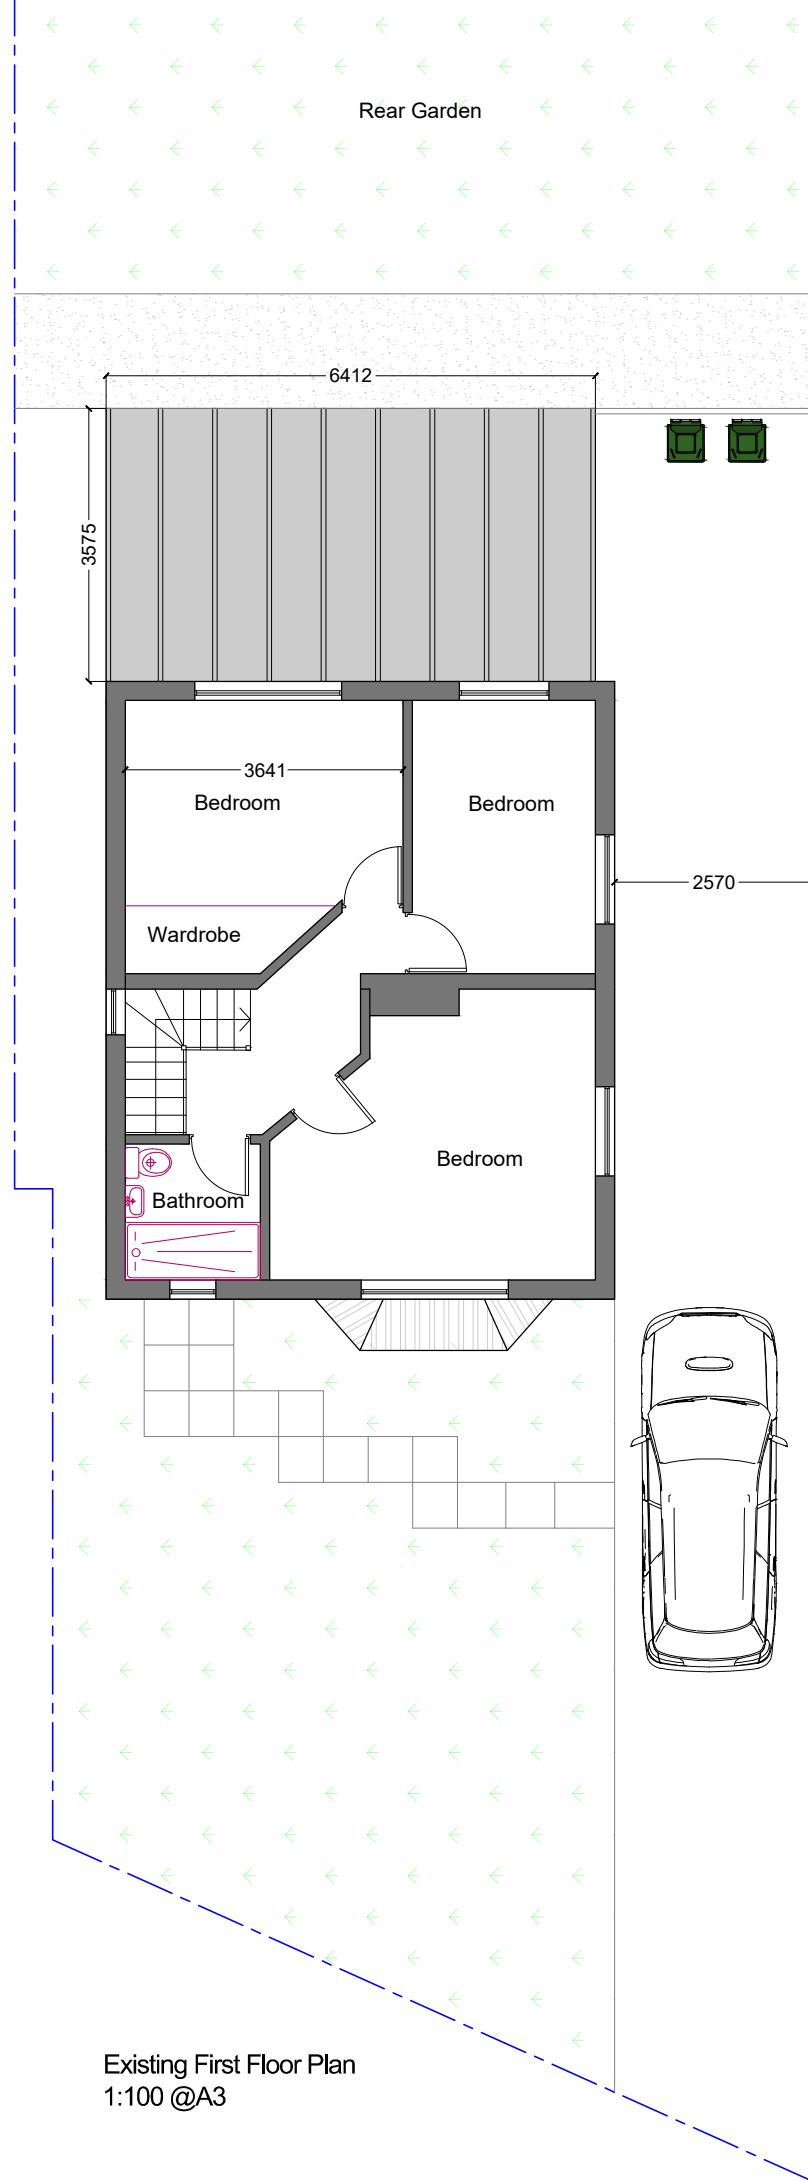


19 St James Park road, Shirley,
Southampton, SO16 6HL
TEL: 077 4569 6432
E-MAIL: info@naplanning.co.uk
WEB: www.naplanning.co.uk

Project
18 CHURCH ROAD SO50 6BH

Drawing
Garage Extension,
Double Story Rear Extension

Title
Existing & Proposed First Floor Plan

Drawing Status:

Scale 1:100 @ A3	Drawn N.ALI	Date 04.11.2022
Project 293	Page 02	Revision P5