



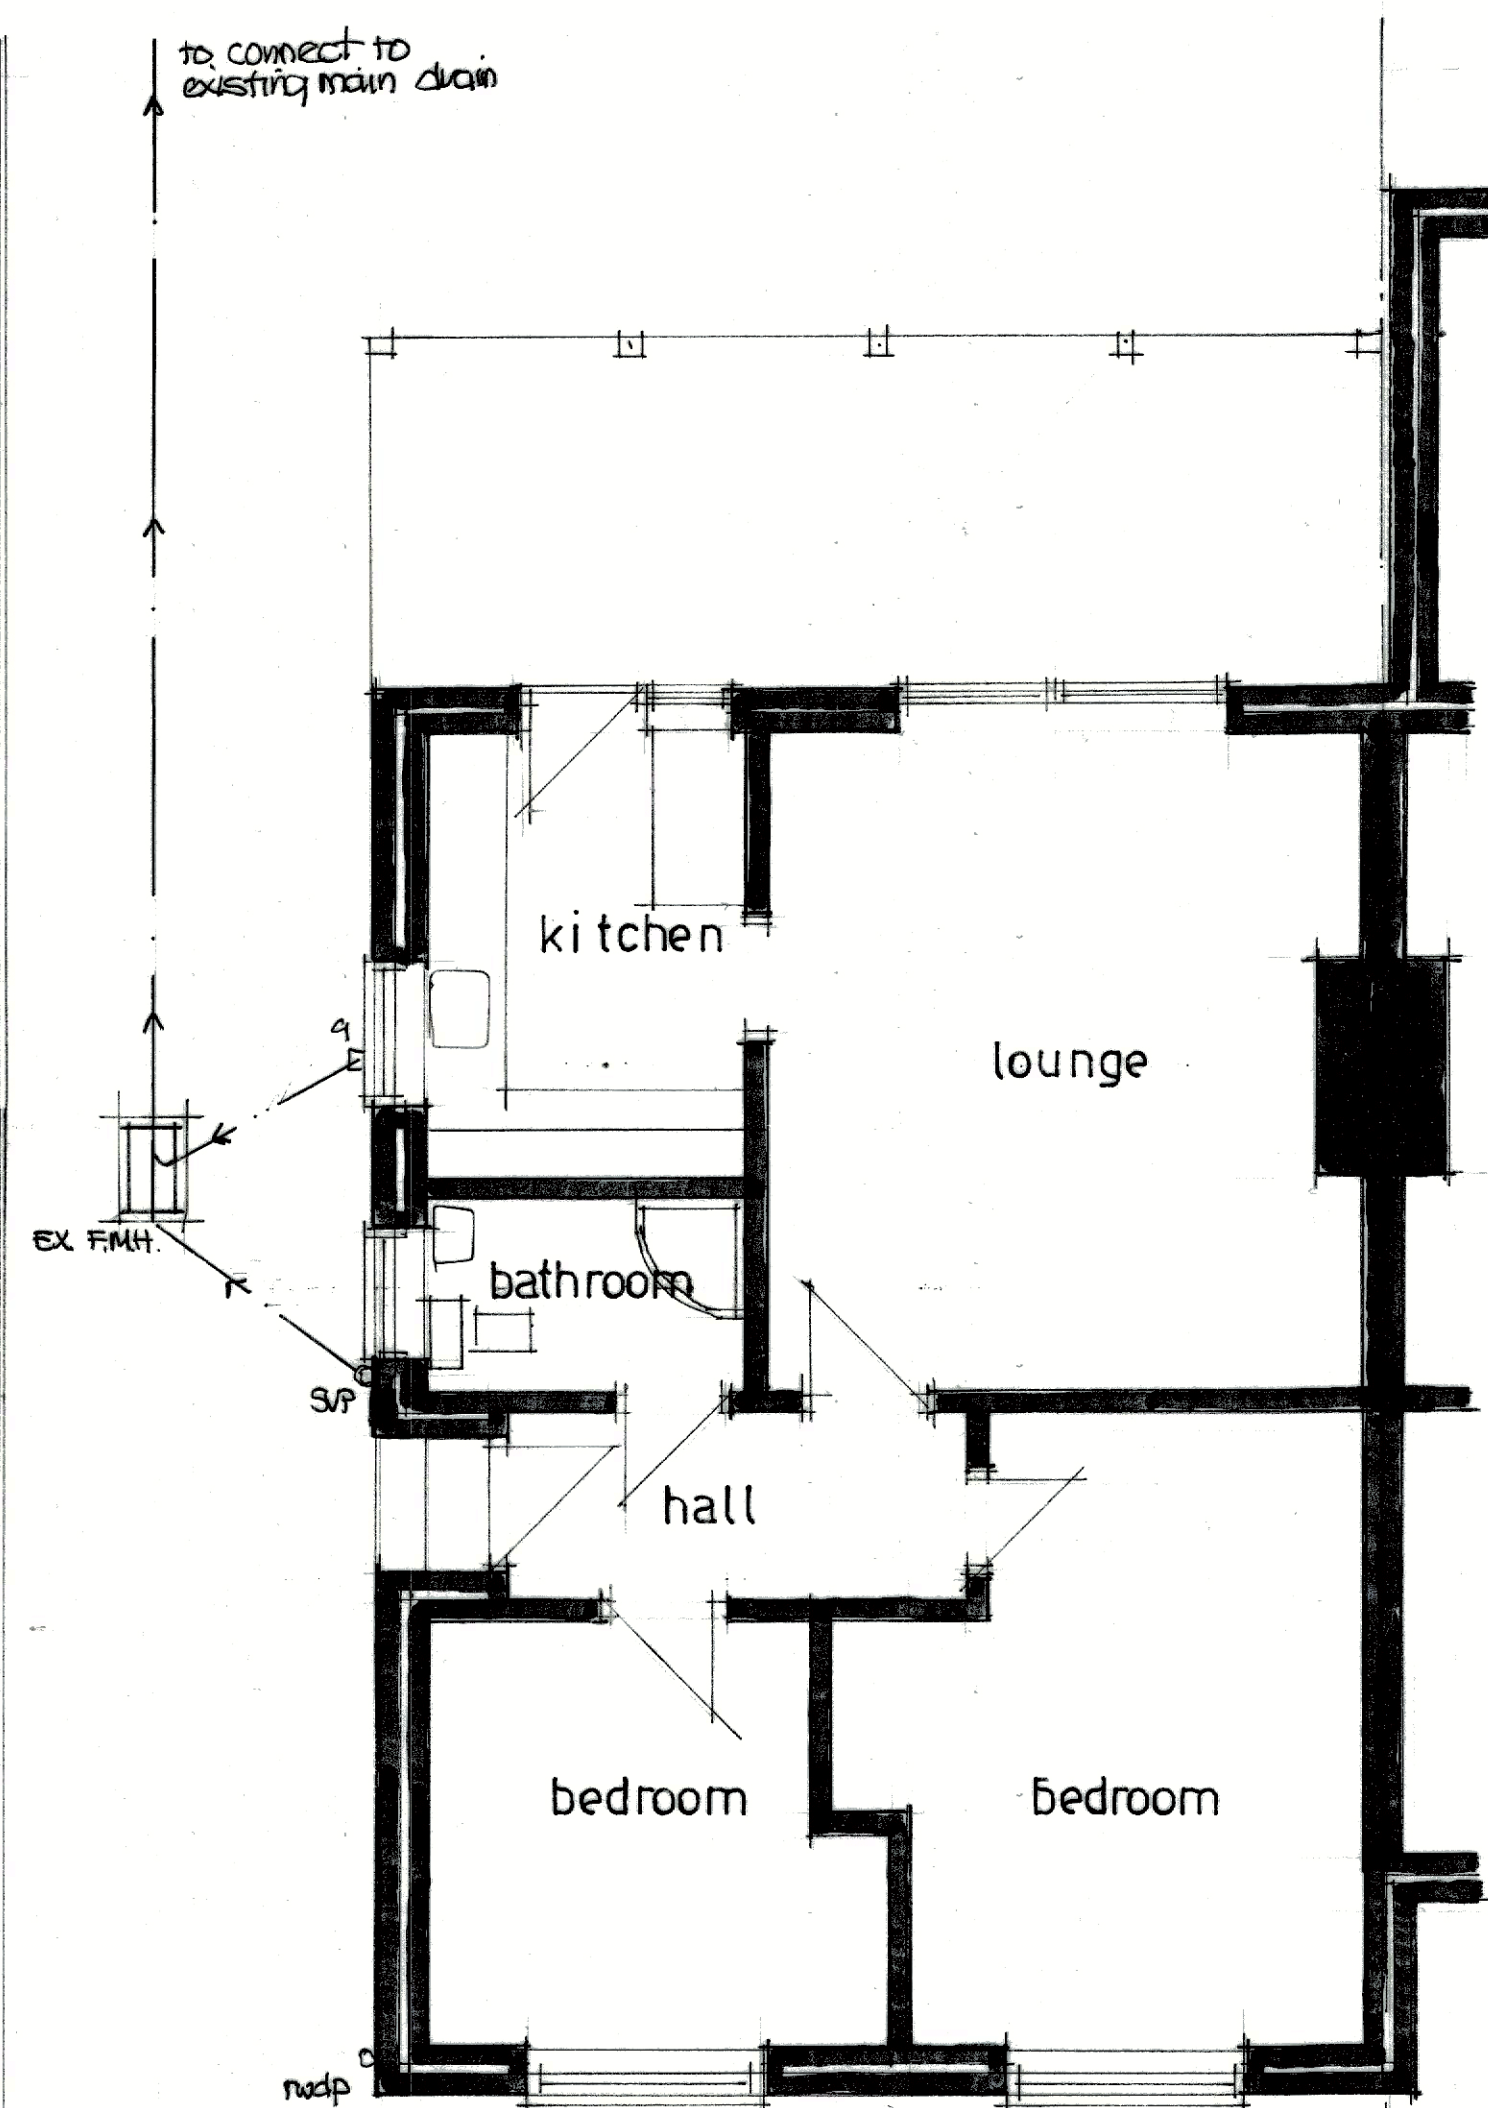

ground floor plan

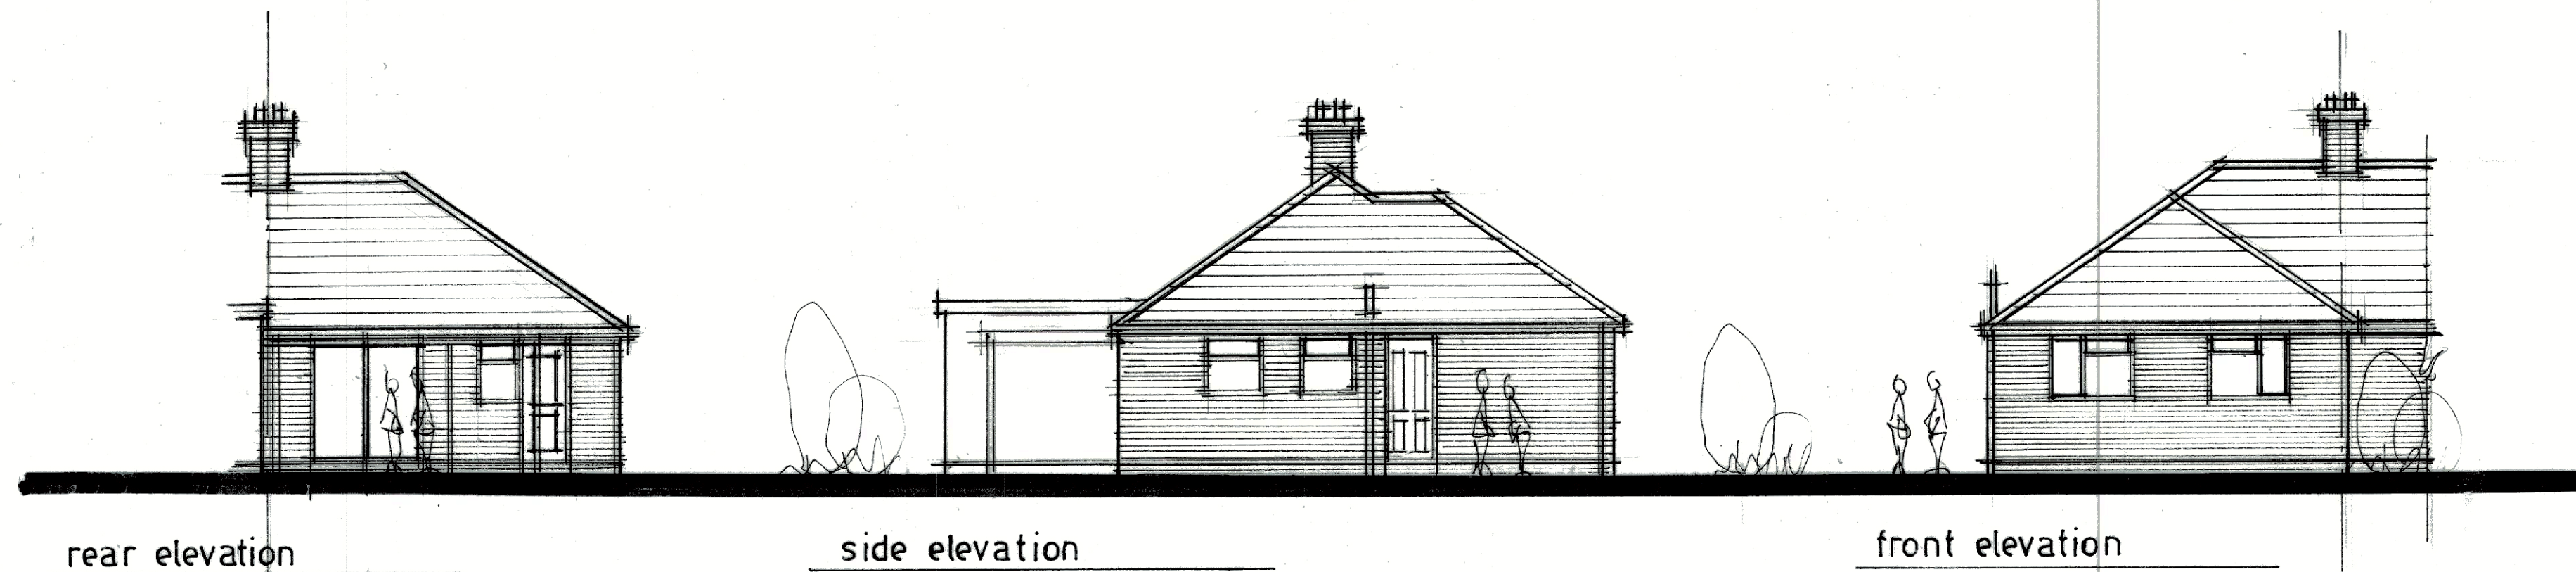

site plan 1:500

Drawing title		
Existing floor plans and elevations. Proposed rear extension at 54 Chapel Road, West End, Hants. SO30 3GH.		
Scale		
1:50 1:100 @ A1.		
Date	Drawn by	
November 22	David Windsor	
Drawing n°	CR2-01.	Rev.