




EXISTING SECTION/SOUTH WEST ELEVATION

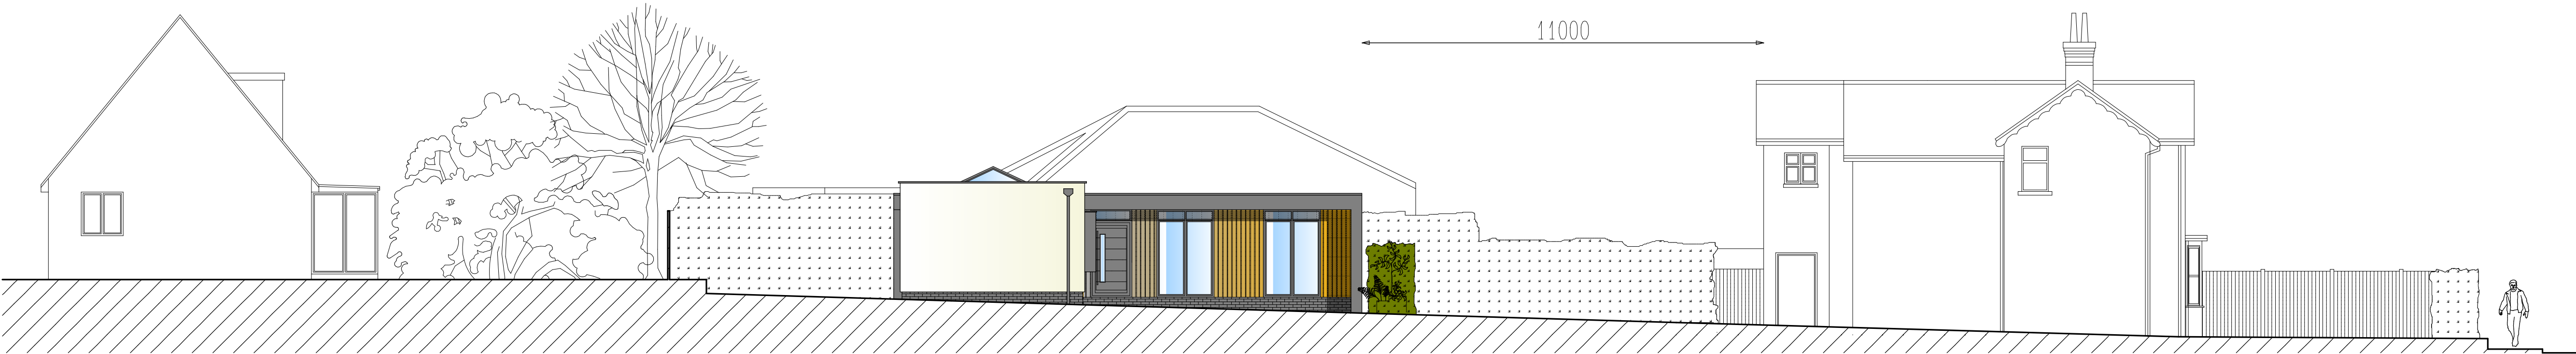


PROPOSED SECTION/SOUTH WEST ELEVATION

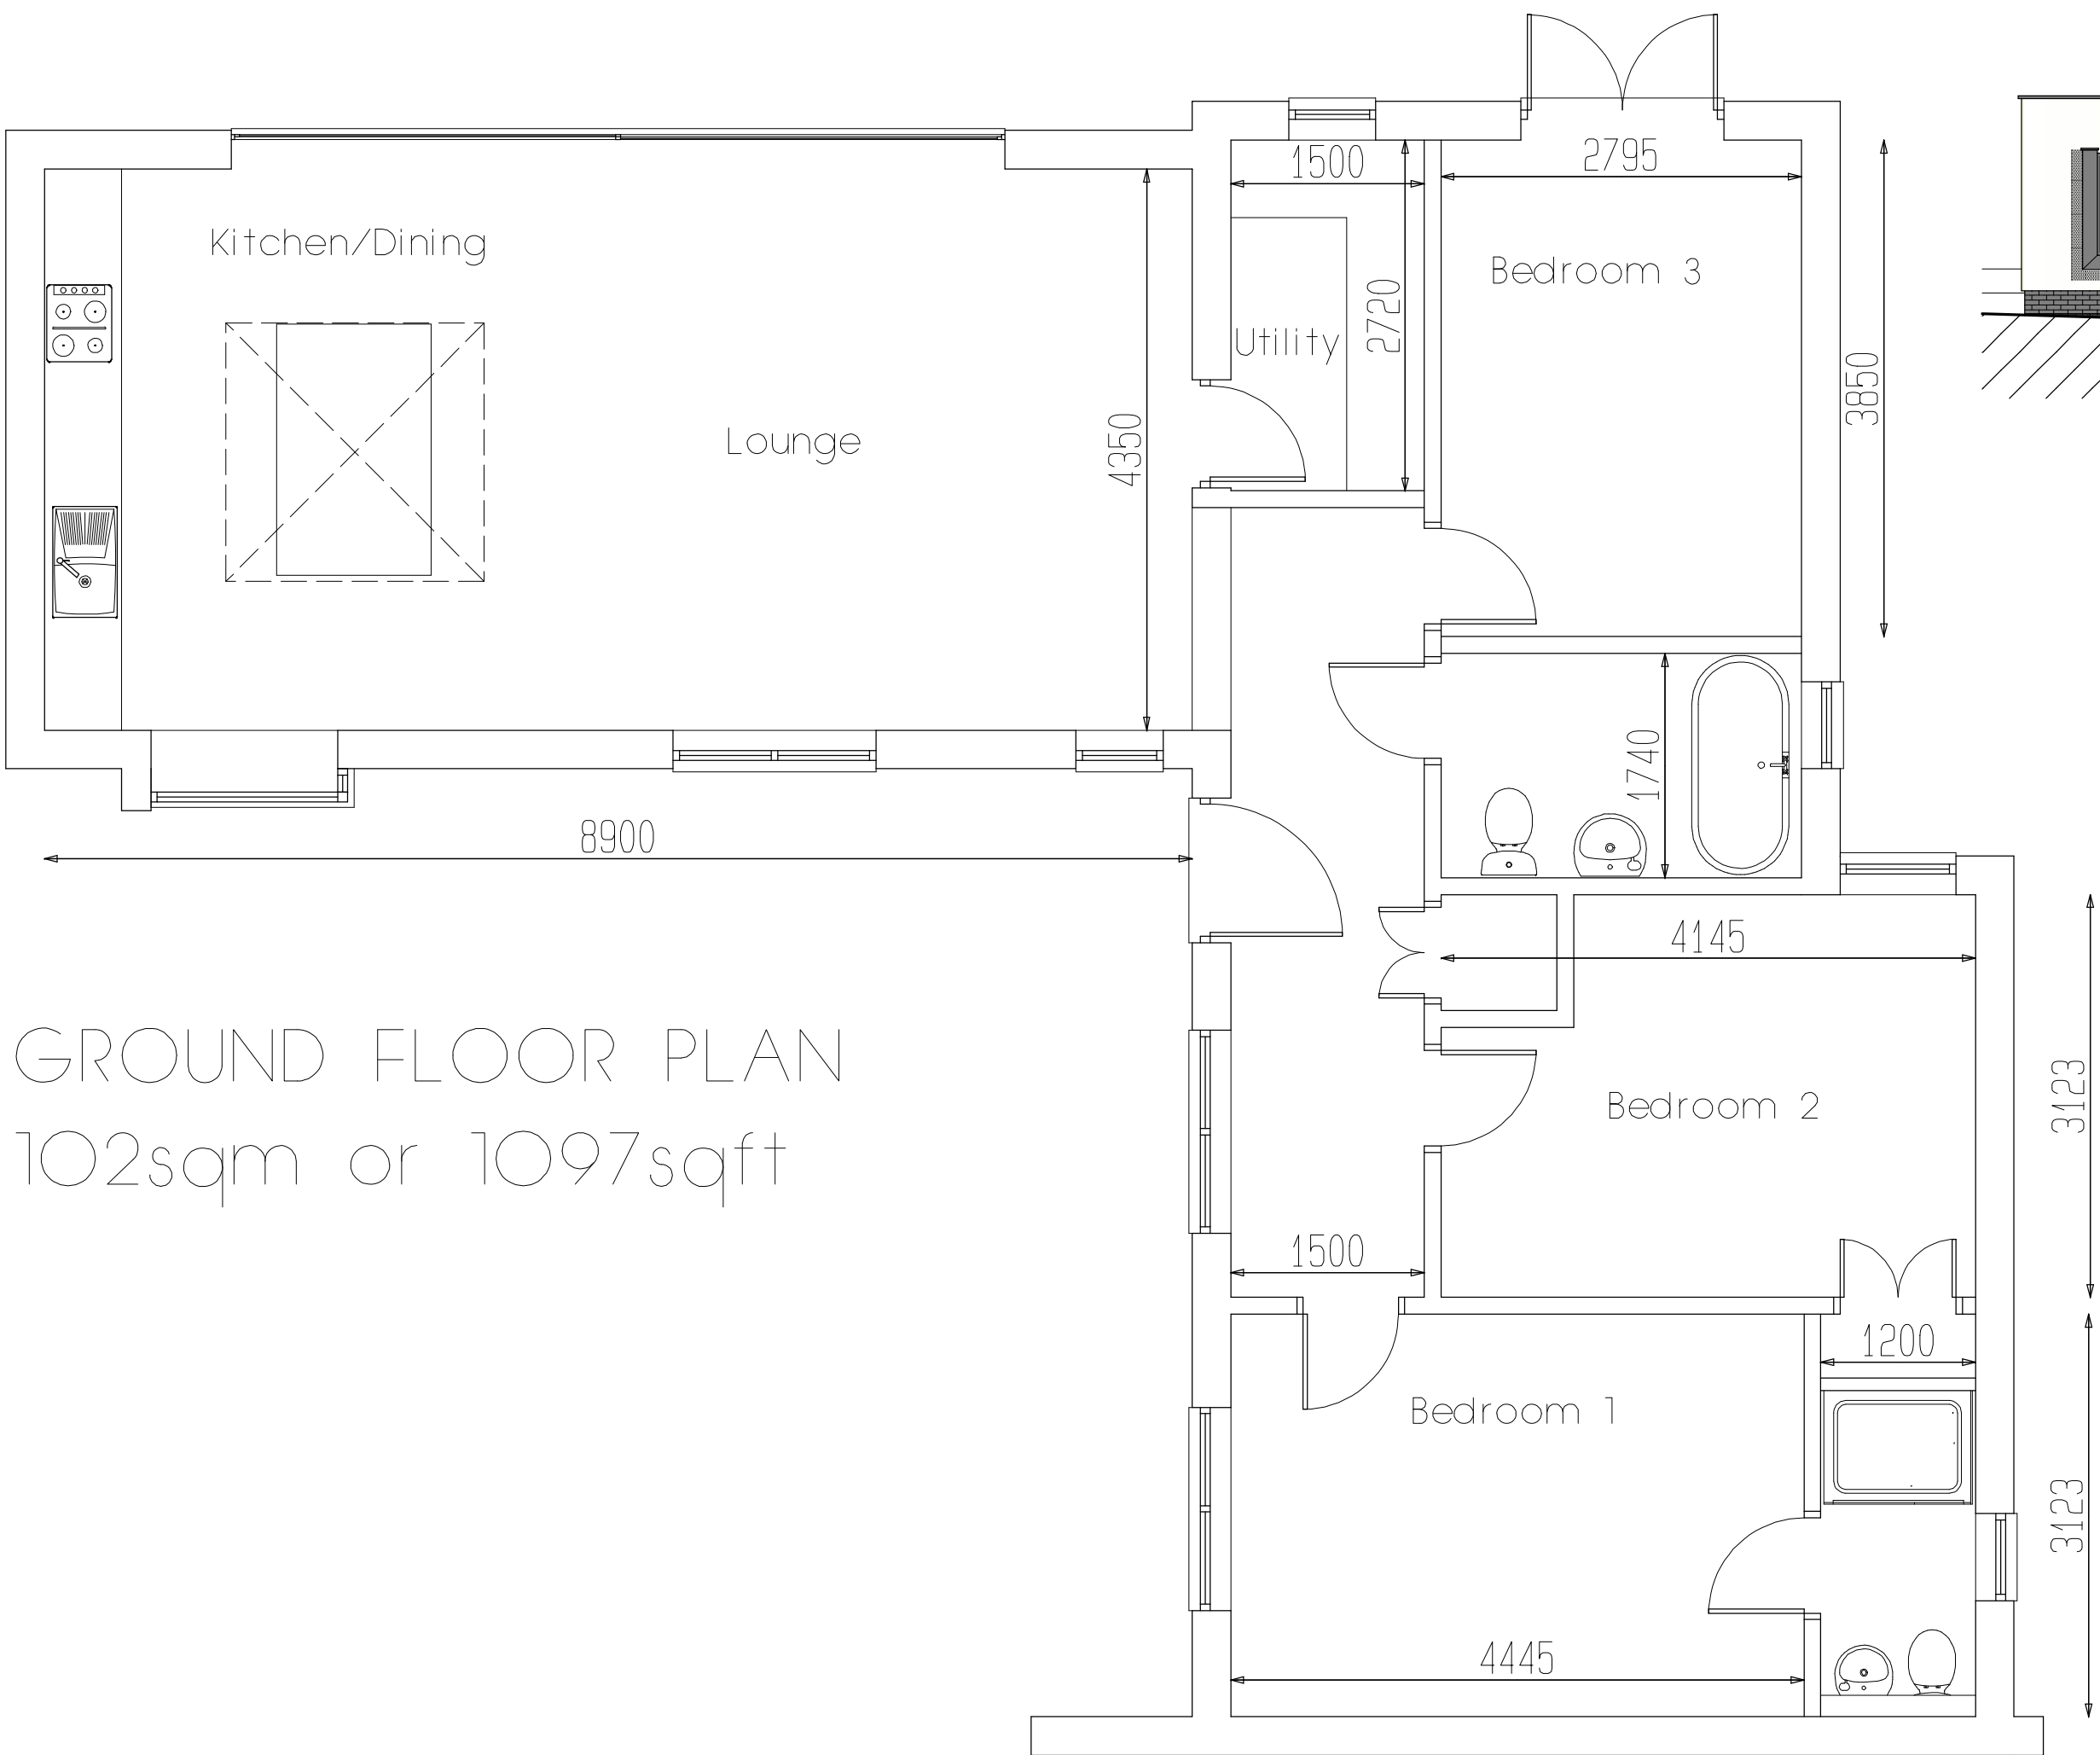


GROUND FLOOR PLAN
102sqm or 1097sqft

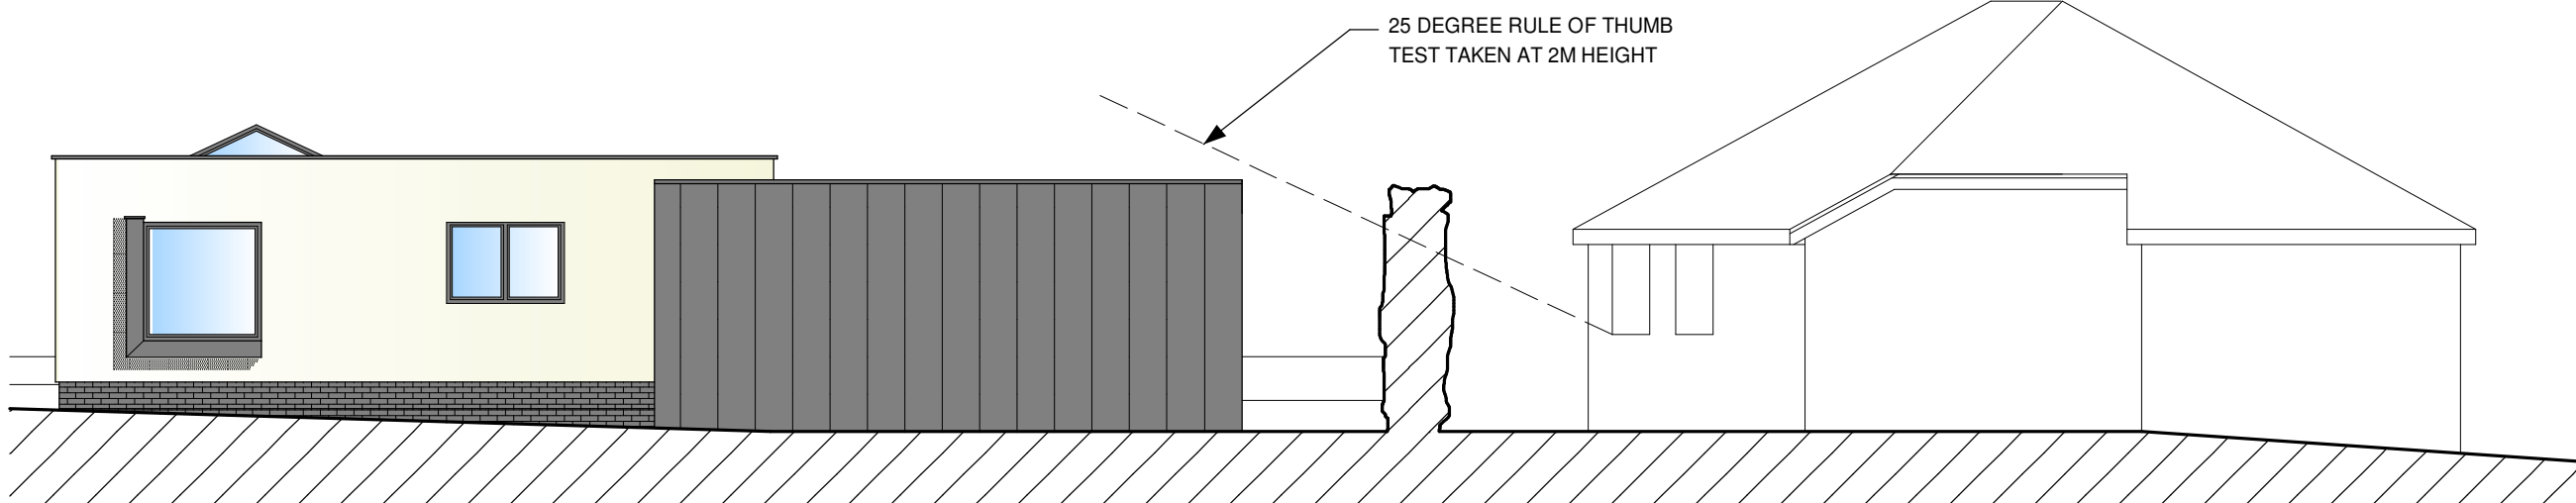

PROPOSED SOUTH EAST ELEVATION

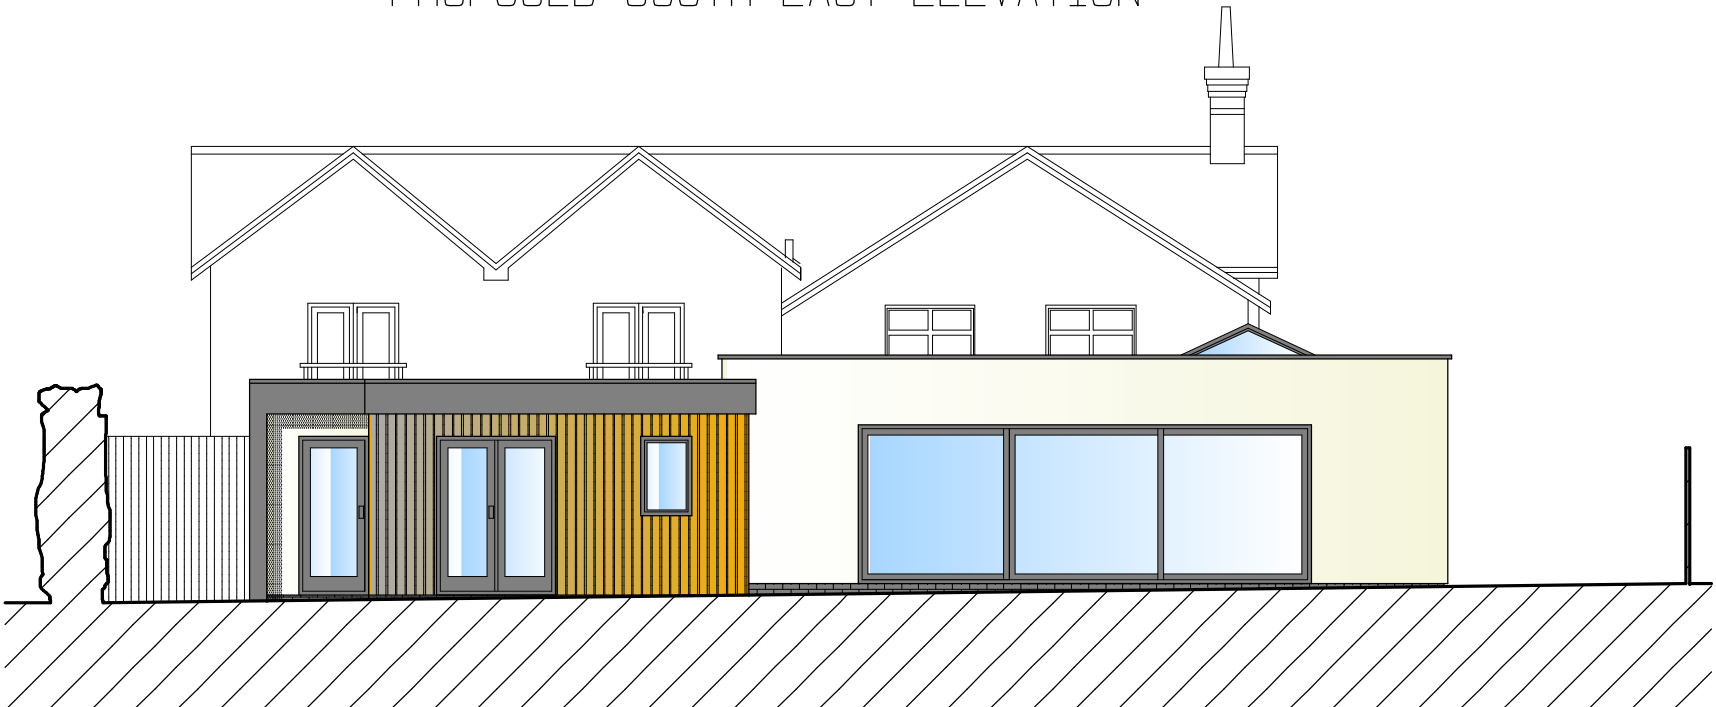

PROPOSED NORTH WEST ELEVATION

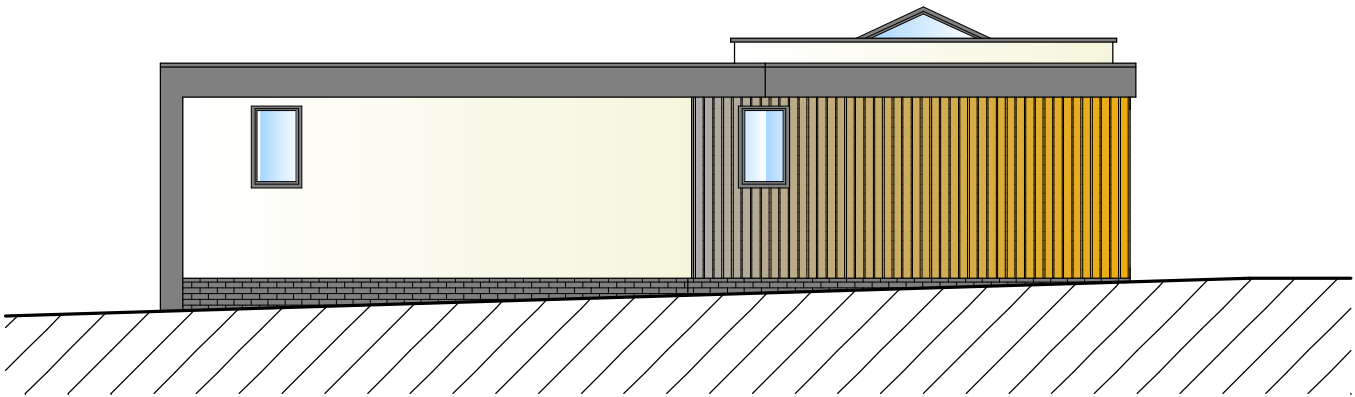

PROPOSED NORTH EAST ELEVATION

- ELEVATION MATERIAL KEY:
- ZINC CLADDING & HIGH PERFORMANCE/GREEN FLAT ROOF
 - KLOEBER ALUMINIUM WINDOWS & DOORS GREY (7016)
 - DARK GREY EDENHALL FACING BRICK FLINT OLD WALL RUSTIC
 - RENDER FINISH TO MATCH EXISTING HOUSE
 - VERTICAL CEDAR CLADDING

ACA ARCHITECTURAL DESIGN LTD
9 WOODSIDE AVENUE
EASTLEIGH
S050 9ES
Tel: 07817616023 or Email: acaadesign@gmail.com

Client
Mr Eldridge

Project Title
23 Otlands Road
Botley, S032 2DE

Drawing Title
PLAN AND ELEVATIONS

Scale
1:50 & 1:100 On A1 Paper

Drawn By
AC

0 1m 2m 3m 4m 5m

© This drawing is the copyright of ACA Design Ltd. It may not be copied, altered or reproduced without their written authority. This drawing must not be scaled IF IN DOUBT ASK !!

Drawing No.
2022/04

Rev.