


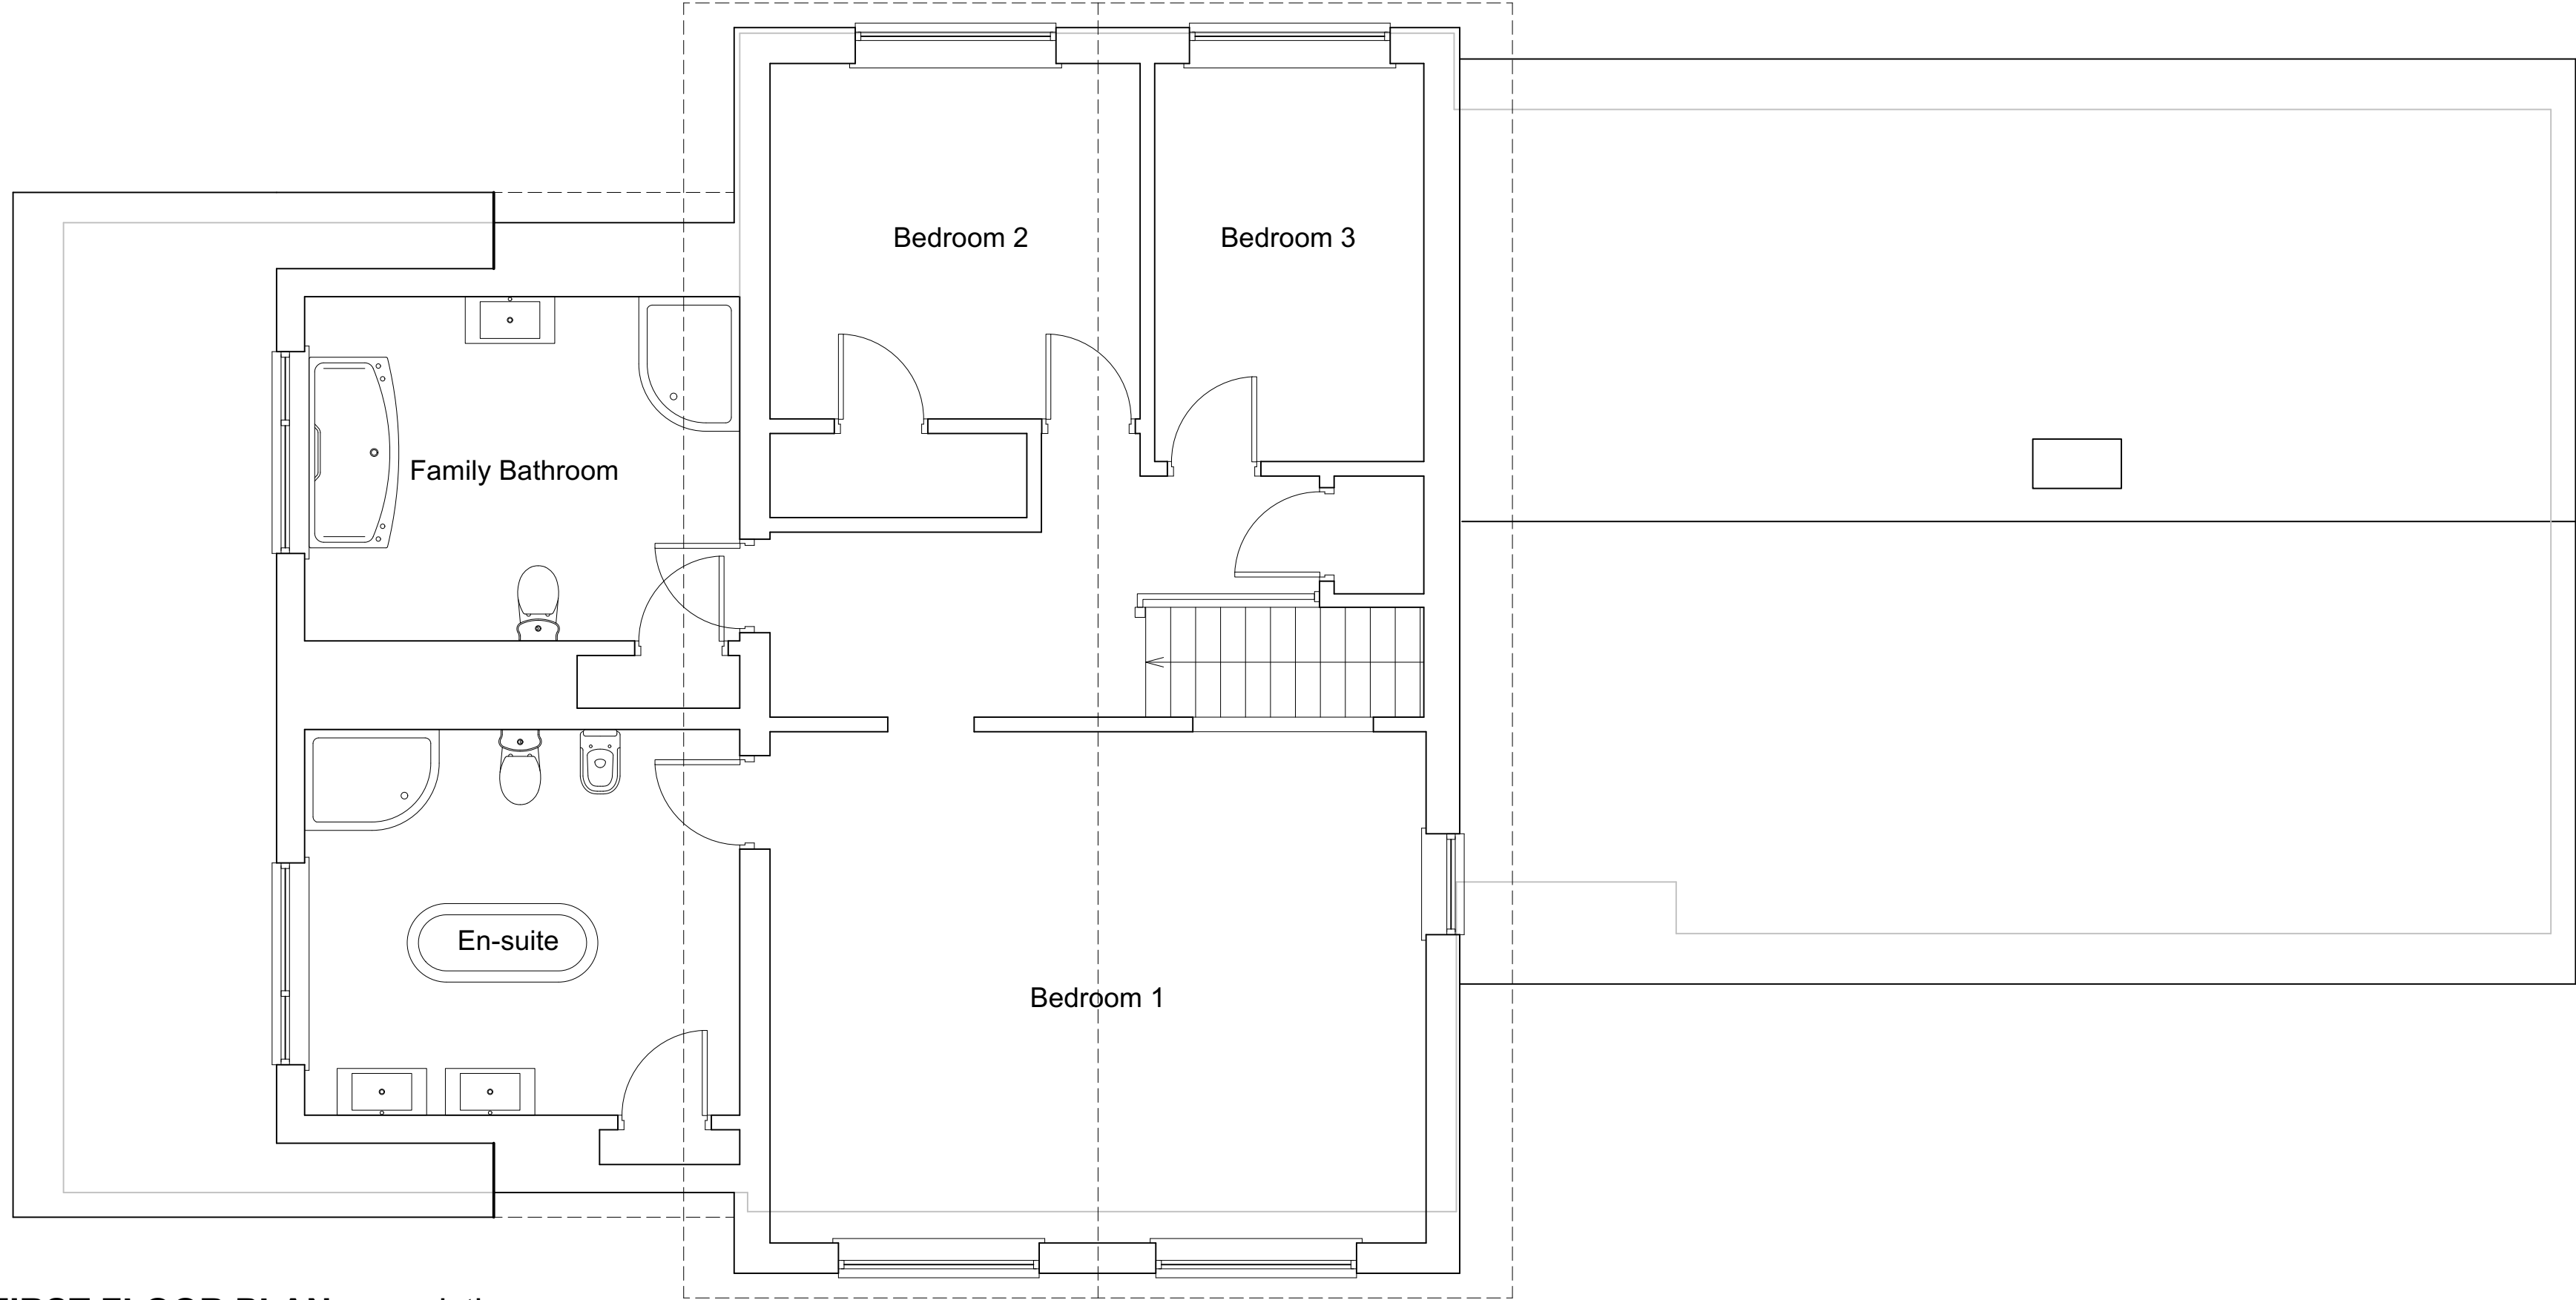


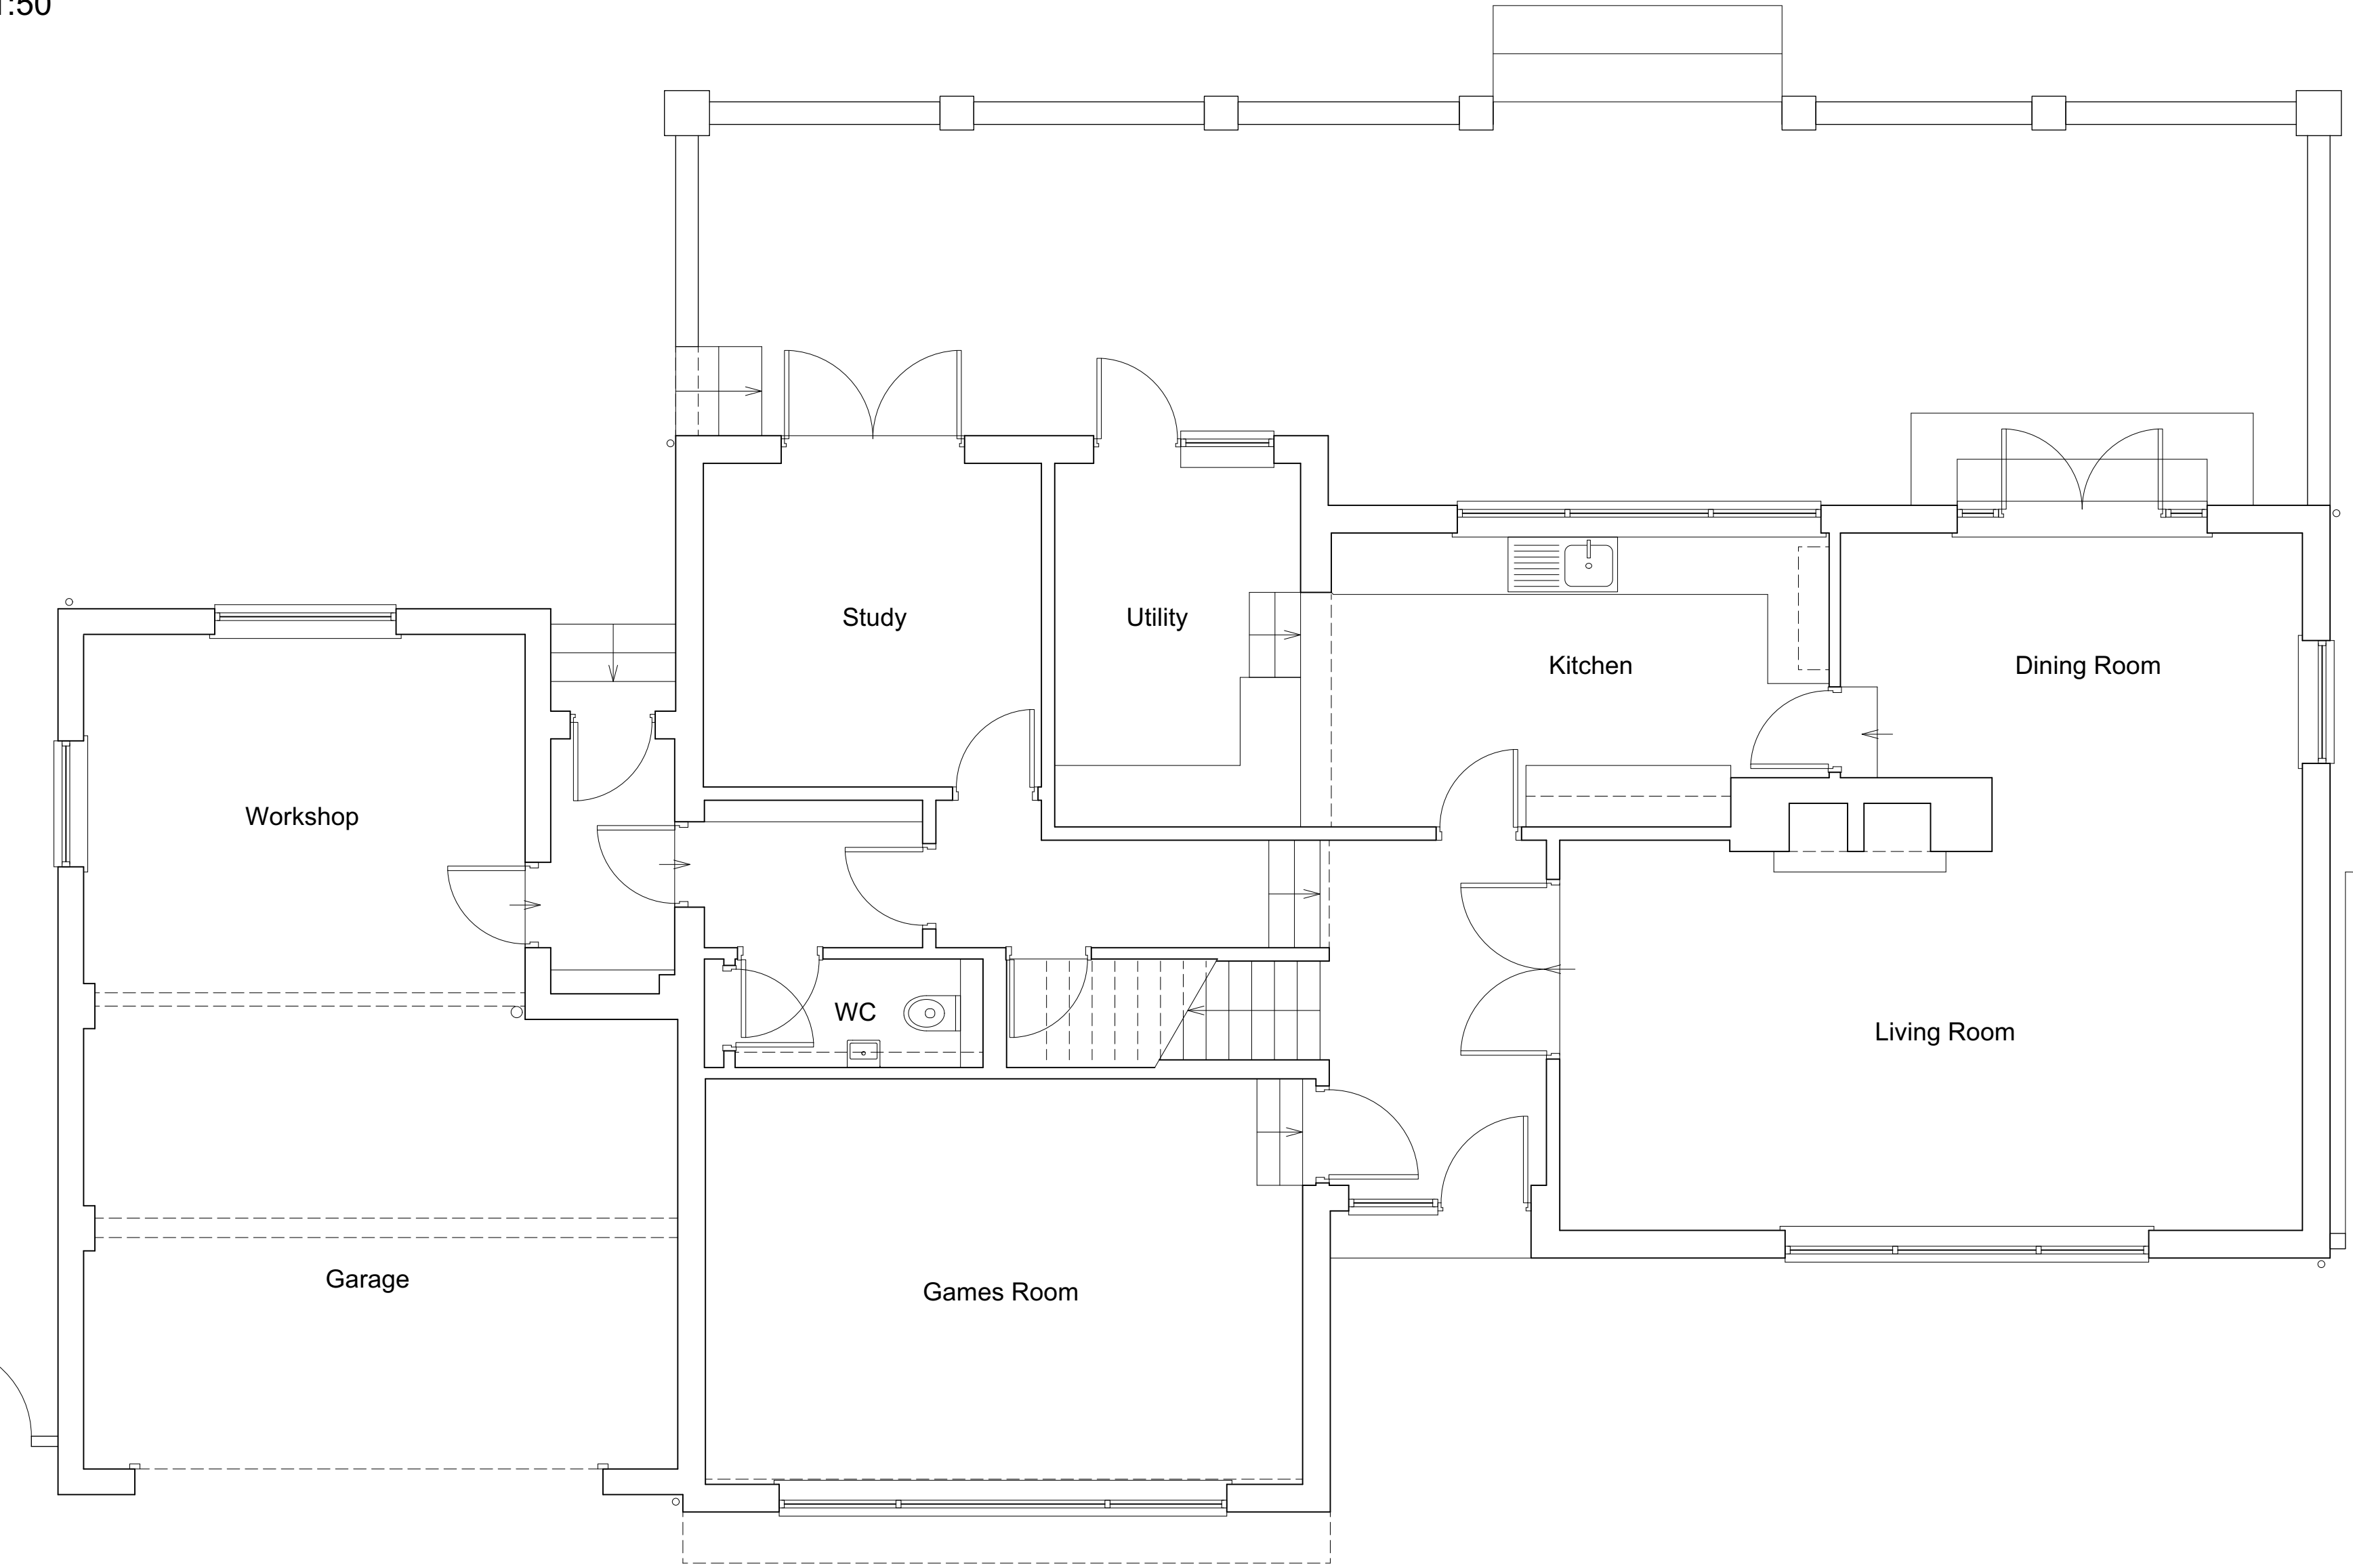

FIRST FLOOR PLAN: as existing
1:50

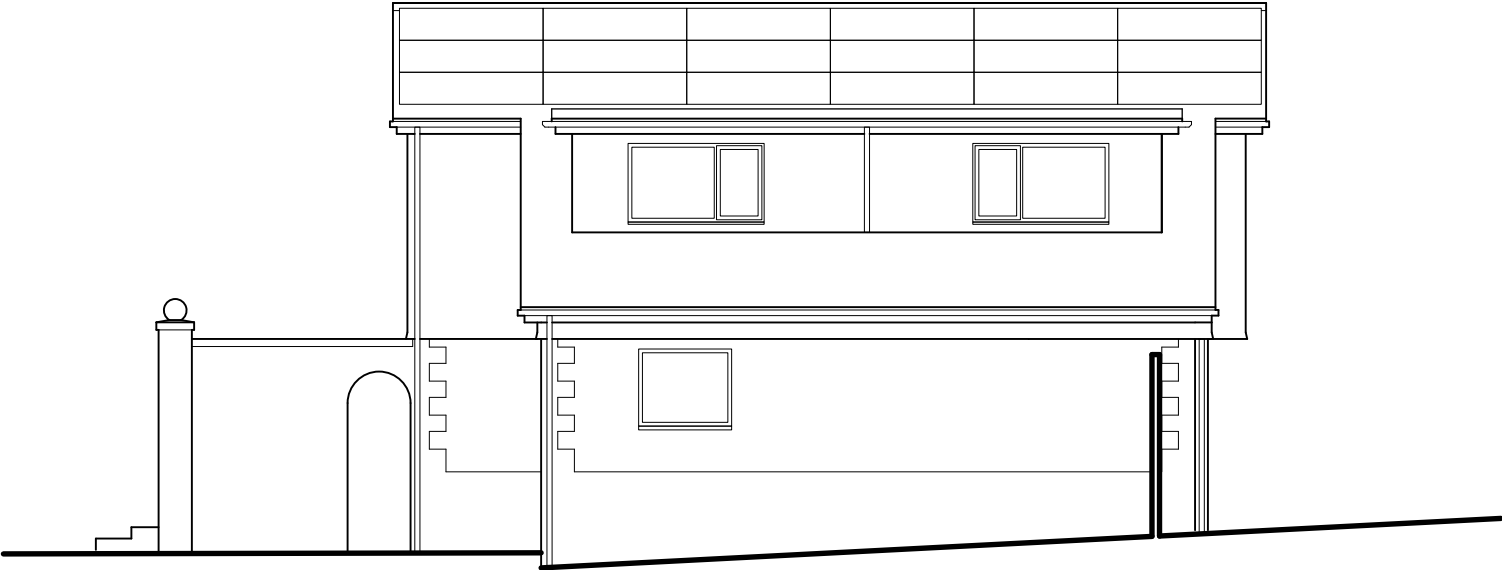

GROUND FLOOR PLAN: as existing
1:50

 


SIDE (South West) ELEVATION: as existing
1:100



FRONT (South East) ELEVATION: as existing
1:100



REAR (North West) ELEVATION: as existing
1:100

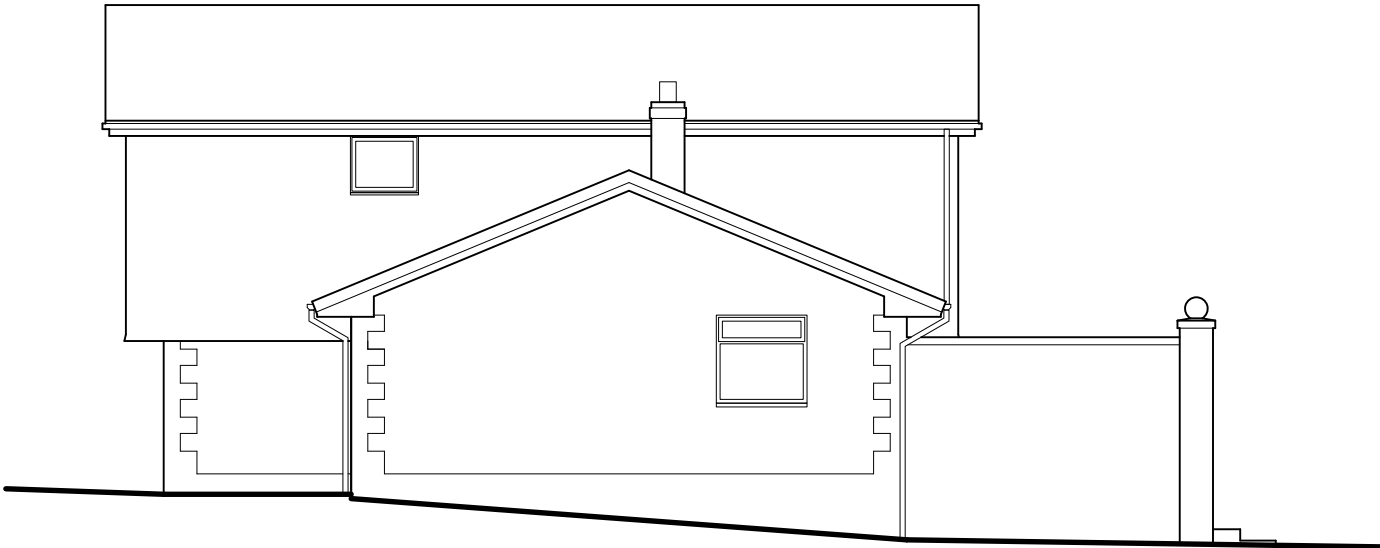

SIDE (North East) ELEVATION: as existing
1:100



BLOCK PLAN:
1:500



SITE LOCATION PLAN
1:1250



Project Extensions and Alterations La Mon House Hungerford, Bursledon Southampton, SO31 8DE			
Client Mr and Mrs Chambers			
Drawing: Plans & Elevations: as existing			
Scale: 1:50/1:100/1:500/1:1250 @ A1 1:100/1:200/1:1000/1:2500 @ A2	Date: Oct 2022	Drawn: RMB	
Drawing no: PA22-158:01	Rev: -		
A: 8 Westcliff Lee-on-the-Solent Hants PO13 9JS T: 02392 55 66 40 E: studio@plumarchitects.co.uk			

