




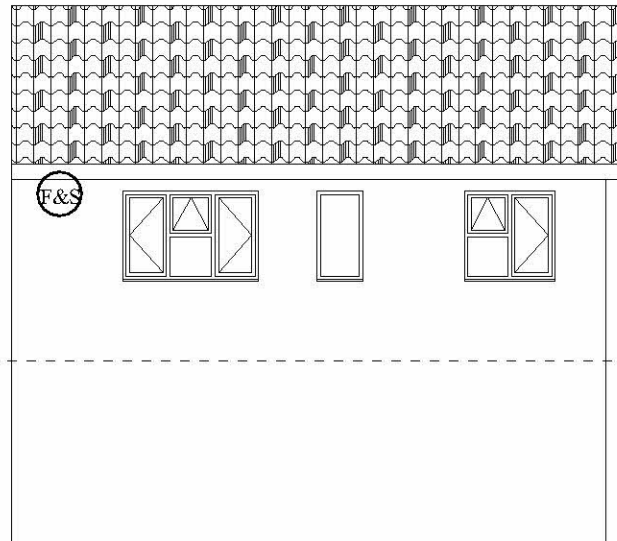

Proposed rear elevation

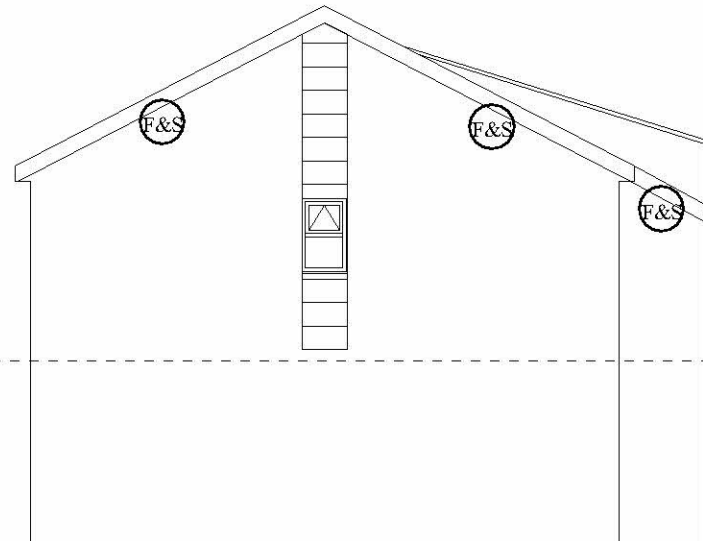


Proposed side elevation

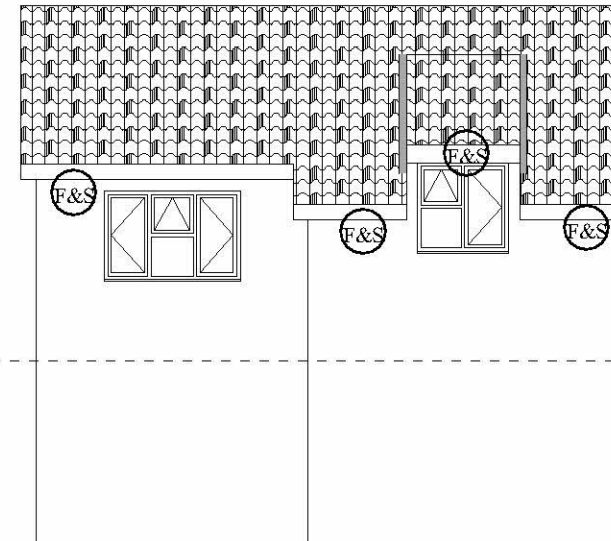


Proposed front elevation

1st Floor Flat

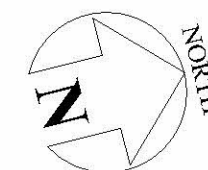

North relates to Front Elevation

Meters Scale 1:100

 


Miss Ward
5 Harbourne Gardens Southampton Hampshire SO18 3LY
Replacement Fascia and soffit to the front side and rear of the property. Product colour change from Brown to White
Proposed front side rear elevations
Drawing No 2022-55-2
Sheet size A3 Scale as noted