



Elevations Scale Bar 1:100




Traditional Lead Roll Flat
Roofed Dormers With Lead
Clad Face & Cheeks.

 


East

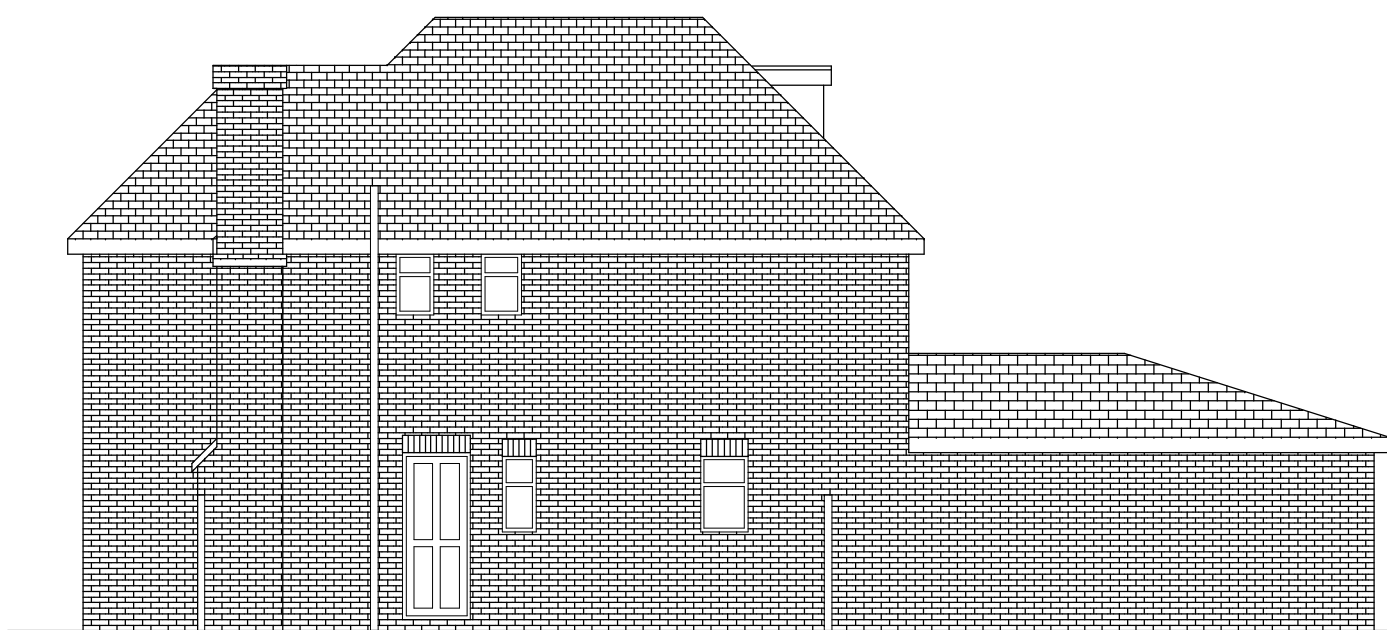

North

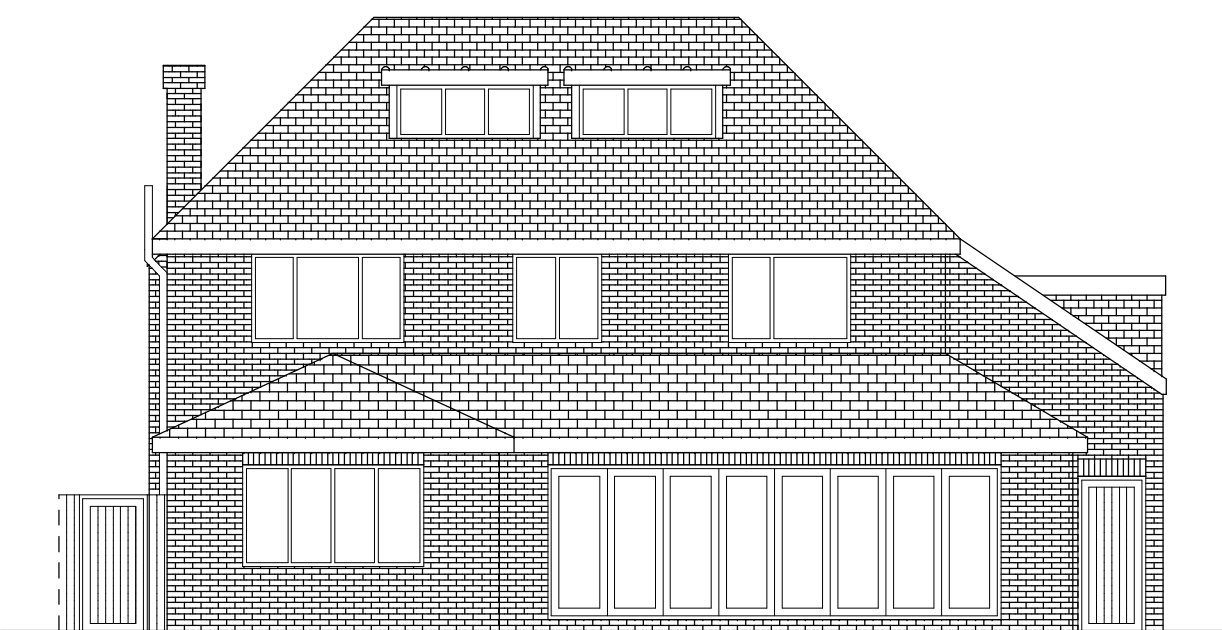


West

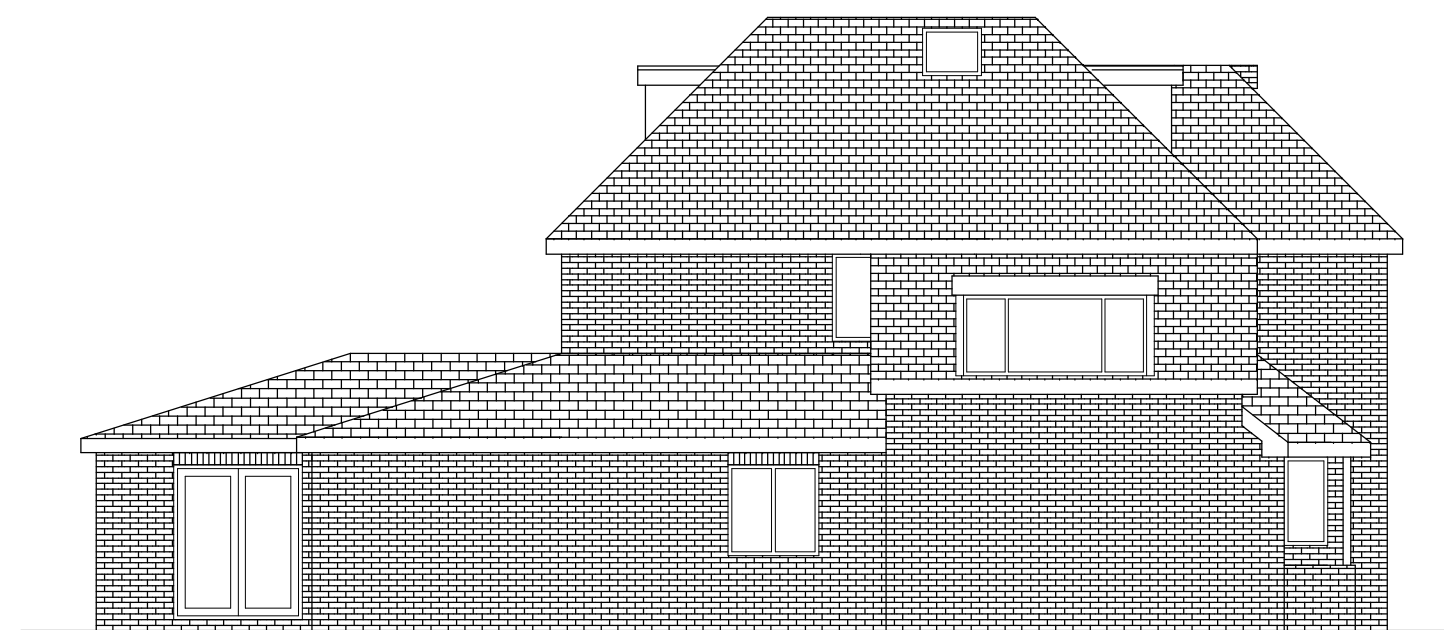


South


Elevations

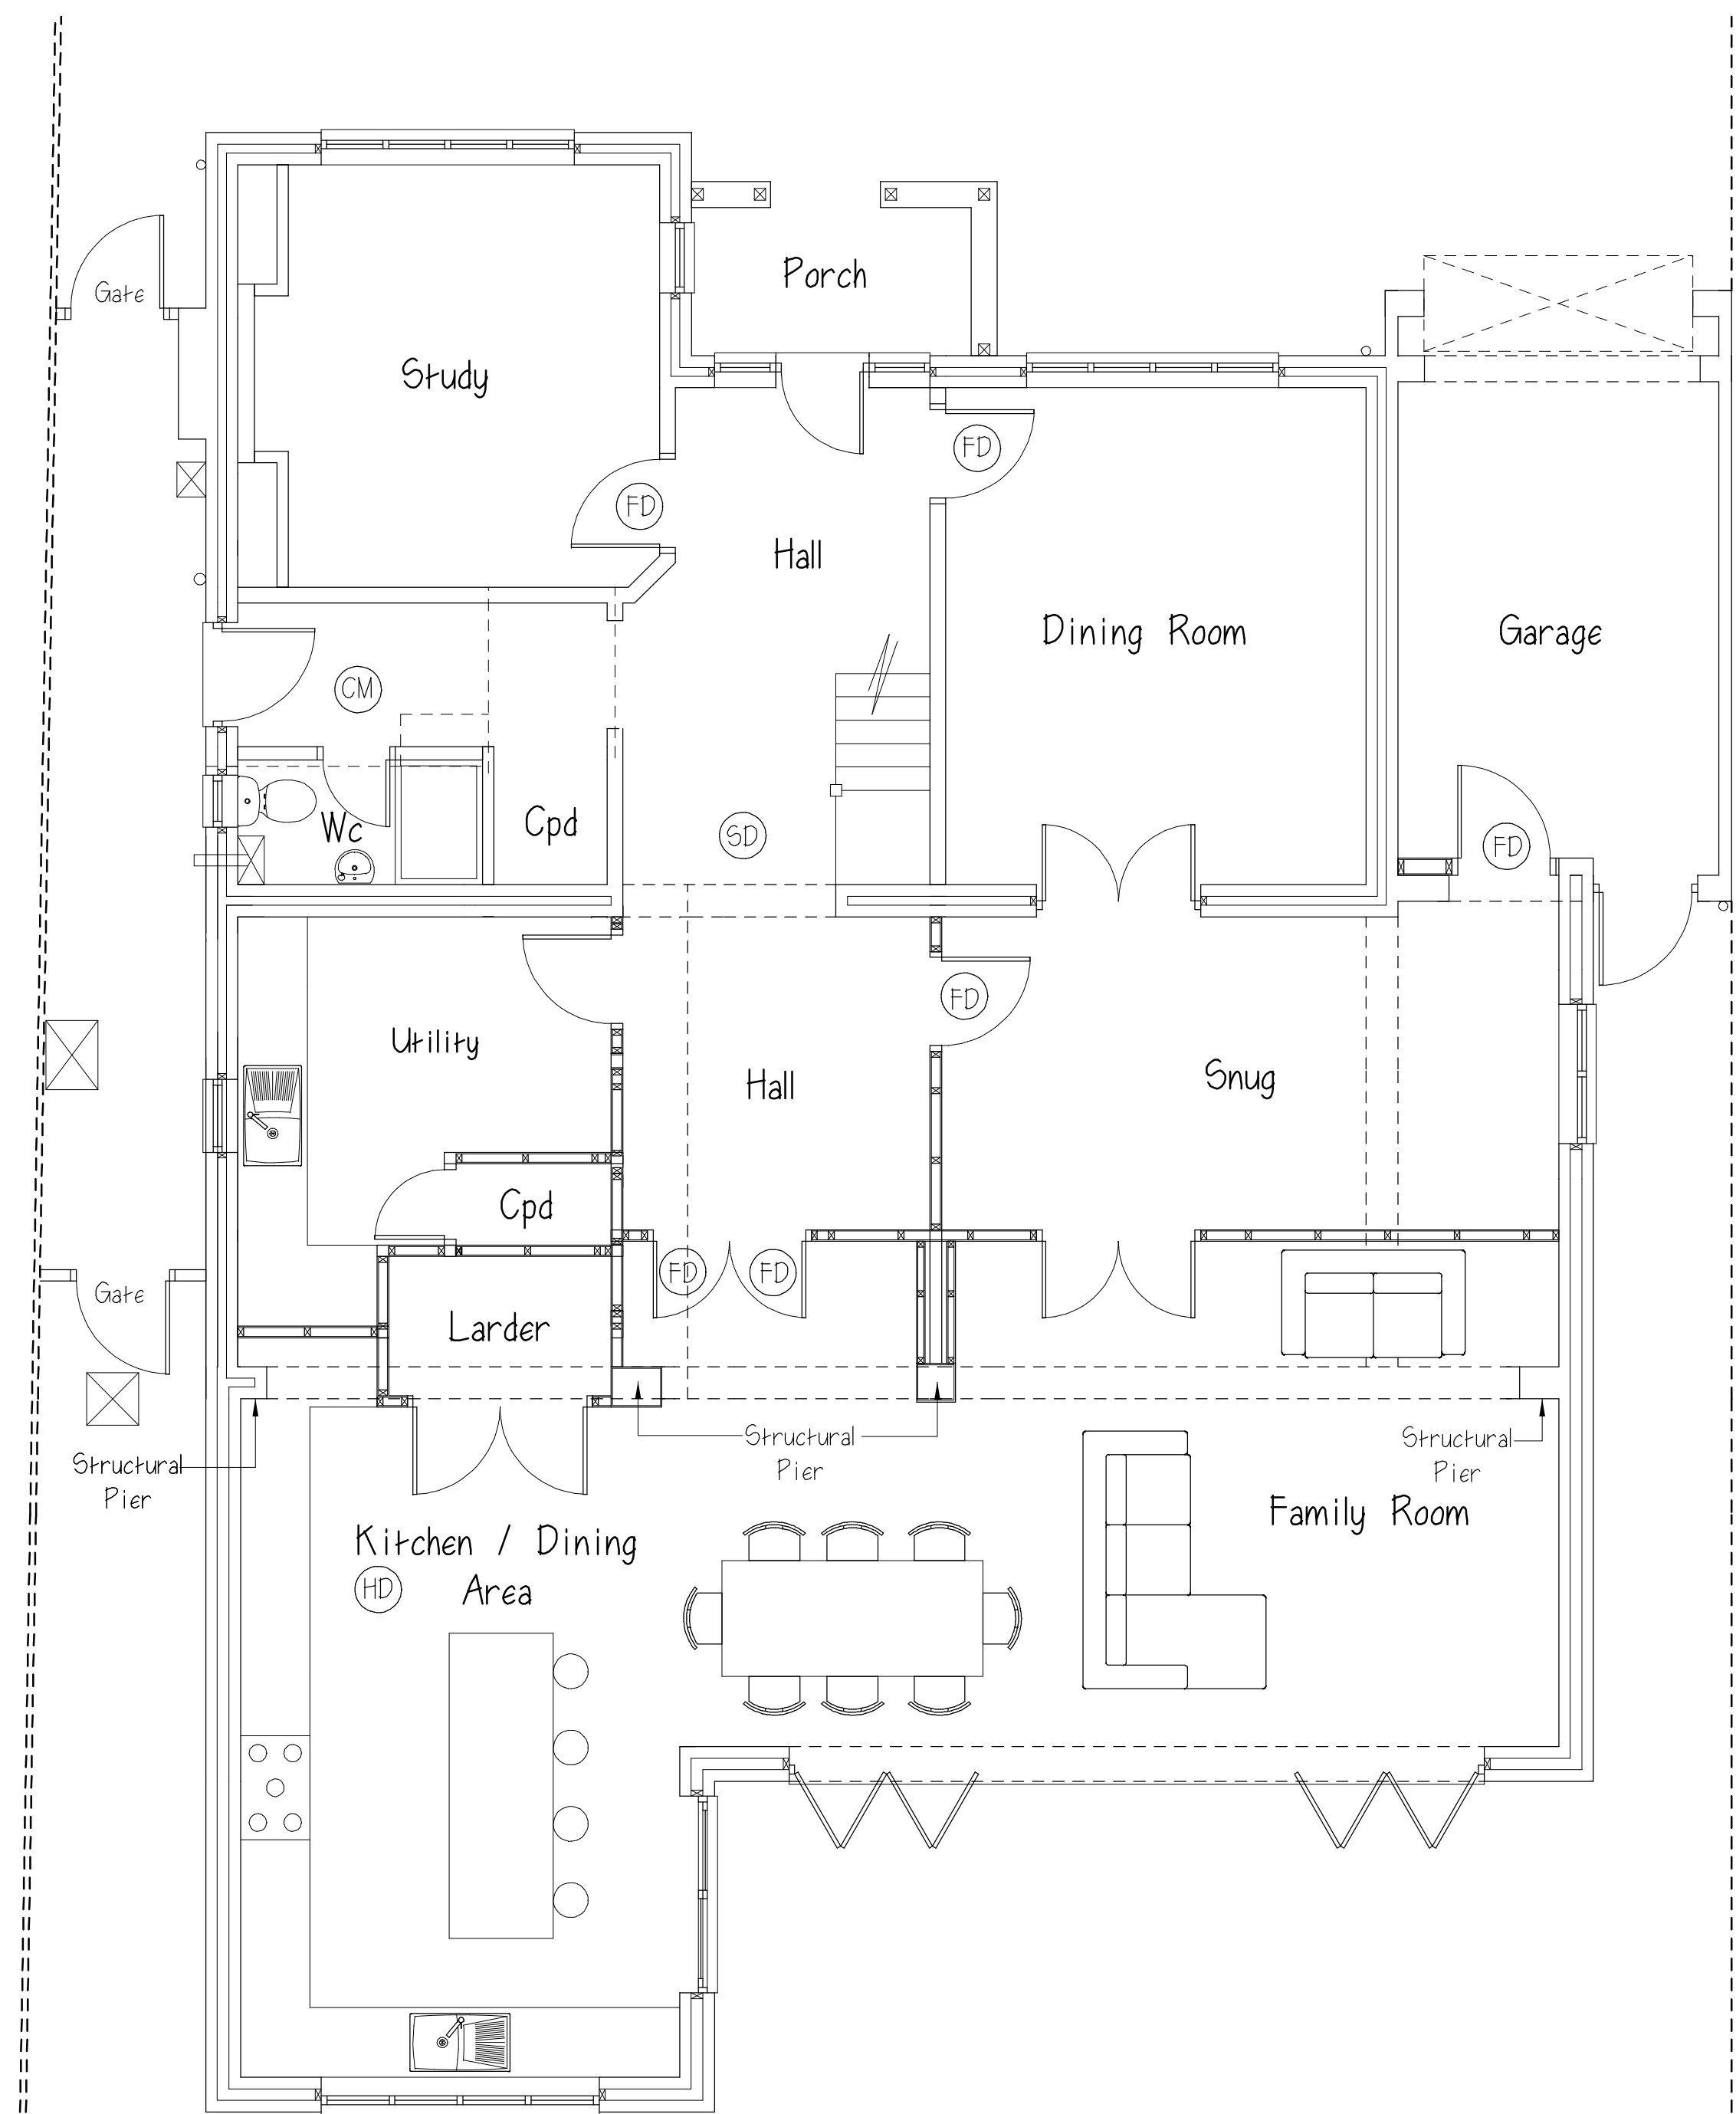

Ground Floor Plan

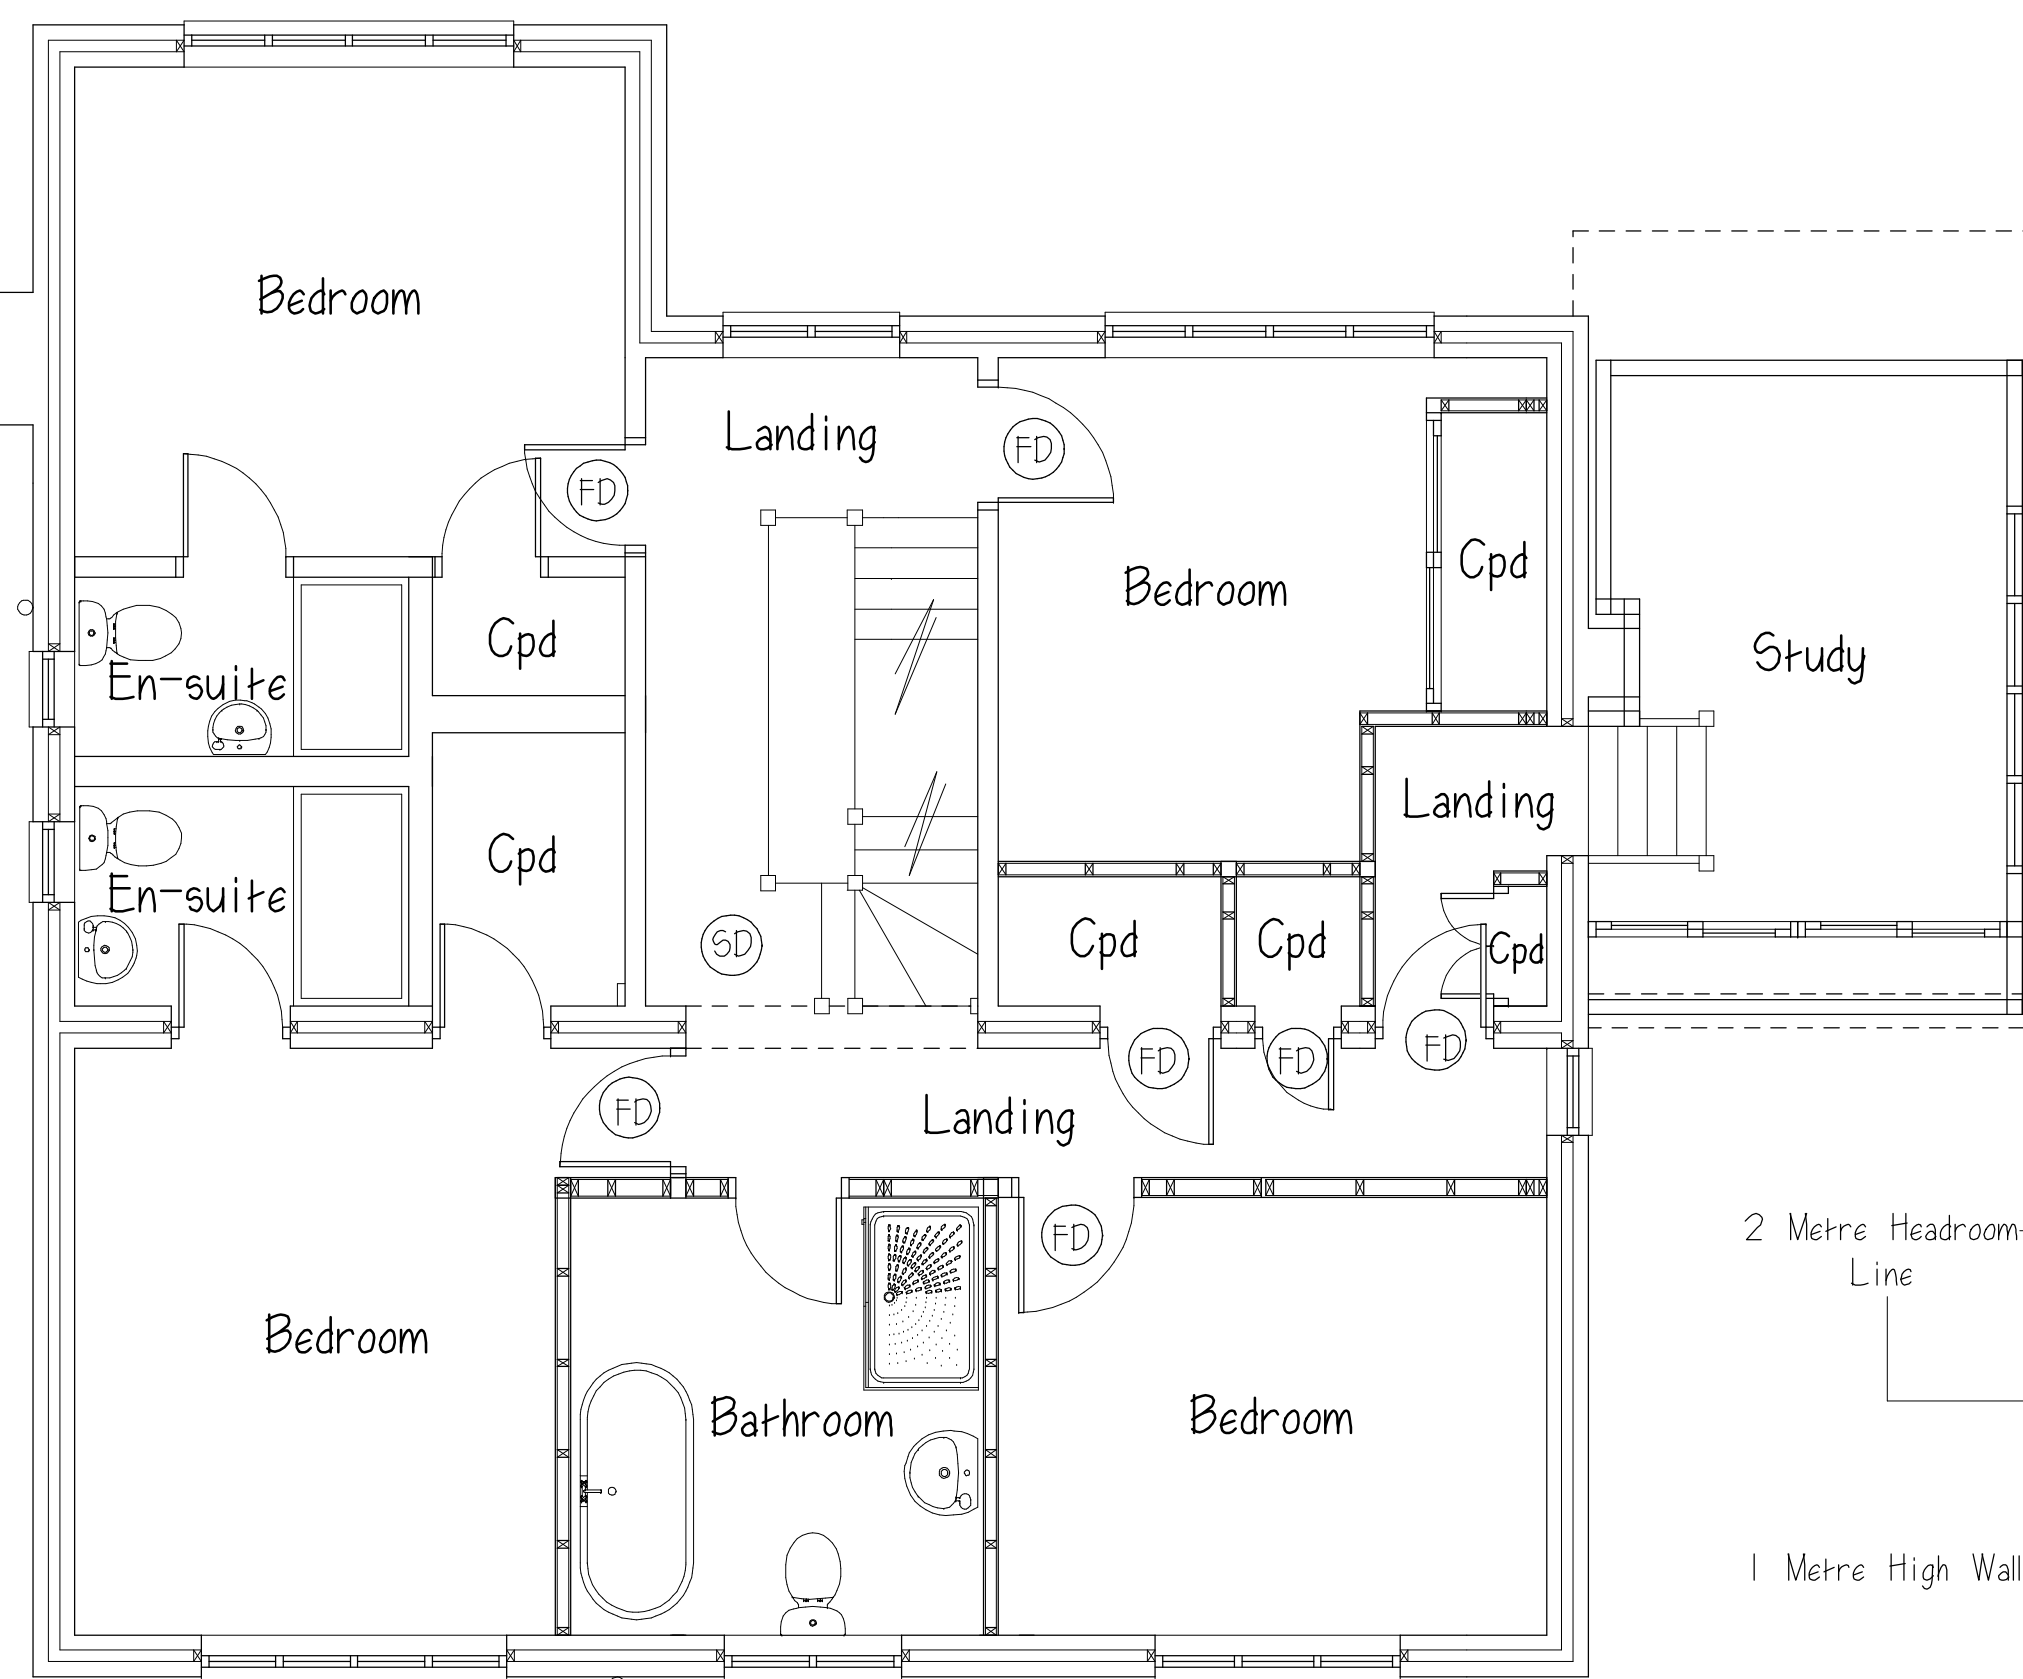

First Floor Plan

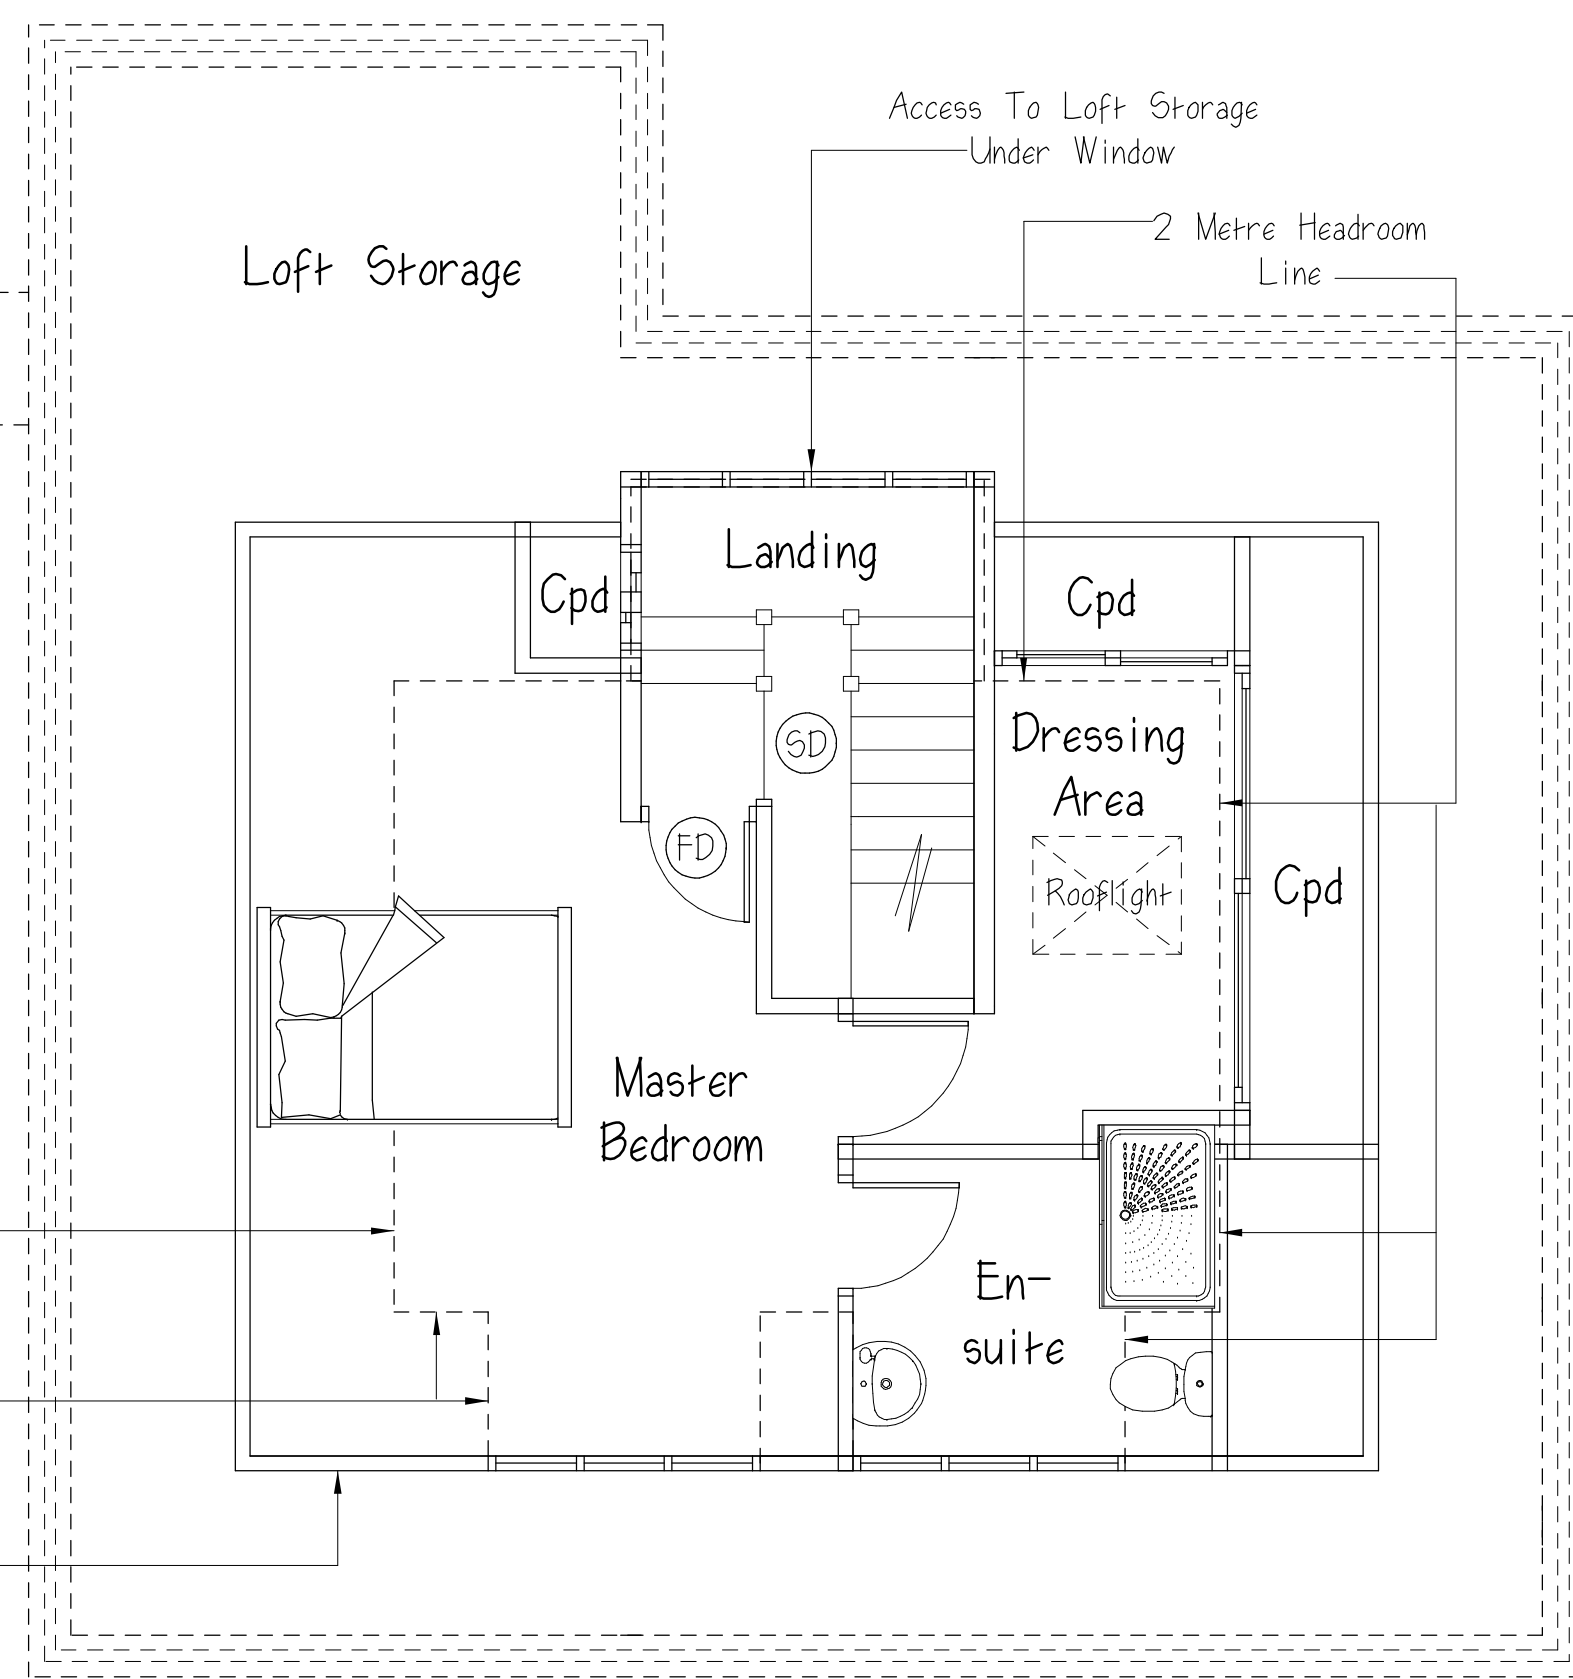

Second Floor Plan

Fire Precautions Legend


Half Hour Fire Resisting Door = (FD)

Interlinked Optical Smoke Detector
With Battery Back Up = (SD)

Interlinked Heat Detector With Battery
Back Up = (HD)

Carbon Monoxide Detector = (CM)

Floor Plans Scale Bar 1:50

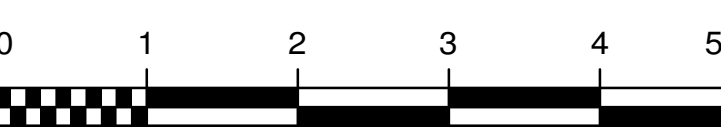

Jem Musselwhite C.Build E FCABE, MIET, MlconstM.
Chartered Building Engineer & Surveyor.
106 Buriton Road, Winchester, Hants. SO22 6JF.
Tel 07758 746207 - e-mail jem@jem-musselwhite.co.uk
www.jem-musselwhite.co.uk

134 Kingsway, Chandlers Ford.

Extension, Loft Conversion & Associated Alterations To Dwelling.
for Mr. & Mrs. B. Thiara.

As Proposed Floor Plans & Elevations.

Scales 1:50 & 1:100 @ A1 Sized Paper. Dwg. No. 2021066/002H.