




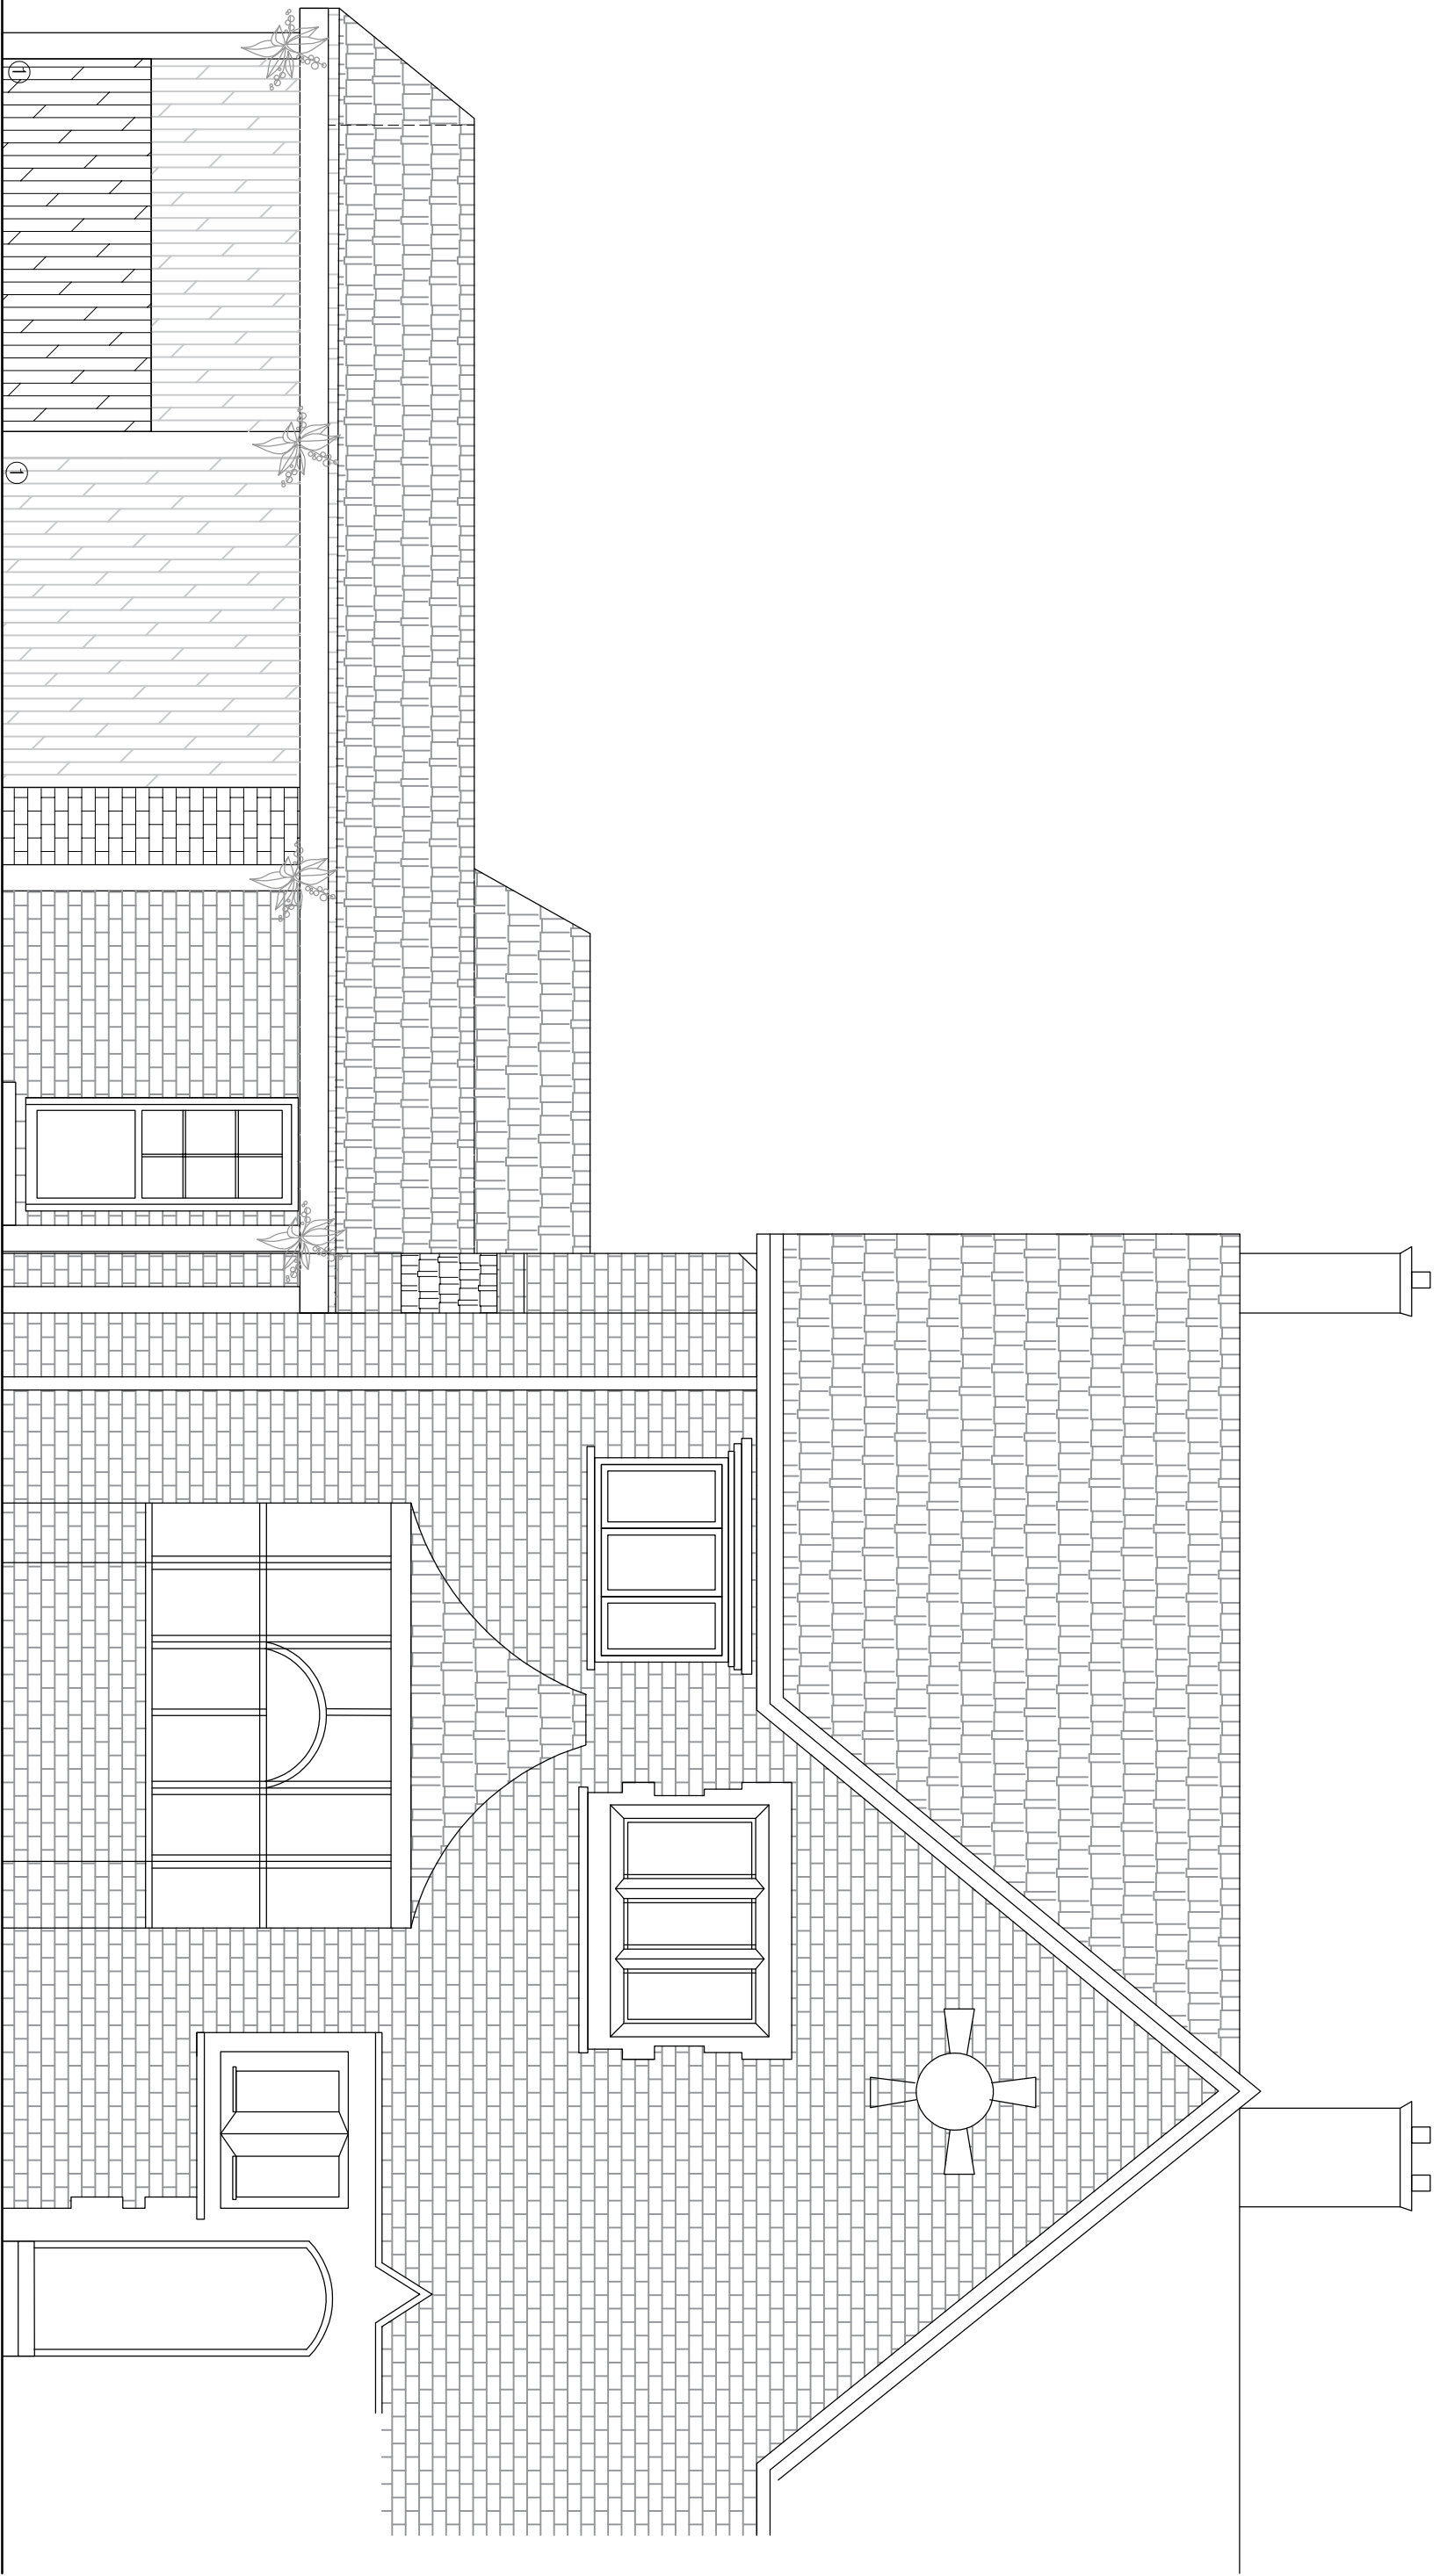

PROPOSED FRONT ELEVATION (A)

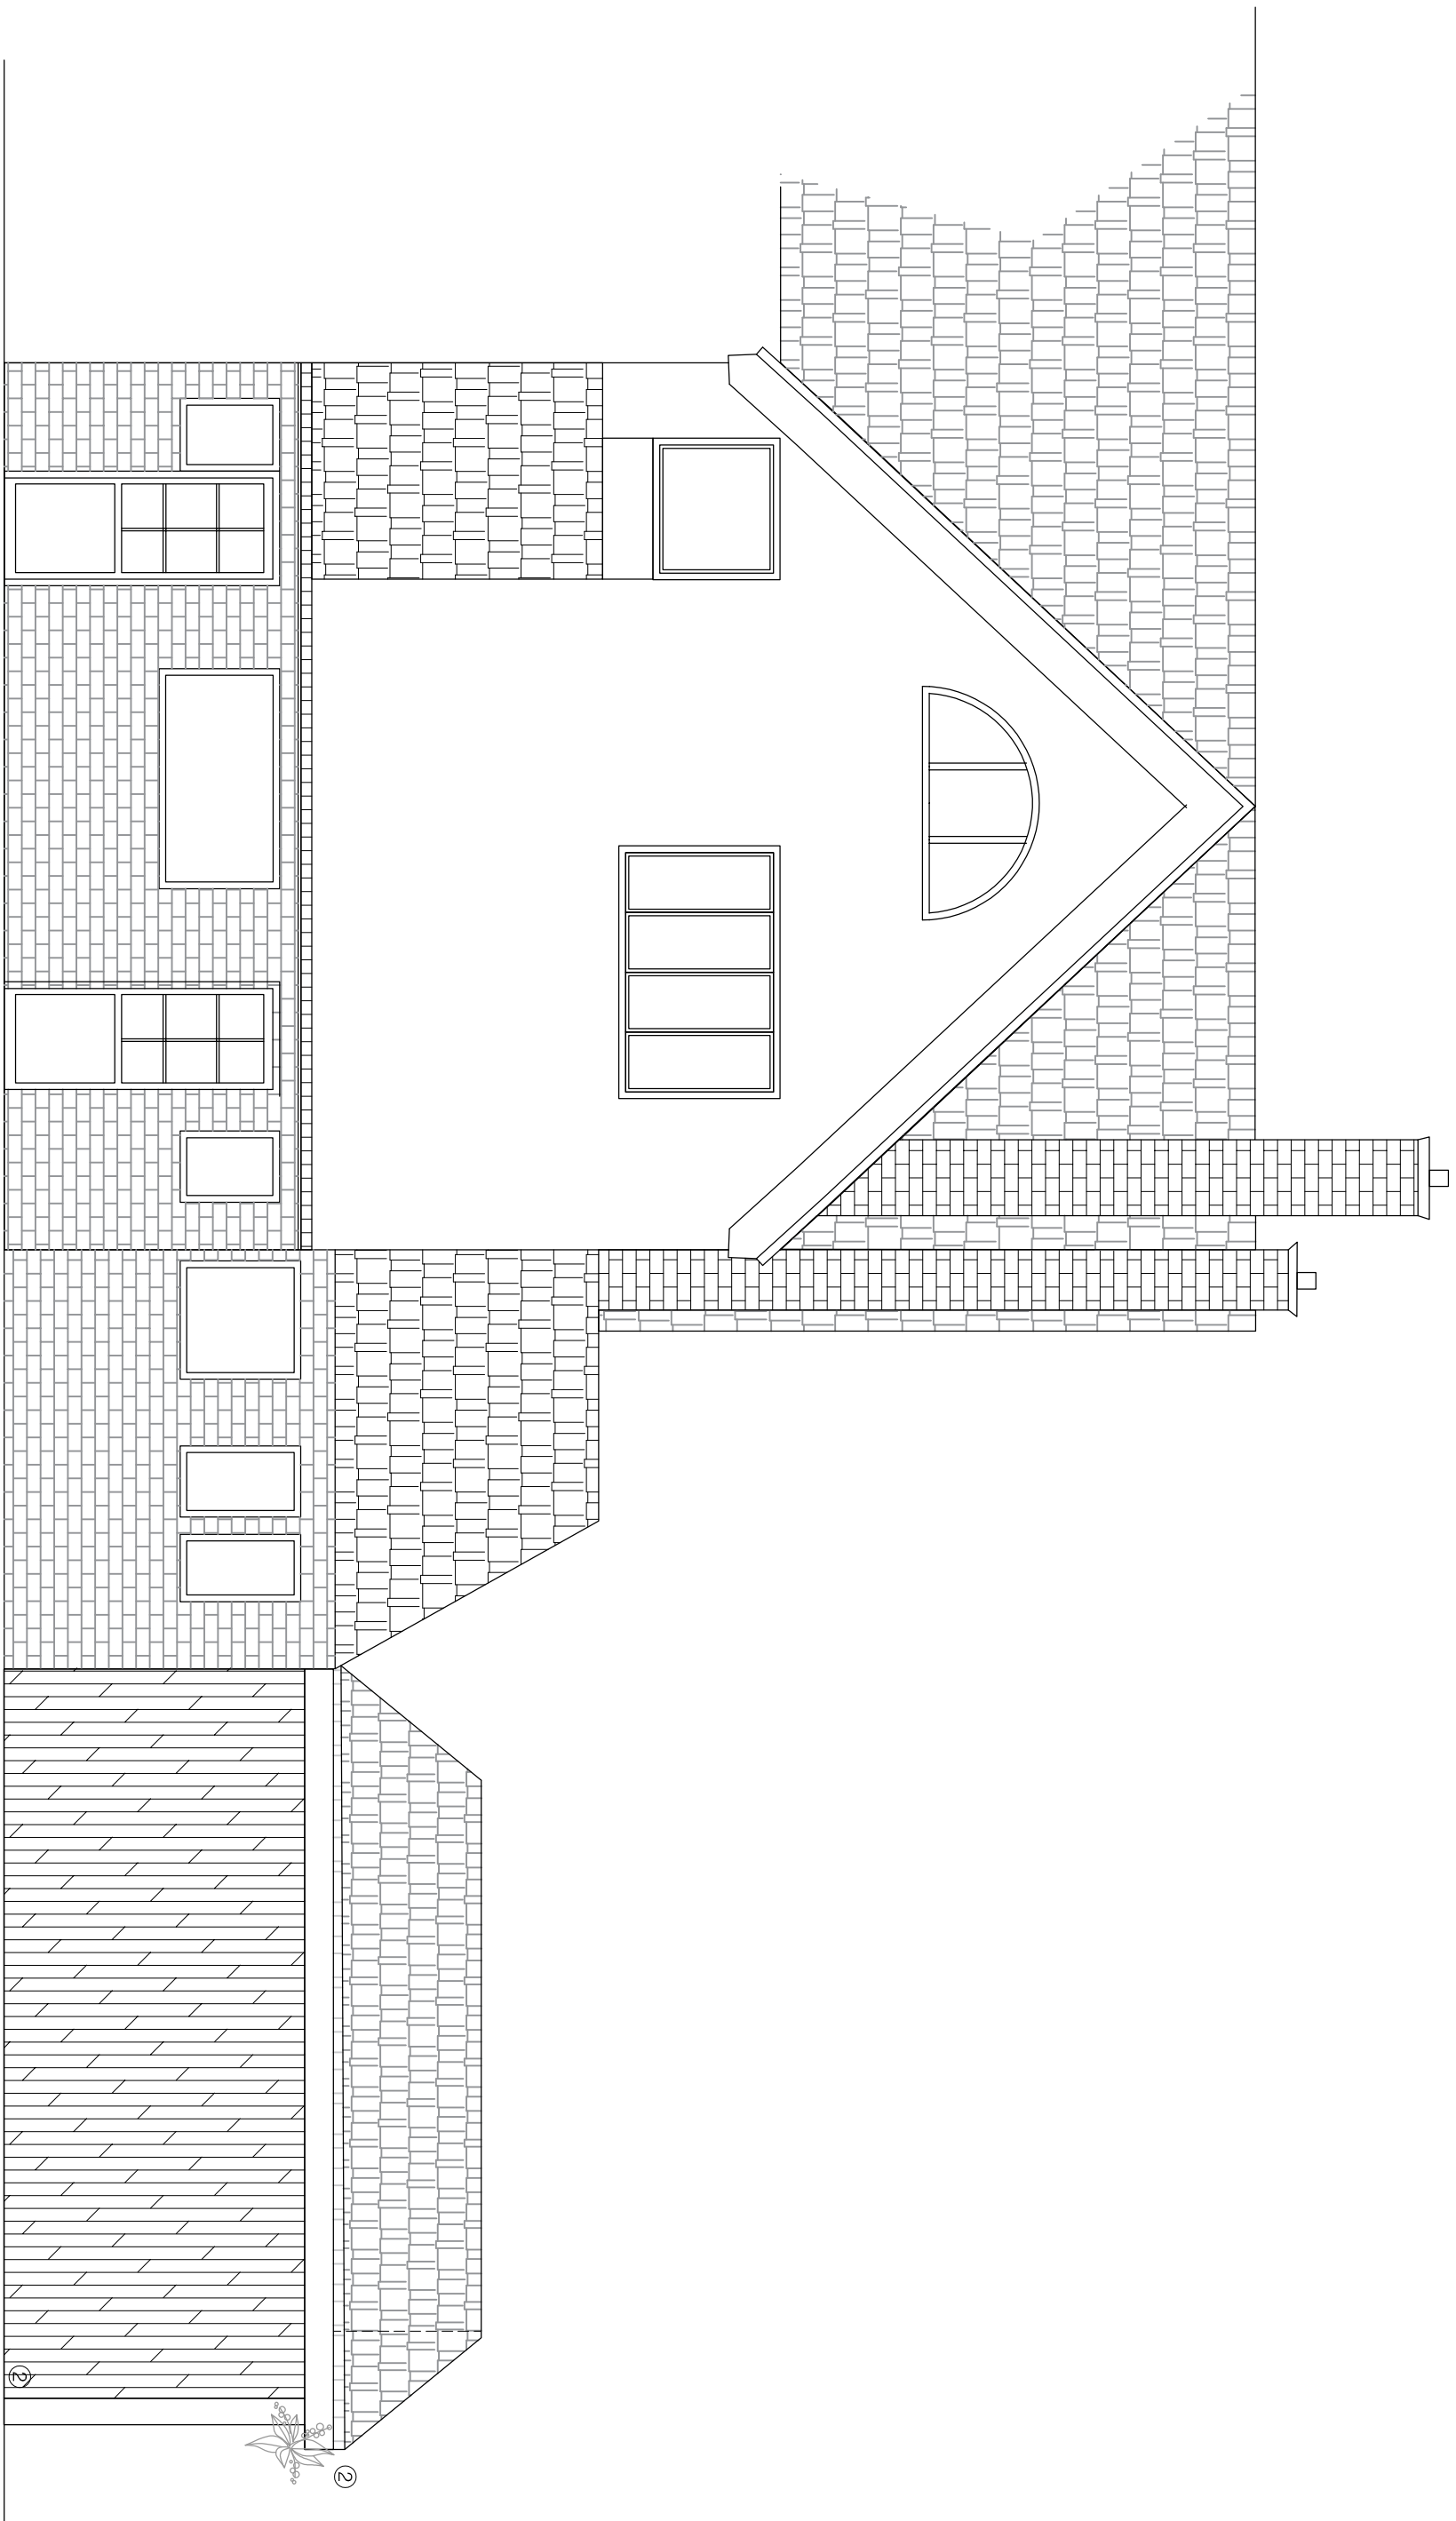


EXISTING REAR ELEVATION (C)

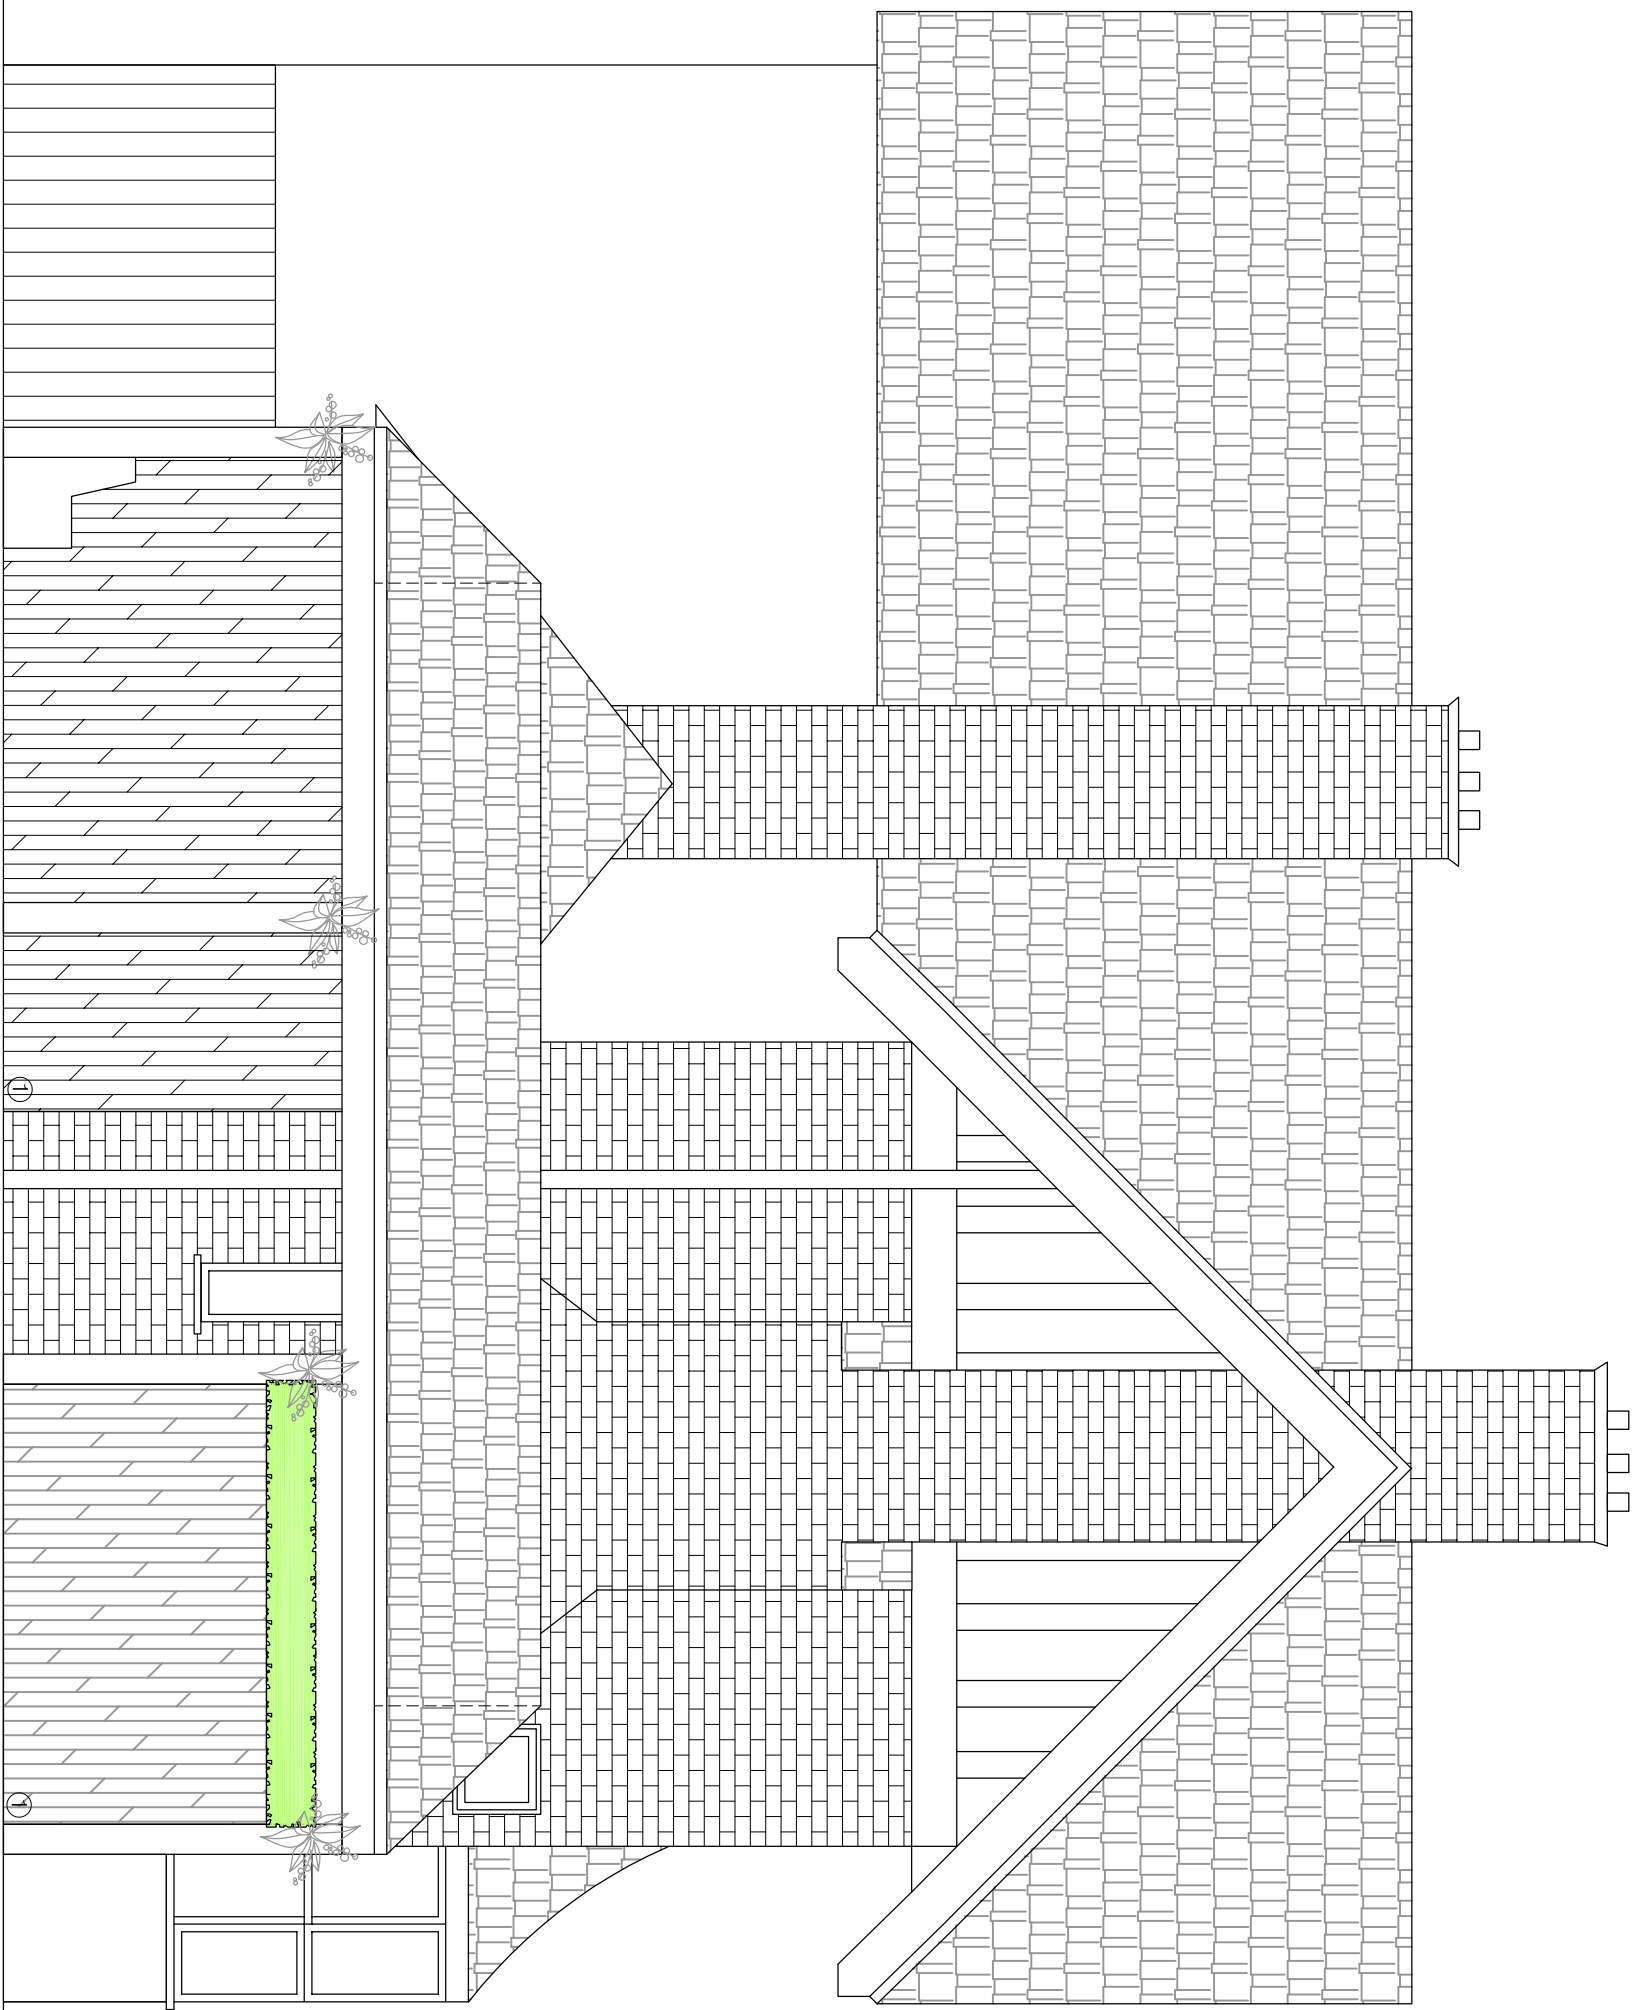

PROPOSED SIDE ELEVATION (B)

1. Timber fence paneling
2. timber framed pergola with roof tiles

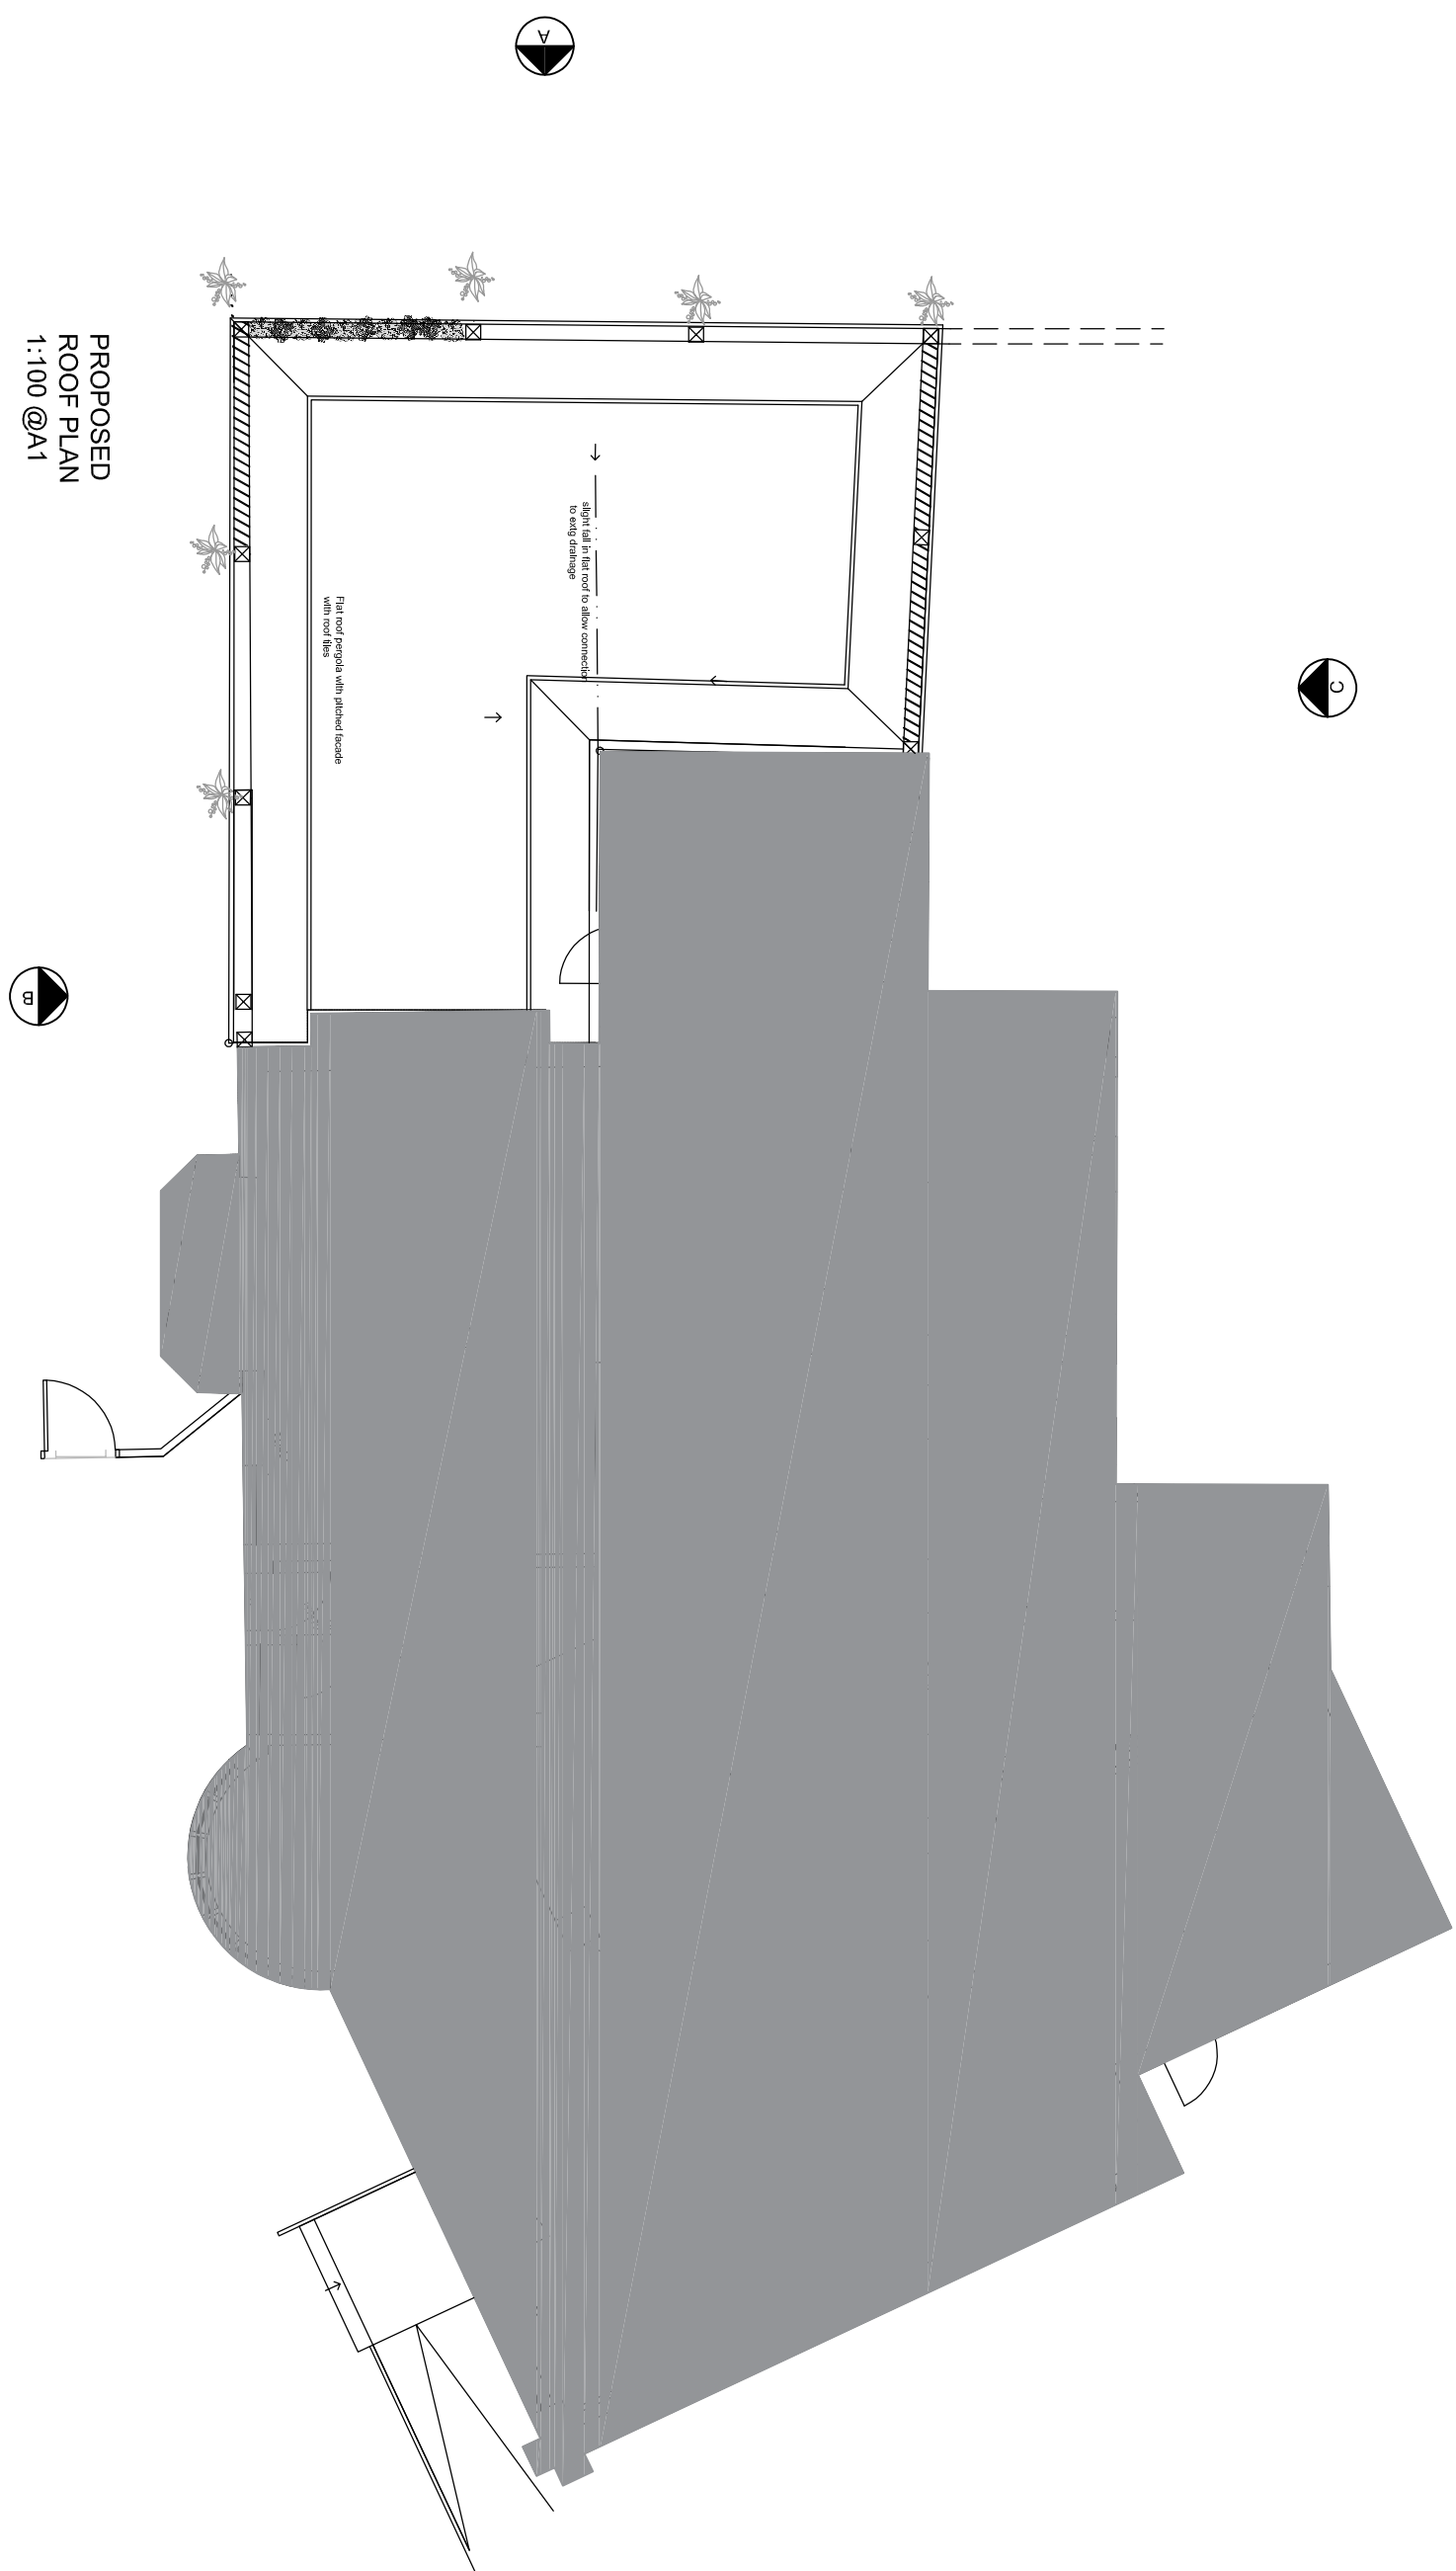

PROPOSED
ROOF PLAN
1:100 @A1

(d.m.p.) design management partnership 8 trade street, cardiff, cf10 5dt T +44(0)29 2064 4829 F +44(0)29 2064 4831 E mail@designmanagementpartnership.com	Title: 1100_1100 Size: 81x50		rev	date	revision notes	title	rev	date	revision notes	title	Figure 1: Elevations to be used in preference to scaled elevations. All elevations to be checked by the contractor before commencing work and any discrepancies must be reported to the architect. This drawing is for reference only and is not to be used for construction. The contractor is responsible for ensuring that the elevations are correct and for any discrepancies. scale: @A1	drawn: HG	checked: —	date: 23.11.21	status: Pending	225
	Title: 1100_1100		A	22.11.21	proposed elevations and details	1100					This drawing is for reference only and is not to be used for construction. The contractor is responsible for ensuring that the elevations are correct and for any discrepancies. scale: @A1	drawn: HG	checked: —	date: 23.11.21	status: Pending	225
	Title: 1100_1100		C	17.11.21	proposed elevations and details	1100					This drawing is for reference only and is not to be used for construction. The contractor is responsible for ensuring that the elevations are correct and for any discrepancies. scale: @A1	drawn: HG	checked: —	date: 23.11.21	status: Pending	225