




Proposed Front Elevation (As Existing)



Proposed Rear Elevation

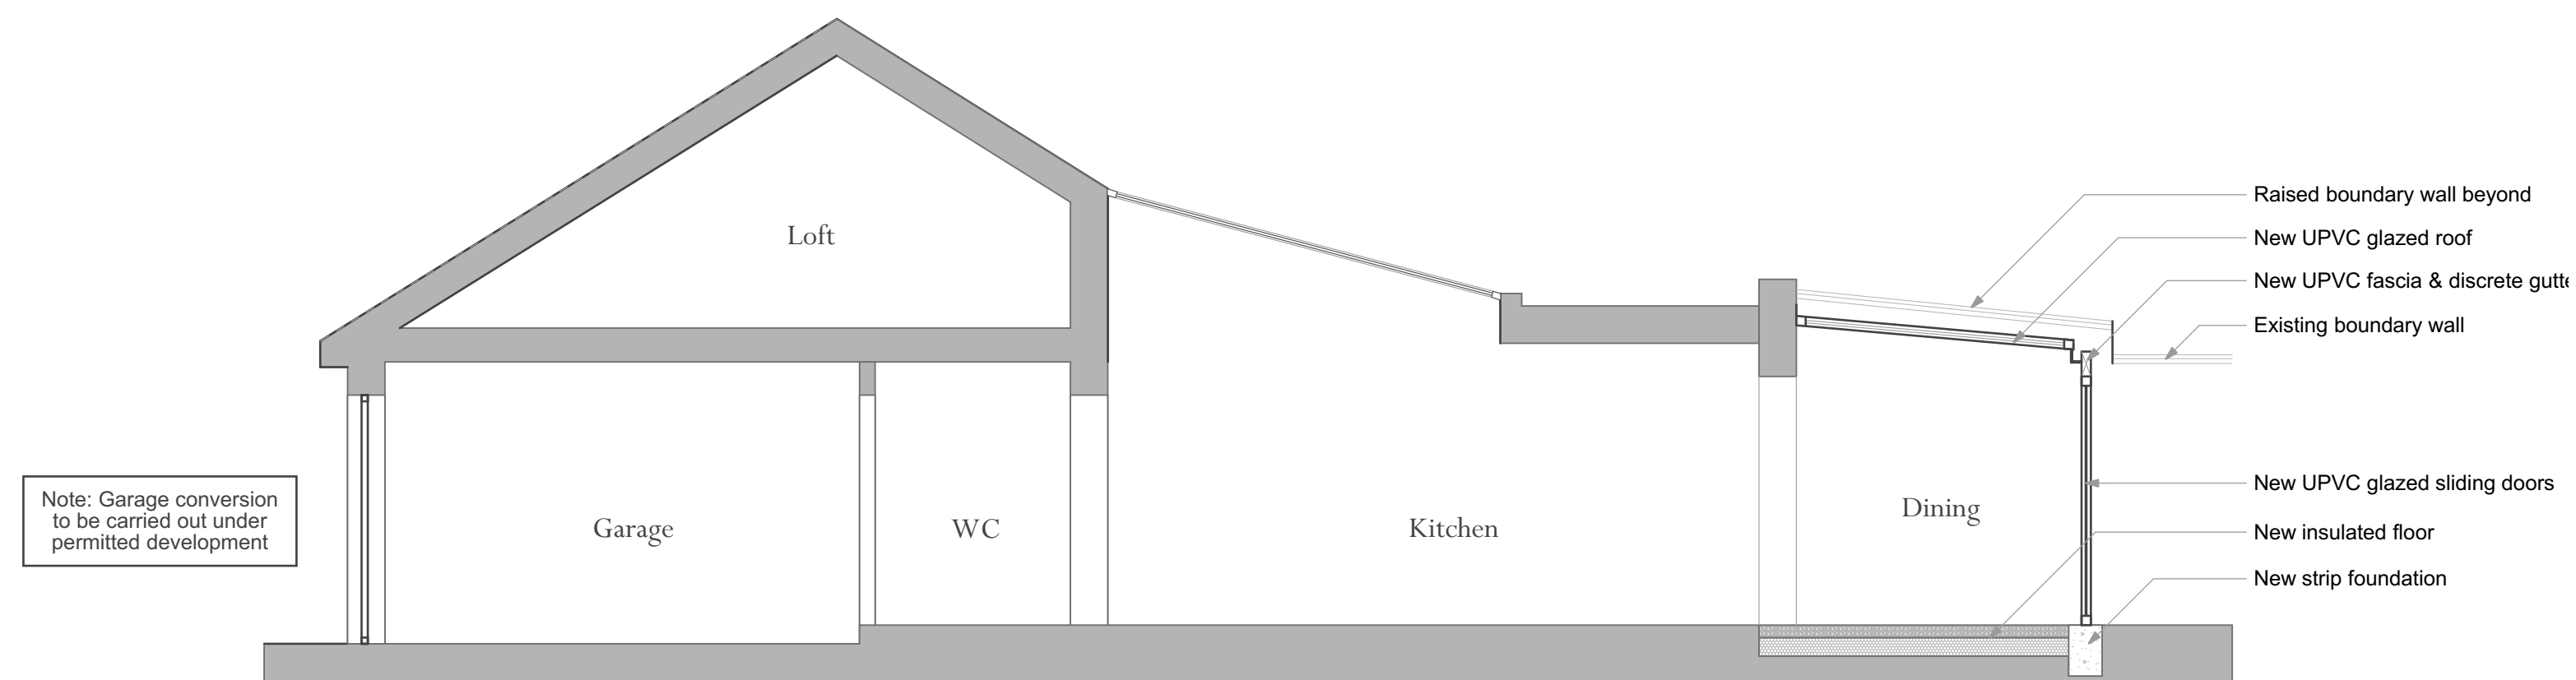

Proposed Section A

A	20/011/22	Permitted development changes removed	MC
Rev	Date	Description	Initials

PROJECT 31 Windsor Gate
Eastleigh
SO50 4PU

TITLE: Proposed Elevations & Section

SCALE: 1:50 @A1

DATE: 22/09

DRAWING No: 031-006.A

DRAWN BY: MDC