




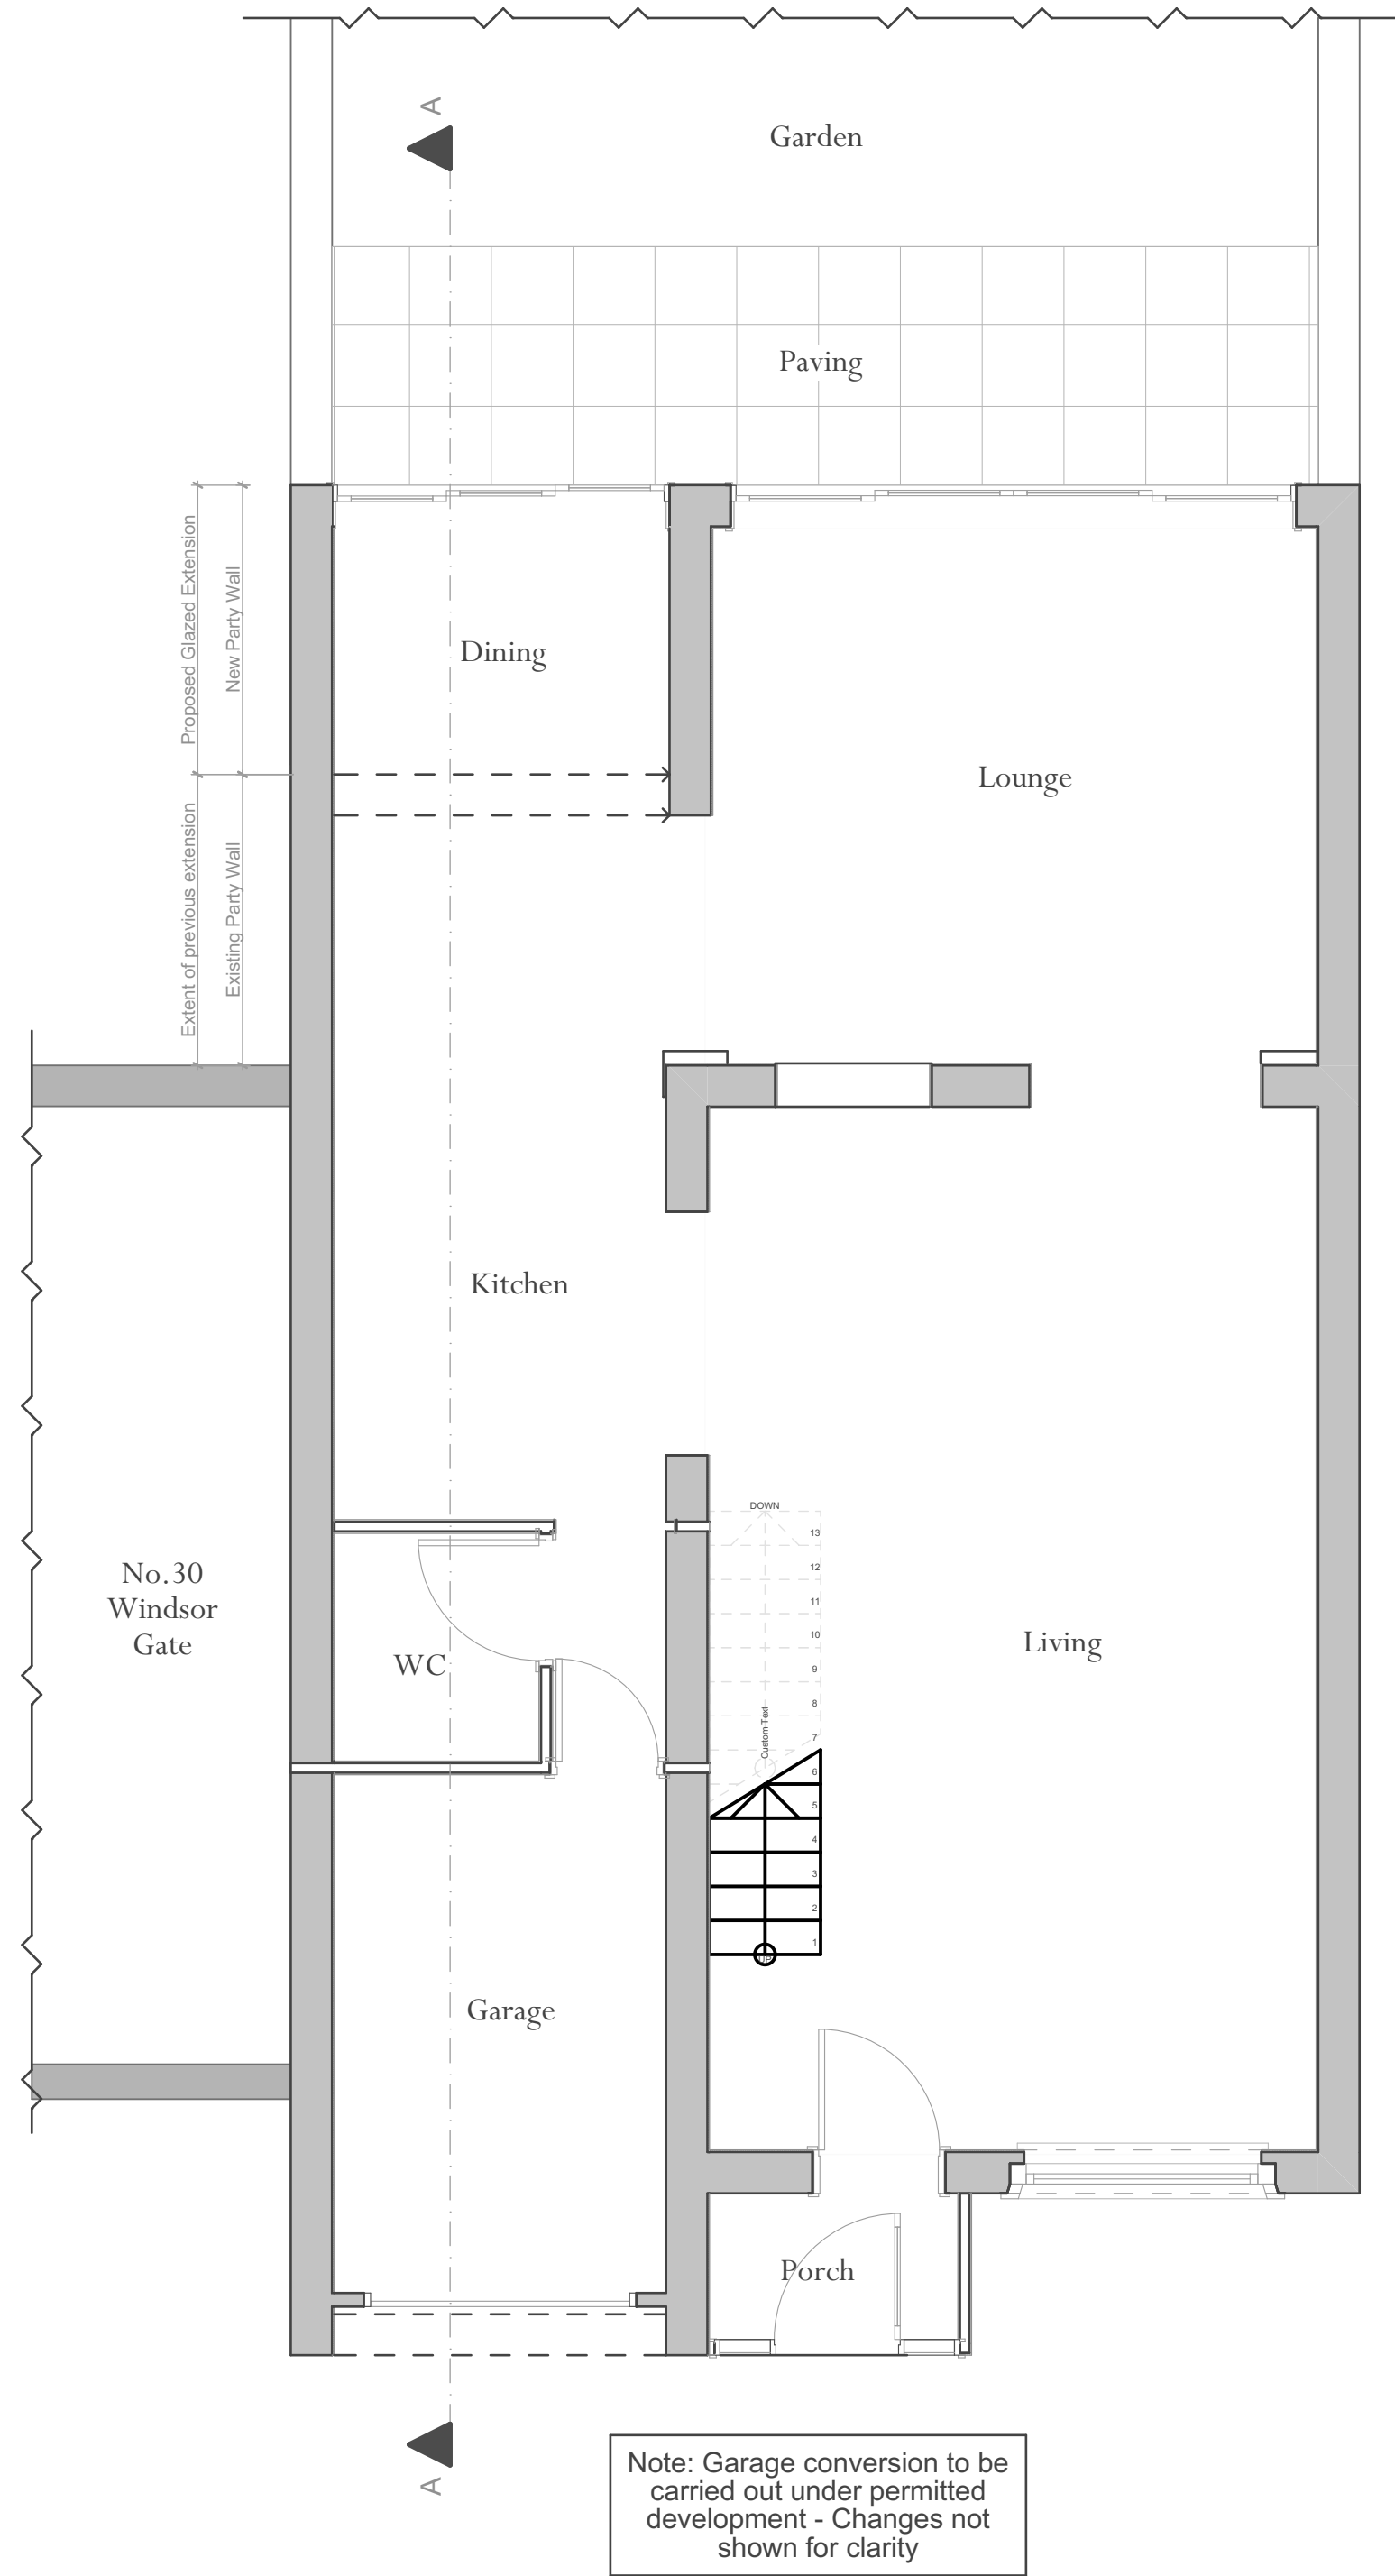

Proposed Ground Floor Plan

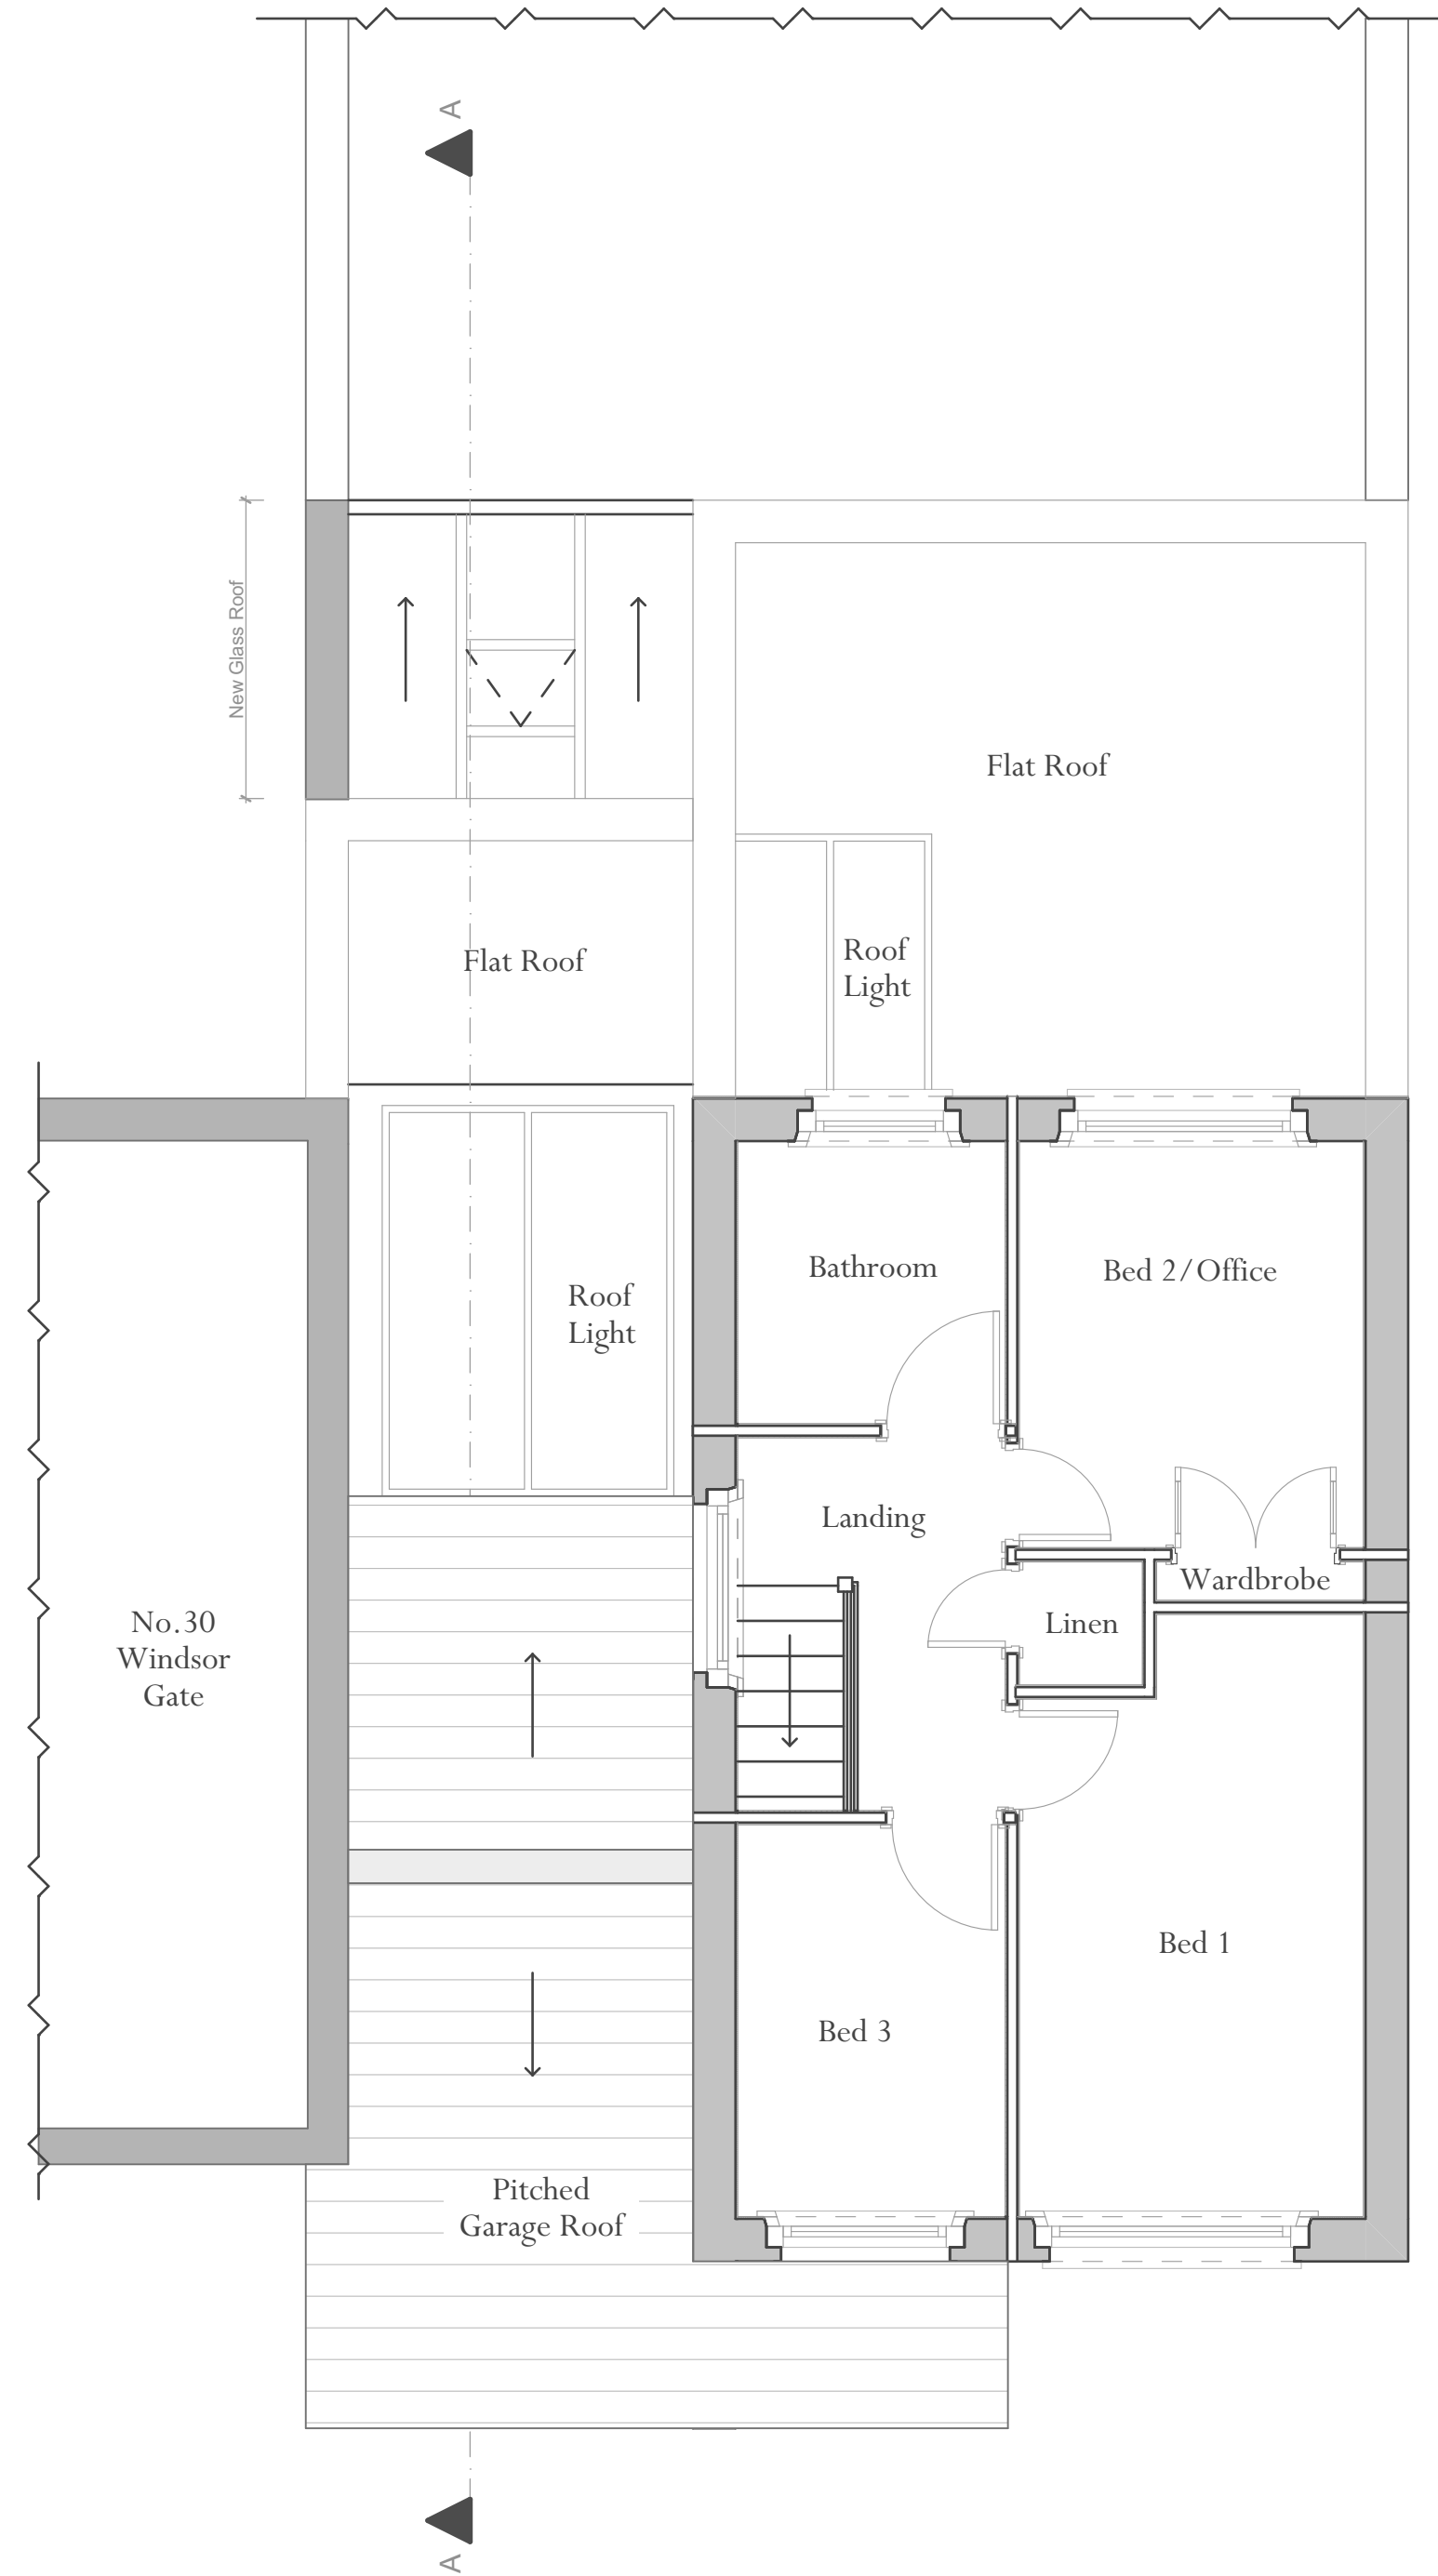

Proposed First Floor/Ground Floor Roof Plan

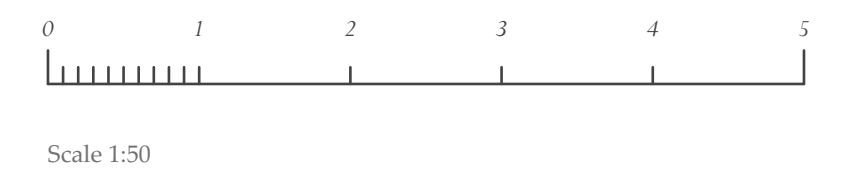

A	20/01/22	Permitted development changes removed	MC
Rev	Date	Description	Initials

PROJECT 31 Windsor Gate
Eastleigh
SO50 4PU

TITLE: Proposed Ground & 1st Floor Plans

SCALE: 1:50 @A1

DATE: 22/09

DRAWING No: 031-004.A

DRAWN BY: MDC