




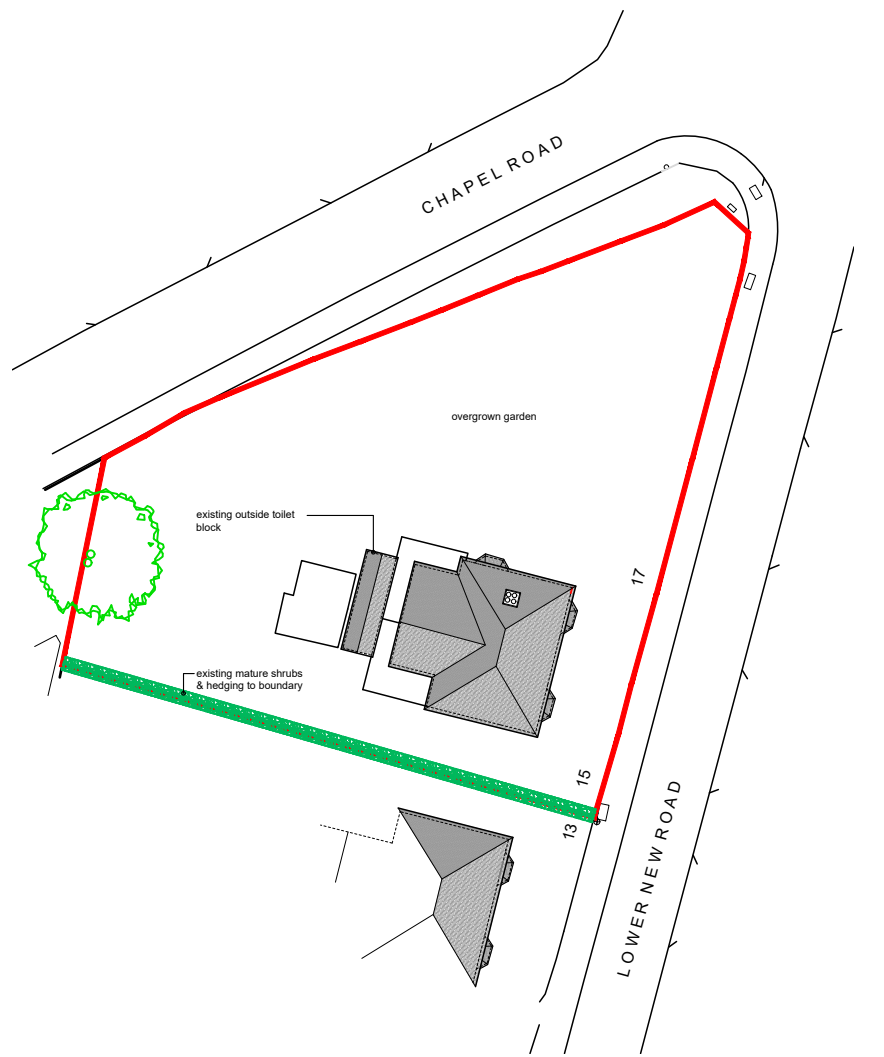


Mapping contents © Crown copyright and database rights 2022 Ordnance Survey 100035207


Site Location

 

Site Plan

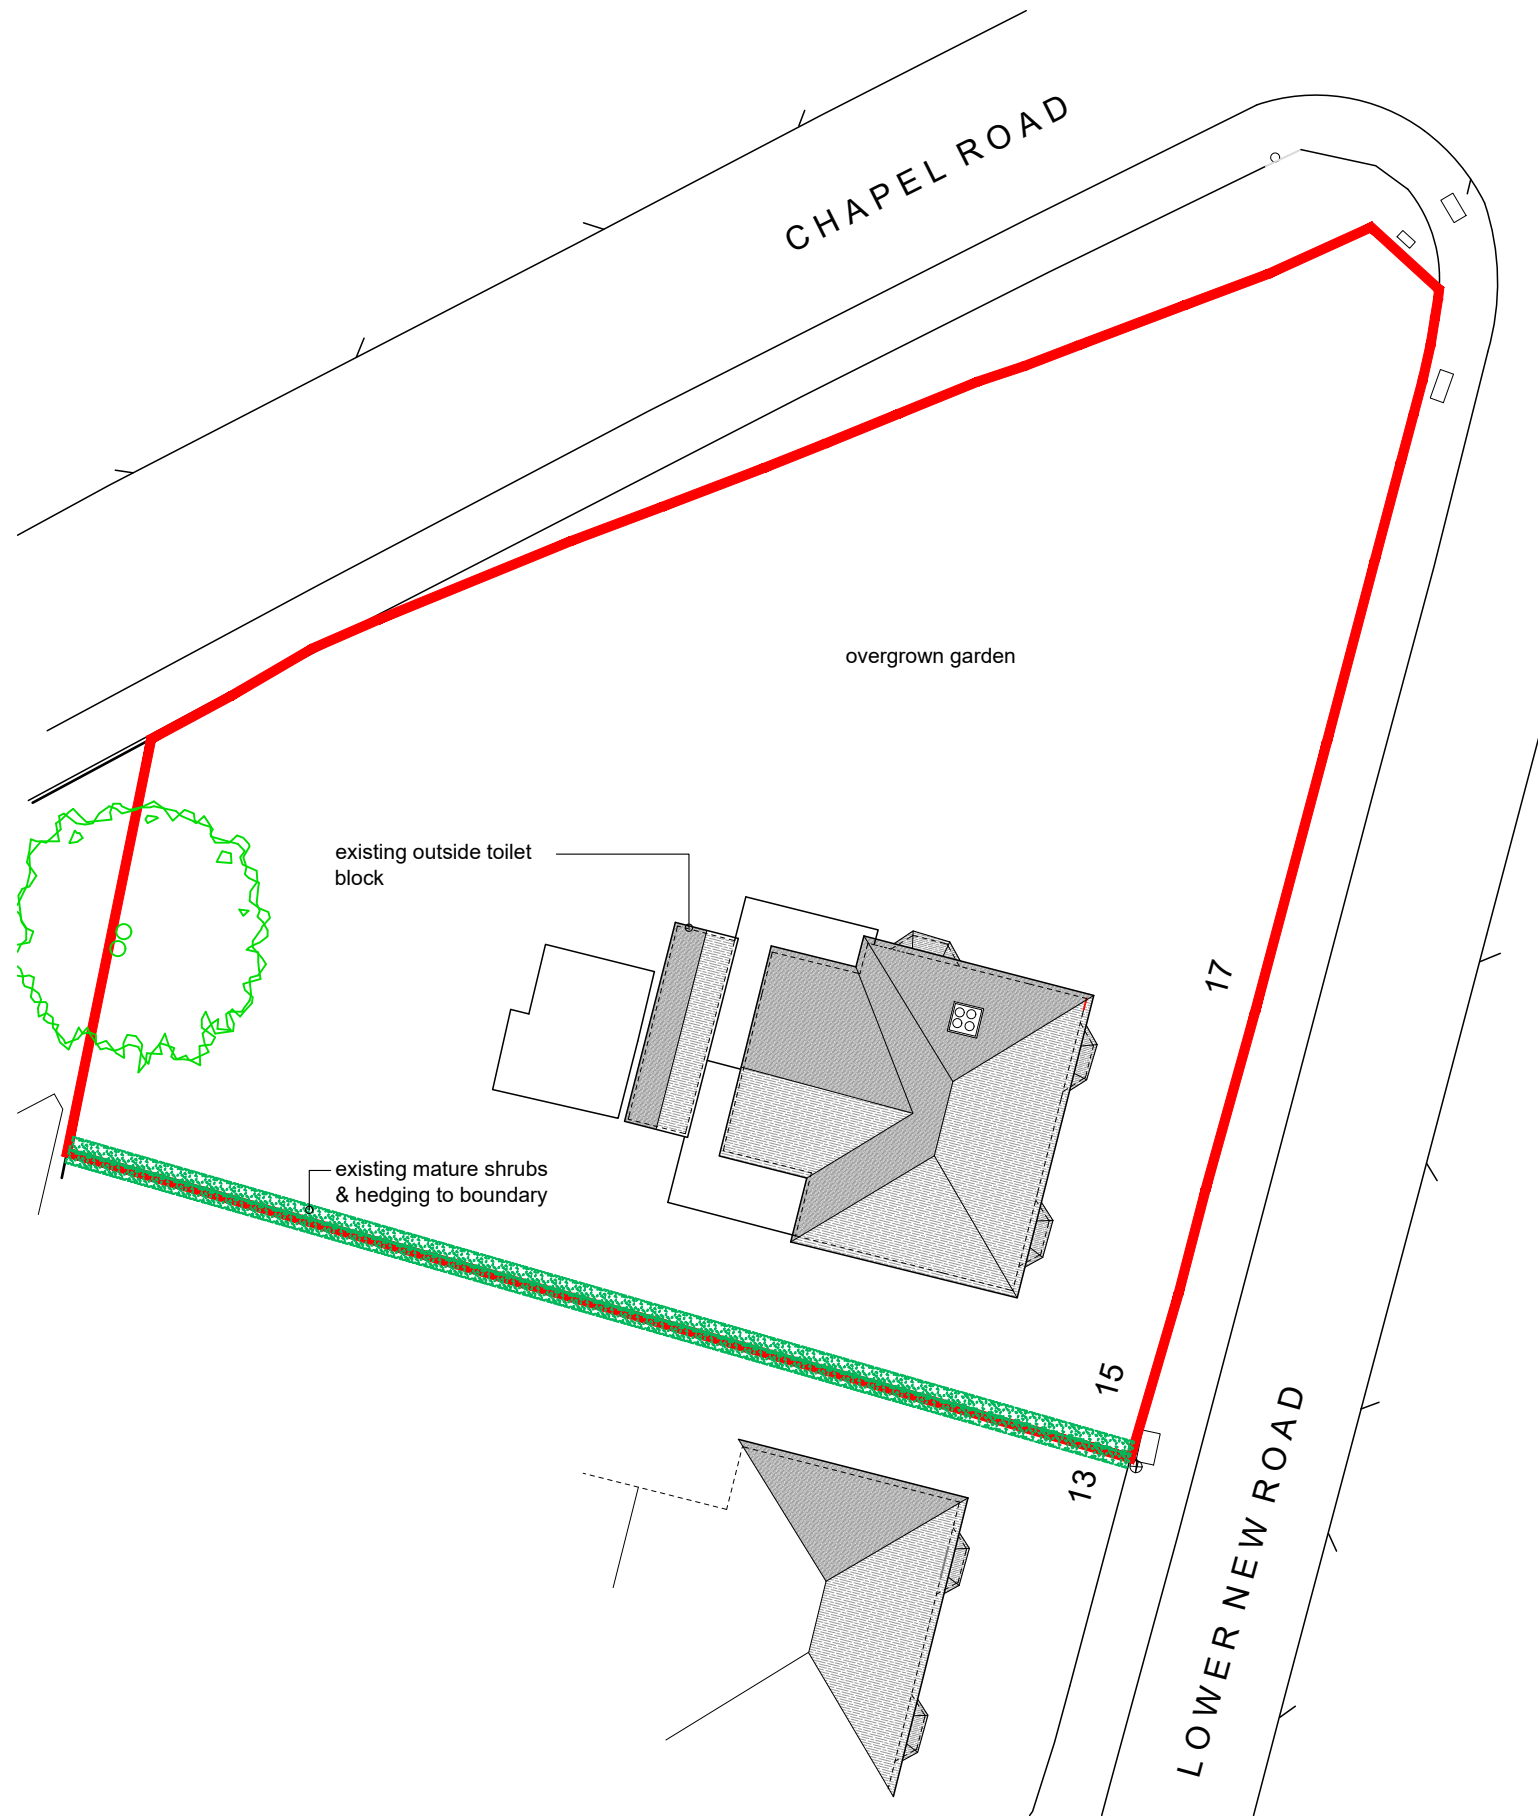 

Site Plan

 

Location Plan and Existing Site Plan

A 17.11.22 landscape amended				eos	eos
rev.	date	details		drawn	check
issued for: PLANNING					
project:	proposed extensions		project no:	2217	
	15 & 17 Lower New Road		dwg no:	001	
	Southampton		rev:	A	
drawing:	location and existing site plan		scale:	As stated	
	drawn by:	date:			
	eos	09.11.22			
	checked by:	date:			
	eos	09.11.22			

eos architecture

the studio: 17 northover road, lymington, hants SO418GU
eosarchitecture.co.uk tel: 07593 355180

eos architecture ltd registered office: 17 northover road, lymington, hampshire registered company number: 13775860 SO41 8GU