



- All drawings are subject to Planning and Building Control consent.
- The details shown are for design intent purposes only and are subject to further design development with suppliers and sub-contractors
- Proposals subject to consultation and approval from Local Authority Building Control or an Approved Inspector
- All setting out dimensions should be checked on-site prior to construction and any discrepancies and/or omissions should be reported to the Architect immediately

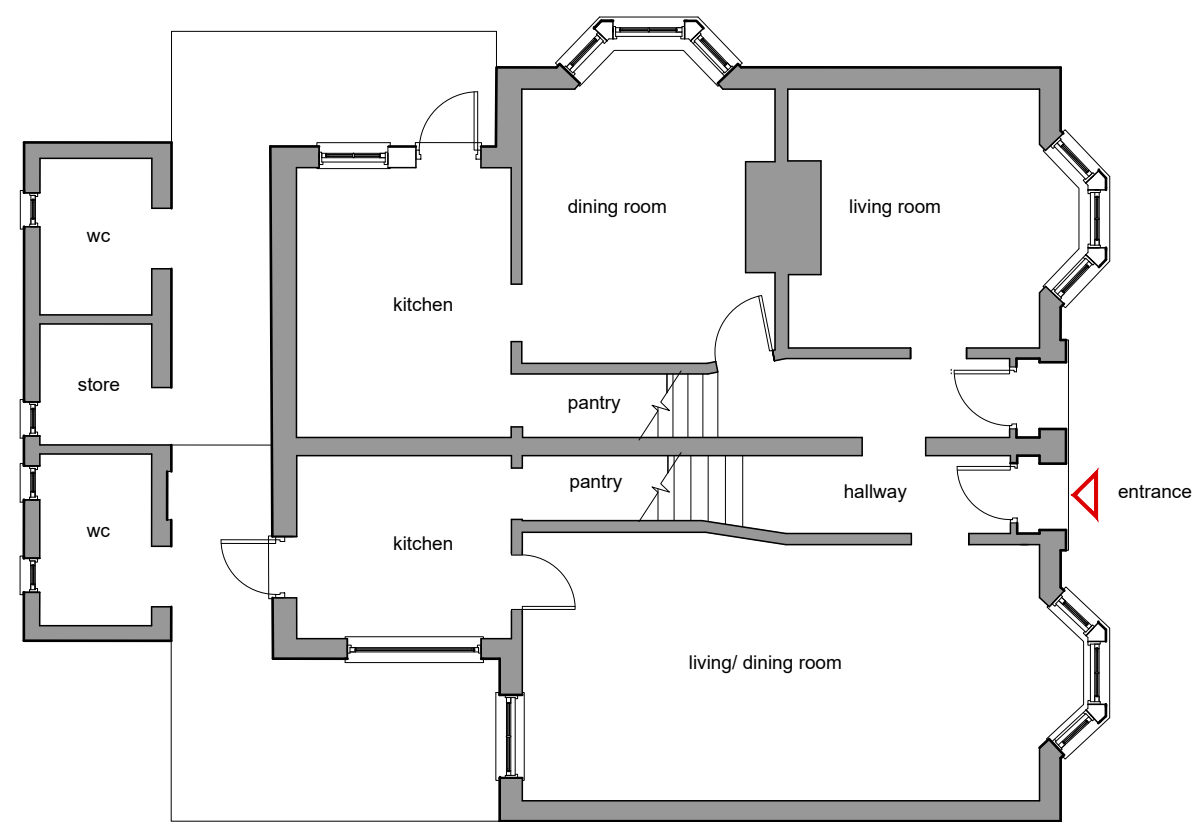


Ground Floor Plan

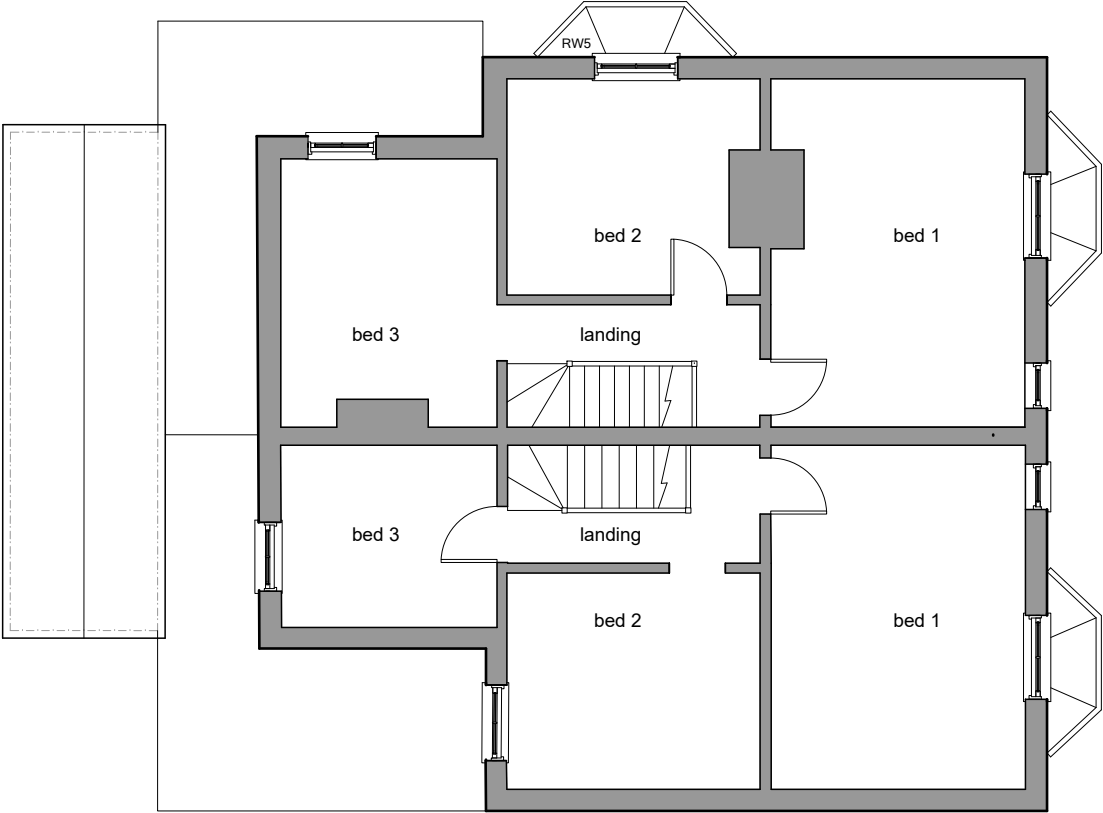

First Floor Plan



Existing floorplans

 

A17.11.22planning issueeos eos

rev.	date	details	drawn	check
issued for: PLANNING				
project:		project no: 2217		
proposed extensions		dwg no: 002		
15 & 17 Lower New Road		rev: A		
Southampton		scale: 1:100		
drawing:		drawn by: date: 02.11.22		
Existing Floorplans		eos		
		checked by: date: 02.11.22		
		eos		

eos

architecture

the studio: 17 northover road, lymington, hants

SO418GU

eosarchitecture.co.uk

tel: 07593 355180

eos architecture ltd

registered office: 17 northover road, lymington, hampshire

registered company number: 13775860

SO41 8GU