




 



Mapping contents © Crown copyright and database rights 2022 Ordnance Survey 100035207

 

Site Location

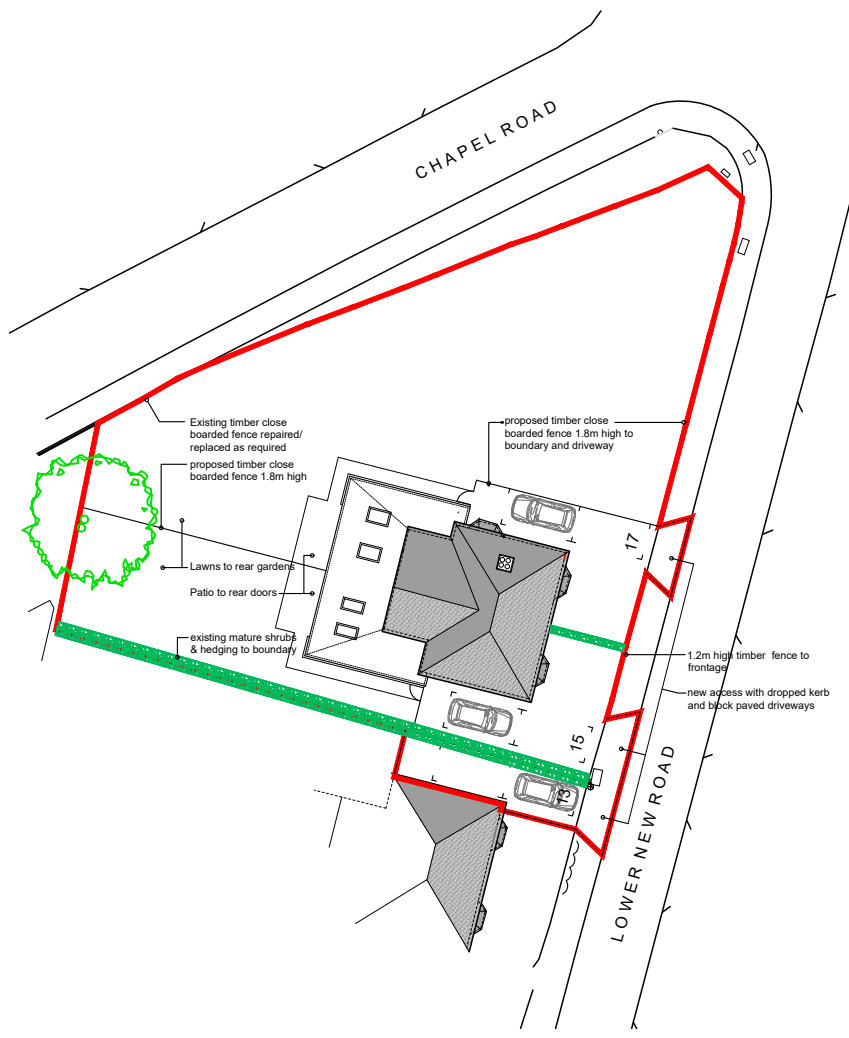

Site Plan

 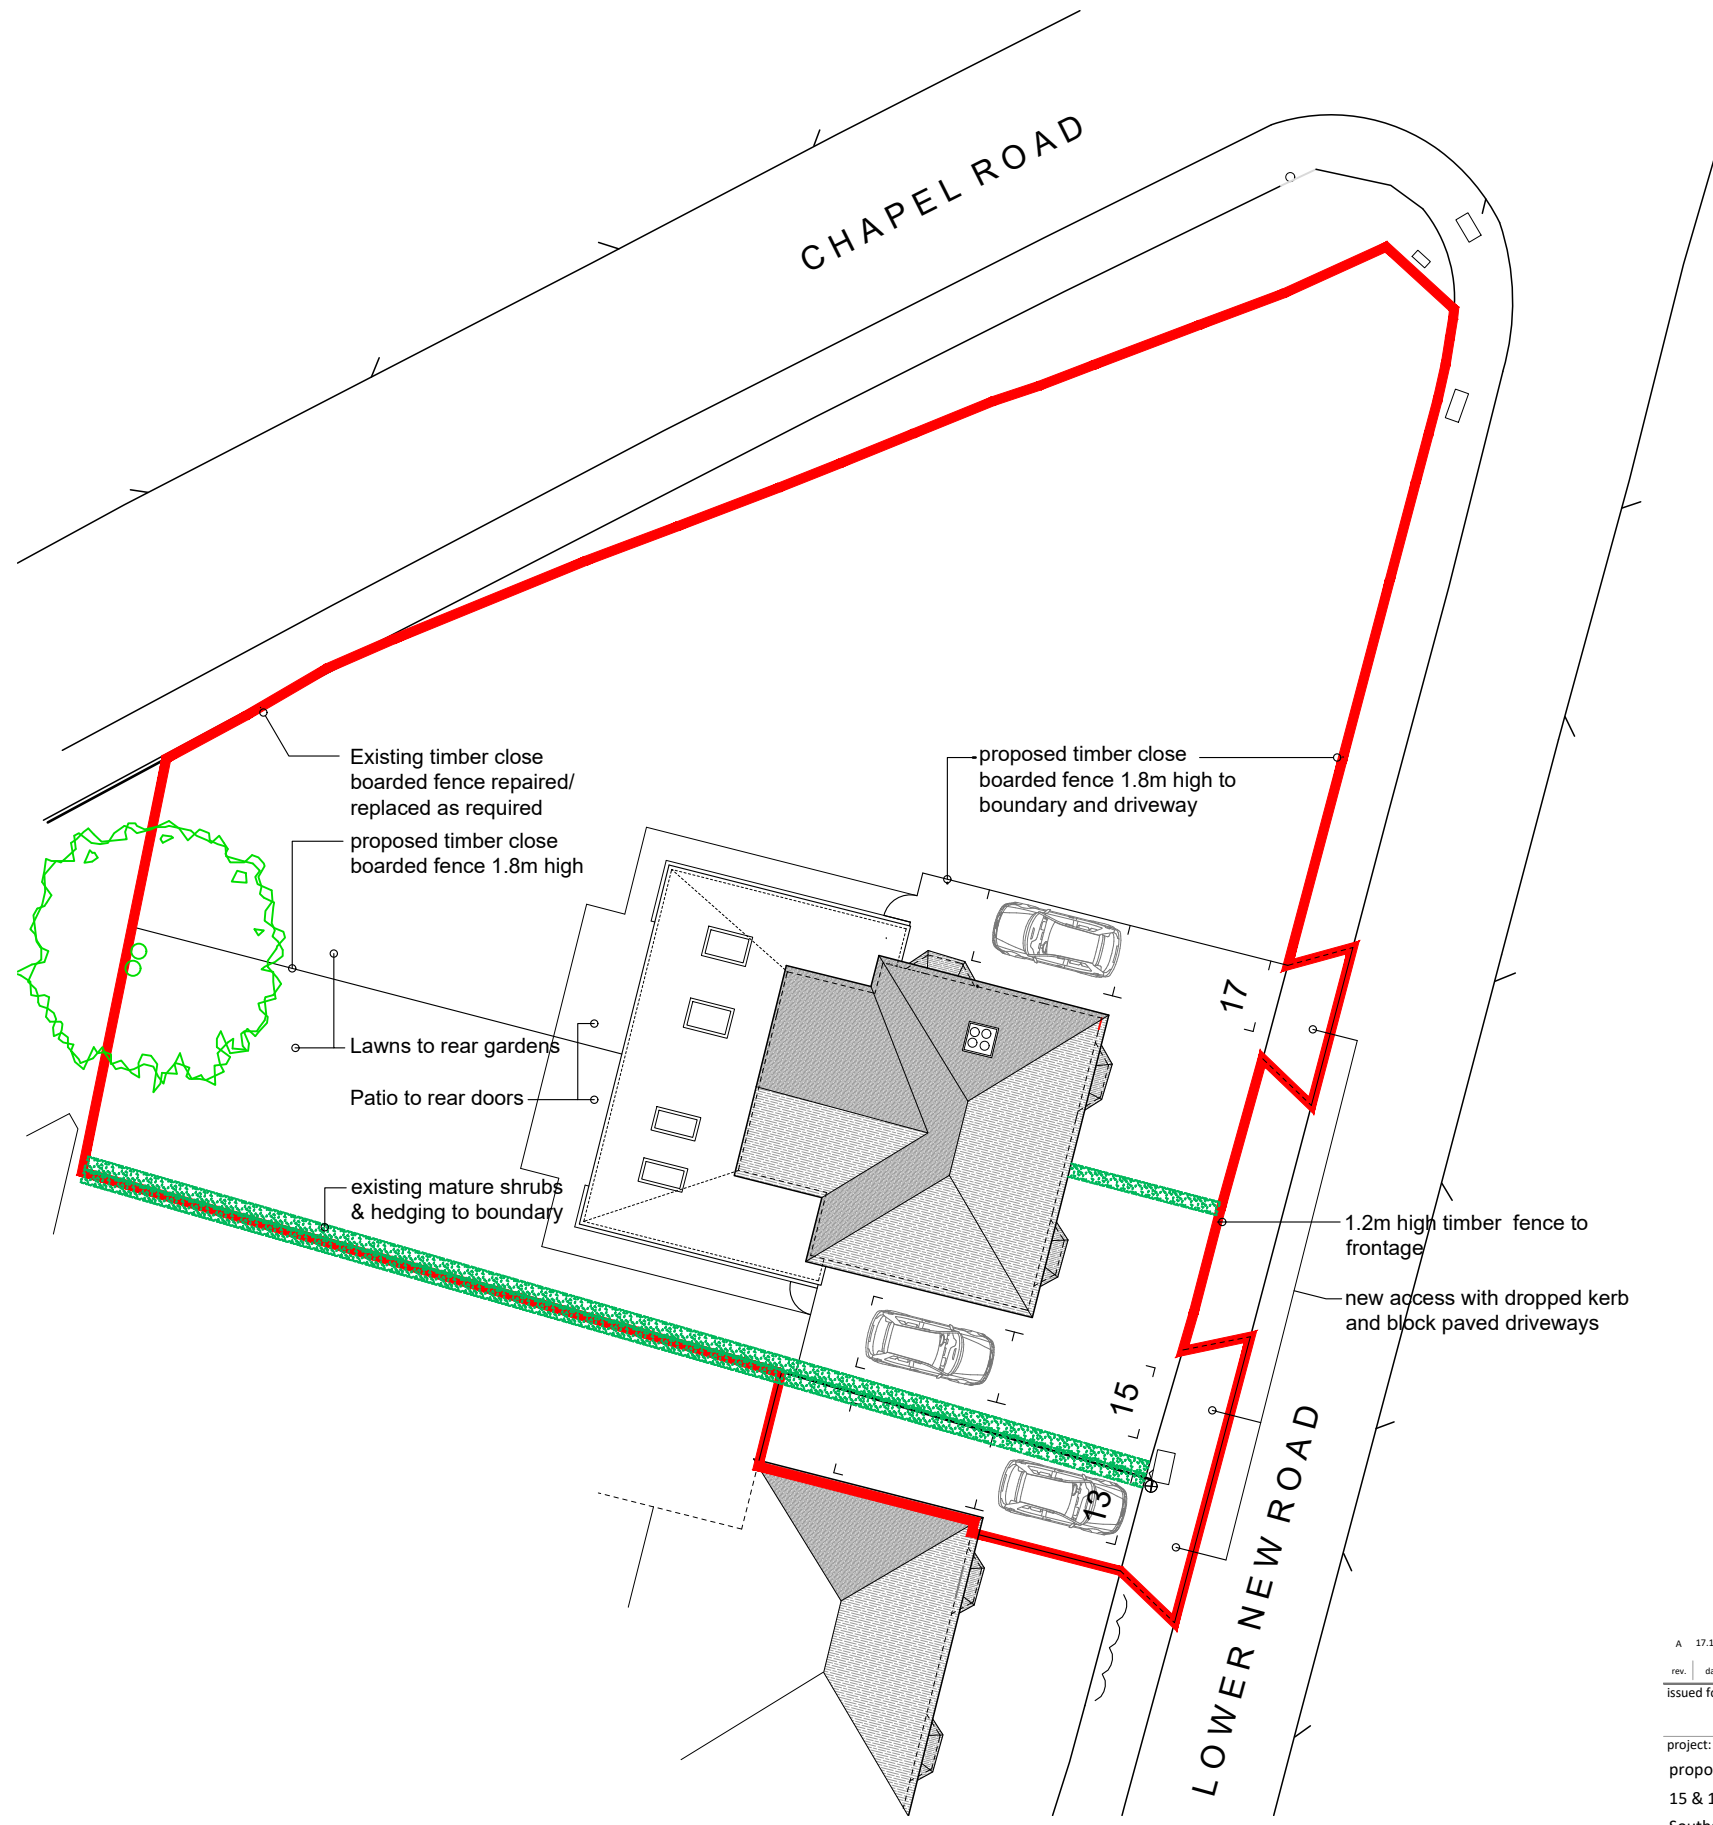

Site Plan



Proposed Site and Location Plan

A 17.11.22 landscape amended				eos	eos
rev.	date	details		drawn	check
issued for: PLANNING					
project:	proposed extensions		project no:	2217	
	15 & 17 Lower New Road		dwg no:	010	
	Southampton		rev:	A	
drawing:	location and existing site plan		scale:	As stated	
	Nos 15 & 17		drawn by:	date:	
	Lower New Road		eos	09.11.22	
			checked by:	date:	
			eos	09.11.22	

eos architecture

the studio: 17 northover road, lymington, hants SO418GU
eosarchitecture.co.uk tel: 07593 355180

eos architecture ltd registered company number: 13775860
registered office: 17 northover road, lymington, hampshire SO41 8GU