



- All drawings are subject to Planning and Building Control consent.
- The details shown are for design intent purposes only and are subject to further design development with suppliers and sub-contractors
- Proposals subject to consultation and approval from Local Authority Building Control or an Approved Inspector
- All setting out dimensions should be checked on-site prior to construction and any discrepancies and/or omissions should be reported to the Architect immediately

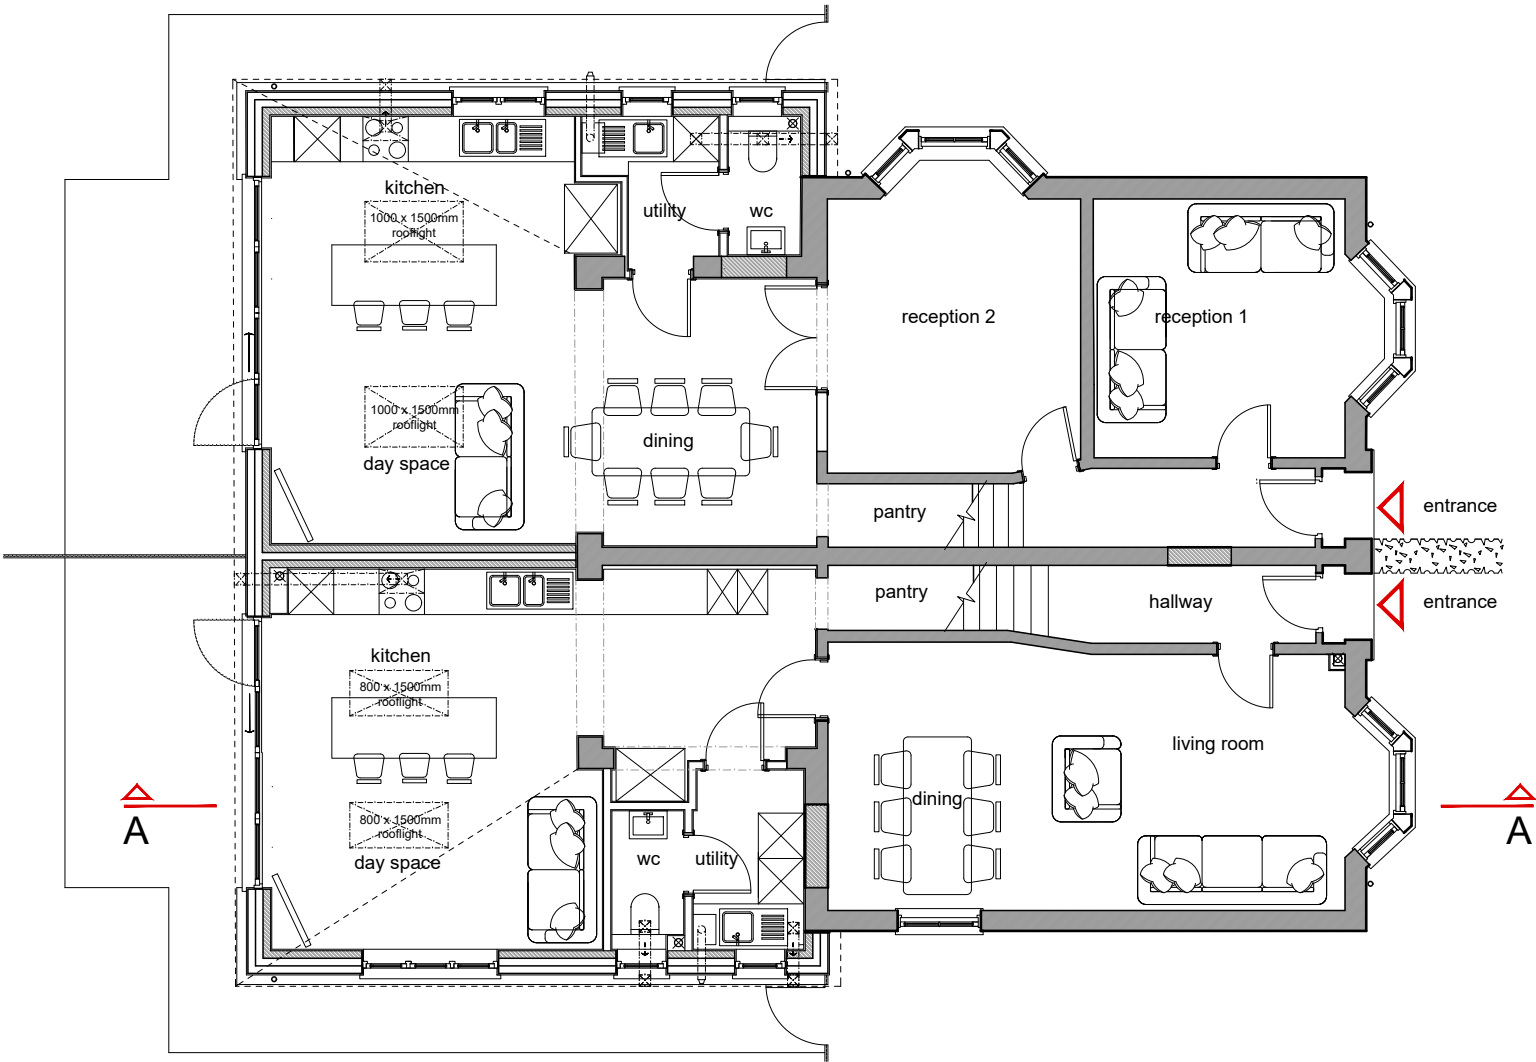


Ground Floor Plan

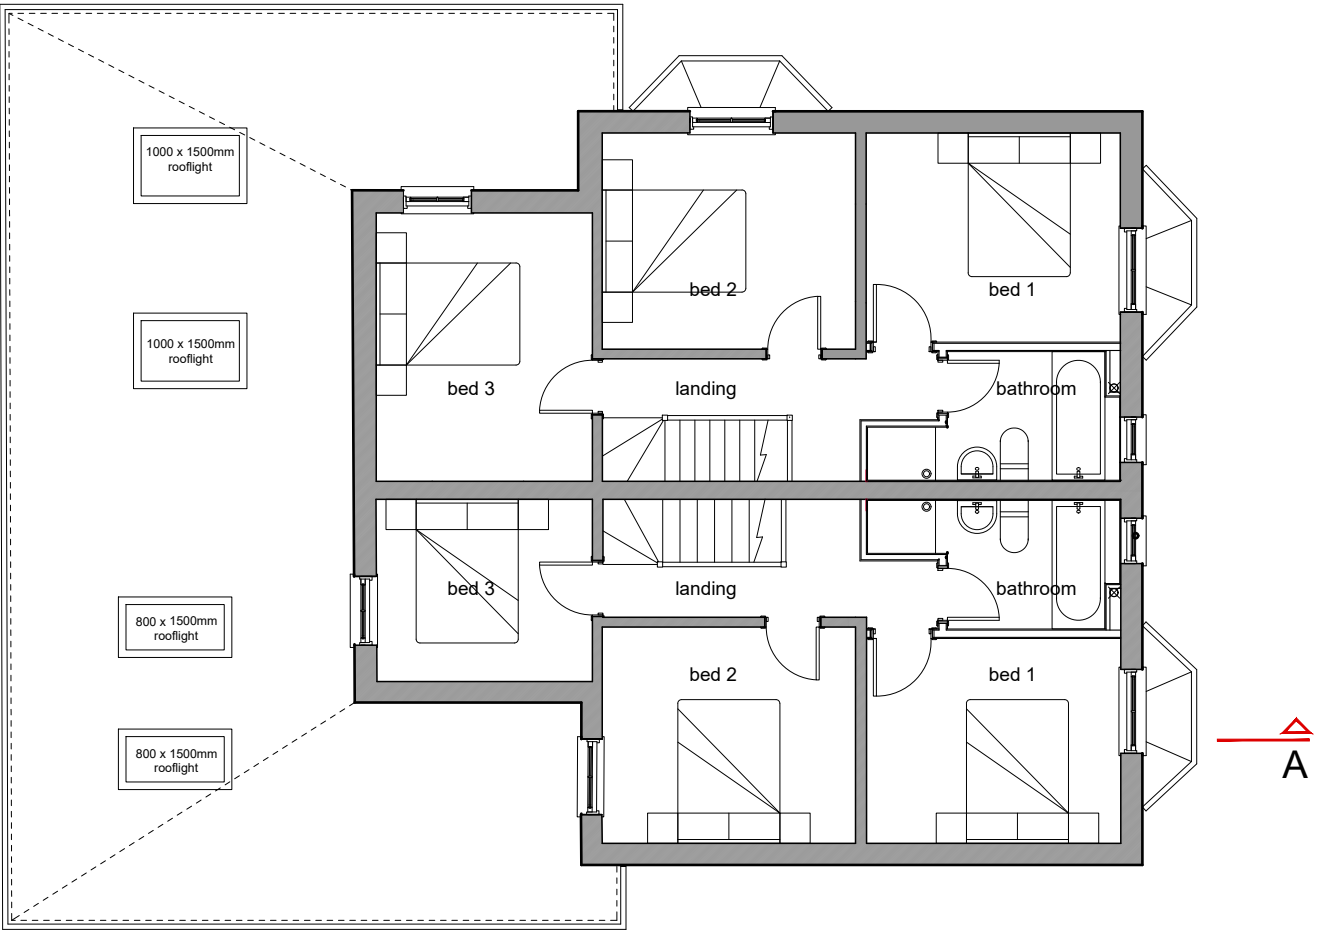

First Floor Plan



Proposed floorplans

 

B	17.11.22	planning issue	eos	eos
A	14.11.22	shower layout amended	eos	eos
rev.	date	details	drawn	check
issued for: PLANNING				
project:	project no:		2217	
proposed extensions	dwg no:		011	
15 & 17 Lower New Road	rev:		B	
Southampton	scale:		1:100	
drawing:	drawn by:		date:	
Proposed Floorplans	eos		02.11.22	
	checked by:		date:	
	eos		02.11.22	