

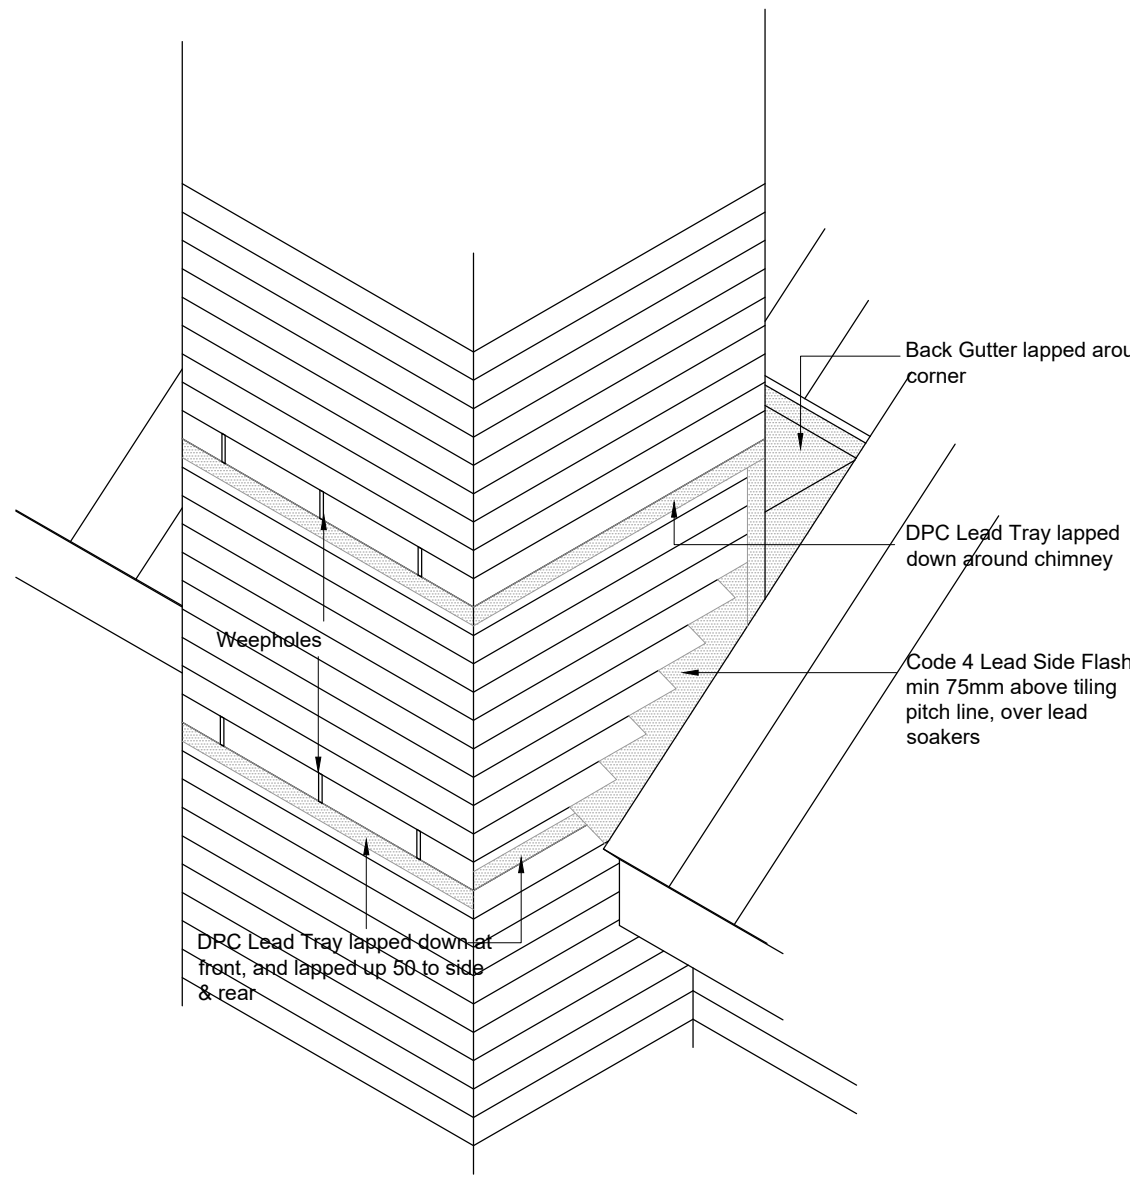



| Rev                | Date     | Drawn | Checked |
|--------------------|----------|-------|---------|
| 00                 | 13/10/21 | rb    |         |
| TENDER ISSUE       |          |       |         |
| 01                 | 15/12/21 | RB    |         |
| CONSTRUCTION ISSUE |          |       |         |

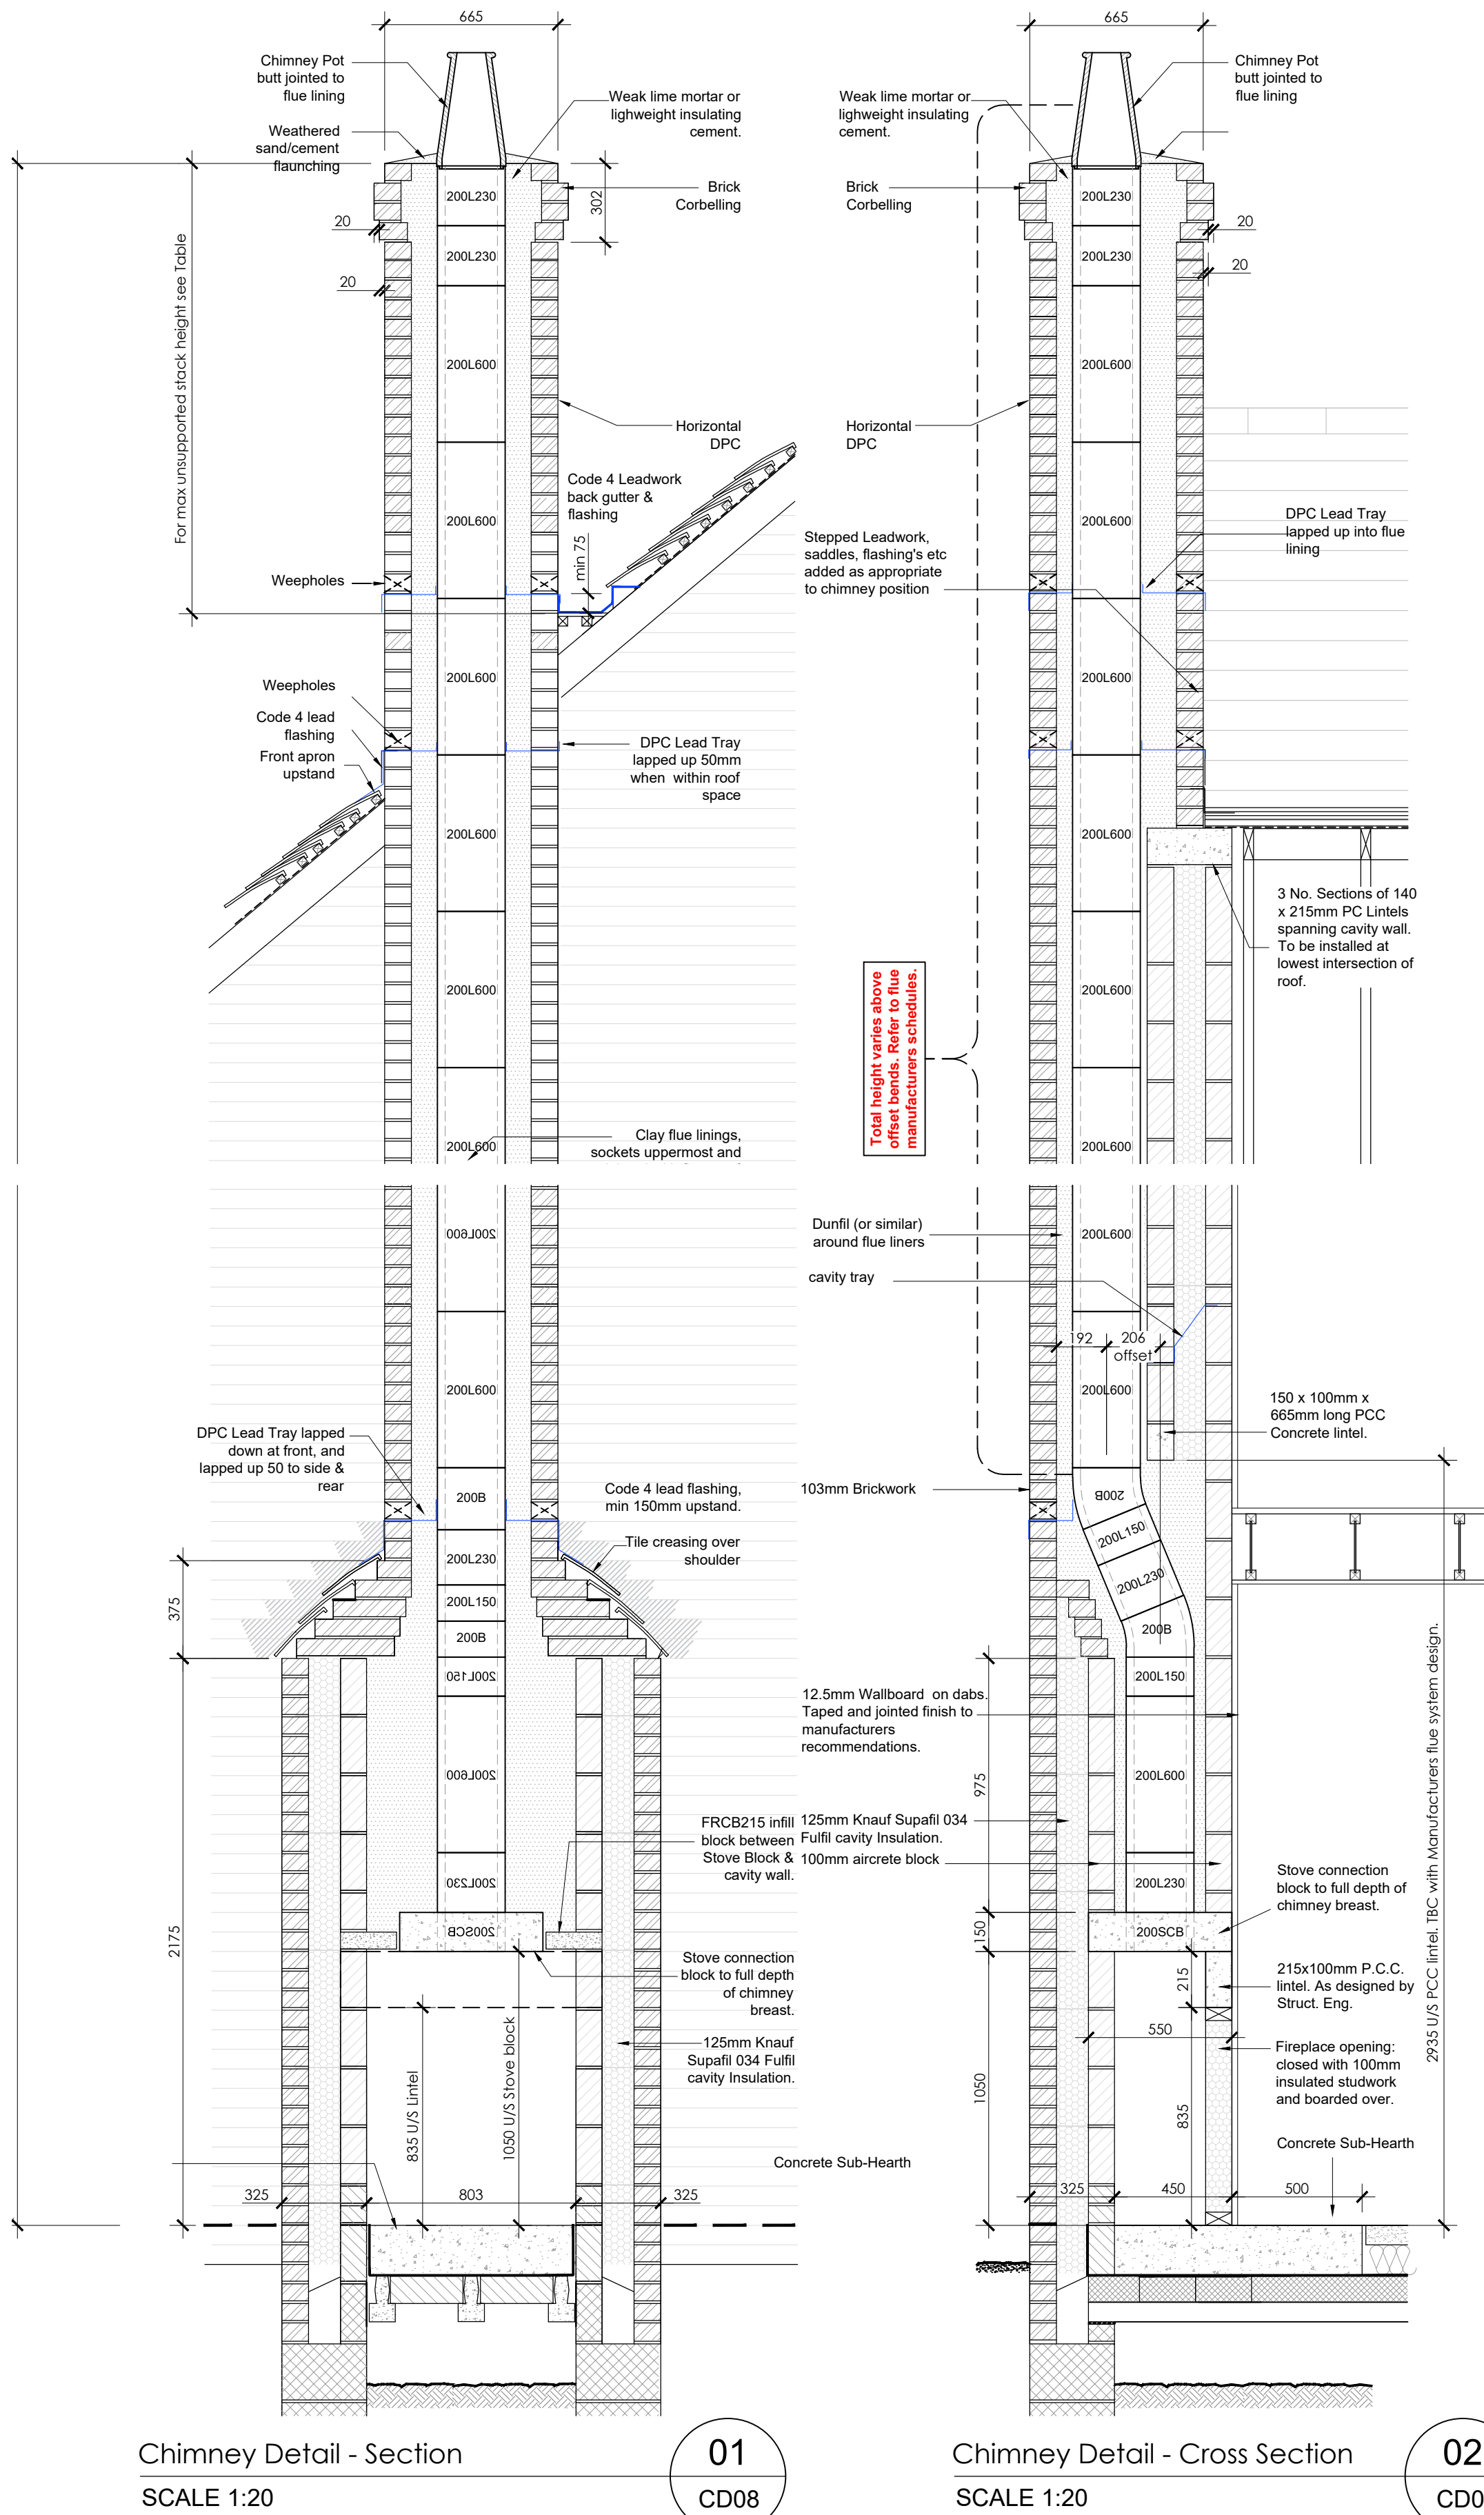


Chimney - 3D Elevation  
SCALE 1:20

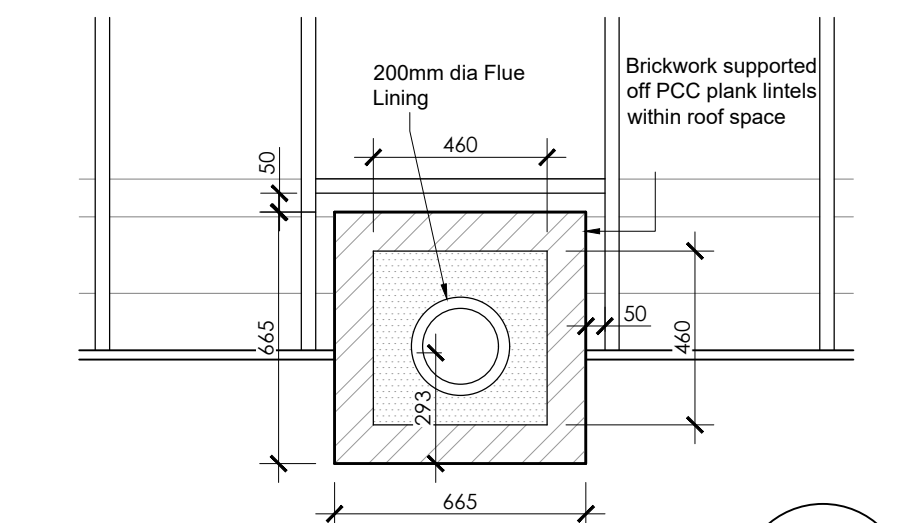


Chimney - Roof Plan  
SCALE 1:20

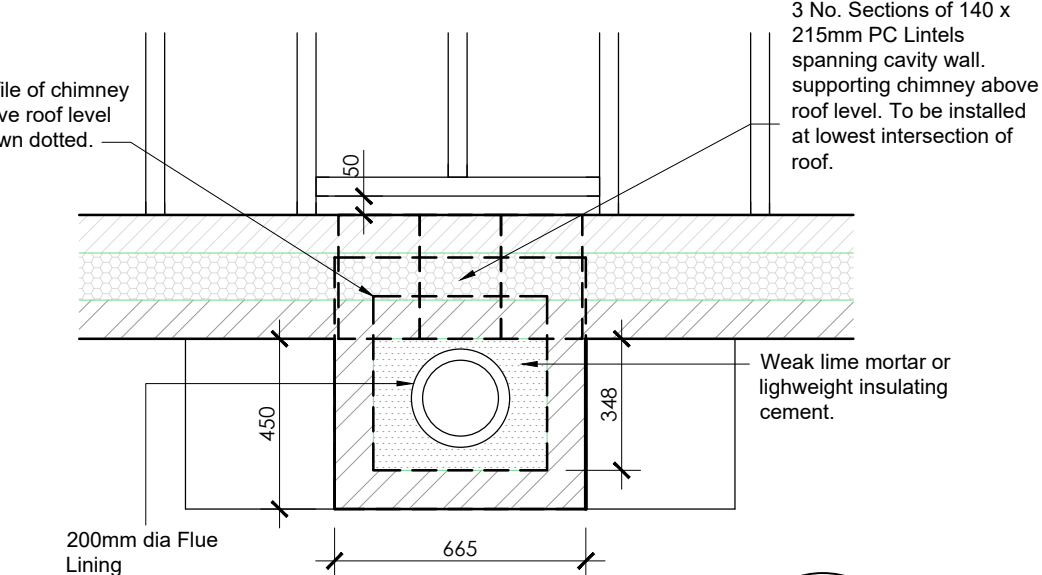

Chimney - First Floor Plan  
SCALE 1:20

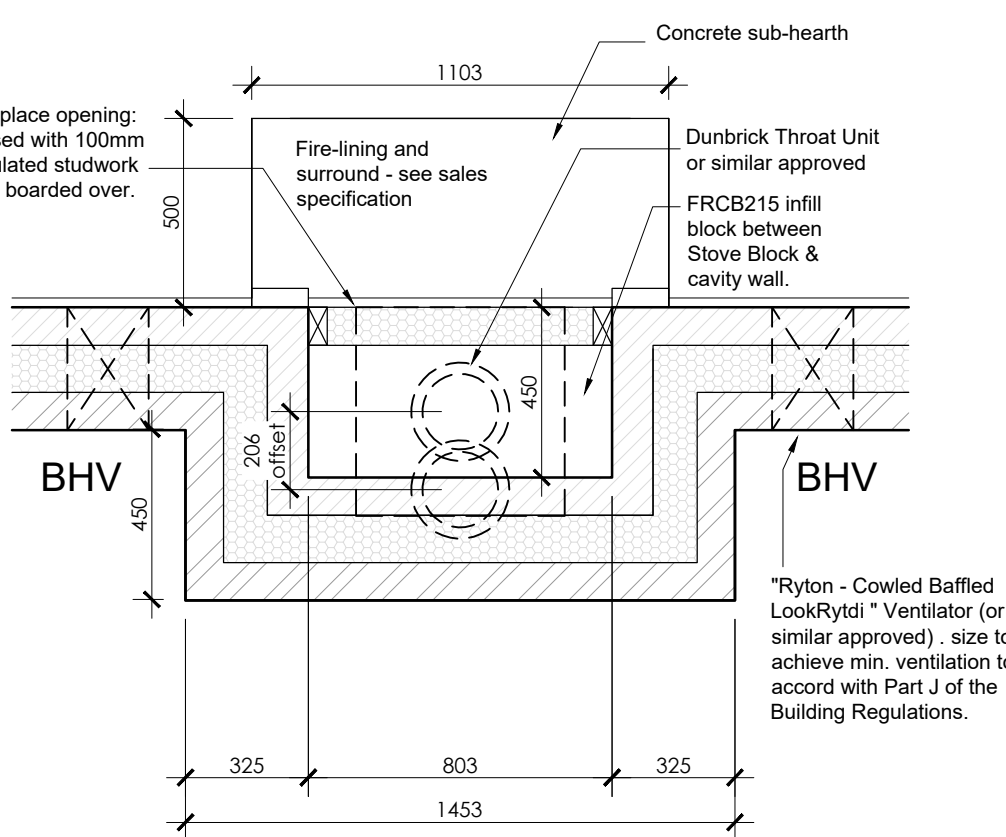

Chimney - Ground Floor Plan  
SCALE 1:20

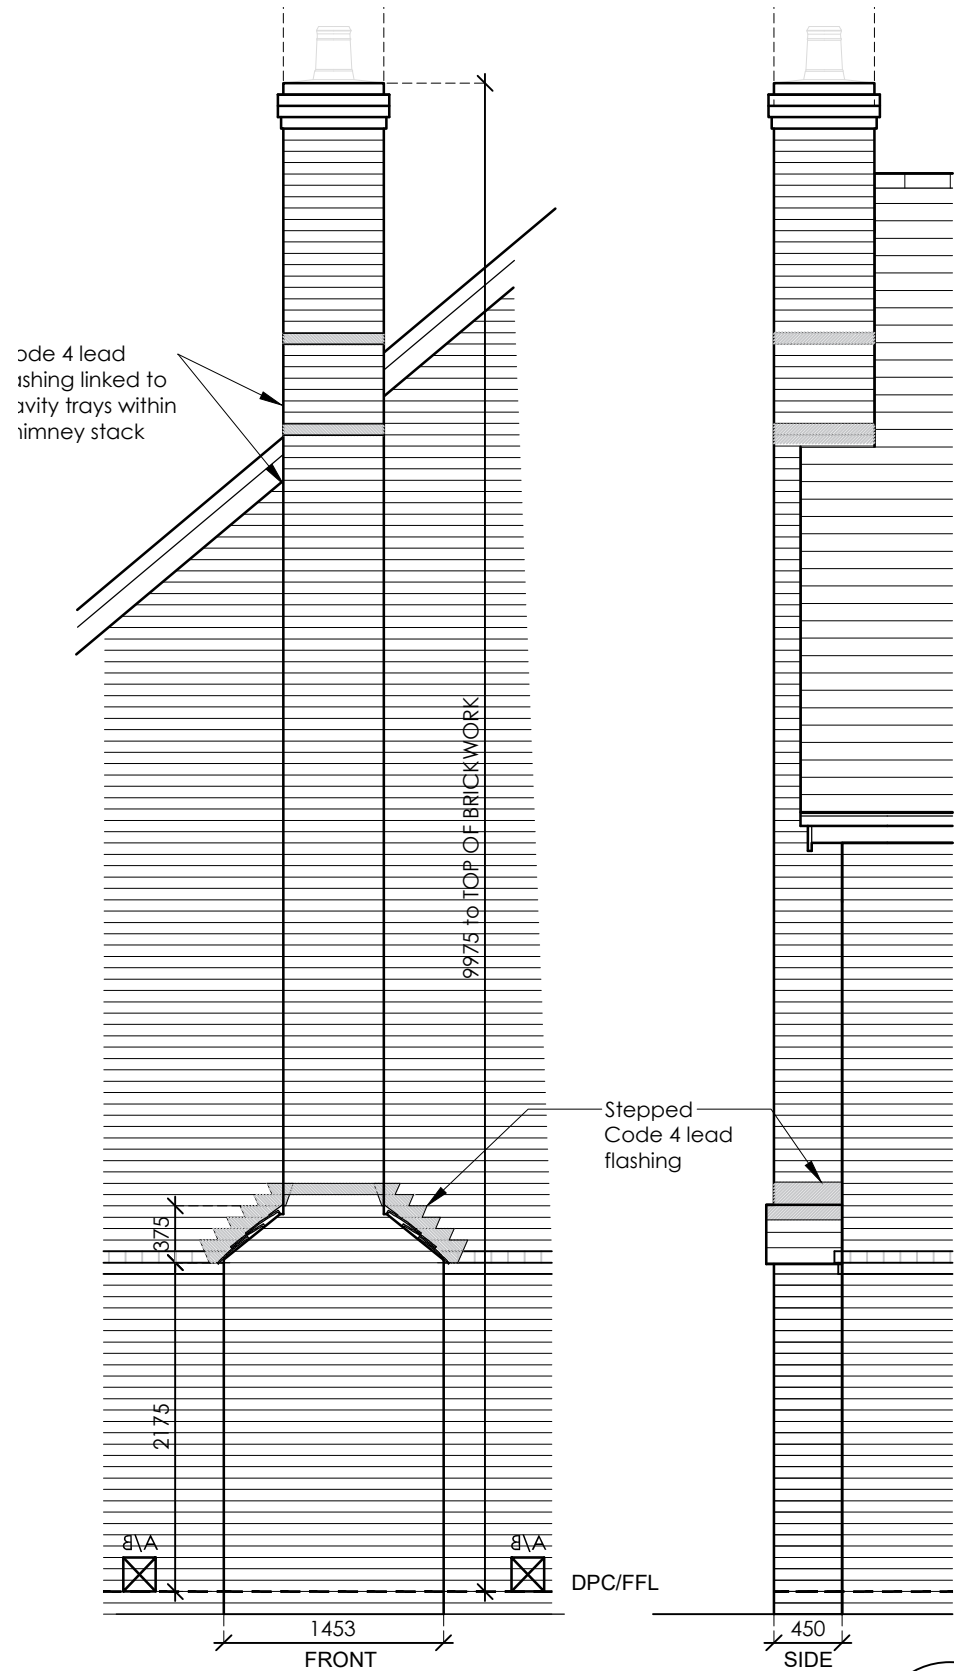

Chimney Detail - Typical Elevations  
SCALE 1:50

|   |                                              |
|---|----------------------------------------------|
| <b>FFL to U/S Chimney pot</b><br>9975mm - HT 20 )   |                                              |
| <b>Chimney Stack Height</b><br>Max unsupported height of stack from highest intersection with roof surface (4.5 x 665mm min width) = <b>2992.6mm</b> |                                              |
| Unit Type<br>HT 20   | Approx unsupported height of stack<br>2000mm |
| All Leadwork to follow Lead Sheet Association guidelines and specification.                                                                          |                                              |

## CONSTRUCTION ISSUE

Project:  
BOORLEY GREEN C6

Drawing Title:  
Superstructure Details  
Chimney Detail (HT20)

Bovis Homes Linden HOMES  
Part of the Vistry Group

carlton design partnership  
Sewin House, 32a Castle Way, Southampton, SO14 2AW  
023 8011 8864 www.carltondesignpartnership.com  
AS SHOWN  
AS SHOWN  
Dwg No: B1015-CDP-S-SP-02-A-FC-0907 Rev: 01