



GENERAL NOTES:
1. THIS DRAWING IS TO BE READ IN CONJUNCTION WITH THE OTHER RELEVANT CONSULTANTS DRAWINGS.
2. ALL FINISHES ARE TO CONFORM TO THE CURRENT BUILDING REGULATIONS.
3. REFER TO A SEPARATE DOCUMENT FOR THE DESIGNERS RISK ASSESSMENT.
4. ALL WORKS OR MATERIALS INDICATED ON THIS DRAWING ARE TO BE TO THE LATEST RELEVANT BRITISH STANDARDS CODES OF PRACTICE OR RECOGNIZED TRADE ASSOCIATION RECOMMENDATIONS AND PUBLICATIONS.


Soft Landscaping

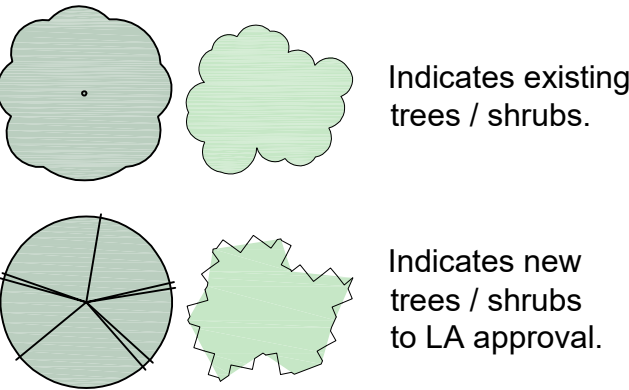


Hard Landscaping

 



Bin / Cycle store details

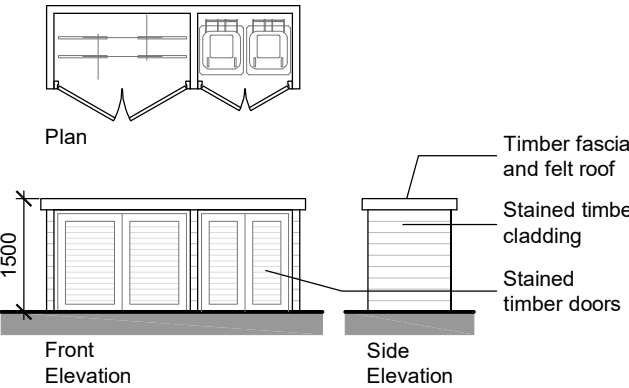

Site Layout

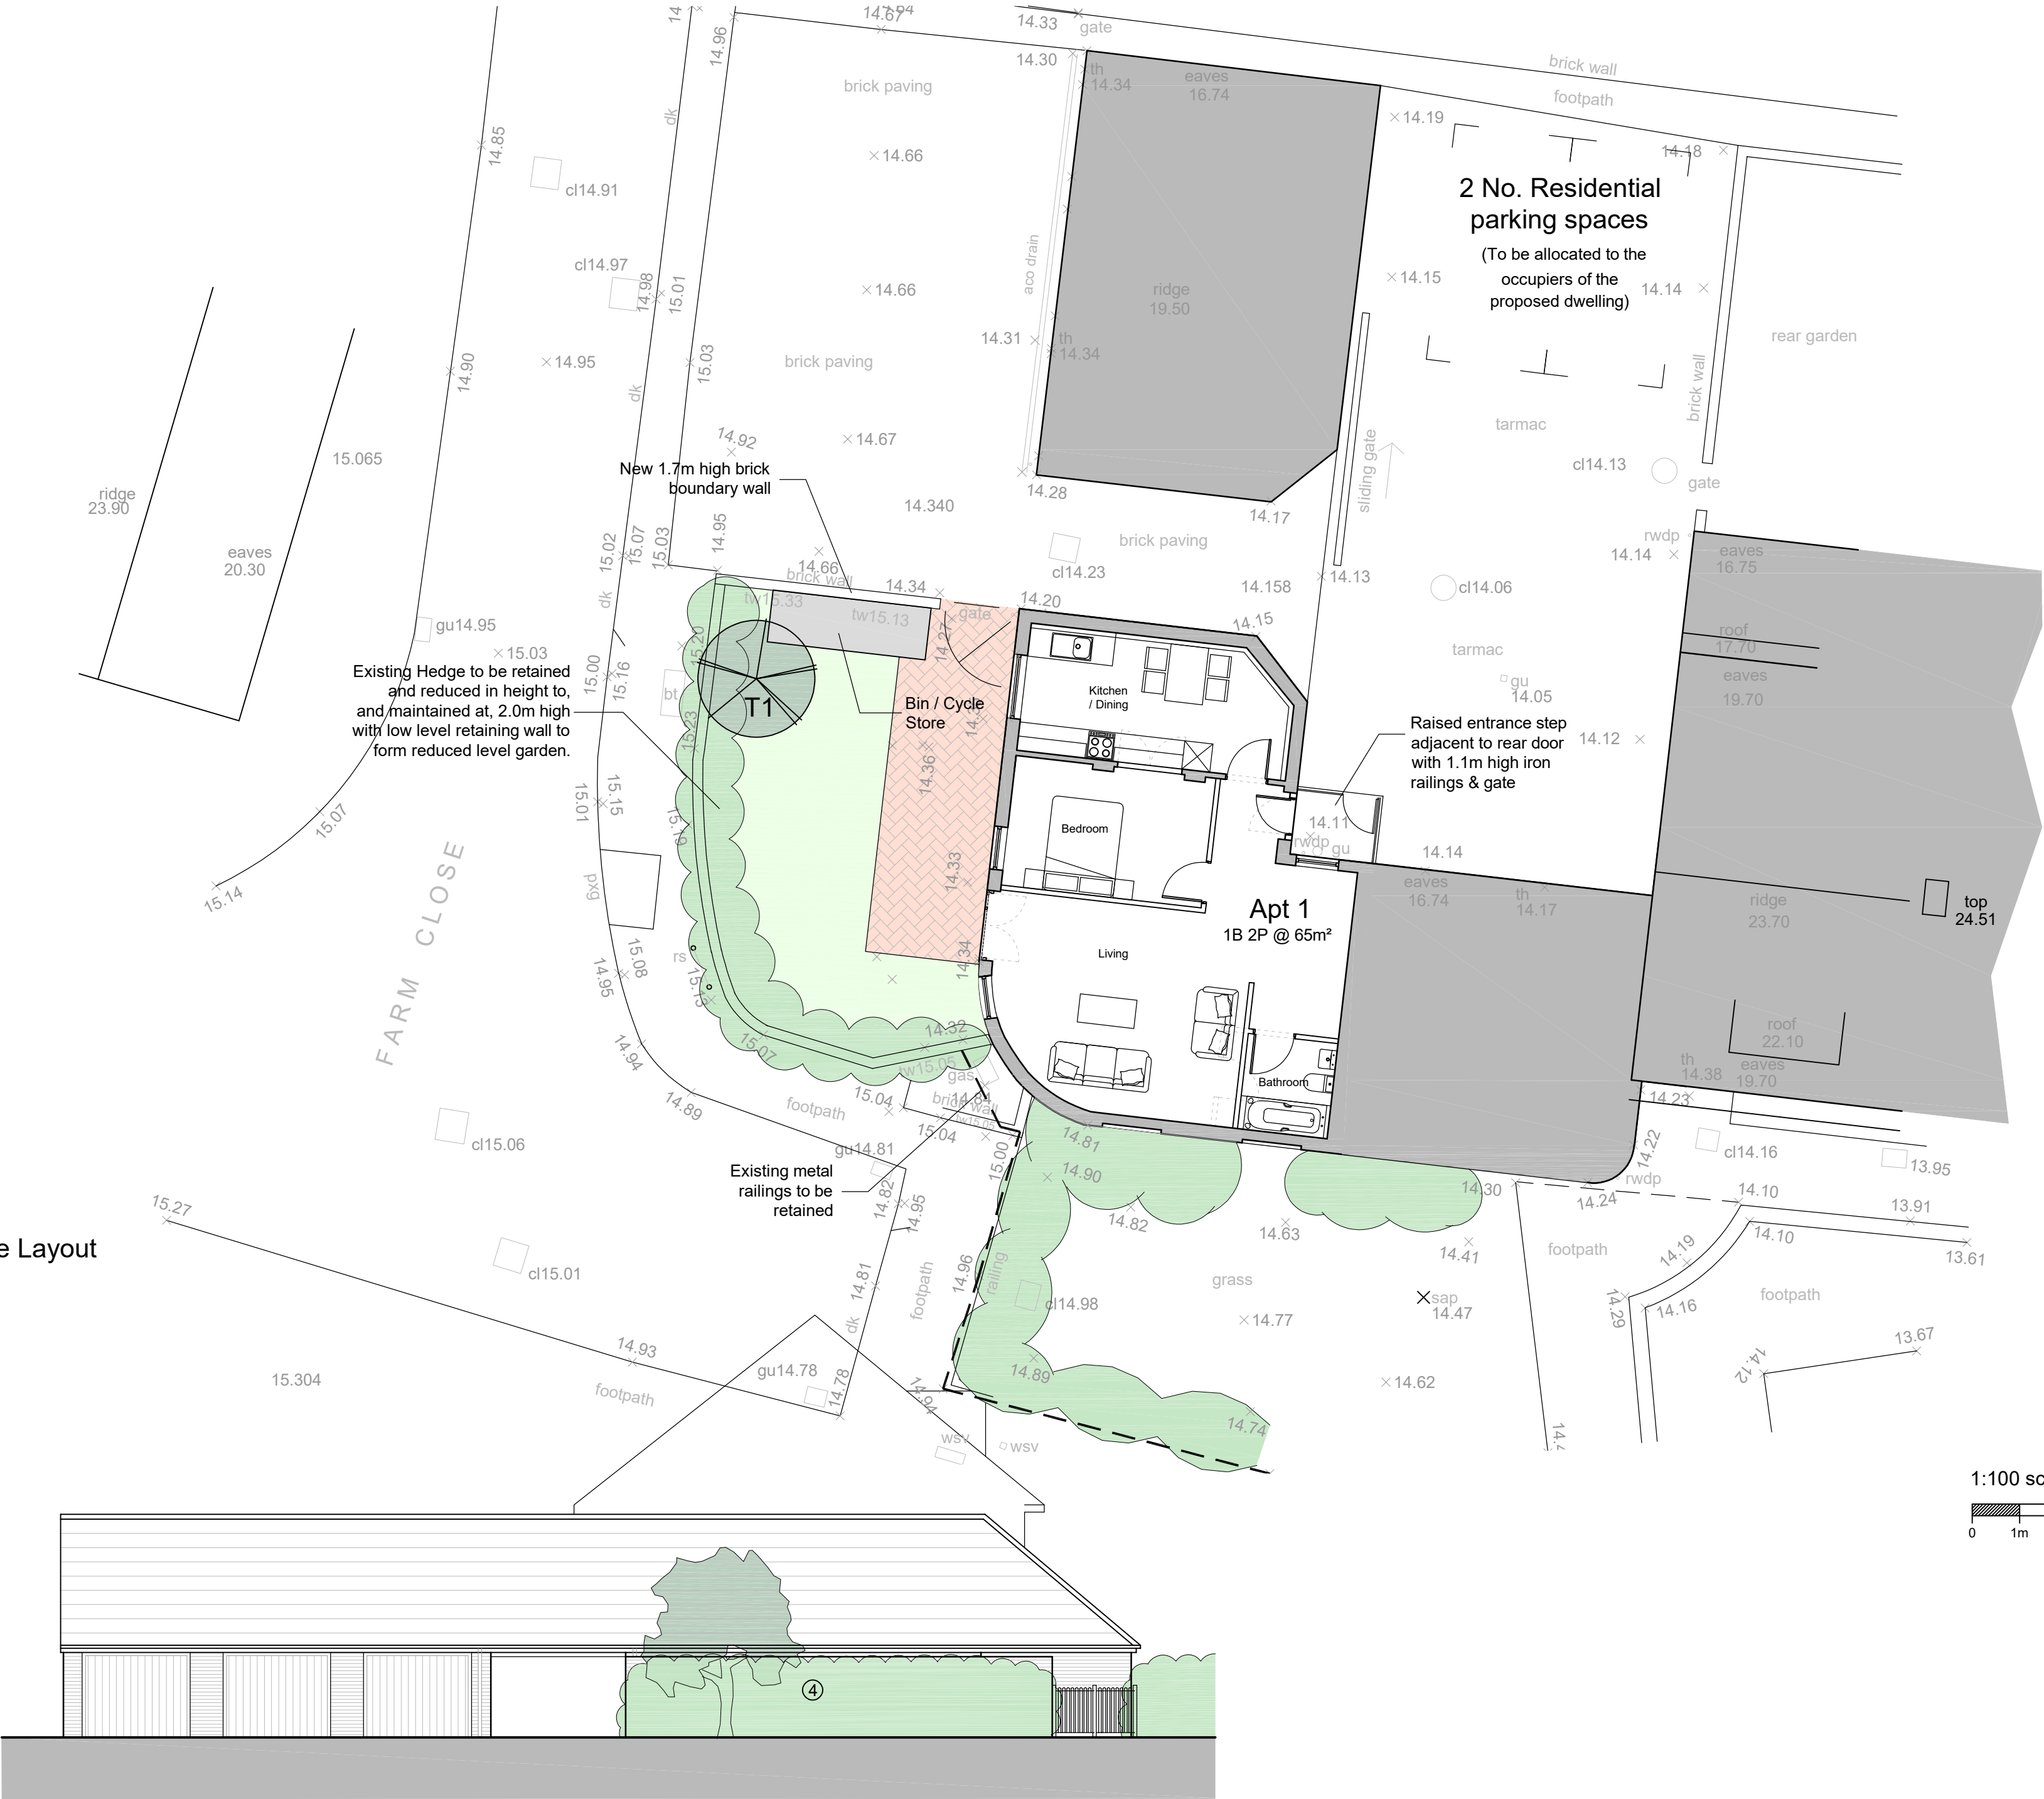

West Elevation - Context Elevation

 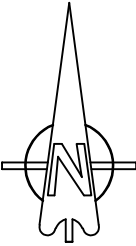

P6	Nov 2022	Amended in accordance with comments received.	TH
P5	Oct 2022	Amended in accordance with comments received.	TH

PLC

ARCHITECTS

Lansdowne House
25-26 Hampshire Terrace
Portsmouth PO1 2QF
Hampshire England
Tel: (023) 92 755 333
E-Mail: admin@plcarchitects.com
Web: www.plcarchitects.com

Client: Edward Leask

Project: Bamcroft Corner
Hamble-Le_Rice
SO31 4RZ

Drawing Title: Proposed Site Layout & Context Elevation

Drawn By	Date	Checked By	Date	Approved By	Date
JCB	Jan' 21				
Drawing No	20.3198.112	Revised	P6	Scale	1:100 @ A2
PLC ARCHITECTS © COPYRIGHT RESERVED 2019 NOT TO BE SCALED. DIMENSIONS TO BE CHECKED ON SITE SCALING ONLY FOR LOCAL AUTHORITY PURPOSES					