



Proposed Floor Plan

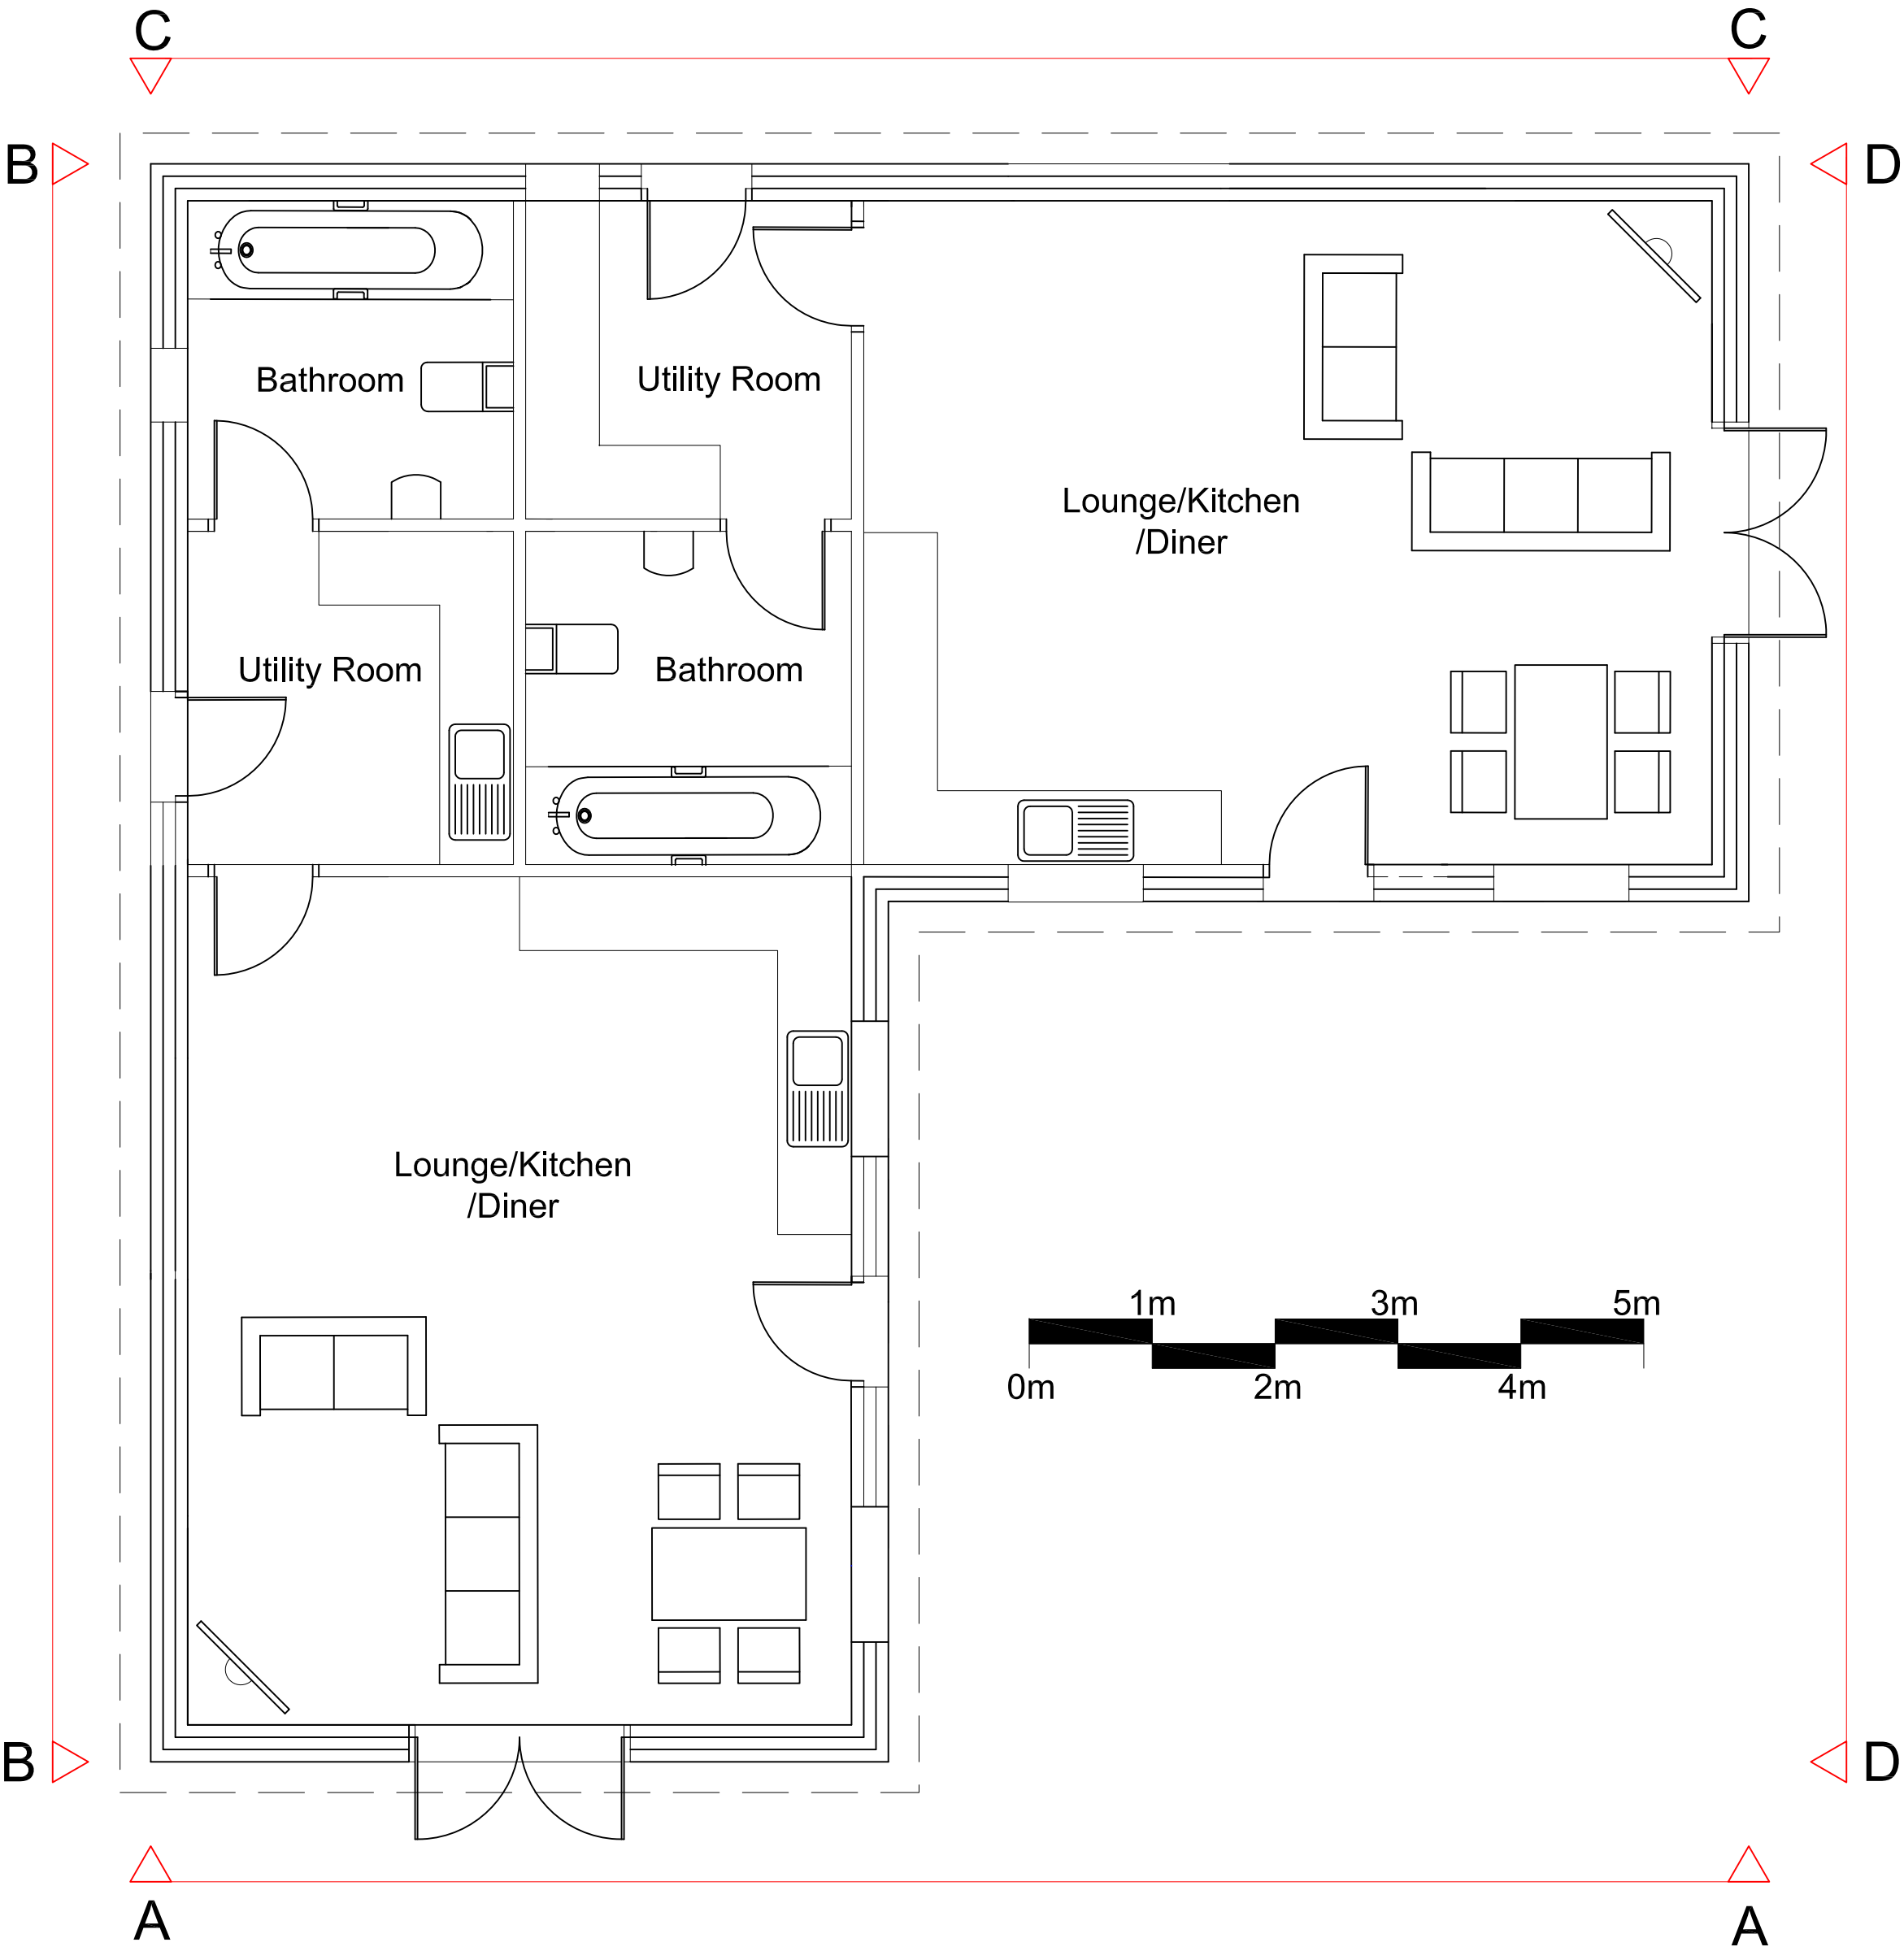


1:50 @ A1

Elevation A-A

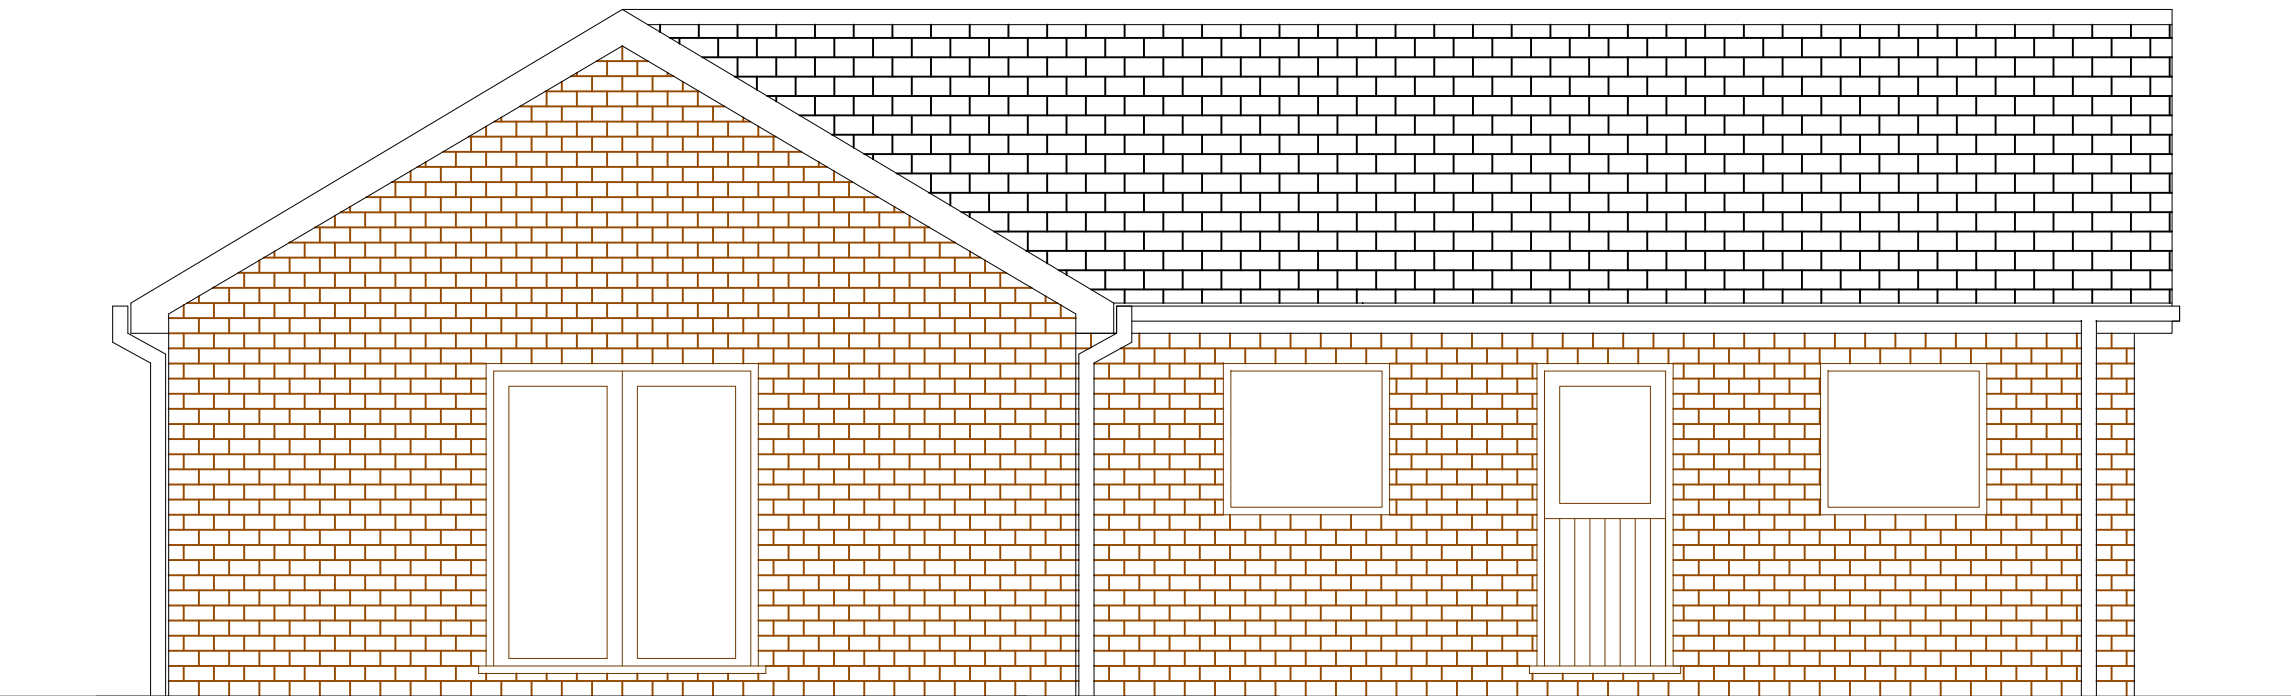


1:50 @ A1

Elevation B-B

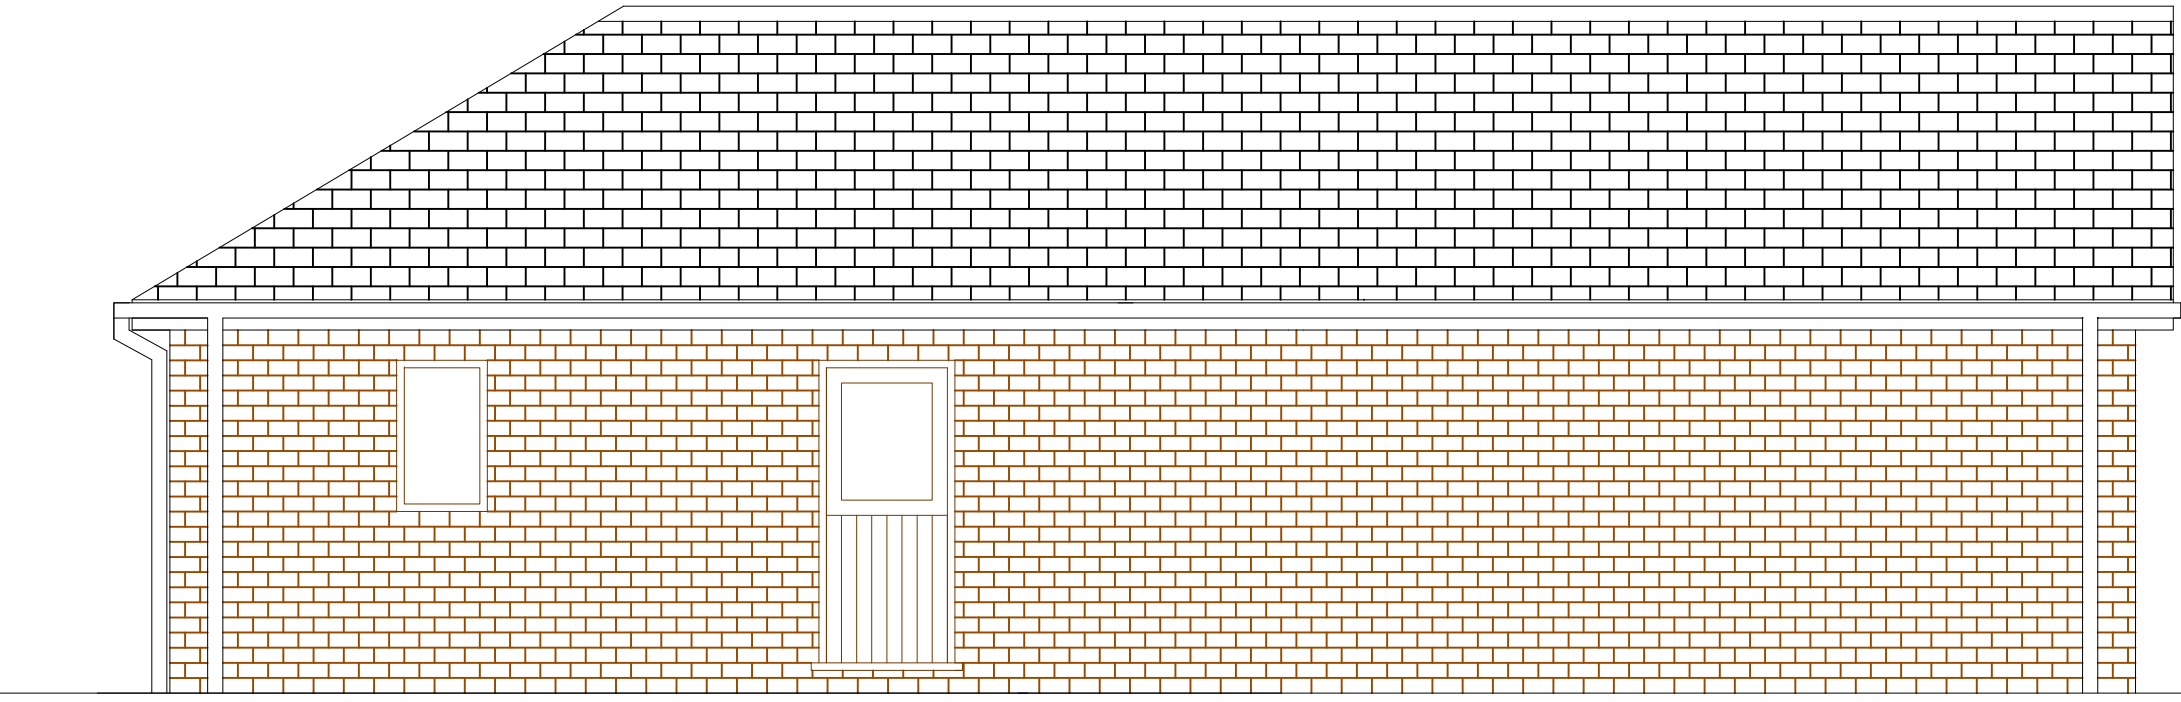


1:50 @ A1

Elevation C-C

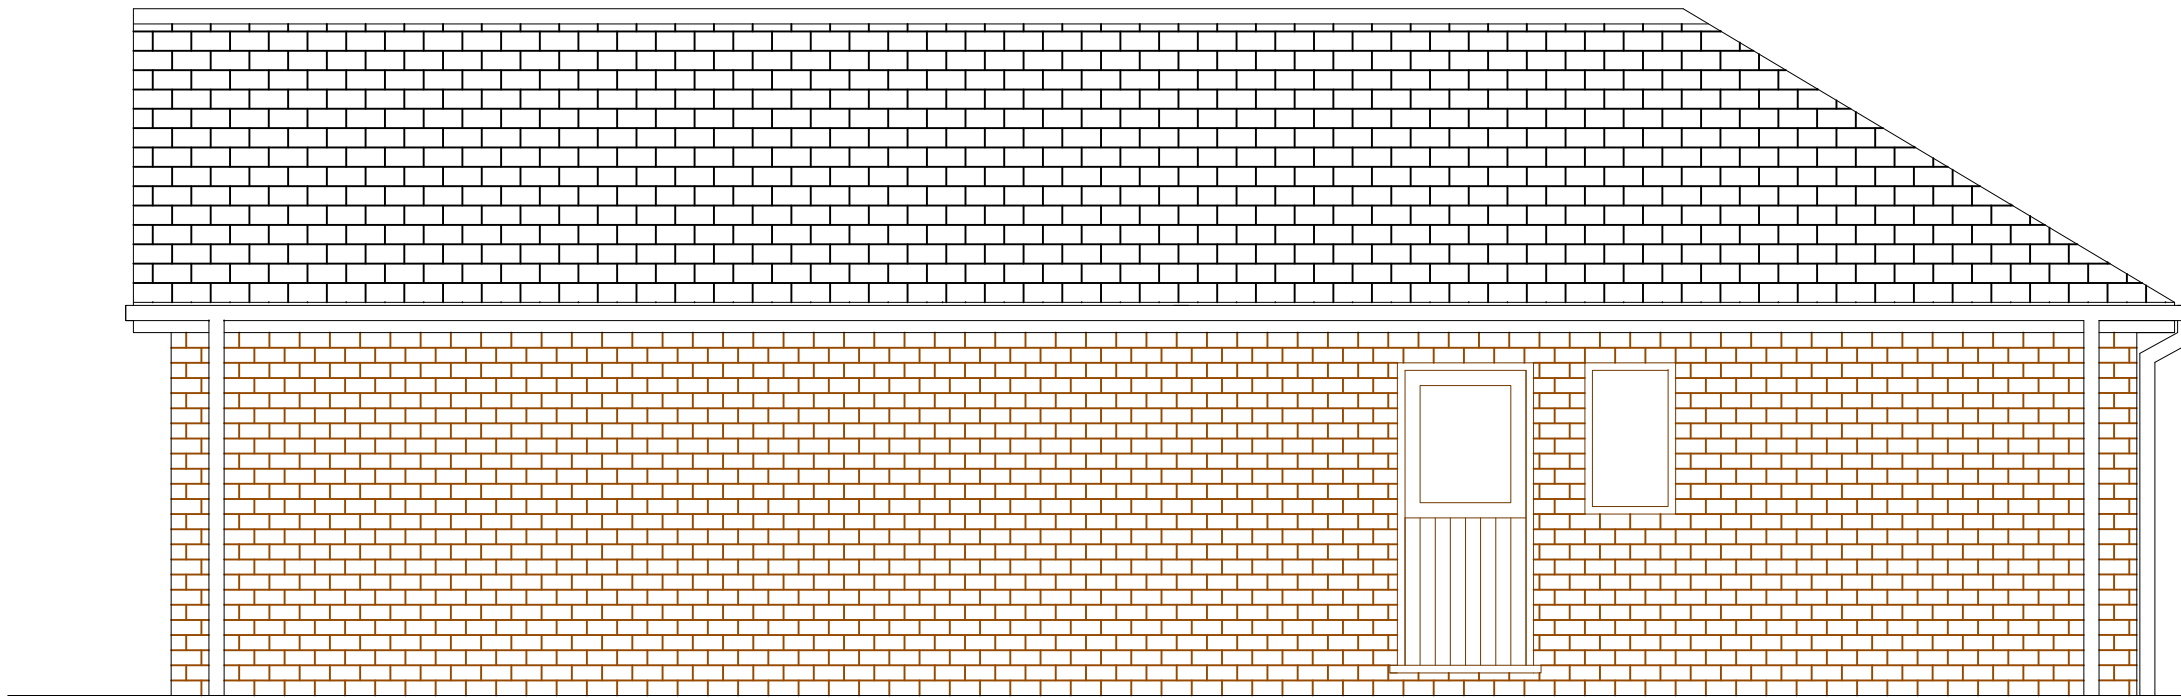

1:50 @ A1

Elevation D-D

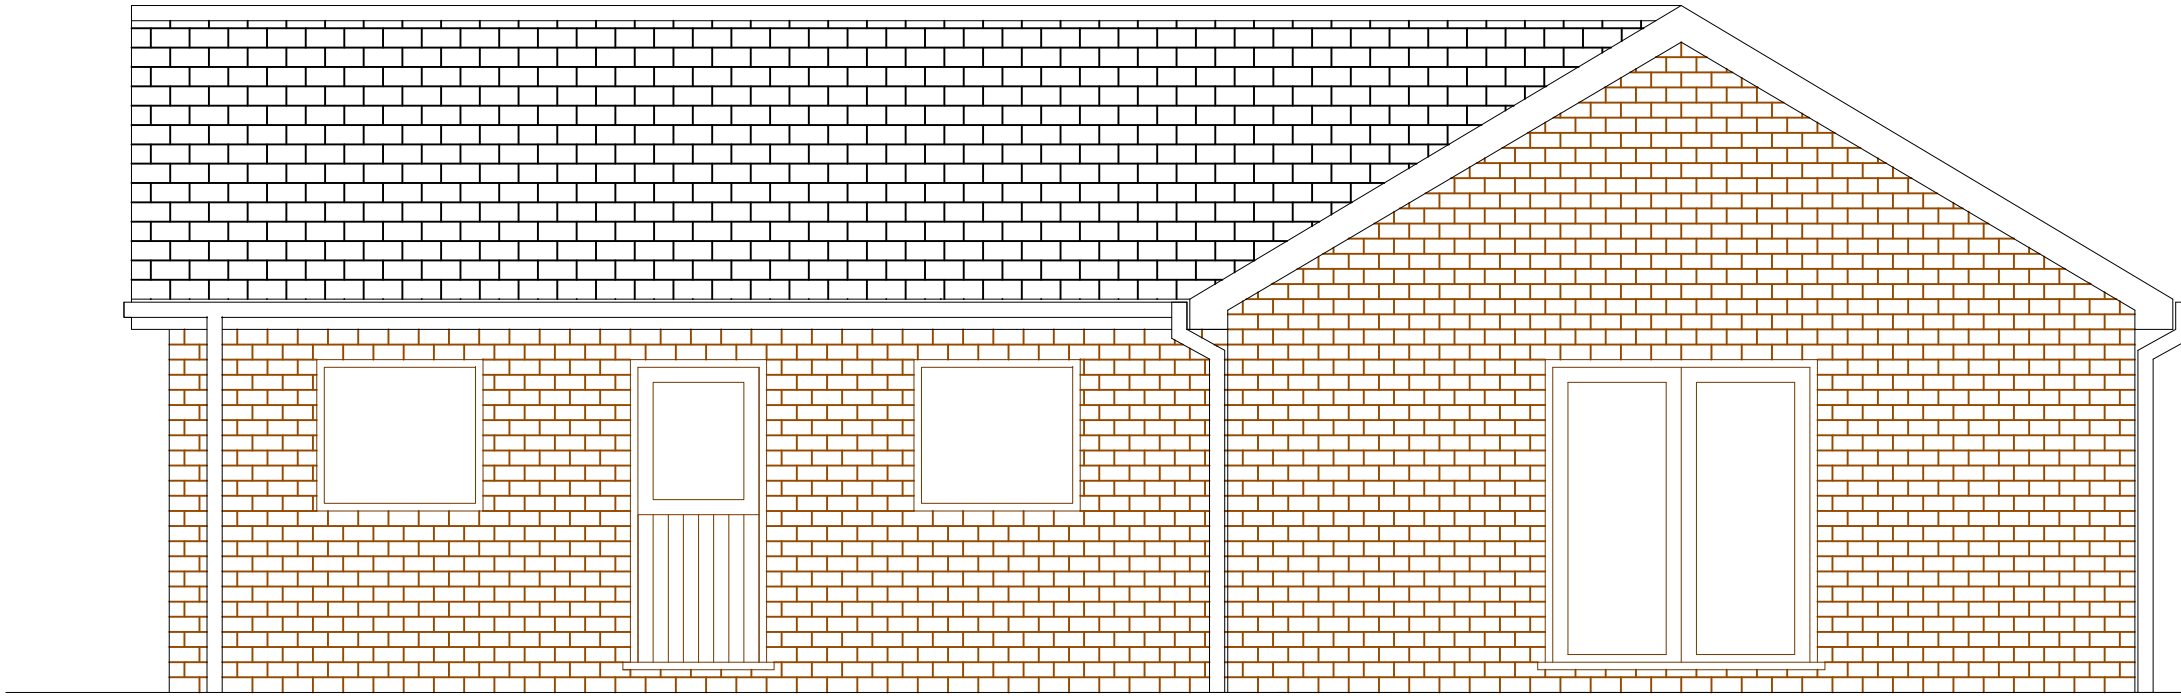

1:50 @ A1

Material Details

WALLS:
Cavity walls with blockwork internally and brickwork externally. Colour of brickwork to be confirmed.

ROOF:
Cement fibre slates

WINDOWS & DOORS:
Dark brown hardwood double glazed windows
Dark brown hardwood stable doors (upper part to be double glazed) and patio/bi-fold doors.

Note:

For proposed location of semi-detached day rooms refer to Tirlun Design Associates drawing no. TDA.2685.04

All dimensions shown in millimetres unless stated otherwise

A	Ridge height of proposed day room reduced by 500mm	RhC	25.09.22
REV	NOTES	BY	DATE
TDA THE GRANARY NEWLAND FAWR FARM LLANGAN CF35 5DN TEL: 01446 789367		 Environment • Landscape • Design	
CLIENT			
MR. JIMMY BOWERS			
DRAWING NUMBER TDA.2685.05		SCALE AS SHOWN	
DRAWN RHC		DATE MAY 2022	
PROJECT PROPOSED EXTENSION TO EXISTING GYPSY & TRAVELLER SITE AT BLIND LANE, HEDGE END			
DRAWING TITLE PROPOSED SEMI-DETACHED DAY ROOMS (PLAN & ELEVATIONS)			