




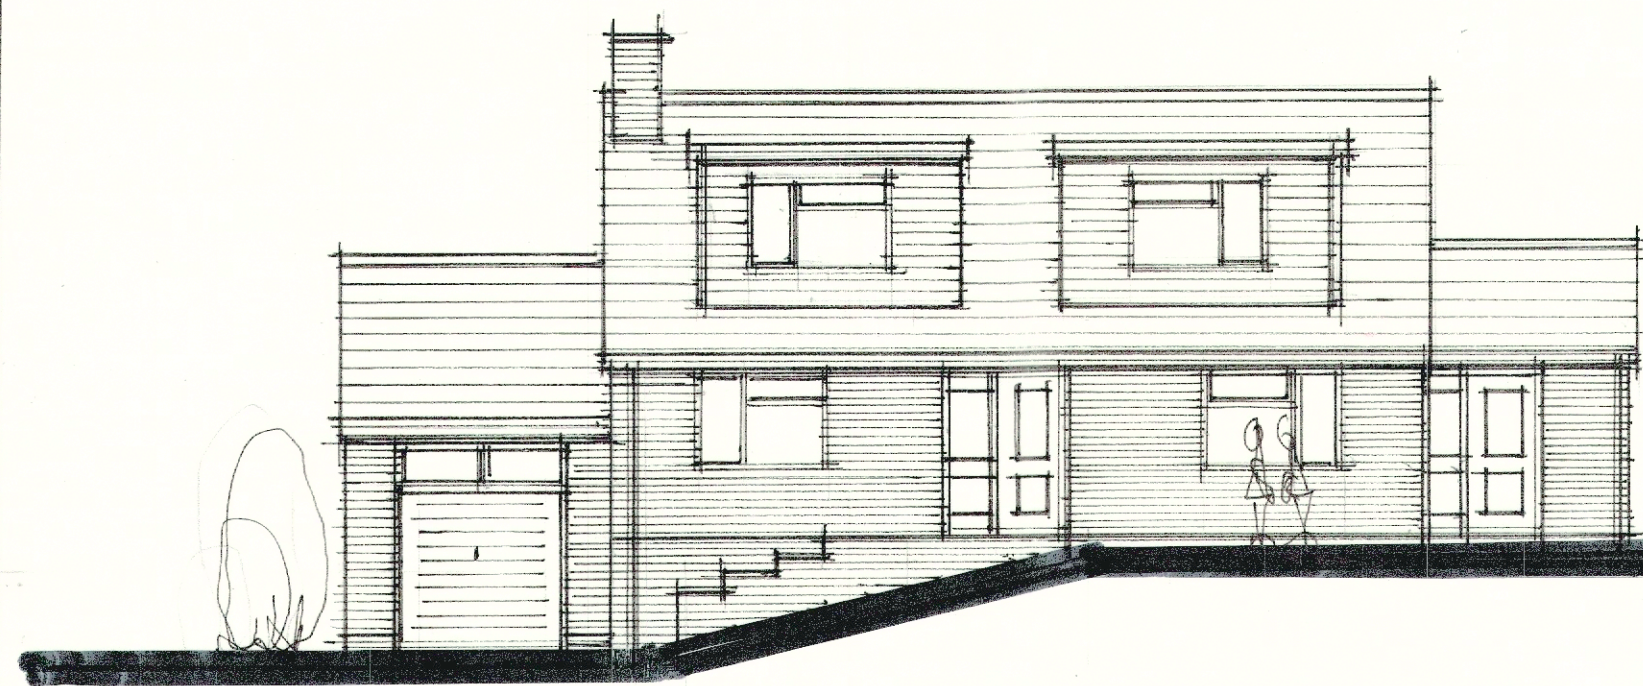


front elevation

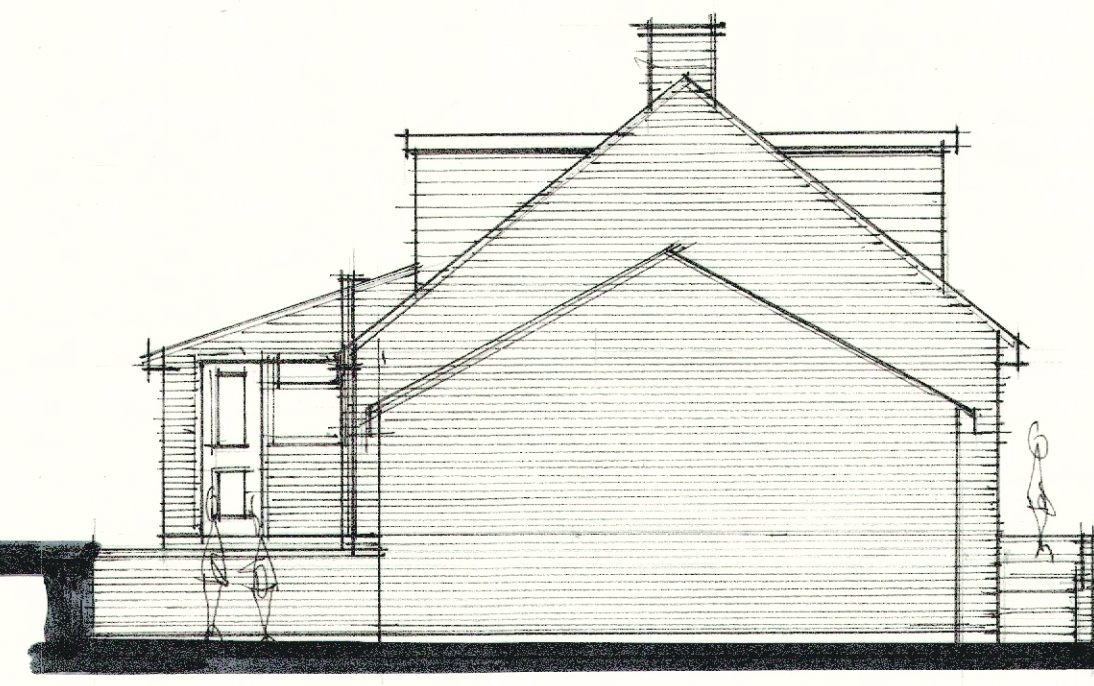


side elevation

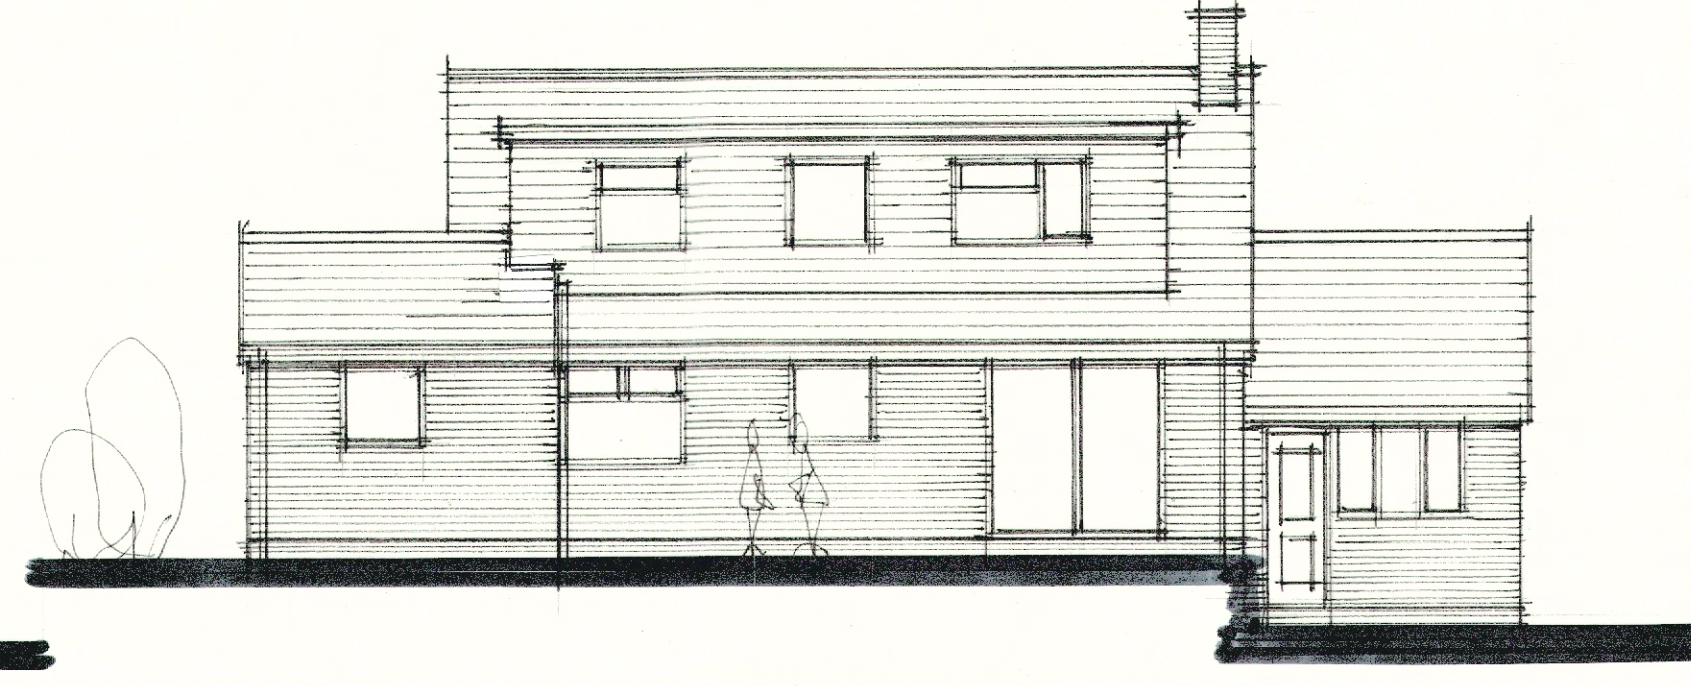


rear elevation

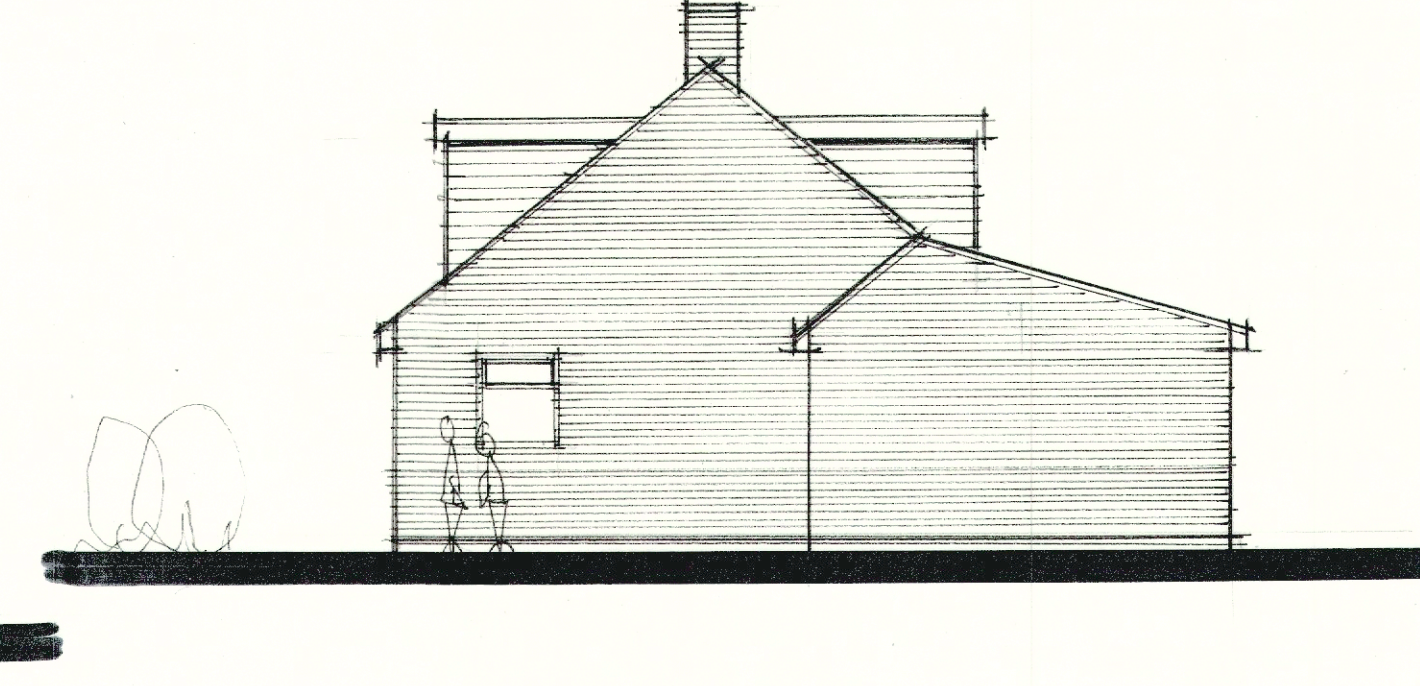


side elevation

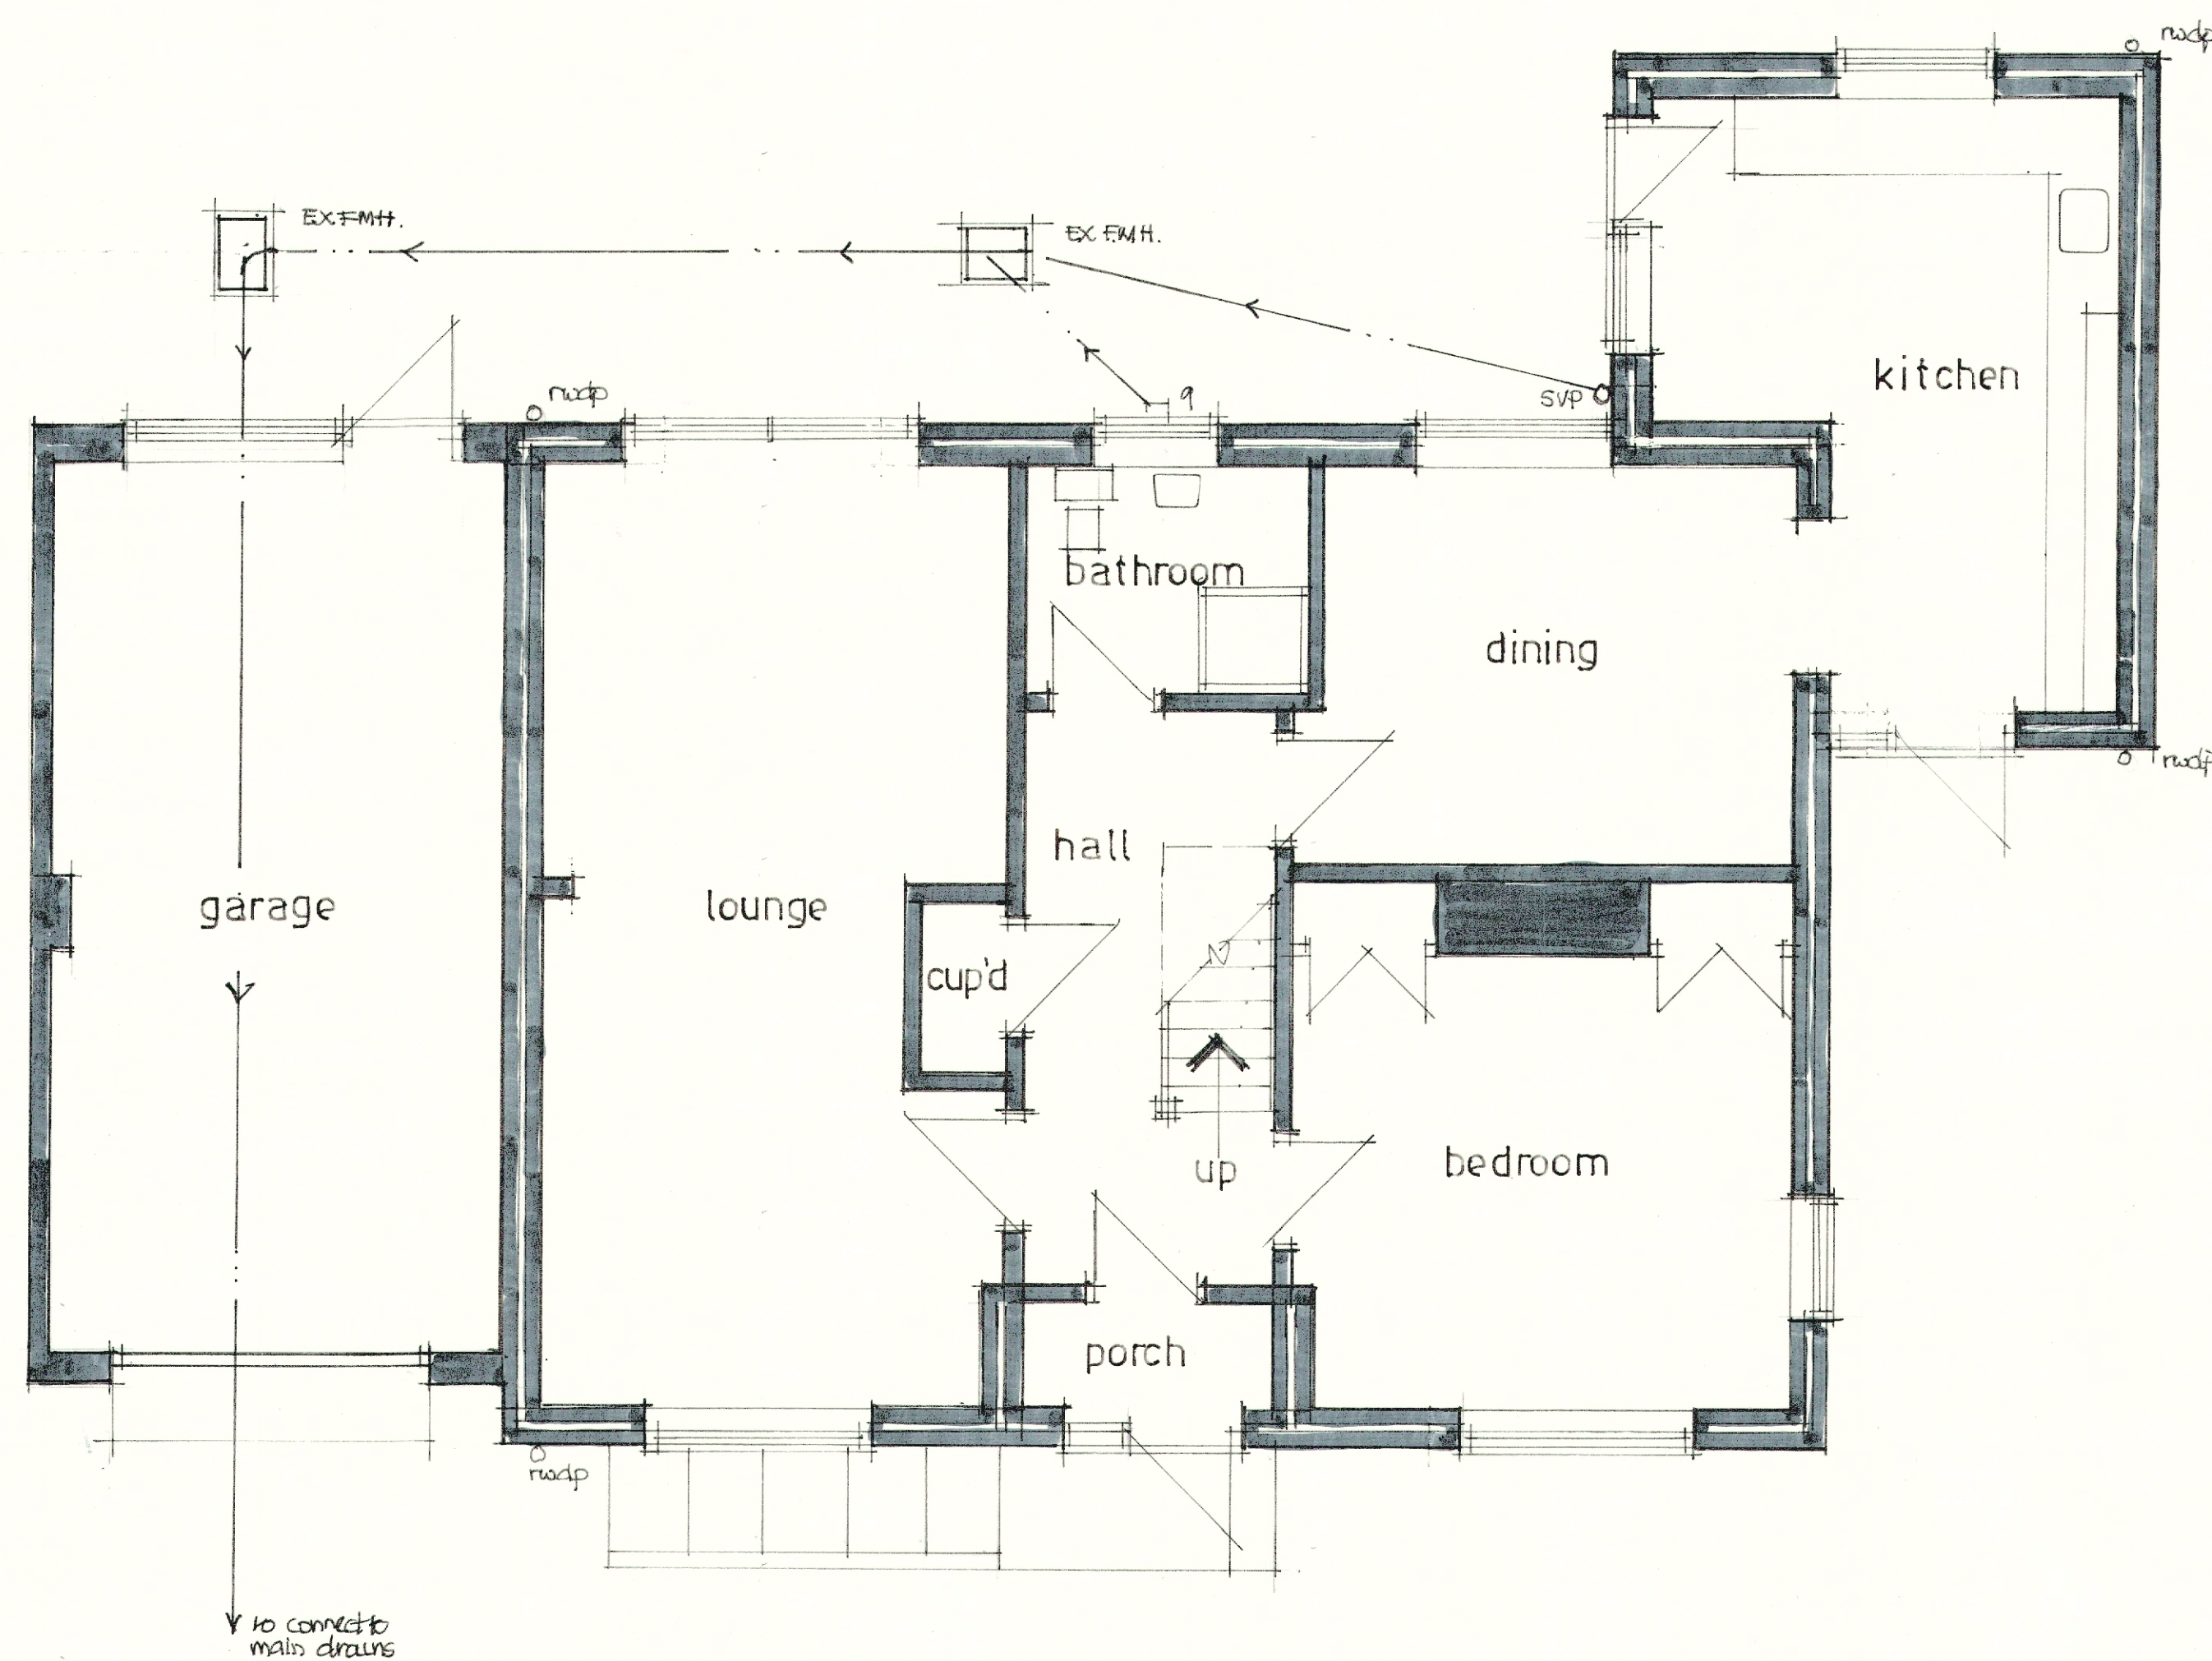

ground floor plan

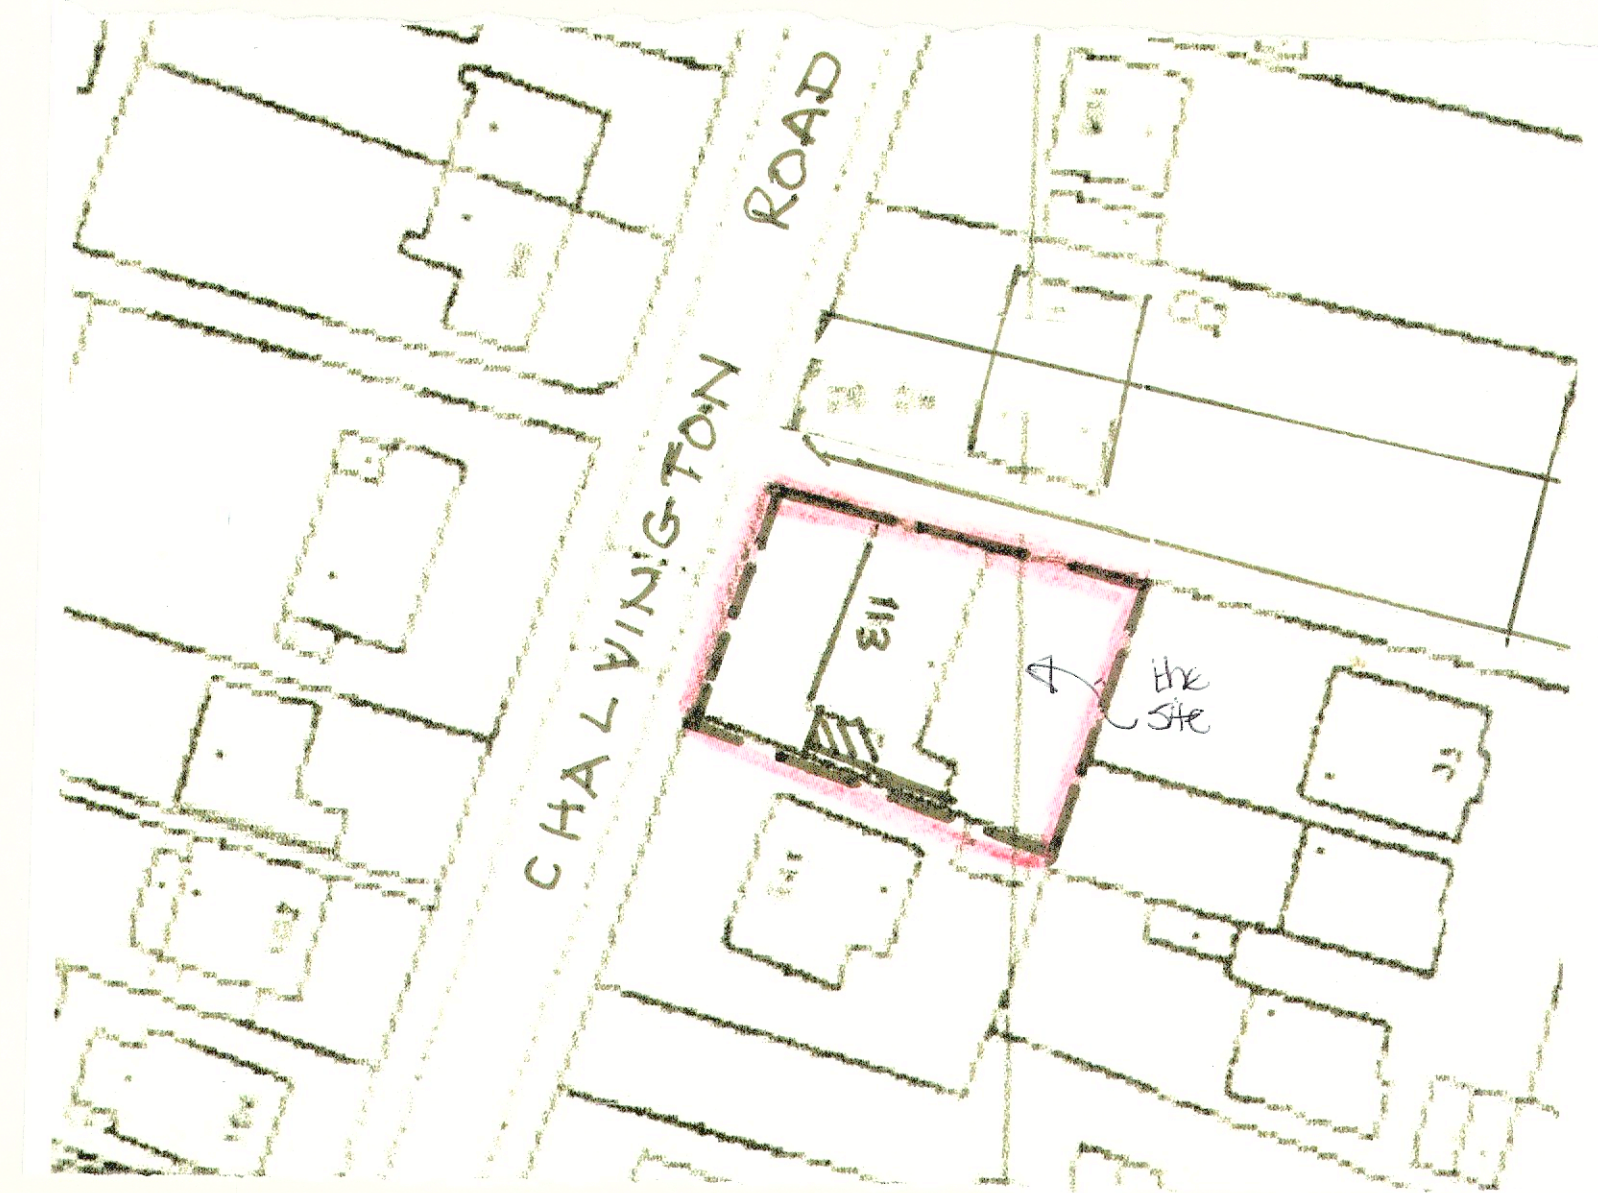

site plan 1:500

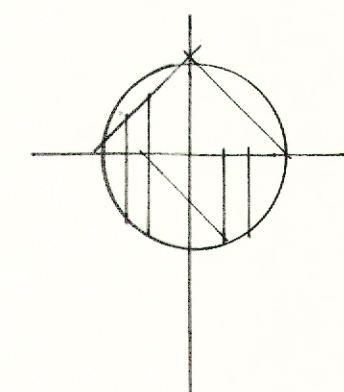

Drawing title	
Existing floor plan and elevations. Proposed side extension at 113 Chalvington Road, Chandlers Ford, Hants. SO53 3EG.	
Scale 1:50 1:100 @ A1.	
Date November 22	Drawn by Ladislav Windsor
Drawing no. C.R. 01.	Rev.