



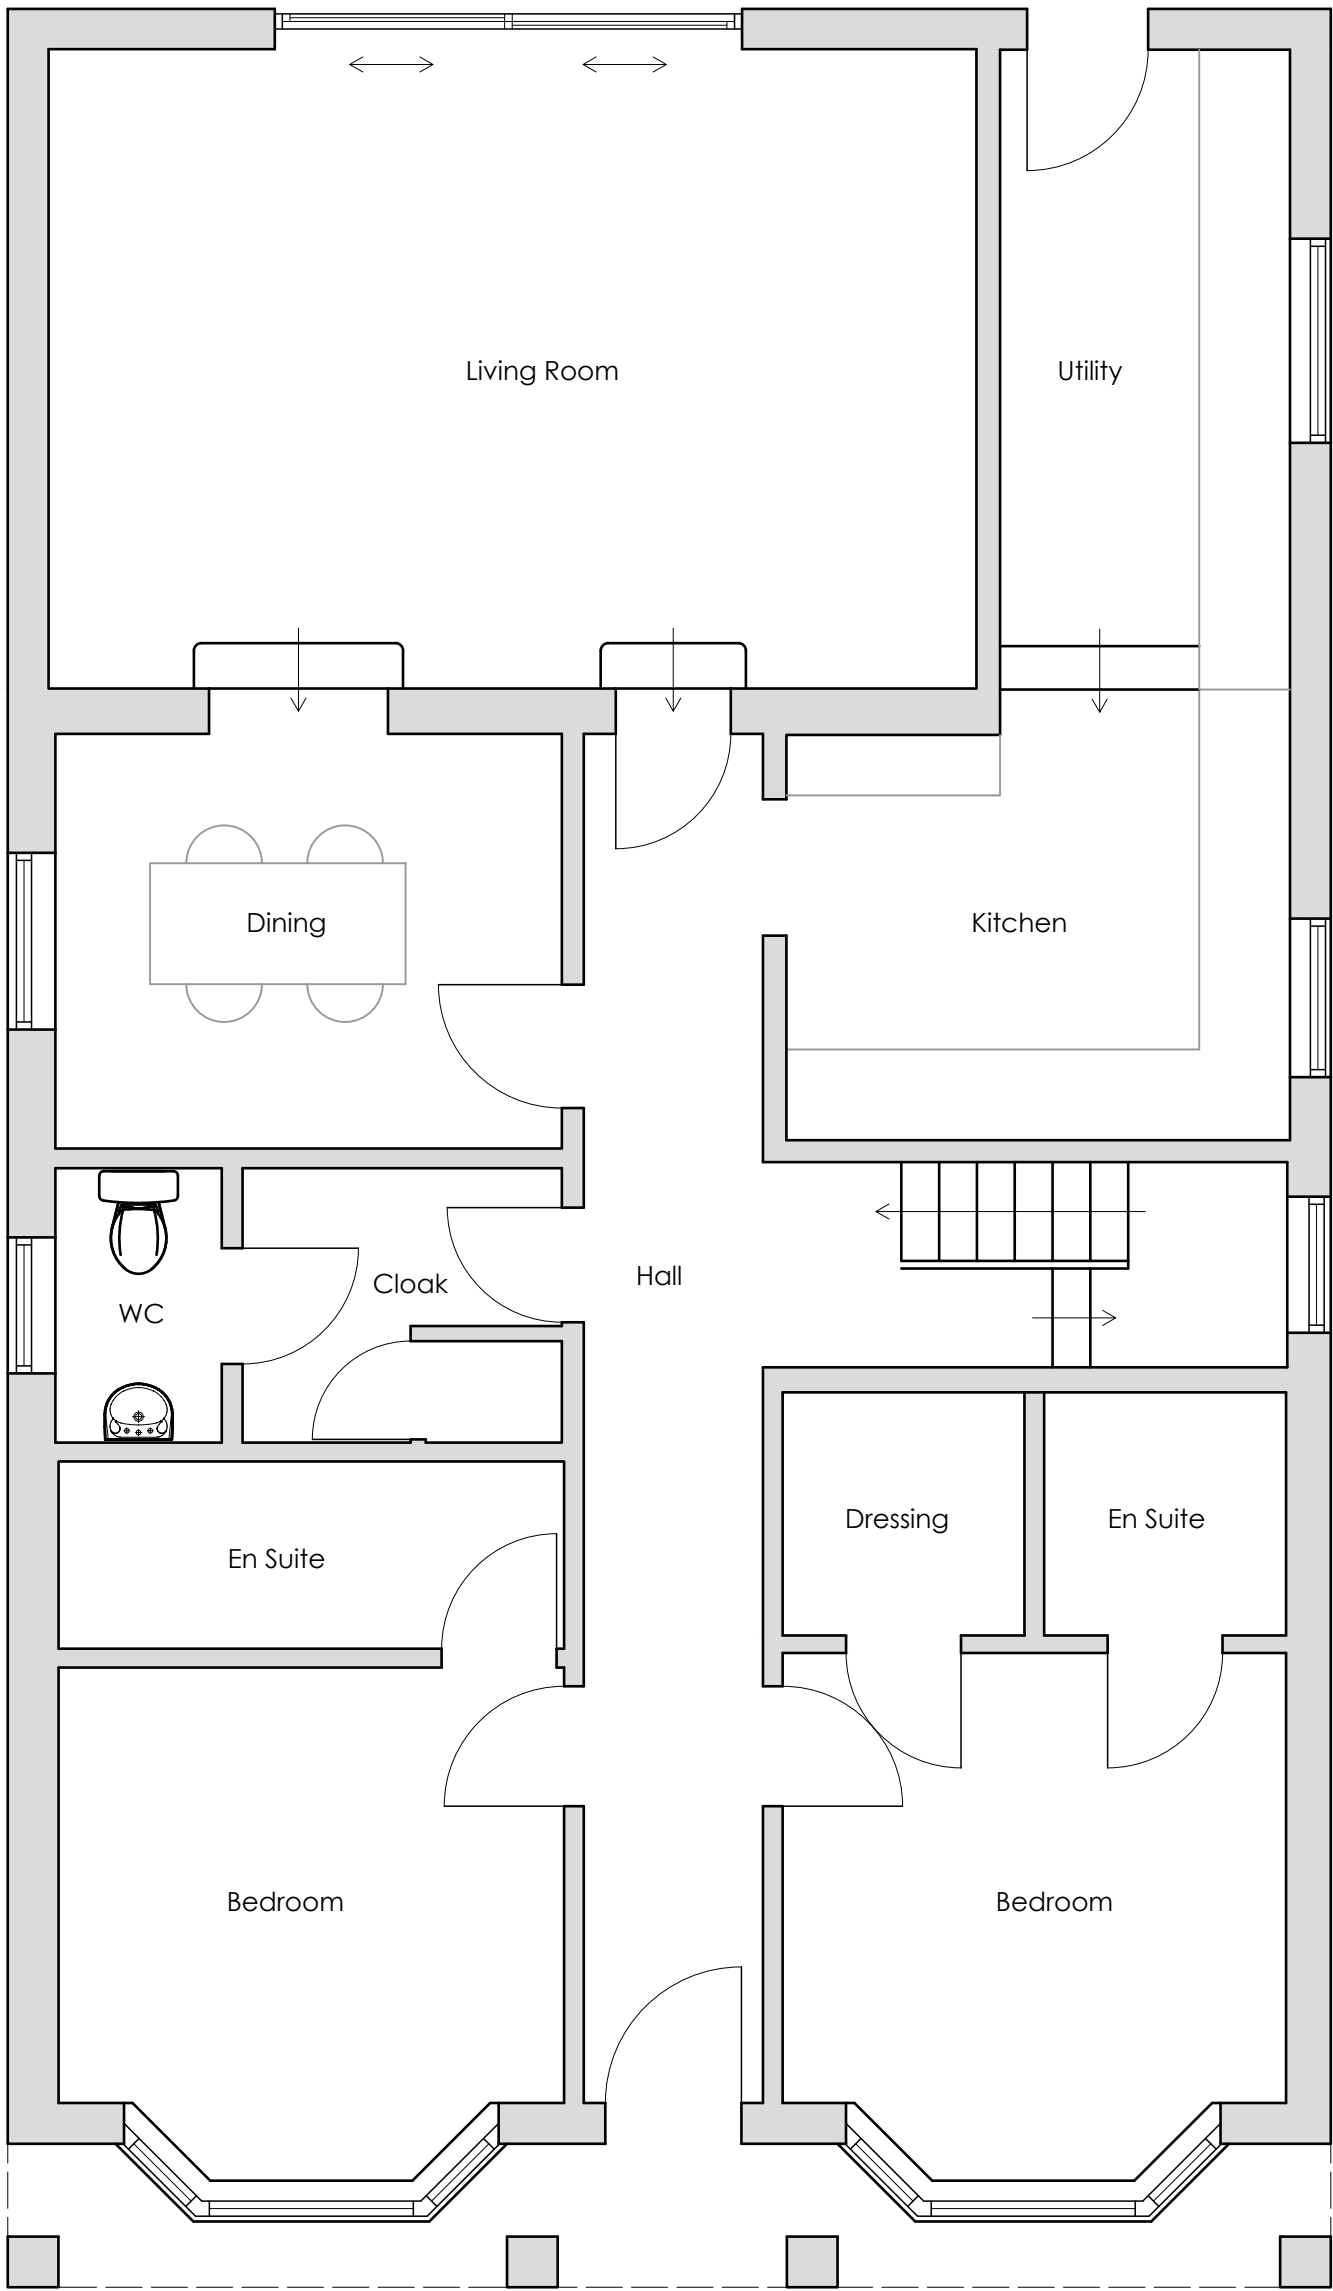

① Ground Floor Plan
Scale 1:50

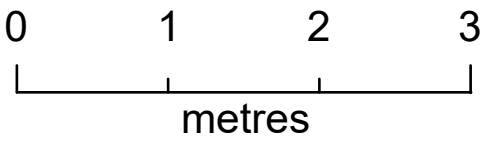

Revisions:



Mountbatten House
1 Grosvenor Square
Southampton
Hampshire, SO15 2JU
Tel:023 8022 2292

Project Title:

110 Lower Northam Road
Hedge End
SO30 4FT

Drawing Title:

Existing Plans

Client

Mr & Mrs Tomlin

Dwg No:

100

Scale

1:50 @ A3

Drawn

AW

Date

Sept 2022

All dimensions are in millimeters and are to be checked on site.
Contact Primmer Olds BAS with any queries and to report any discrepancies.